3358

(4-675a.)

Resurvey Township No. 49 North Range No. 101 West of the 6th Principal Meridian Wyoming

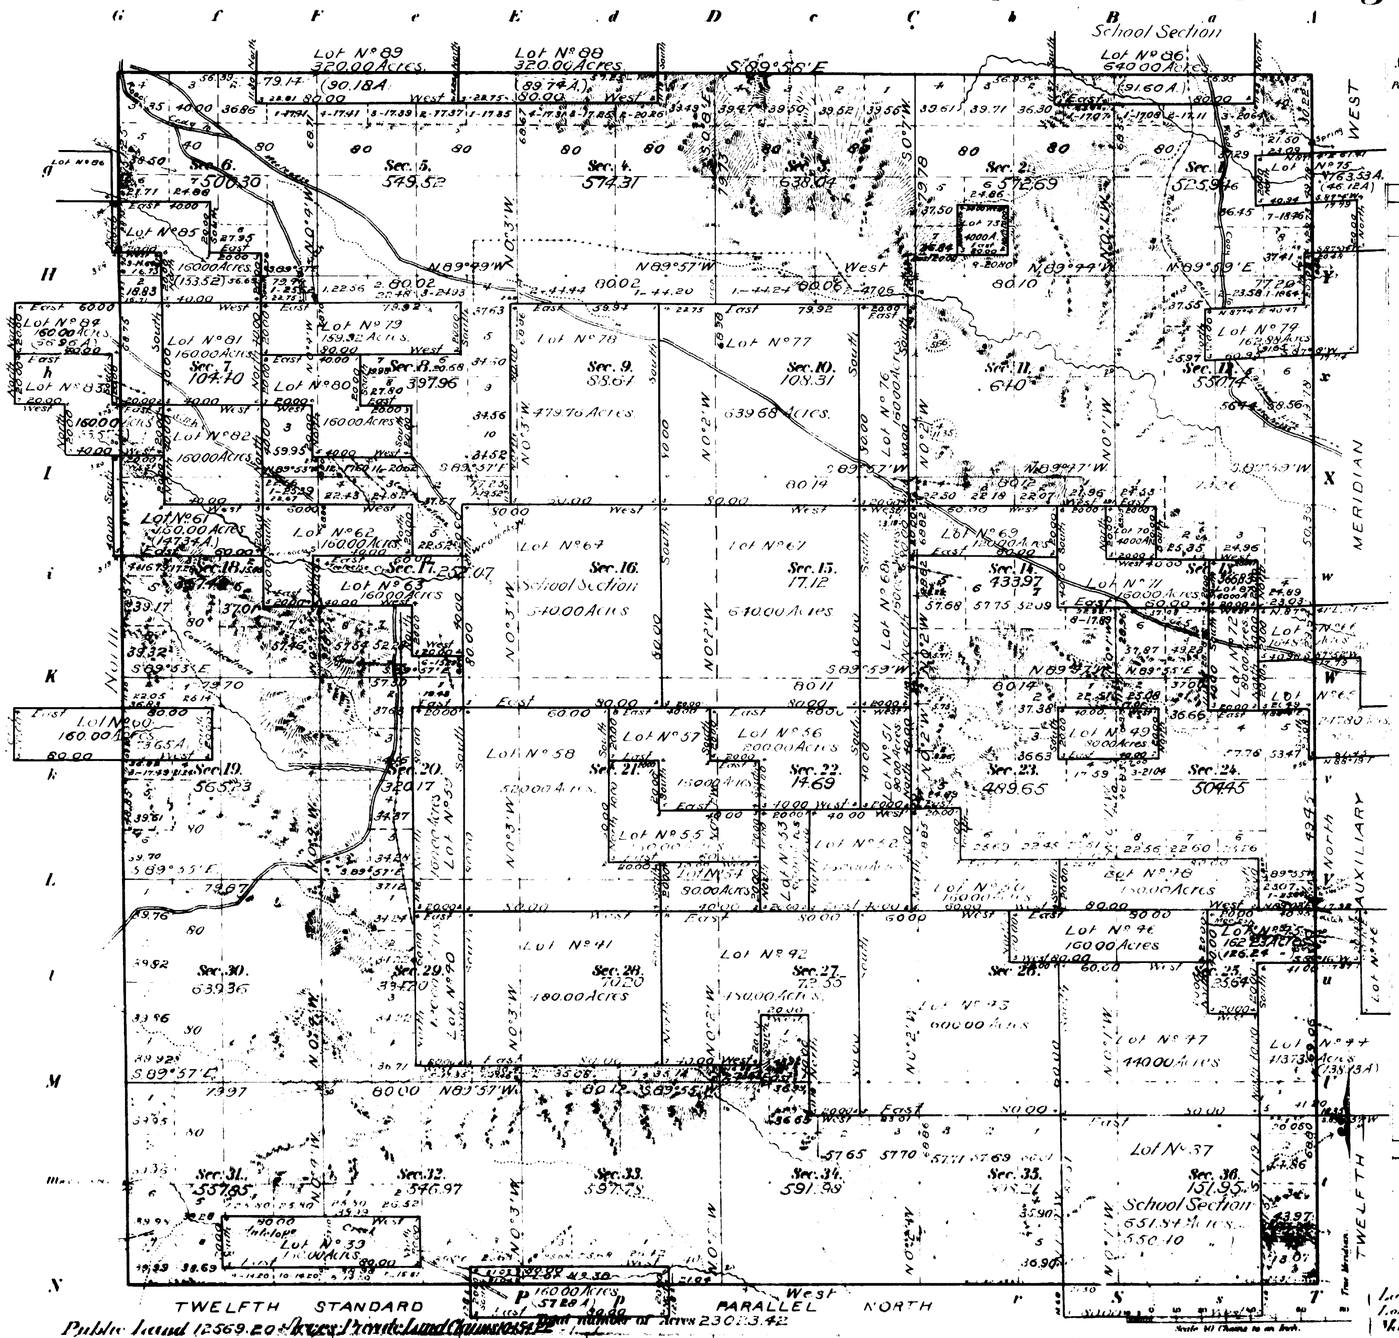
School Section
Lot No. 89 320.00 Acres
Lot No. 88 320.00 Acres
Lot No. 86 640.00 Acres
Sec. 6. 500.30
Sec. 5. 549.52
Sec. 4. 574.31
Sec. 3. 638.04
Sec. 2. 572.69
Sec. 1. 525.96
Sec. 7 104.40
Sec. 8. 397.96
Sec. 9. 558.61
Sec. 10. 108.31
Sec. 11. 640
Sec. 12. 550.74
Sec. 13. 565.73
Sec. 14. 320.17
Sec. 15. 17.12
Sec. 16. School Section 640.00 Acres
Sec. 17. 433.97
Sec. 18. 366.83
Sec. 19. 565.73
Sec. 20. 320.17
Sec. 21. 14.69
Sec. 22. 14.69
Sec. 23. 449.65
Sec. 24. 504.45
Sec. 25. 639.36
Sec. 26. 180.00 Acres
Sec. 27. 225.55
Sec. 28. 70.20
Sec. 29. 639.40
Sec. 30. 639.36
Sec. 31. 557.85
Sec. 32. 546.97
Sec. 33. 597.75
Sec. 34. 591.99
Sec. 35. 151.95
Sec. 36. School Section 651.84 Acres 550.10
Lot No. 37 640.00 Acres
Lot No. 38 160.00 Acres
Lot No. 39 160.00 Acres
Lot No. 40 160.00 Acres
Lot No. 41 160.00 Acres
Lot No. 42 160.00 Acres
Lot No. 43 160.00 Acres
Lot No. 44 160.00 Acres
Lot No. 45 160.00 Acres
Lot No. 46 160.00 Acres
Lot No. 47 160.00 Acres
Lot No. 48 160.00 Acres
Lot No. 49 160.00 Acres
Lot No. 50 160.00 Acres
Lot No. 51 160.00 Acres
Lot No. 52 160.00 Acres
Lot No. 53 160.00 Acres
Lot No. 54 160.00 Acres
Lot No. 55 160.00 Acres
Lot No. 56 160.00 Acres
Lot No. 57 160.00 Acres
Lot No. 58 160.00 Acres
Lot No. 59 160.00 Acres
Lot No. 60 160.00 Acres
Lot No. 61 150.00 Acres (147.34 A.)
Lot No. 62 160.00 Acres
Lot No. 63 160.00 Acres
Lot No. 64 160.00 Acres
Lot No. 65 160.00 Acres
Lot No. 66 160.00 Acres
Lot No. 67 160.00 Acres
Lot No. 68 160.00 Acres
Lot No. 69 160.00 Acres
Lot No.

(4-675a)

3359

Supplemental Plat of
Resurvey Township No 49 North, Range No 101 West of the 6th Principal Meridian Wyoming.
Lots segregated by the original public survey.

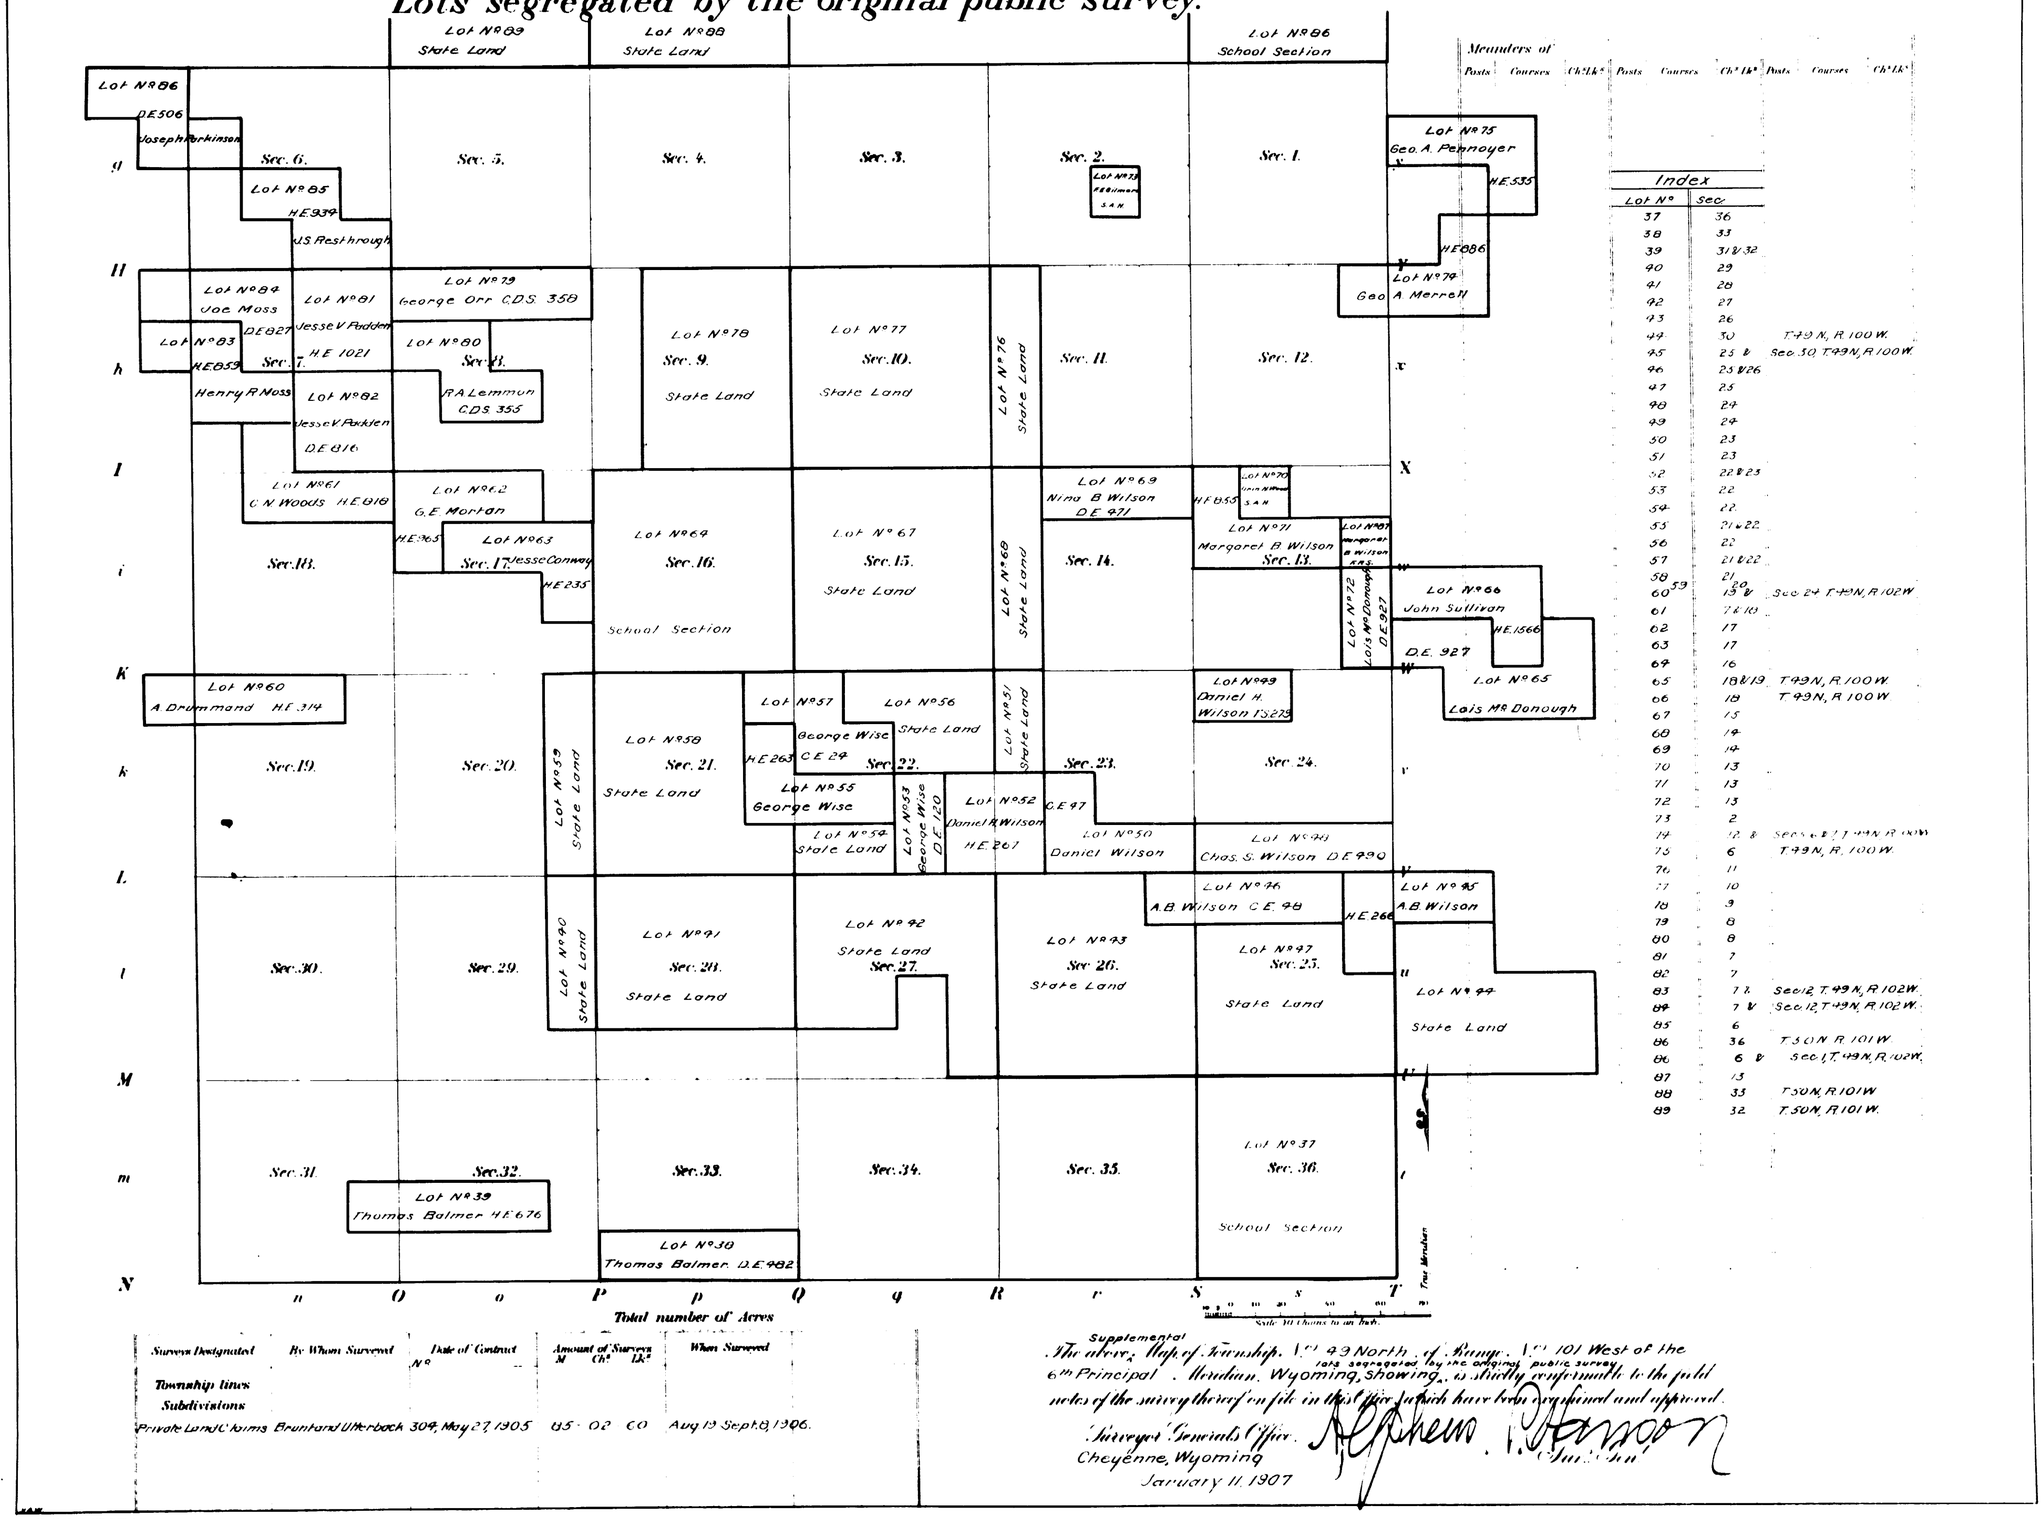

Meanders of

Posts	Courses	Ch's Lk's	Posts	Courses	Ch's Lk's	Posts	Courses	Ch's Lk's

Index

Lot No	Sec.	
37	36	
38	33	
39	31 & 32	
40	29	
41	28	
42	27	
43	26	
44	30	T 49 N, R 100 W.
45	25 &	Sec. 30 T 49 N, R 100 W.
46	25 & 26	
47	25	
48	24	
49	24	
50	23	
51	23	
52	22 & 23	
53	22	
54	22	
55	21 & 22	
56	22	
57	21 & 22	
58	21	
59 60	19 &	Sec 24 T 49 N, R 102 W
61	7 & 18	
62	17	
63	17	
64	16	
65	18 & 19	T 49 N, R 100 W.
66	18	T 49 N, R 100 W.
67	15	
68	14	
69	14	
70	13	
71	13	
72	13	
73	2	
74	12 &	Secs 1 & 2 T 49 N R 101 W
75	6	T 49 N, R. 100 W.
76	11	
77	10	
78	9	
79	8	
80	8	
81	7	
82	7	
83	7 &	Sec 12 T 49 N, R 102 W.
84	7 &	Sec 12 T 49 N, R 102 W.
85	6	
86	36	T 50 N R 101 W.
86	6 &	Sec 1 T 49 N, R 102 W.
87	13	
88	33	T 50 N, R 101 W
89	32	T 50 N, R 101 W.

Total number of Acres

Survey Designated	By Whom Surveyed	Date of Contract No	Amount of Survey M	Ch²	Lk²	When Surveyed
Township lines						
Subdivisions						
Private Land Claims	Brunyard Utterback	309, May 27, 1905	85	02	60	Aug 19 Sept 8, 1906.

Supplemental

The above Map of Township No 49 North, of Range No 101 West of the 6th Principal Meridian, Wyoming, showing lots segregated by the original public survey, is strictly conformable to the field notes of the survey thereof on file in this office which have been examined and approved.

Surveyor Generals Office
Cheyenne, Wyoming
January 11 1907

A. G. Mathews
T. Hanson

49-101

Accession No. 3360

(4-675a)

Supplemental Plat

Resurvey Township No. 49 North, Range No. 101 West of the Sixth Principal Meridian, Wyoming

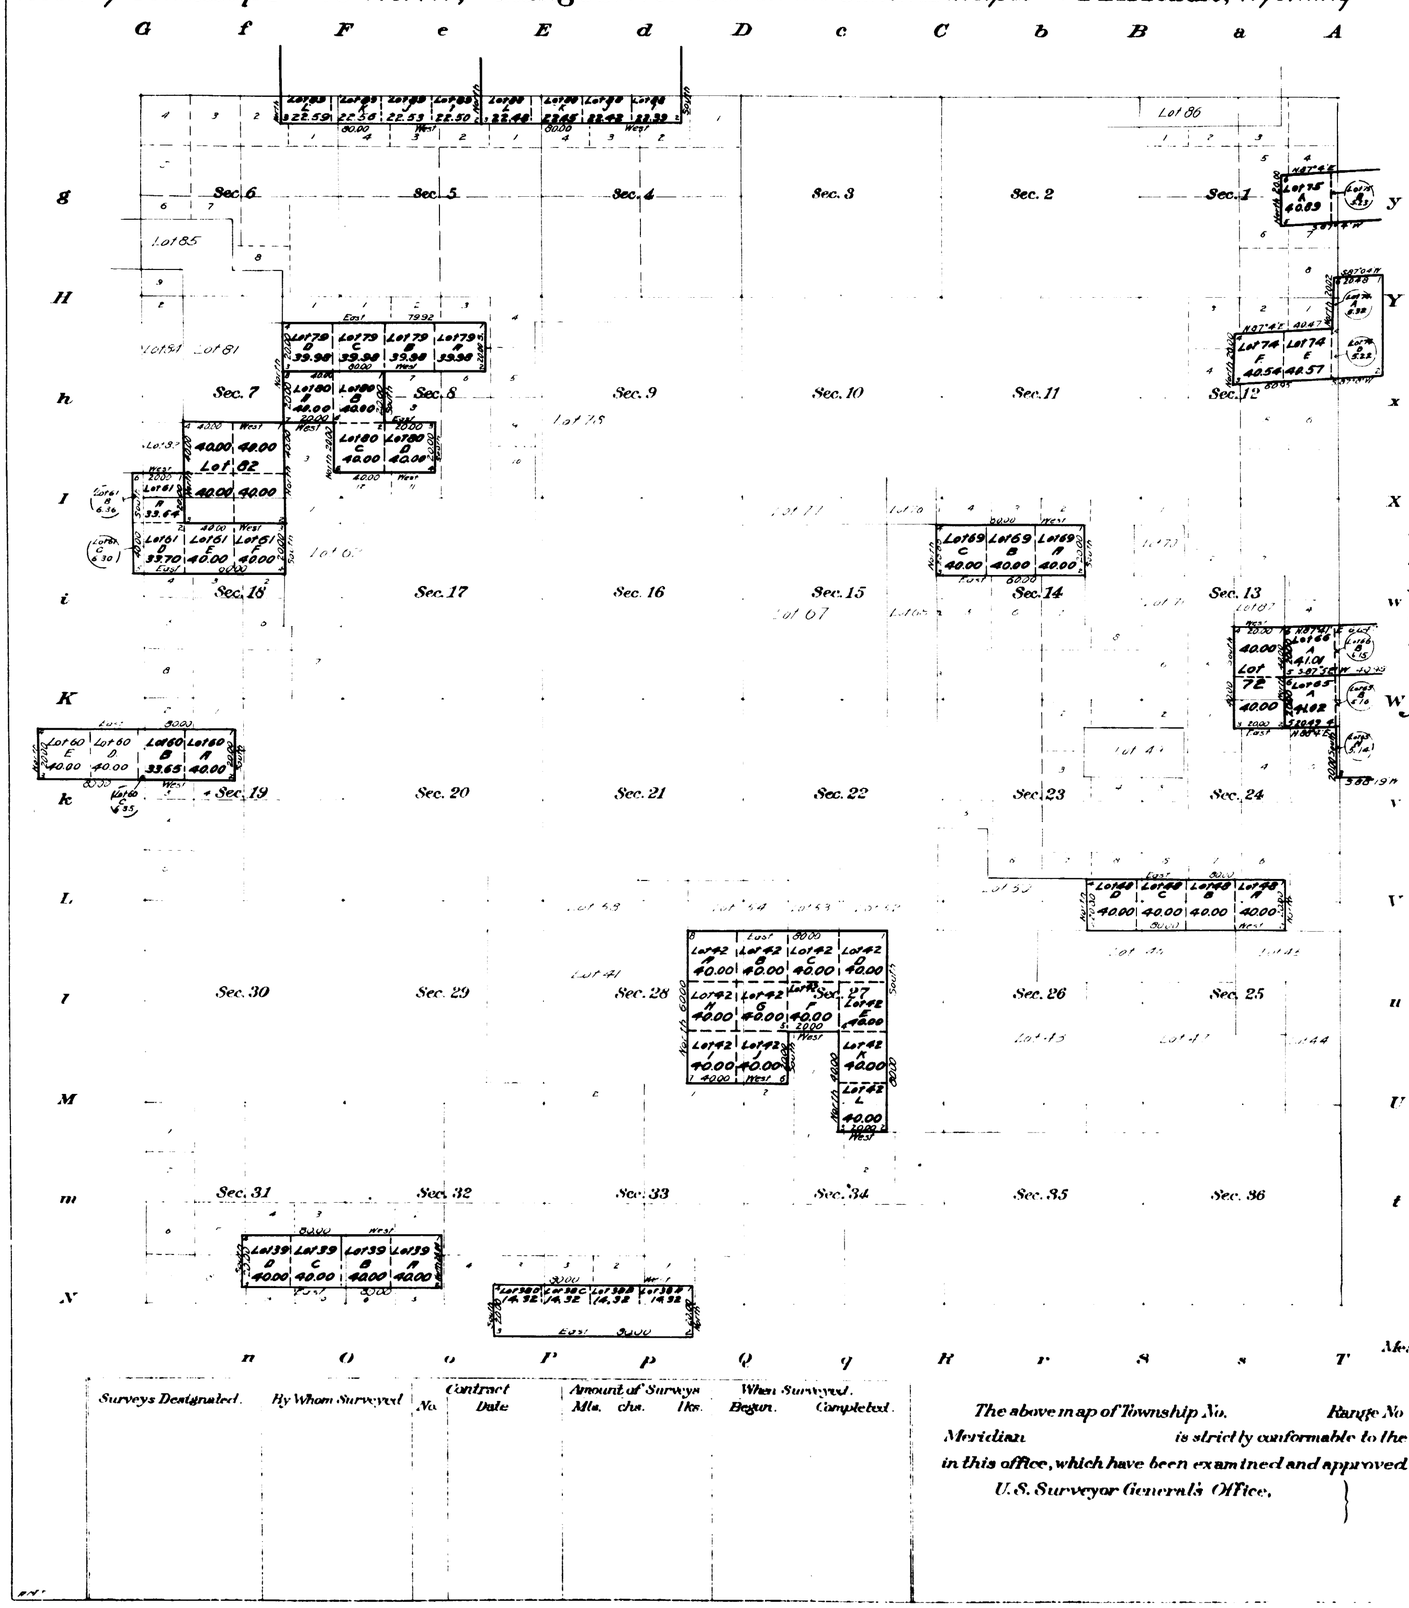

Office U.S. Surveyor General,
Cheyenne, Wyoming,
September 13, 1911

This Supplemental Plat, showing subdivision of tracts of resurvey of T49 N, R.101 W. survey and plat approved January 5, 1907, into their original legal subdivisions or aliquot parts, is hereby approved

Surveyor General

Surveys Designated.	By Whom Surveyed.	Contract No.	Contract Date	Amount of Surveys Mls.	Amount of Surveys chs.	Amount of Surveys lks.	When Surveyed. Begun.	When Surveyed. Completed.

The above map of Township No. Range No of the Meridian is strictly conformable to the field notes of the survey thereof on file in this office, which have been examined and approved.

U.S. Surveyor General's Office,

Surveyor General.

2077 C.

49-101

(26)

.36.

3357

TOWNSHIP No. 49 NORTH. RANGE No. 101 WEST of the 6th Principal MERIDIAN.

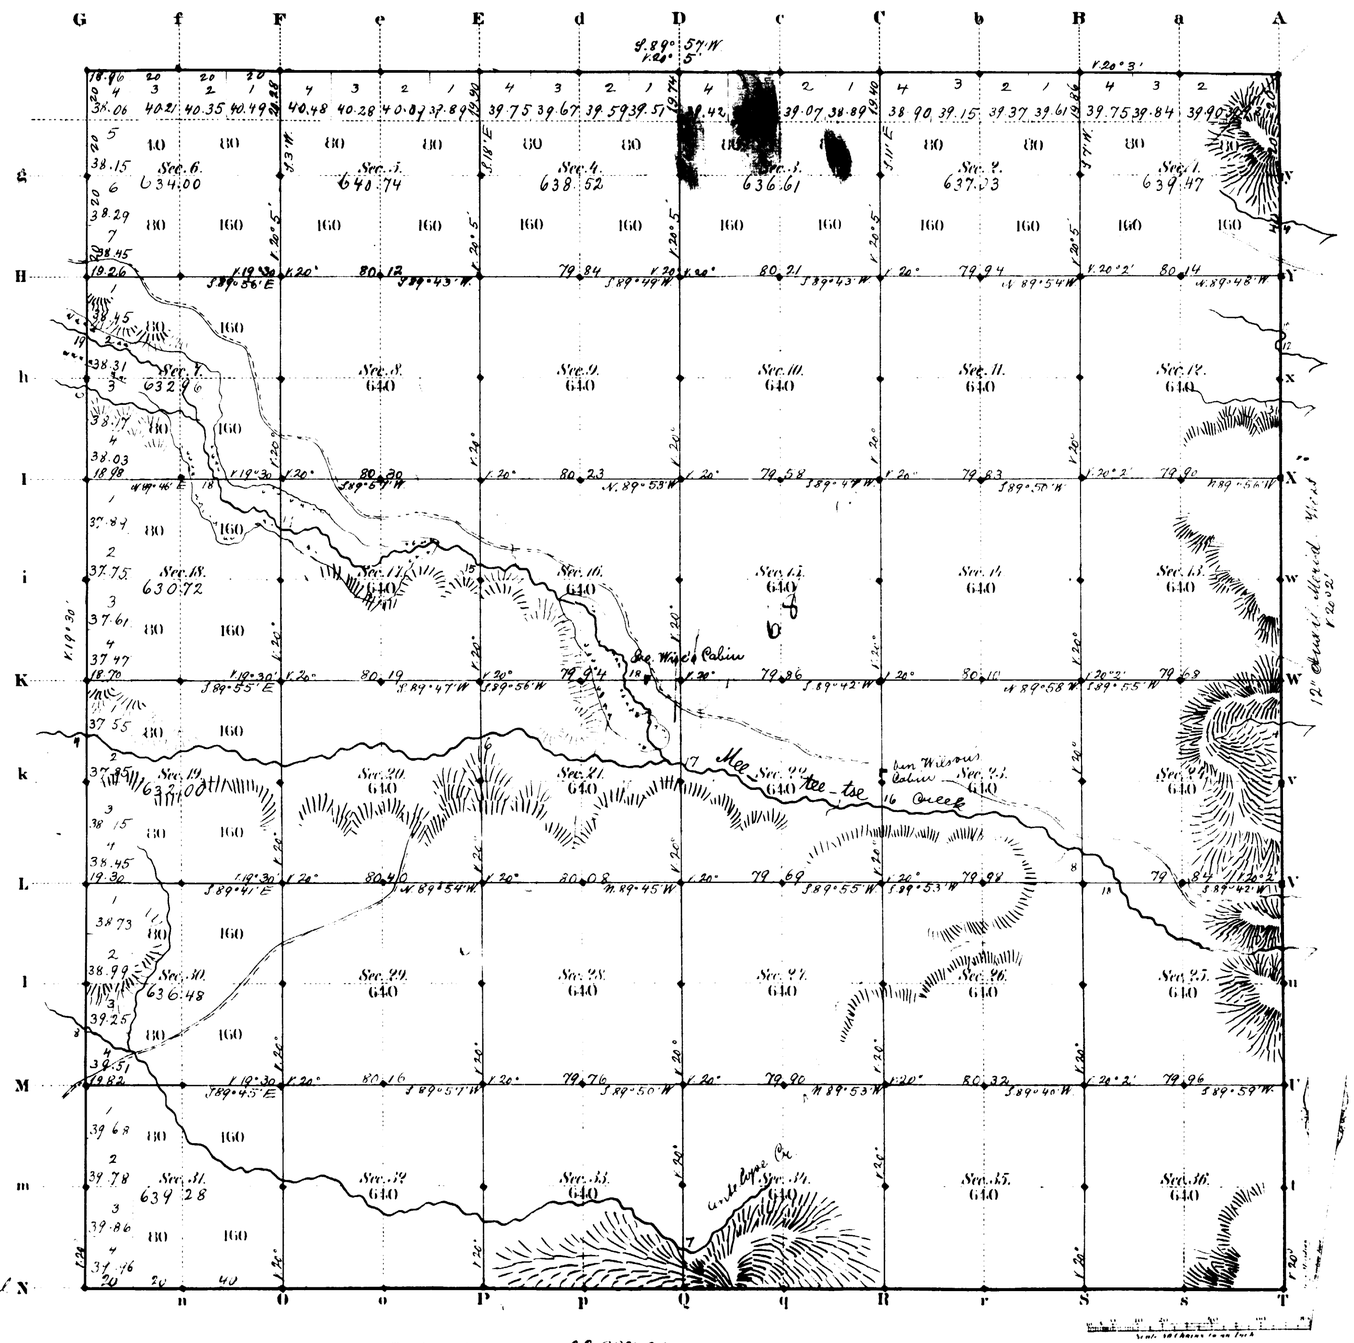

Total number of Acres 22997.81

Surveys Designated	By Whom Surveyed	Date of Contract	Amount of Surveys Mls	Chs	Lks	When Surveyed	Magnetic Declination
West Township Lines	H. H. Steel	[illegible]	11	78	40	May 26, 28, 1883	19° 47' East
Subdivisions	"	"	53	75	17	June 7 to 13 1883	20° "
Connections							
12th Guide Meridian	"	"	0	00	00	May 11 1883	
12th Standard Parallel	C. C. Dewey	July 10 1883	0	70	00	March 19 1883	

The above Map of Township No. 49 North Range No. 101 West of the Sixth Principal Meridian Wyoming Territory is strictly conformable to the field notes of the survey thereof in file in this Office which have been examined and approved

Surveyor Generals Office
Cheyenne Wyoming
March 31 1884

Edw. C. Dewey
Surv. Gen'l.

2077

36

Indexed

4845

61

RESURVEY
TOWNSHIP EXTERIORS

Scale: 1 inch = 160 Chains

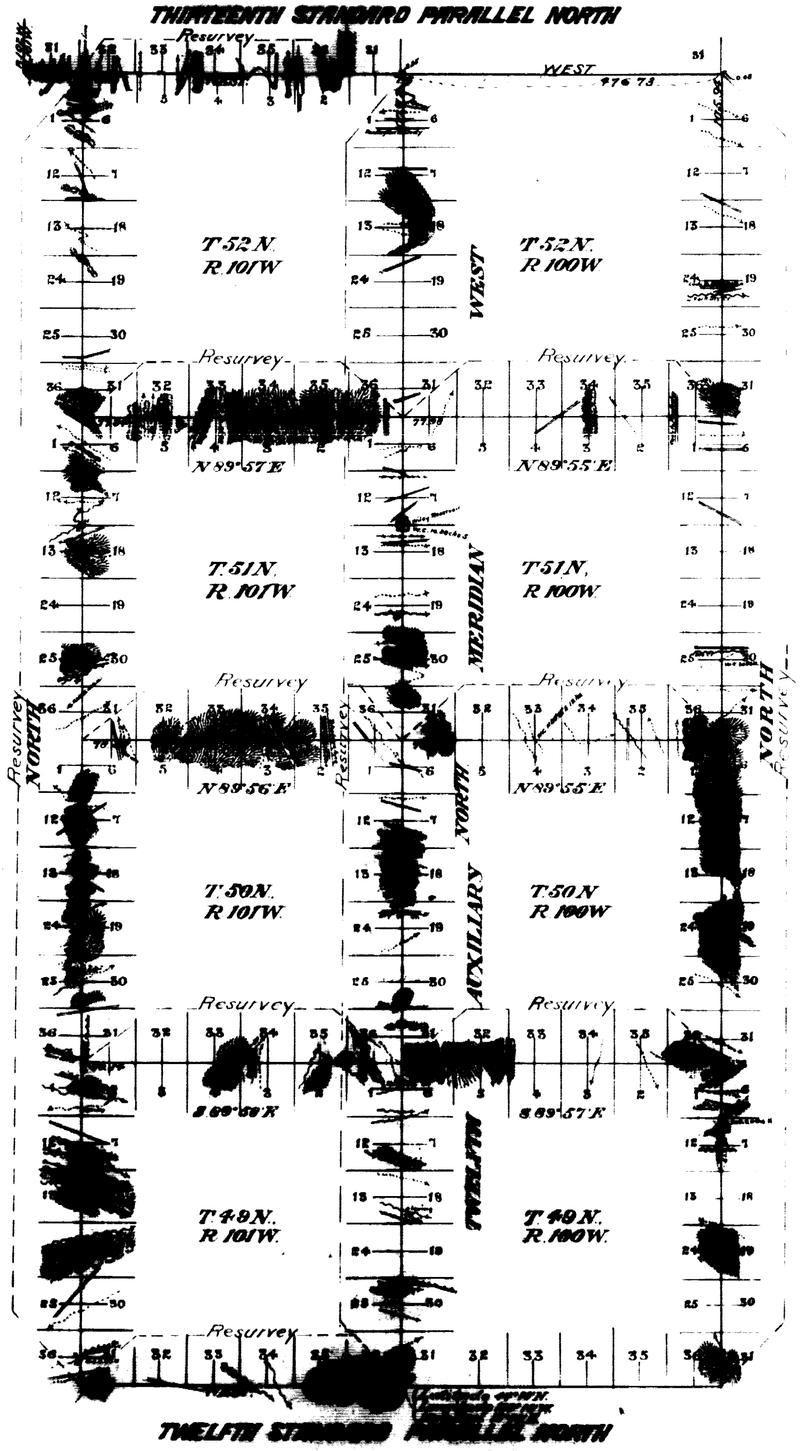

Table of Mileage

Surveys Designated	Amount Mls.	Chs.	Lks.	When Surveyed
Standard lines, resurveyed.	36	27	72	July 14 - Aug. 4. 1905
Township " "	84	45	33	July 30. 1905 - April 25. 1906
Connections "	9	36	36	" " " " " "

This Plat
of the Resurvey of the
Twelfth and Thirteenth Standard Parallels North through Range 101 West; the Twelfth Auxiliary Meridian West through Tps. 49, 50, 51 and 52 North, between Ranges 100 and 101 West; the West boundaries of Tps. 49, 50, 51 and 52 North, Range 101 West, the East boundaries of Tps 49, 50, 51 and 52 North, Range 100 West; the North boundaries of Tps 49, 50 and 51 North Range 100 West and the North boundaries of Tps 49, 50 and 51 North Range 101 West of the Sixth Principal Meridian Wyoming, is strictly conformable to the field notes of the resurvey thereof by Samuel W Brunt and Wilfred W Utterback, U S D S., under their Contract No. 304, dated May 27, 1905, which have been examined, approved and filed in this office.

U.S. Surv. Gen'l's Office
Cheyenne, Wyoming
January 5, 1907.

Approved
U.S. Surv. Gen'l.

2897

C.W.S.

Resurvey accepted by the acting Commissioner in his Letter E dated April 29. 1907

(25)

3156

53

12th STANDARD PARALLEL NORTH.

along S. Bdry. of Town. 49 N. R. 101 West of the 6th P.M. Mer.n

Course West

Magnet Var. 20° East

T. 49 N. R. 101 W.

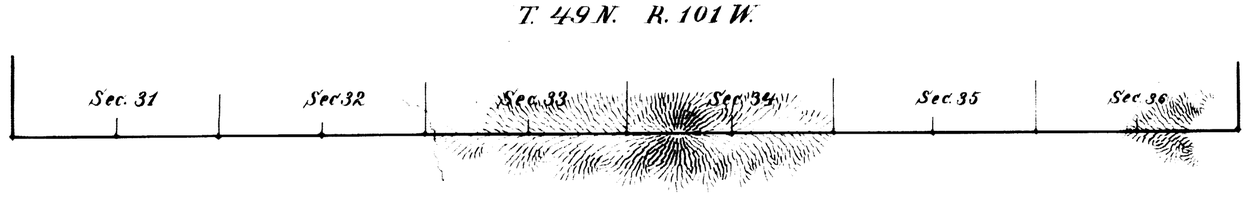

Scale, 40 chains to an inch

Surveys Designated	By whom Surveyed	Date of Contract	Amount of Surveys	When Surveyed
			Miles. Chs. Lks.	
12th Stand. Pl N.	C. A Honey	July 10, 1882	6 00 00	March 13, 1883

I hereby certify that the above diagram of the 12th Standard Parallel North along South Boundary of Townships 9 North Range 101 West of the 6th Principal Meridian Wyoming Territory is strictly conformable to the field notes of the Survey thereof, on file in this Office, which have been examined and approved

Surveyor General's Office
Cheyenne Wyo. February 8th 1884

Edw. C. Dart
Surveyor General

1994

(26)
Includes

3356

3.5

12th Auxiliary Meridian West

along W. Boundary of Tps 49, 50, 51 & 52 N. R. 100 W. of the 6th Pm. Mer. Wyo. Terr.
Magnet. Var. East. Scale 40 & 40 1 inch.

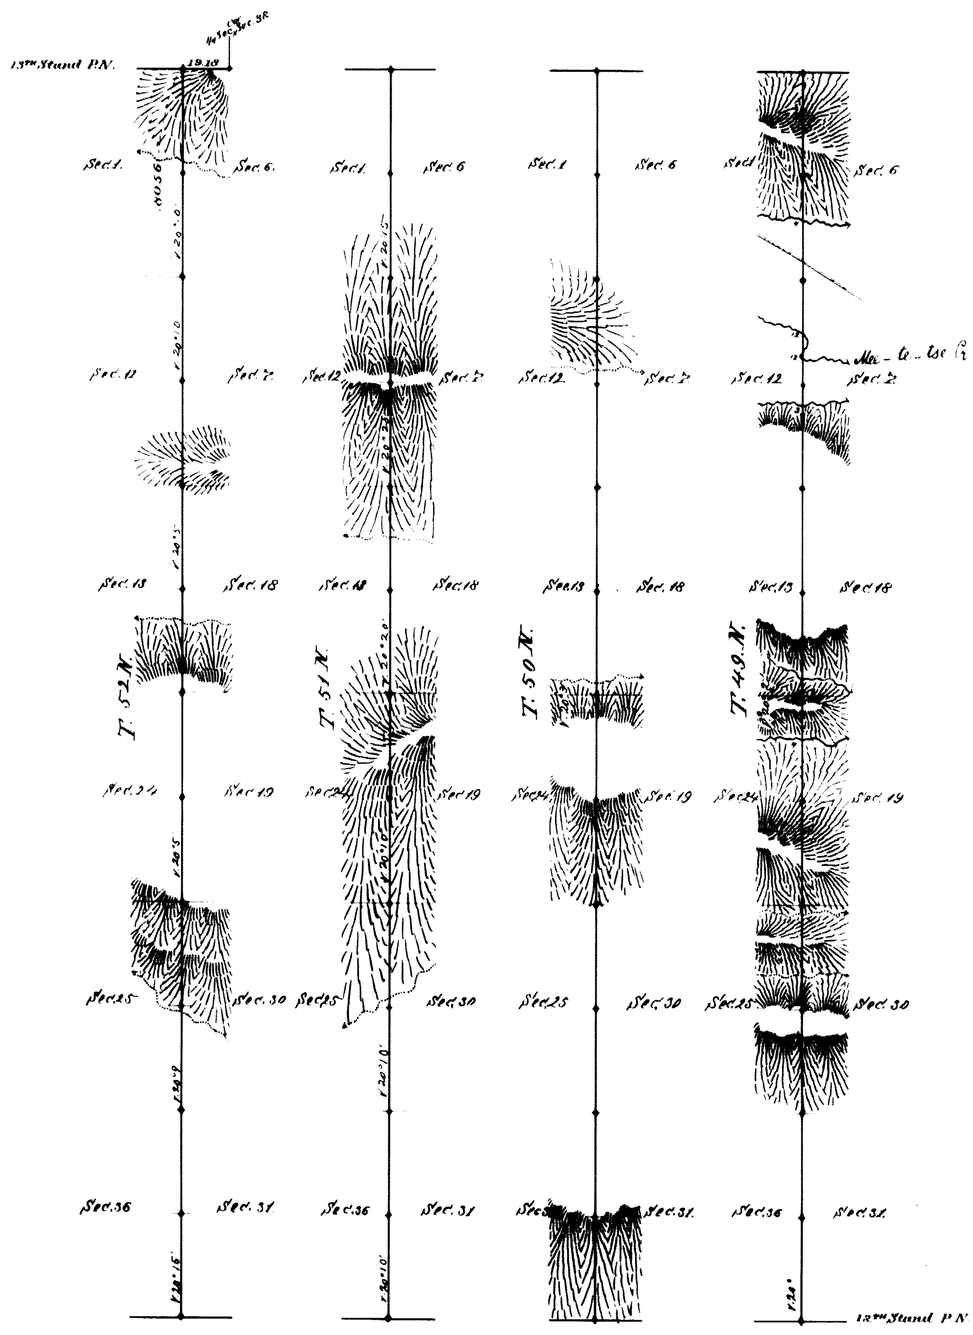

Surveys Segregated	By whom Surveyed	Date of Contract	Amount of Excess	Meridian surveyed
12th Aux. M. W.	M. H. Foster	July 11, 1882	24 00 56	May 11, 12, 14, 15, 1883
Connections	" "		19 18	" 15 "

I hereby certify that the above diagram of the 12th R. Aux. M. along the W. Bdy. of Tps. 49, 50, 51 and 52 N. R. 100 W. of the 6 P. Mer. Wyoth. Ter. is strictly conformable to the field notes thereof on file in this office which have been examined and approved
Surveyor General's office
Cheyenne Wyo. March 11, 1884

Edw. E. Dawes
Surveyor General

2176

(26)

3473

17

EXTERIOR LINES

Scale 3 miles to 1 inch.

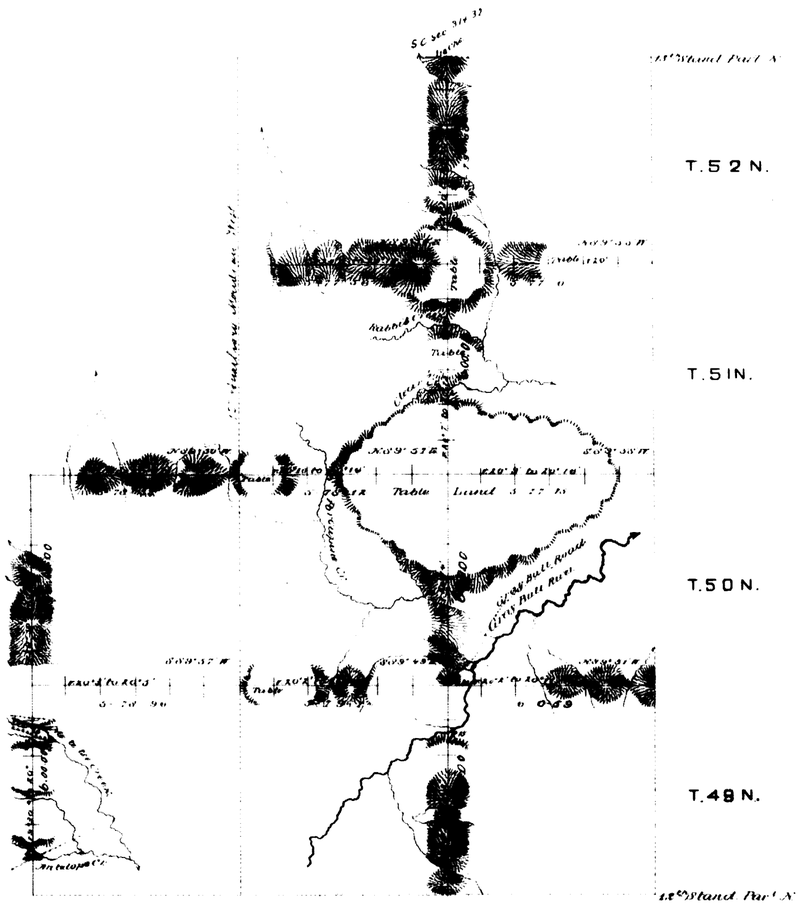

Survey Designated.	By whom Surveyed.	Date of Contract.	Amount of Survey. Mls.	Chs	Lks.	When Surveyed.
Exterior Lines	W.H. Proctor.	July 11, 1892	53	66	99	May 17 to 30, 1893.
Connections	"	"		18	00	"

The above diagram of the Exterior lines of Tps. 49, 50, 51 & 52 N. Rs 99 & 100 W, & Tps. 49 & 50 N. R. 101 W. of the 6th P.M. Wyo Ter, is strictly conformable to the field notes of the survey on file in this Office, which have been examined and approved.

Surveyor Generals Office,
Cheyenne Wyo. March 11th 1894.

John C. Barr
Surveyor General

2096