8465

Click Here for Field Notes

ORIGINAL

TOWNSHIP 23 NORTH, RANGE 111 WEST, OF THE 6TH PRINCIPAL MERIDIAN, WYOMING.

DEPENDENT RESURVEY, SUBDIVISION, AND METES-AND-BOUNDS SURVEY

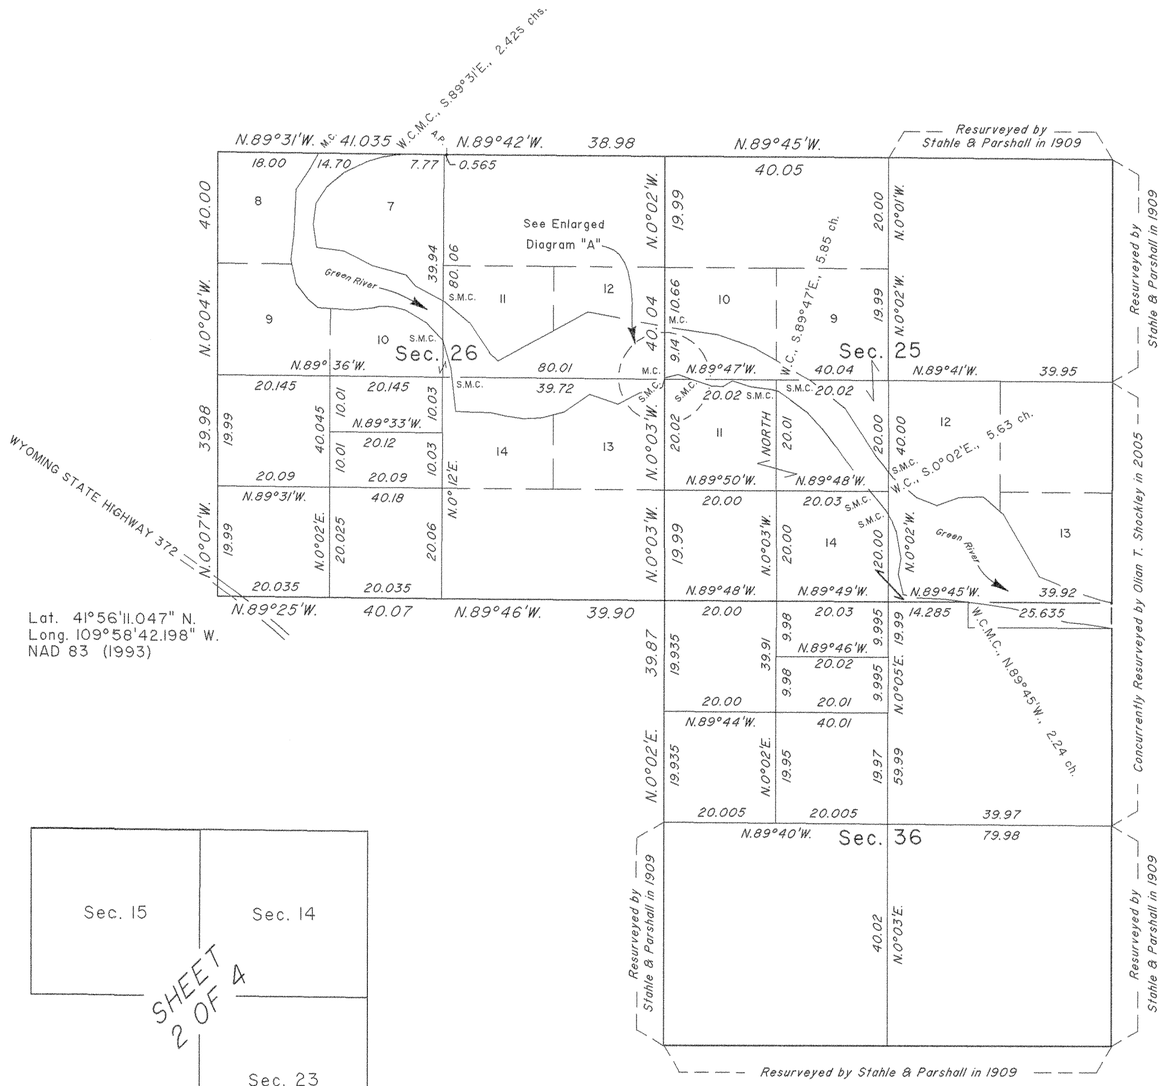

Lat. 41°56'11.047" N.
Long. 109°58'42.198" W.
NAD 83 (1993)

True Meridian

Mean Magnetic Declination 12 1/2° E.

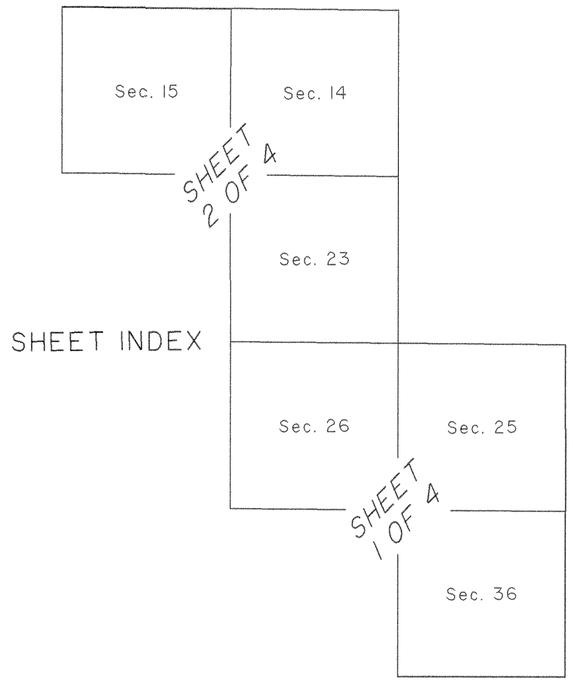

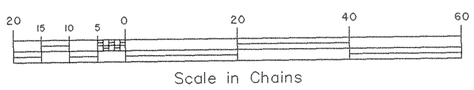

A history of surveys is contained in the field notes.

This plat represents the dependent resurvey of portions of the subdivisional lines, 1909 meanders of the Green River and an island located in sections 14 and 15, designed to restore the corners in their true original locations according to the best available evidence, and the subdivision of certain sections, and the metes-and-bounds survey of Lot 13, Section 14, T.23 N., R. 111 W., Sixth Principal Merdian, Wyoming.

Except as indicated hereon, the lottings and areas are as shown on the plat approved May 29, 1912.

Survey executed by Olian T. Shockley, Cadastral Surveyor beginning June 14, 2005, and completed August 4, 2005, pursuant to special instructions and assignment instructions dated October 14, 2003, for Group No. 723, Wyoming.

ENLARGED DIAGRAM "A"

Not to Scale and Distorted

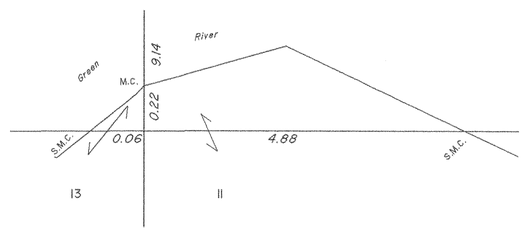

UNITED STATES DEPARTMENT OF THE INTERIOR
BUREAU OF LAND MANAGEMENT

Cheyenne, Wyoming December 6, 2007

This plat is strictly conformable to the approved field notes, and the survey, having been correctly executed in accordance with the requirements of law and the regulations of this Bureau, is hereby accepted.

For the Director

John P. Lee

John P. Lee
Chief Cadastral Surveyor for Wyoming

O.T.S./K.L.A.C.

2571 C

OFFICIALLY FILED: December 6, 2007

TOWNSHIP 23 NORTH, RANGE III WEST, OF THE 6TH PRINCIPAL MERIDIAN, WYOMING.

DEPENDENT RESURVEY, SUBDIVISION, AND METES-AND-BOUNDS SURVEY

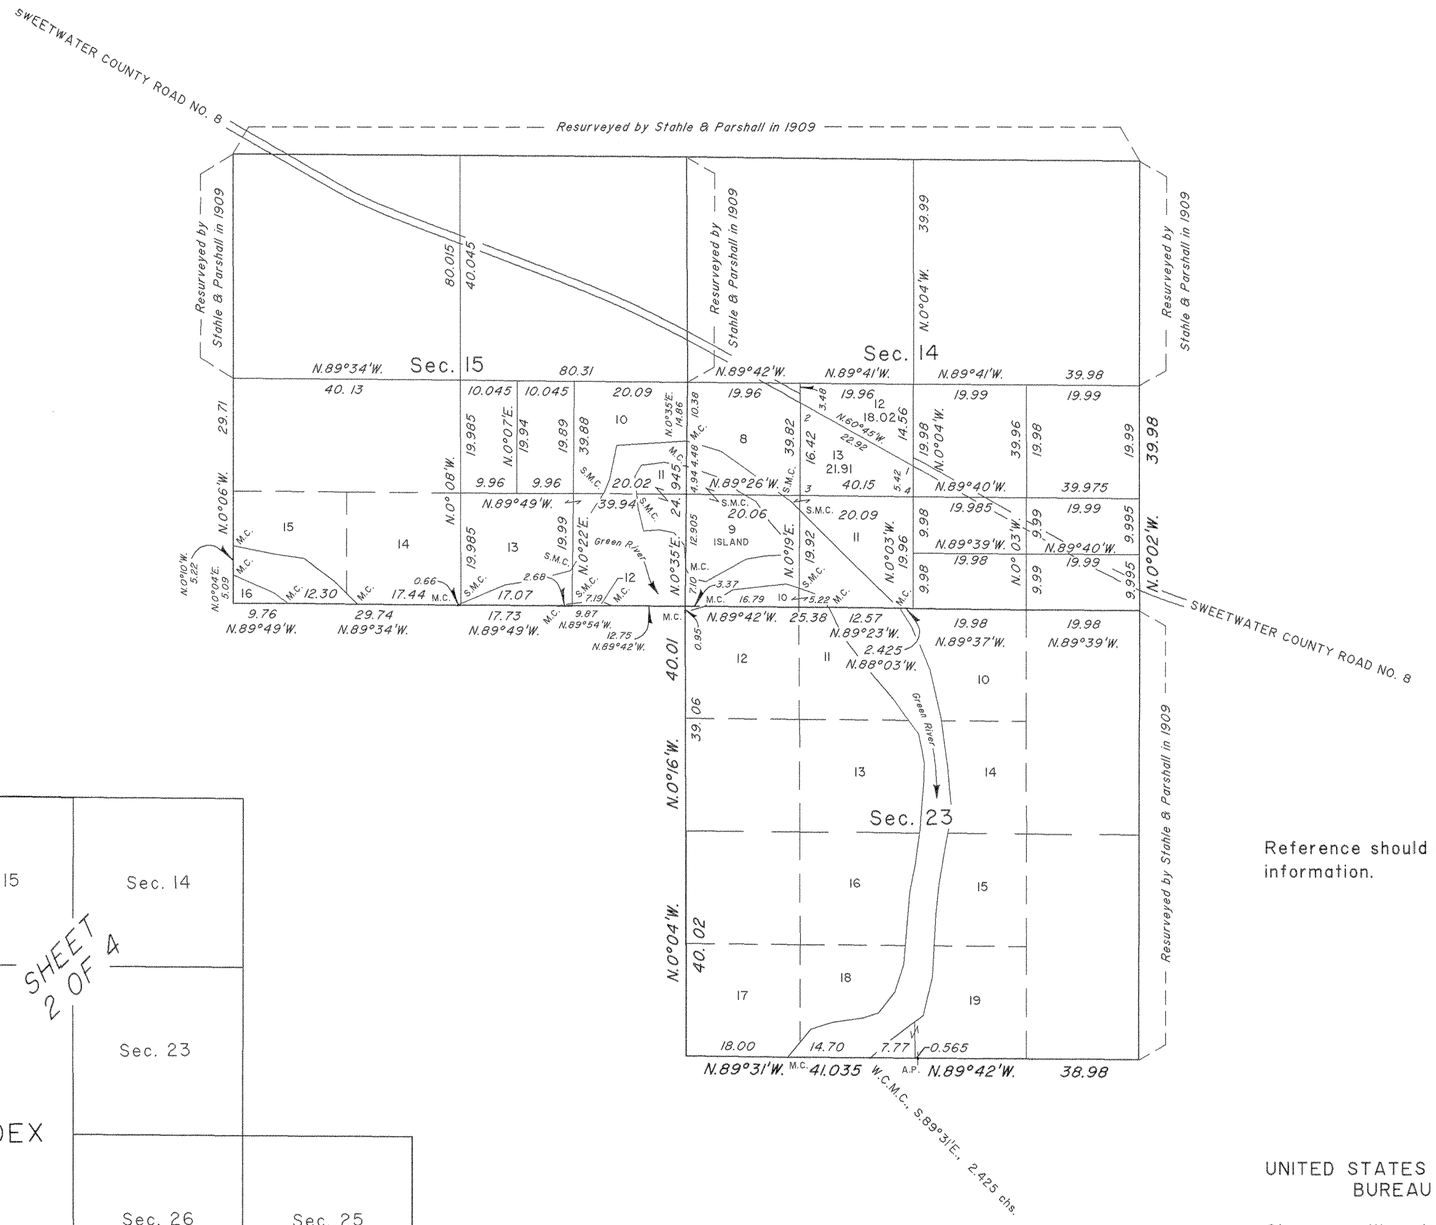

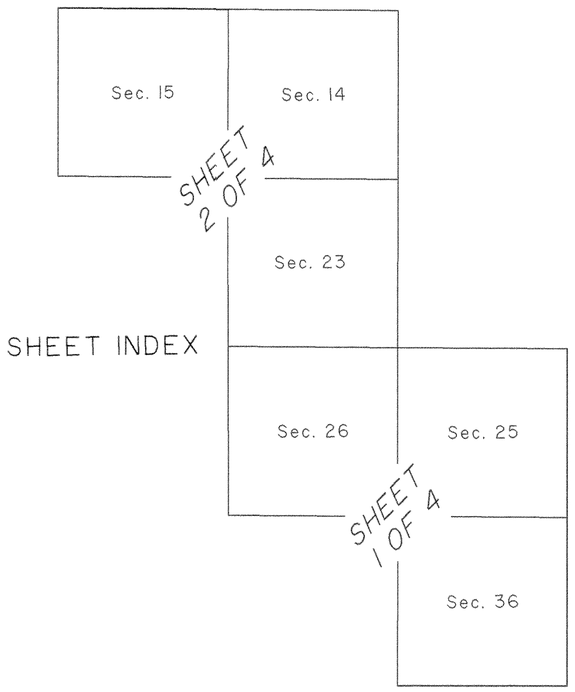

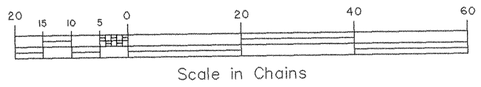

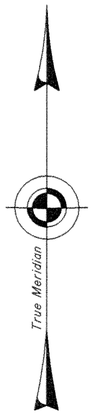

Mean Magnetic Declination 12 1/2° E.

Reference should be made to sheet No. 1 for survey information.

UNITED STATES DEPARTMENT OF THE INTERIOR
BUREAU OF LAND MANAGEMENT

Cheyenne, Wyoming December 6, 2007

This plat is strictly conformable to the approved field notes, and the survey, having been correctly executed in accordance with the requirements of law and the regulations of this Bureau, is hereby accepted.

For the Director

John P. Lee

John P. Lee
Chief Cadastral Surveyor for Wyoming

O.T.S./K.L.A.C.

OFFICIALLY FILED: December 6, 2007

TOWNSHIP 23 NORTH, RANGE 111 WEST, OF THE 6TH PRINCIPAL MERIDIAN, WYOMING.

DEPENDENT RESURVEY OF THE ADJUSTED 1909 MEANDERS OF THE RIGHT BANK OF THE GREEN RIVER

Downstream through Section 15.

From the meander cor. of secs. 15 and 16, on the right bank of the Green River.

S. 66° 02' E. 7.88 chs.
S. 53° 02' E. 3.20 chs.

The meander cor. of secs. 15 and 22, on the right bank of the Green River.

From the meander cor. of secs. 15 and 22, on the right bank of the Green River.

N. 82° 12' E. 7.41 chs.
S. 68° 02' E. 2.73 chs.

The meander cor. of secs. 15 and 22, on the right bank of the Green River.

Downstream through Section 14.

From the meander cor. of secs. 14 and 23, on the right bank of the Green River.

N. 59° 25' E. 5.93 chs.
N. 83° 32' E. 9.56 chs.
S. 71° 08' E. 6.84 chs.
S. 25° 05' E. 2.21 chs.

The meander cor. of secs. 14 and 23, on the right bank of the Green River.

Downtream through Section 26.

From the meander cor. of secs. 23 and 26, on the right bank of the Green River.

S. 28° 20' W. 3.20 chs.
S. 33° 20' W. 4.50 chs.
S. 2° 34' W. 8.29 chs.
S. 7° 19' W. 4.39 chs.
S. 12° 13' E. 4.39 chs.
S. 38° 03' E. 3.49 chs.
S. 51° 05' E. 2.39 chs.
S. 85° 57' E. 6.18 chs.
N. 83° 46' E. 3.89 chs.
N. 73° 30' E. 0.95 ch.
S. 88° 13' E. 2.39 chs.
S. 75° 10' E. 2.49 chs.
S. 58° 37' E. 4.19 chs.
S. 44° 04' E. 4.29 chs.
S. 15° 44' E. 5.29 chs.
S. 6° 42' E. 7.78 chs.
S. 86° 57' E. 3.29 chs.
S. 89° 13' E. 2.99 chs.
S. 77° 56' E. 2.79 chs.
S. 80° 56' E. 3.09 chs.
N. 87° 02' E. 3.29 chs.
N. 75° 30' E. 4.19 chs.
N. 54° 58' E. 5.59 chs.
S. 70° 54' E. 5.38 chs.
N. 61° 43' E. 4.29 chs.
N. 77° 00' E. 4.19 chs.
N. 14° 57' E. 1.80 chs.

The meander cor. of secs. 25 and 26, on the right bank the of Green River.

Downstream through Section 25.

From the meander cor. of secs. 25 and 26, on the right bank of the Green River.

N. 76° 00' E. 2.50 chs.
S. 71° 01' E. 3.60 chs.
S. 71° 16' E. 2.70 chs.
S. 88° 30' E. 2.10 chs.
N. 59° 30' E. 1.90 chs.
S. 73° 01' E. 3.30 chs.
S. 82° 00' E. 4.10 chs.
S. 74° 16' E. 1.00 ch.
S. 55° 01' E. 2.80 chs.
S. 53° 16' E. 3.50 chs.
S. 42° 01' E. 4.10 chs.
S. 38° 01' E. 3.90 chs.
S. 34° 46' E. 3.10 chs.
S. 36° 01' E. 3.70 chs.
S. 40° 31' E. 2.60 chs.
S. 39° 01' E. 5.30 chs.
S. 29° 01' E. 2.60 chs.
S. 24° 01' E. 1.60 chs.
S. 9° 02' E. 1.70 chs.
S. 9° 32' E. 3.30 chs.
S. 8° 58' W. 3.00 chs.
S. 13° 47' E. 3.70 chs.
S. 75° 46' E. 2.70 chs.
S. 87° 45' E. 4.80 chs.
S. 82° 30' E. 4.30 chs.

Point for the meander cor. of secs. 25 and 36, on the right bank of the Green River.

Downstream through Section 36.

From the point for the meander cor. of secs. 25 and 36, on the right bank of the Green River.

S. 82° 28' E. 3.49 chs.
S. 81° 43' E. 4.48 chs.
S. 76° 57' E. 4.38 chs.
S. 74° 42' E. 5.68 chs.
S. 84° 44' E. 3.29 chs.
S. 80° 43' E. 4.78 chs.

Point for the meander cor. of secs. 31 and 36, on the right bank of the Green River.

Reference should be made to sheets No. 1 & 2 for survey information.

UNITED STATES DEPARTMENT OF THE INTERIOR
BUREAU OF LAND MANAGEMENT

Cheyenne, Wyoming December 6, 2007

This plat is strictly conformable to the approved field notes, and the survey, having been correctly executed in accordance with the requirements of law and the regulations of this Bureau, is hereby accepted.

For the Director

John P. Lee

John P. Lee
Chief Cadastral Surveyor for Wyoming

O.T.S./K.L.A.C.

OFFICIALLY FILED: December 6, 2007

TOWNSHIP 23 NORTH, RANGE III WEST, OF THE 6TH PRINCIPAL MERIDIAN, WYOMING.

DEPENDENT RESURVEY OF THE ADJUSTED 1909 MEANDERS OF THE GREEN RIVER

LEFT BANK

Upstream through Section 25.

From the meander cor. of secs. 25 and 30, on the left bank of the Green River.

N. 76° 33' W. 2.30 chs.
N. 72° 32' W. 4.29 chs.
N. 66° 47' W. 7.29 chs.
N. 29° 59' W. 6.29 chs.
N. 29° 14' W. 6.79 chs.
N. 48° 45' W. 4.59 chs.
S. 88° 26' W. 4.40 chs.
S. 69° 40' W. 4.20 chs.
N. 68° 17' W. 3.80 chs.
N. 50° 00' W. 5.69 chs.
N. 38° 00' W. 5.29 chs.
N. 32° 44' W. 9.99 chs.
N. 51° 16' W. 7.59 chs.
N. 59° 46' W. 11.78 chs.
N. 70° 02' W. 6.89 chs.
N. 81° 48' W. 9.69 chs.

The meander cor. of secs. 25 and 26, on the left bank of the Green River.

Upstream through Section 26.

From the meander cor. of secs. 25 and 26, on the left bank of the Green River.

N. 68° 45' W. 3.49 chs.
N. 82° 47' W. 10.58 chs.
S. 61° 25' W. 18.28 chs.
N. 47° 28' W. 2.10 chs.
N. 33° 41' W. 6.49 chs.
N. 49° 28' W. 5.59 chs.
N. 61° 44' W. 6.19 chs.
N. 39° 57' W. 2.50 chs.
N. 74° 31' W. 6.29 chs.
N. 62° 59' W. 5.69 chs.
N. 82° 17' W. 4.99 chs.
N. 8° 54' W. 4.19 chs.
N. 7° 52' E. 3.80 chs.
N. 32° 53' E. 3.60 chs.
N. 49° 38' E. 4.00 chs.
N. 65° 07' E. 4.60 chs.
N. 72° 22' E. 2.90 chs.
N. 80° 51' E. 3.20 chs.

The point for the meander cor. of secs. 23 and 26, on the left bank of the Green River.

Upstream through Section 14.

From the meander cor. of secs. 14 and 23, on the left bank of the Green River.

N. 45° 37' W. 12.07 chs.
N. 45° 07' W. 14.96 chs.
N. 54° 23' W. 15.16 chs.
N. 72° 56' W. 6.38 chs.

The meander cor. of secs. 14 and 15, on the left bank of the of the north channel of the Green River.

Upstream through Section 15.

From the meander cor. of secs. 14 and 15, on the left bank of the north channel of the Green River.

S. 86° 15' W. 12.46 chs.
S. 12° 00' W. 6.18 chs.
S. 21° 17' W. 2.59 chs.
S. 33° 34' W. 5.18 chs.
S. 11° 30' W. 6.98 chs.
S. 32° 34' W. 3.09 chs.
S. 74° 13' W. 5.98 chs.
S. 80° 44' W. 5.88 chs.
S. 66° 41' W. 9.27 chs.

The meander cor. of secs. 15 and 22, on the left bank of the Green River.

From the meander cor. of secs. 15 and 22, on the left bank of Green the River.

N. 45° 06' W. 5.81 chs.
N. 52° 35' W. 6.71 chs.
N. 82° 01' W. 5.51 chs.
N. 78° 17' W. 7.31 chs.

The meander cor. of secs. 15 and 16, on the left bank of the Green River.

ISLANDS

An Island Located in Sections 14 and 15, through Section 14.

From the meander cor. of secs. 14 and 15, on the left bank of the south channel of the Green River.

S. 22° 31' E. 2.10 chs.
S. 76° 02' E. 2.90 chs.
N. 60° 43' E. 8.20 chs.
N. 79° 58' E. 3.40 chs.
N. 86° 13' E. 5.30 chs.
N. 23° 30' W. 1.20 chs.
N. 41° 30' W. 5.70 chs.
N. 33° 45' W. 4.80 chs.
N. 60° 29' W. 3.50 chs.
N. 49° 00' W. 2.70 chs.
N. 65° 59' W. 2.00 chs.
N. 70° 59' W. 5.70 chs.

The meander cor. of secs. 14 and 15, on the right bank of the north channel of the Green River.

An Island Located in Sections 14 and 15, through Section 15.

From the meander cor. of secs. 14 and 15, on the right bank of the north channel of the Green River.

N. 80° 36' W. 4.00 chs.
S. 82° 39' W. 4.10 chs.
S. 30° 53' W. 2.15 chs.
S. 5° 38' E. 6.10 chs.
S. 13° 38' E. 3.80 chs.
S. 5° 52' W. 3.40 chs.
N. 42° 21' E. 4.80 chs.
S. 79° 40' E. 2.60 chs.
S. 38° 39' E. 2.80 chs.
S. 3° 38' E. 3.90 chs.

The meander cor. of secs. 14 and 15, on the left bank of the south channel of the Green River.

Reference should be made to sheets No. 1 & 2 for survey information.

UNITED STATES DEPARTMENT OF THE INTERIOR
BUREAU OF LAND MANAGEMENT

Cheyenne, Wyoming December 6, 2007

This plat is strictly conformable to the approved field notes, and the survey, having been correctly executed in accordance with the requirements of law and the regulations of this Bureau, is hereby accepted.

For the Director

John P. Lee

John P. Lee
Chief Cadastral Surveyor for Wyoming

O.T.S./K.L.A.C.

OFFICIALLY FILED: December 6, 2007