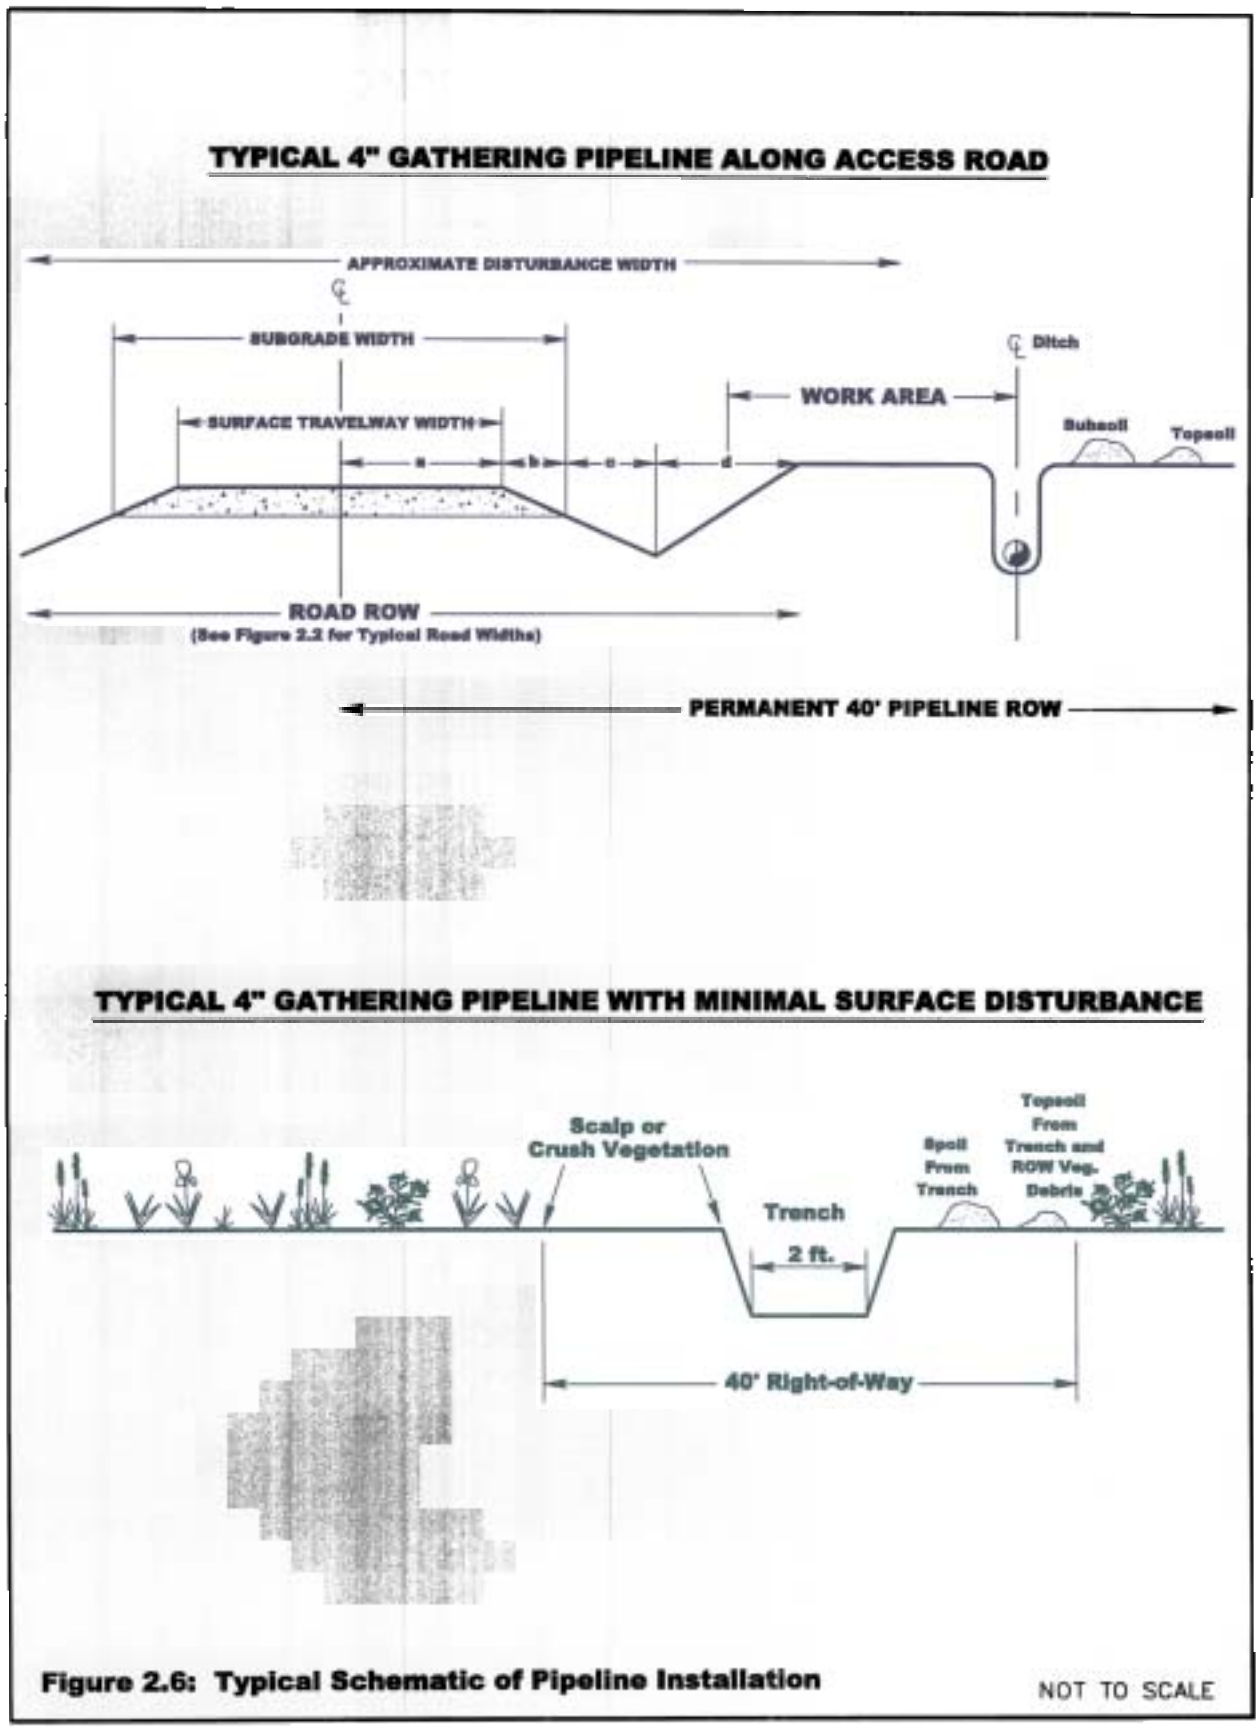

Figure 2.6: Typical Schematic of Pipeline Installation

NOT TO SCALE