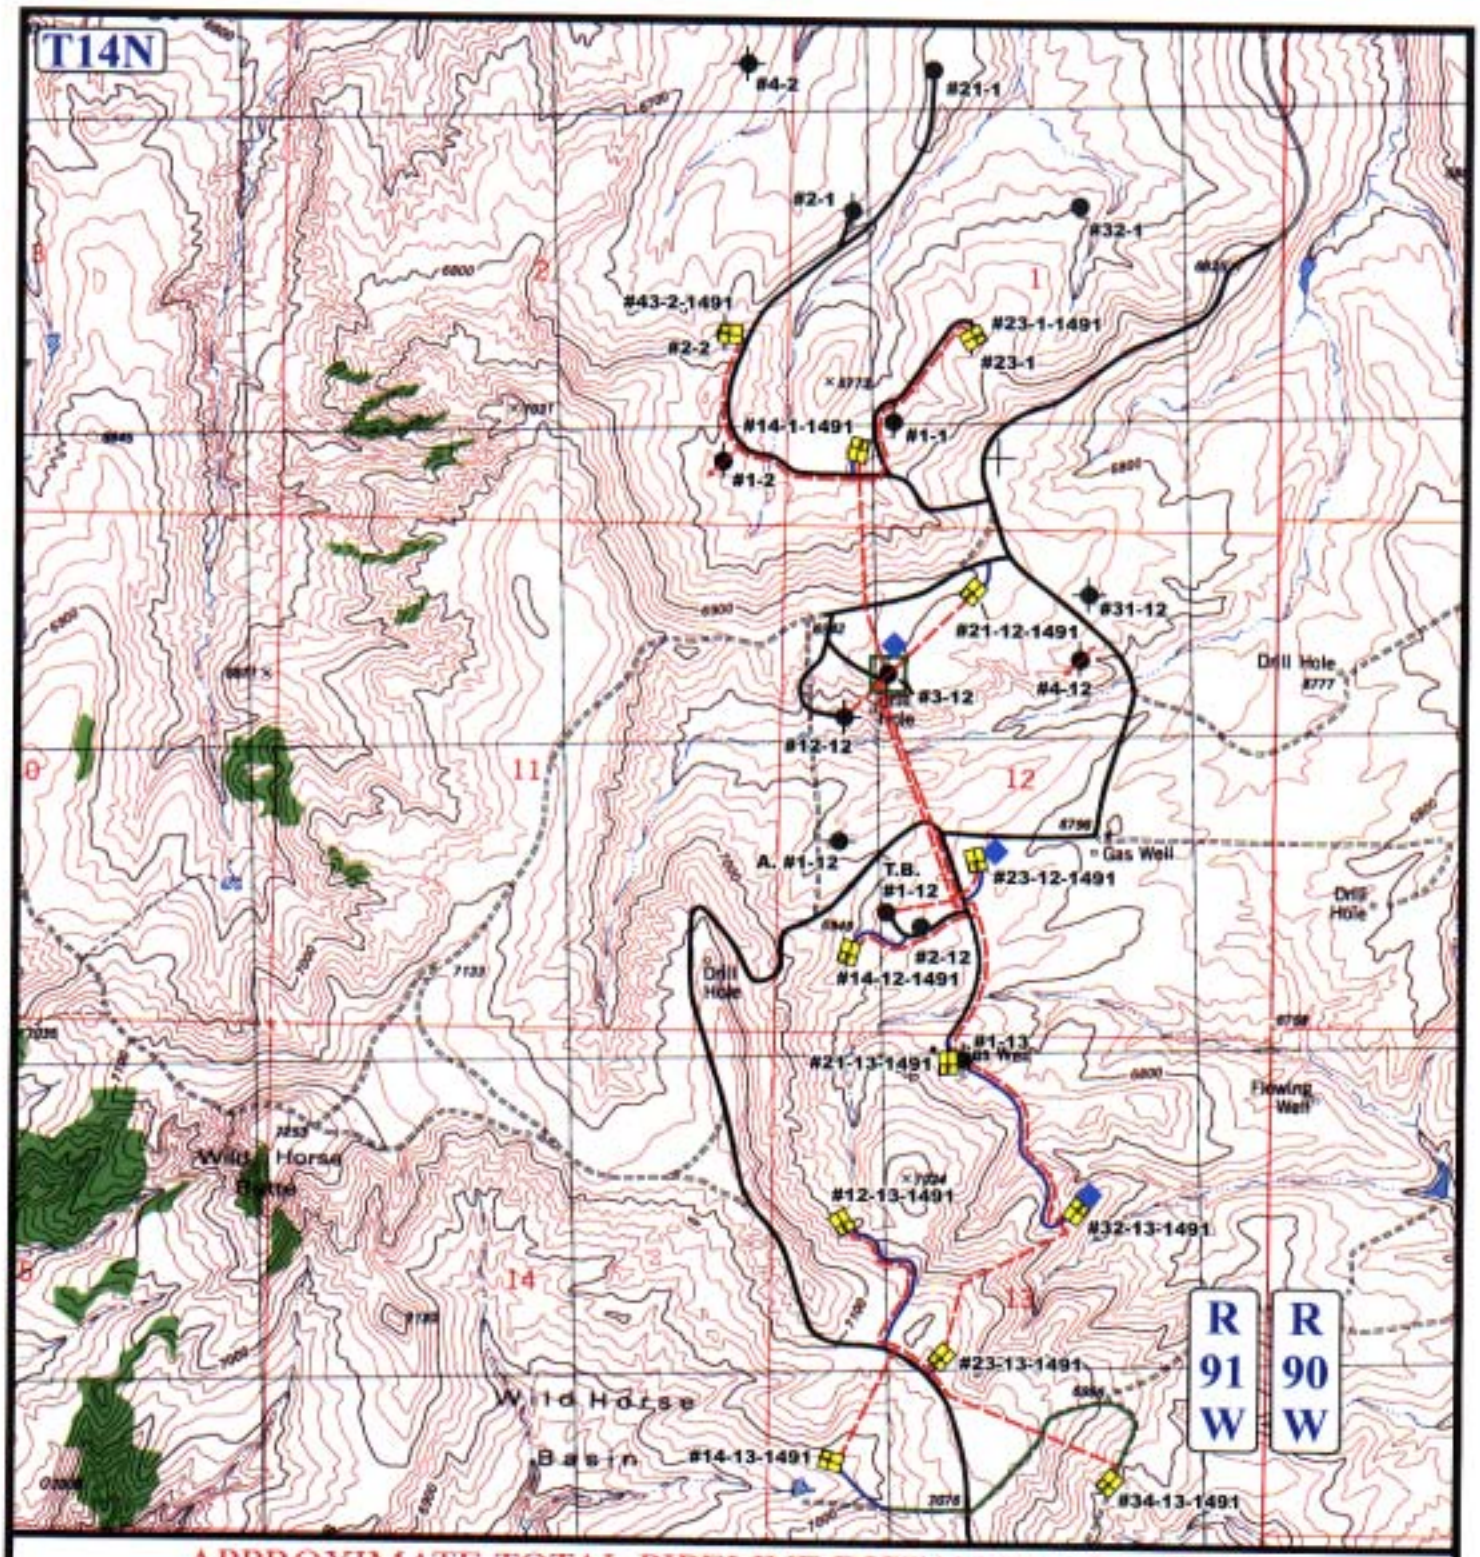

APPROXIMATE TOTAL PIPELINE DISTANCE = 26,000' +/-

LEGEND:

- PROPOSED ACCESS ROAD
- EXISTING PIPELINE
- PROPOSED PIPELINE
- PROPOSED CENTRAL FACILITIES
- WATER TRANSFER FACILITY

N

MERIT ENERGY COMPANY

BROWN COW FEDERAL POD
SECTIONS 1, 2, 12, & 13, T14N, R91W, 6th P.M.

UELS
Uintah Engineering & Land Surveying
85 South 200 East Vernal, Utah 84078
(435) 789-1017 * FAX (435) 789-1813

TOPOGRAPHIC MAP	09 MONTH	08 DAY	03 YEAR	D TOPO
SCALE: 1" = 1000'	DRAWN BY: P.M.	REVISED: 09-17-03		