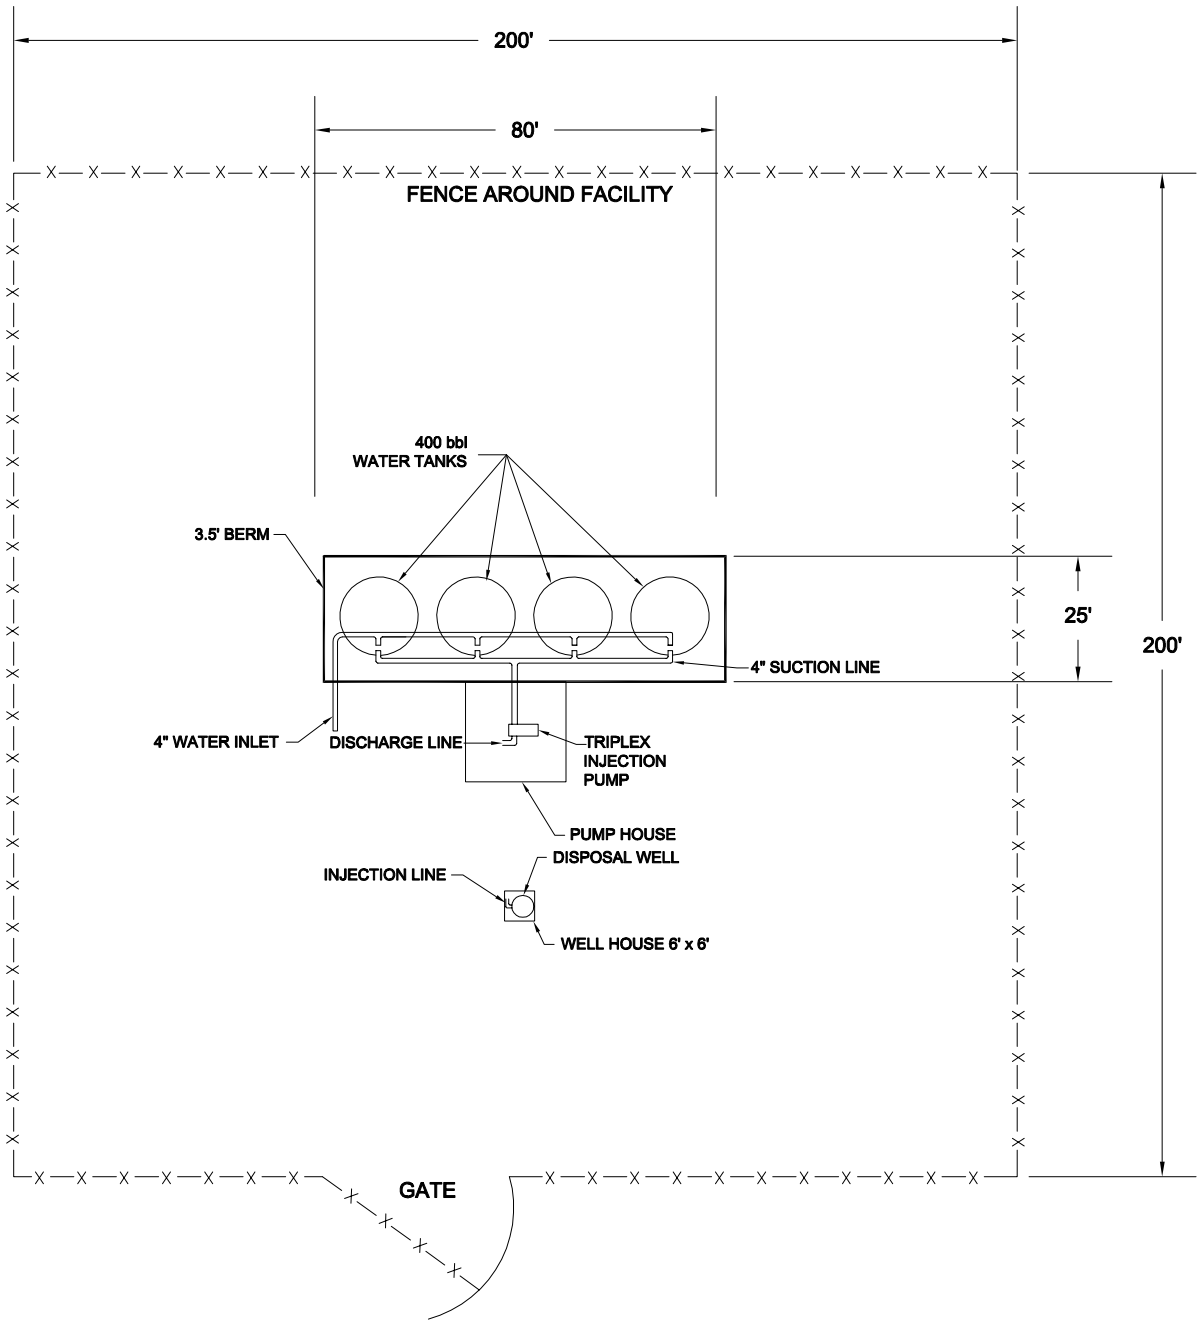

Anadarko Petroleum Corporation

TYPICAL WATER DISPOSAL FACILITY

SCALE: NTS	DATE: 09.02.03	DRAWN BY: ETC	

1172/Exhibit A.dwg; Tab 004a