7627

ORIGINAL

TOWNSHIP 48 NORTH, RANGE 90 WEST, OF THE SIXTH PRINCIPAL MERIDIAN, WYOMING.

SUPPLEMENTAL PLAT OF SECTION 14

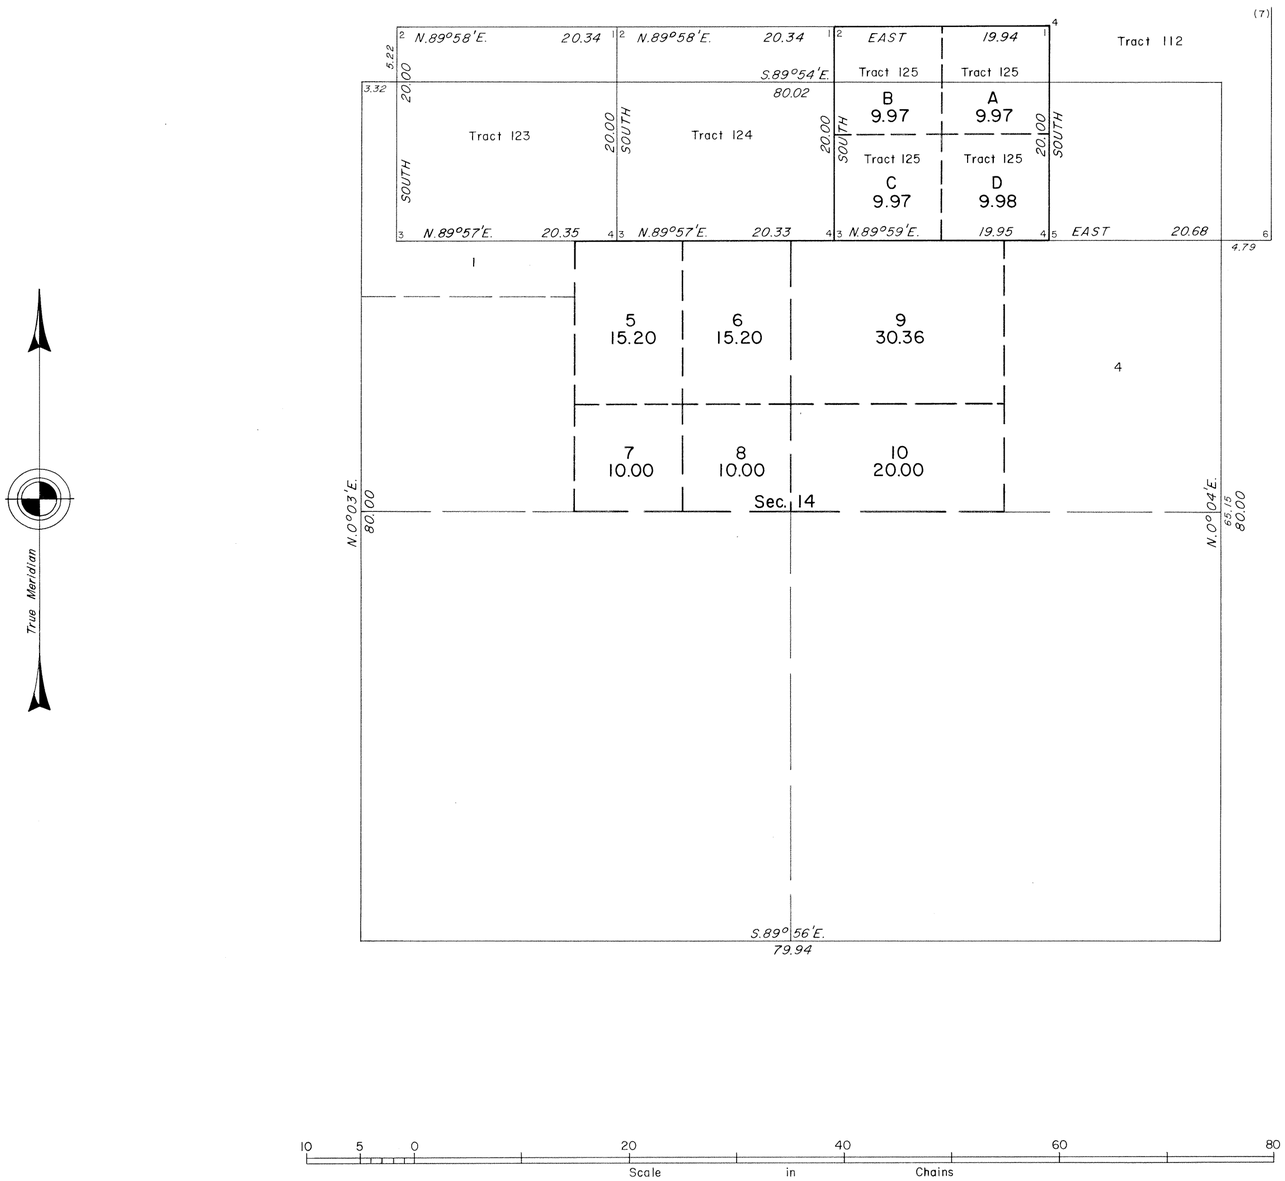

This plat showing a subdivision of original lots 2 and 3, Sec. 14, and Tract 125, T. 48 N., R. 90 W., Sixth Principal Meridian, Wyoming, is based upon the plats approved March 20, 1922, accepted January 8, 1923.

UNITED STATES DEPARTMENT OF THE INTERIOR
BUREAU OF LAND MANAGEMENT
Cheyenne, Wyoming February 15, 1983

This plat, showing amended lottings, is based upon the official records and, having been correctly prepared in accordance with the regulations of this Bureau, is hereby accepted.

For the Director

Richard L. Oakes

Chief Cadastral Surveyor

W.H.B.

2067 I

7599

ORIGINAL

TOWNSHIP 48 NORTH, RANGE 90 WEST, OF THE SIXTH PRINCIPAL MERIDIAN, WYOMING.

SUPPLEMENTAL PLAT OF SECTIONS 24 AND 25

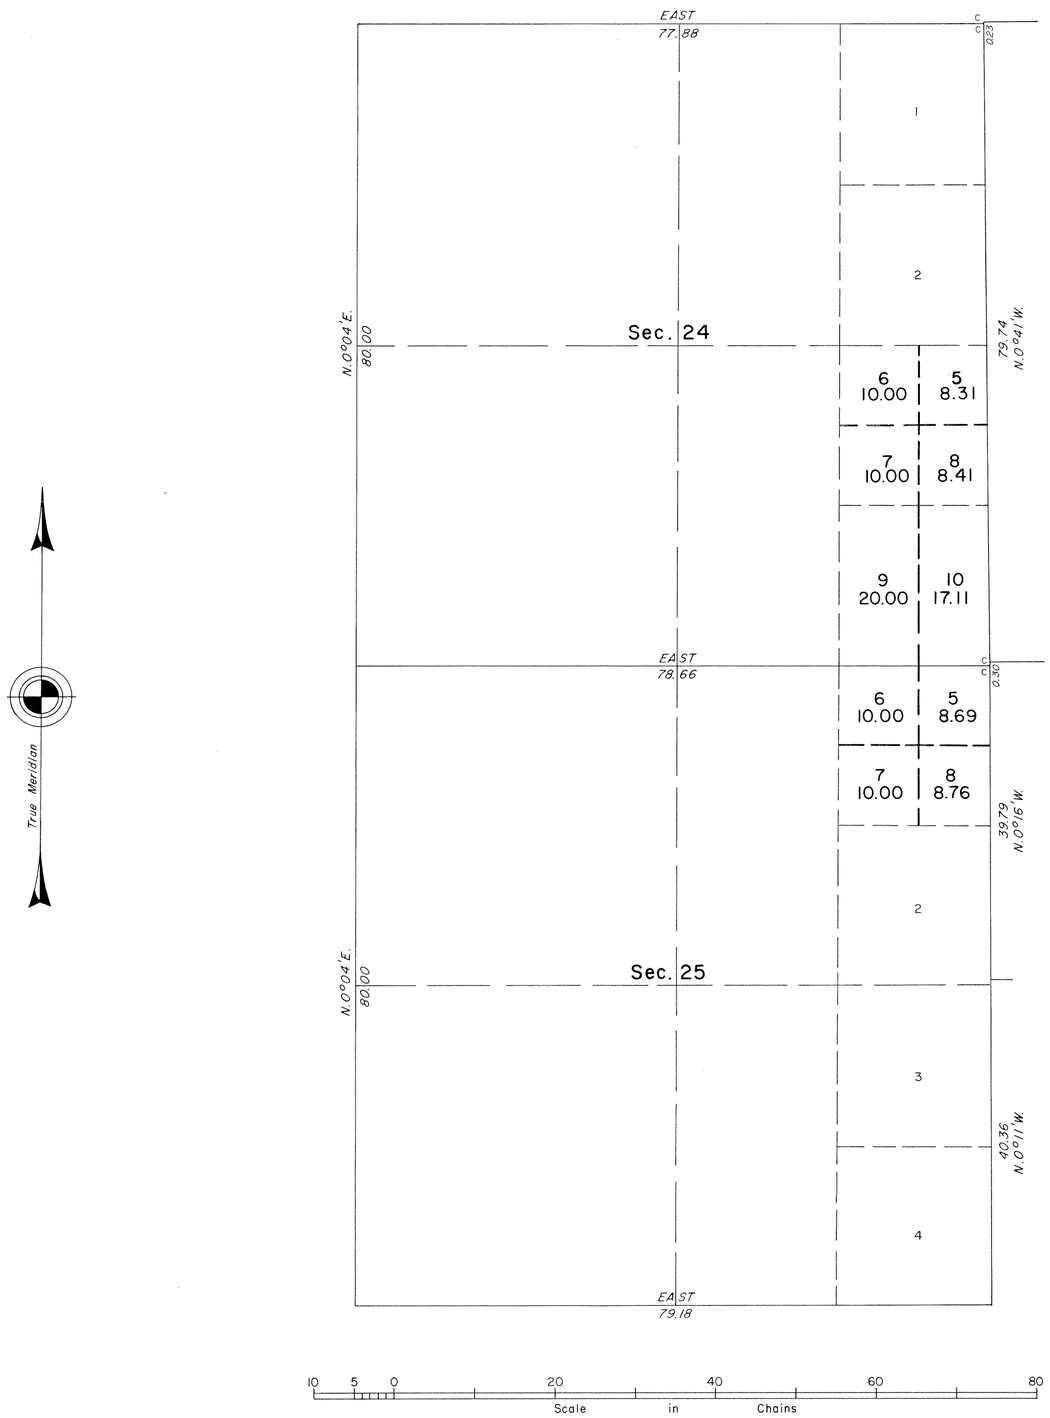

This plat showing a subdivision of original lots 3 and 4, sec. 24 and original lot 1, sec. 25, T. 48 N., R. 90 W., Sixth Principal Meridian, Wyoming, is based upon the plat accepted January 8, 1923.

UNITED STATES DEPARTMENT OF THE INTERIOR
BUREAU OF LAND MANAGEMENT
Cheyenne, Wyoming June 1, 1982

This plat, showing amended lottings, is based upon the official records and, having been correctly prepared in accordance with the regulations of this Bureau, is hereby accepted.

For the Director

Richard L. Dakes

Chief Cadastral Surveyor

W.H.B.

2067 H

7456

ORIGINAL

TOWNSHIP 48 NORTH, RANGE 90 WEST, OF THE SIXTH PRINCIPAL MERIDIAN, WYOMING.

SUPPLEMENTAL PLAT OF SECTION 35

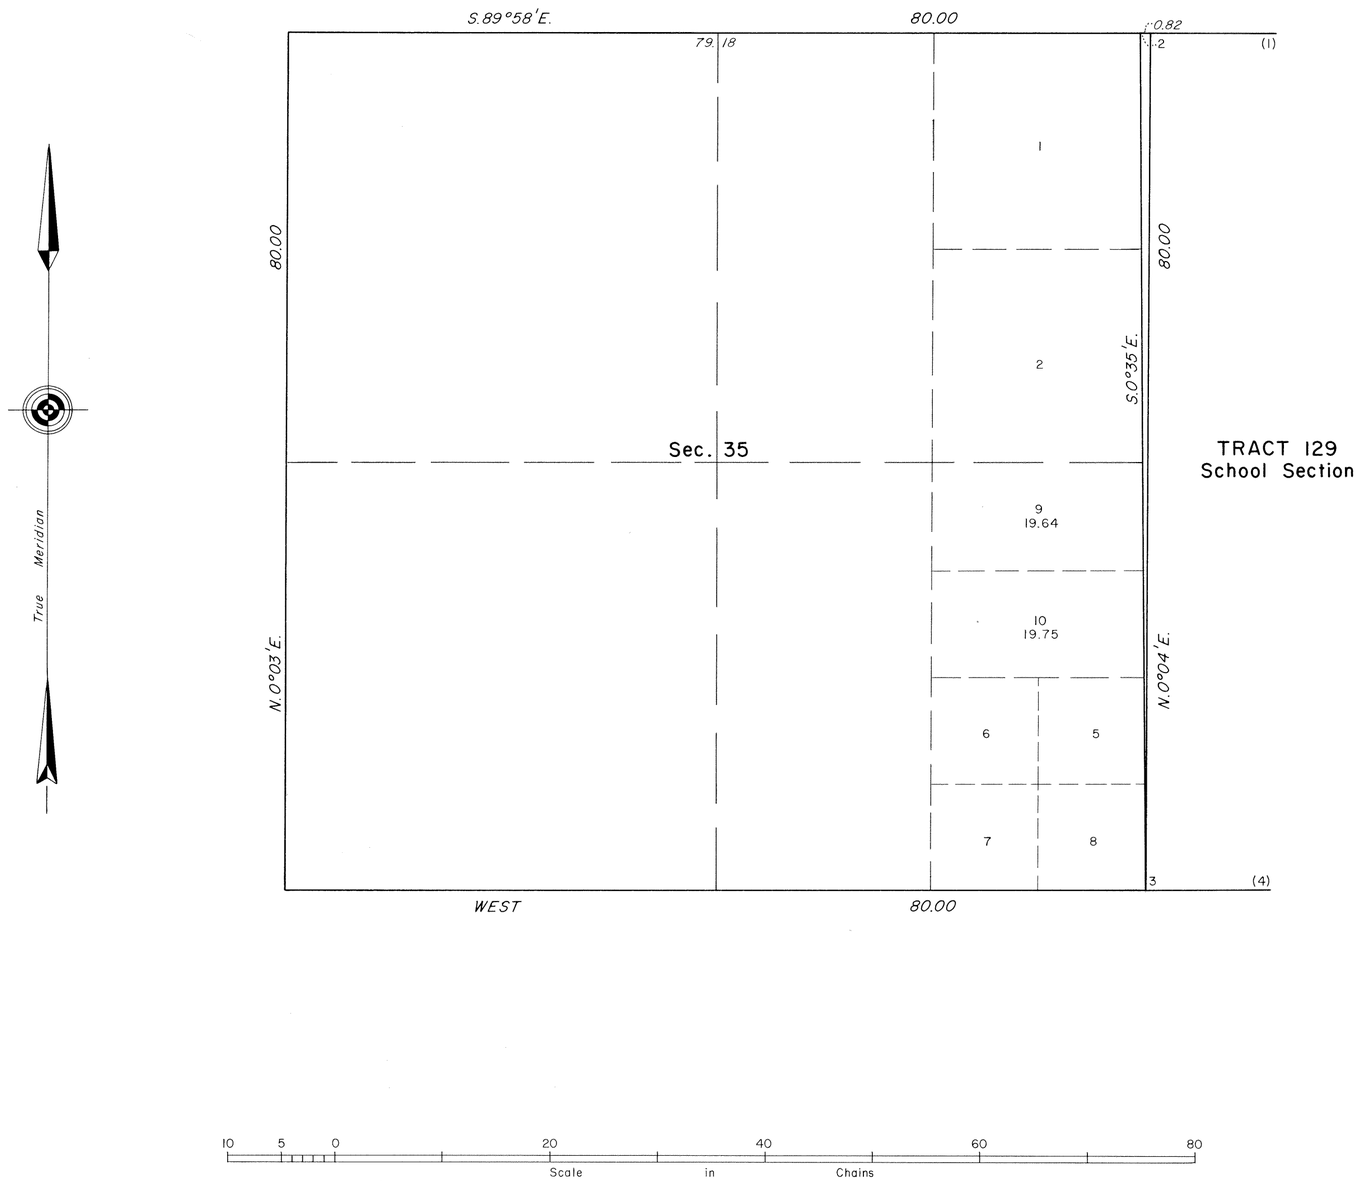

This plat showing a subdivision of original lot 3, sec. 35, and correcting the bearing erroneously shown for the N. bdy. of sec. 35 on the plat accepted September 1, 1964, T. 48 N., R. 90 W., Sixth Principal Meridian, Wyoming, is based upon the plats accepted January 8, 1923 and September 1, 1964.

UNITED STATES DEPARTMENT OF THE INTERIOR
BUREAU OF LAND MANAGEMENT
Denver, Colorado August 15, 1979

This plat, showing amended lottings, is based upon the official records and, having been correctly prepared in accordance with the regulations of this Bureau, is hereby accepted.

For the Director

G. Voorhees

Chief, Cadastral Survey
Examination & Approval Staff

W.H.B.

LDG

2067 G

6967

ORIGINAL

TOWNSHIP 48 NORTH, RANGE 90 WEST, OF THE SIXTH PRINCIPAL MERIDIAN, WYOMING.

SUPPLEMENTAL PLAT OF SECTION 35

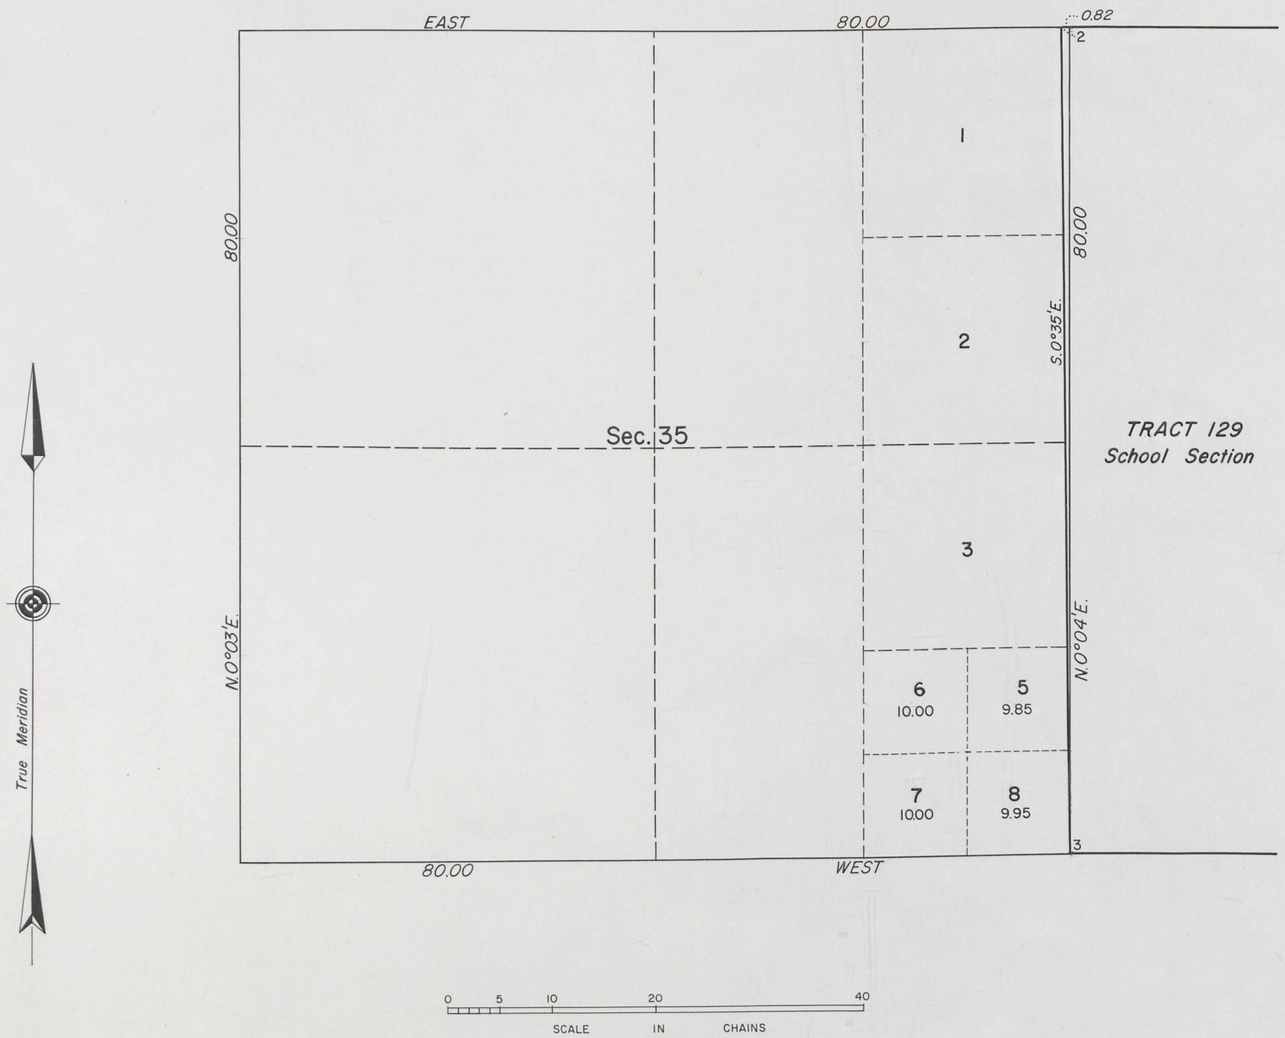

This supplemental plat of section 35, T. 48 N., R. 90 W., Sixth Principal Meridian, Wyoming, showing amended lottings in original lot 4, is based on the plat accepted January 8, 1923.

UNITED STATES DEPARTMENT OF THE INTERIOR
BUREAU OF LAND MANAGEMENT
Washington, D. C. September 1, 1964

This plat, showing amended lottings, is based upon the official records, and having been correctly prepared in accordance with the regulations, is hereby accepted.

For the Director

T. E. Lemmington

Chief, Division of Engineering

W.H.B.

Filed with Land Office Sept. 23, 1964.

2067-F

48-90

3338

ORIGINAL

SUPPLEMENTAL PLAT Nº 4.

RESURVEY TOWNSHIP Nº 48 NORTH, RANGE Nº 90 WEST OF THE SIXTH PRINCIPAL MERIDIAN, WYOMING.

SCALE 1 IN.=10 CHAINS.

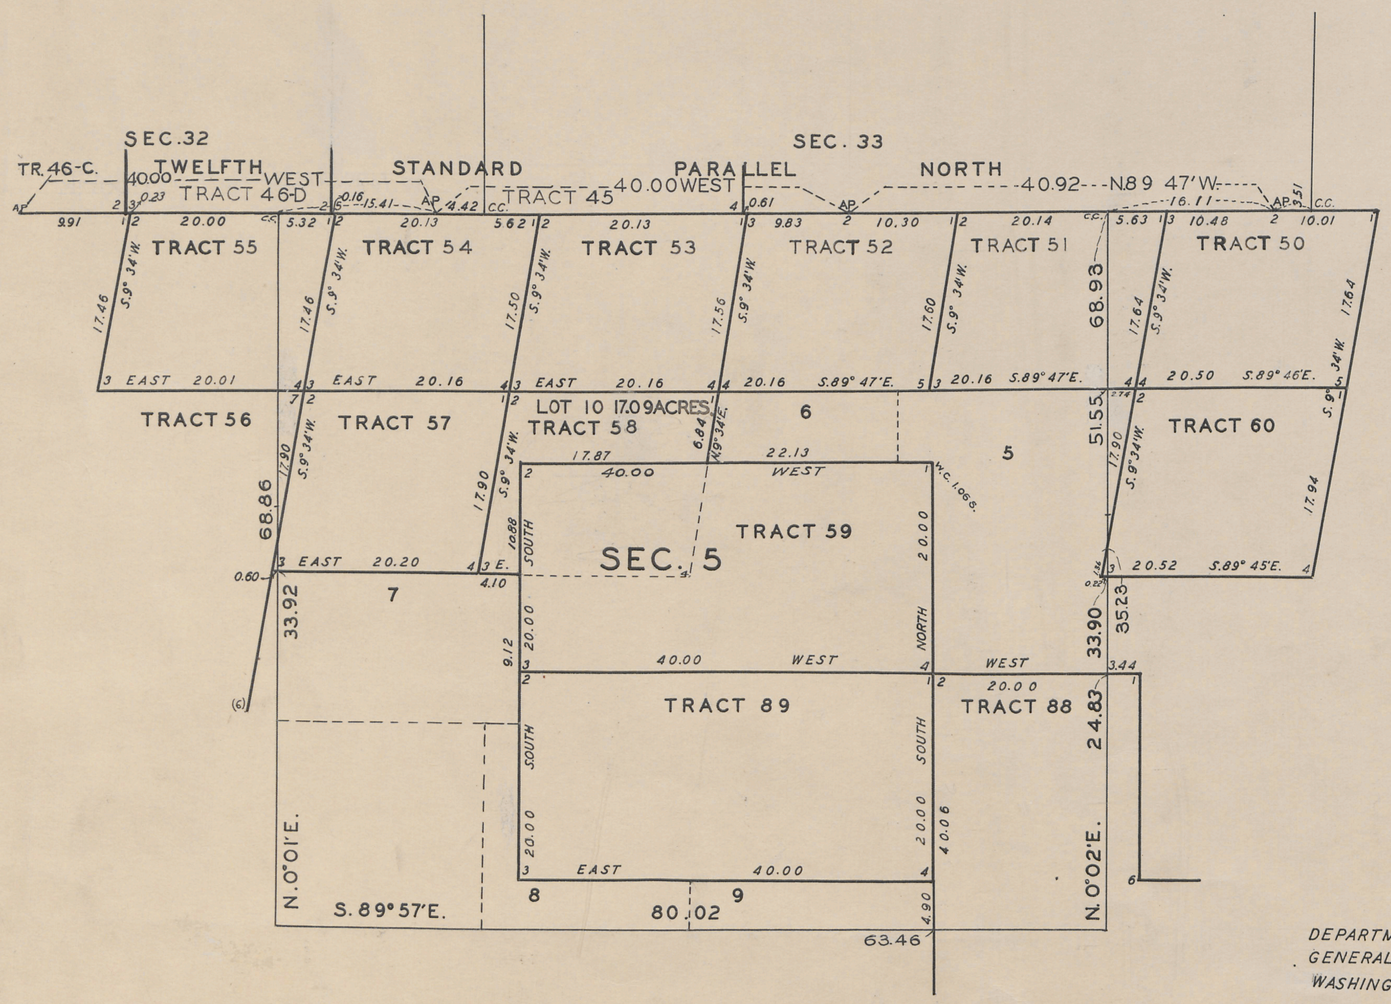

PUBLIC SURVEY OFFICE
CHEYENNE WYOMING, APRIL 20, 1928.

THIS SUPPLEMENTAL PLAT Nº 4, RESURVEY OF TOWNSHIP Nº 48 NORTH, RANGE Nº 90 WEST SIXTH PRINCIPAL MERIDIAN, WYOMING, APPROVED MARCH 30, 1922, IS PREPARED IN ACCORDANCE WITH DIRECTIONS GIVEN IN COMMISSIONERS LETTER "E" BUFFALO 0238-025948 DATED APRIL 13, 1928, FOR THE PURPOSE OF GIVING A SPECIFIC DESIGNATION TO THAT PART OF TRACT Nº 58 NOT IN CONFLICT WITH PATENTED TRACT Nº 59; AND IS HEREBY APPROVED.

Joel Q. Naret.
OFFICE CADASTRAL ENGINEER.

DEPARTMENT OF THE INTERIOR
GENERAL LAND OFFICE
WASHINGTON D.C. MAY 22, 1928.

THIS SUPPLEMENTAL PLAT HAVING BEEN PREPARED IN ACCORDANCE WITH THE REQUIREMENTS OF THIS OFFICE IS HEREBY ACCEPTED.

Thos. C. Havell
ASSISTANT COMMISSIONER.

2067-E

Trans. to Buffalo L.O. June 1, 1928.

48-90

2067-D

3337

Supplemental Plat No 3

Index to Segregated Tracts

Resurvey Township No 48 North, Range No 90 West of the Sixth Principal Meridian, Wyoming

Group No 53

Resurvey Tract No	Original Survey Sec.	Subdivisions	Entry Kind	Entry Number	Status in Land Office	Entryman
37	1	Lot 1	S.D.L.S.	0238	Pending	Wyoming
38	1	Lot 2	"	" "	" "	" "
39	1	Lot 3	"	" "	" "	" "
40	1	Lot 4	"	" "	" "	" "
41	2	Lot 1	"	" "	" "	" "
42	2	Lot 2	"	" "	" "	" "
43	2	Lot 3	"	" "	" "	" "
44	2	Lot 4	"	" "	" "	" "
45	3	Lot 1	"	" "	" "	" "
46	3	Lot 2	"	" "	" "	" "
47	3 4	Lots 3.4 Lot 1			Vacant	Public Land
48	4	Lot 2	S.D.L.S.	0238	Pending	Wyoming
49	4	Lot 3	"	" "	" "	" "
50	4	Lot 4	"	" "	" "	" "
51	5	Lot 1	"	" "	" "	" "
52	5	Lot 2	"	" "	" "	" "
53	5	Lot 3	"	" "	" "	" "
54	5	Lot 4	"	" "	" "	" "
55	6	Lot 1	"	" "	" "	" "
56	6	N2SE4, S2NE4, Lots 2&3	S.S.	List 3	Approved	Wyoming
57	5	SW4NW4	S.D.L.S.	0238	Pending	Wyoming
58	5	SE4NW4	"	" "	" "	" "
59	5	S2NE4	T.C.	4	Patented	Thomas Spratt
60	4	SW4NW4	S.D.L.S.	0238	Pending	Wyoming
61	4	SE4NW4	"	" "	" "	" "
62	4	SW4NE4	"	" "	" "	" "
63	4	SE4NE4	"	" "	" "	" "
64	3	SW4NW4	"	" "	" "	" "
65	3	SE4NW4	"	" "	" "	" "
66	3	SW4NE4	"	" "	" "	" "
67	3	SE4NE4	"	" "	" "	" "
68	2	SW4NW4	"	" "	" "	" "
69	2	SE4NW4	"	" "	" "	" "
70	2	SW4NE4	"	" "	" "	" "
71	2	SE4NE4	"	" "	" "	" "
72	1	SW4NW4	"	" "	" "	" "
73	1	SE4NW4	"	" "	" "	" "
74	1	SW4NE4	"	" "	" "	" "
75	1	SE4NE4	"	" "	" "	" "
76	1	NE4SE4	"	" "	" "	" "
77	1	NW4SE4	"	" "	" "	" "
78	1	NE4SW4	"	" "	" "	" "
79	1	NW4SW4	"	" "	" "	" "
80	2	NE4SE4	"	" "	" "	" "
81	2	NW4SE4	"	" "	" "	" "
82	2	NE4SW4	"	" "	" "	" "
83	2	NW4SW4	"	" "	" "	" "
84	3	NE4SE4	"	" "	" "	" "

Resurvey Tract No	Original Survey Sec.	Subdivisions	Entry Kind	Entry Number	Status in Land Office	Entryman
85	3	S2SE4, NW4SE4, NE4SW4	D.E	013010	Valid	Millard Massey
86	3	NW4SW4	A.H.E	013784	Patented	Millard Massey
87	4	N2SE4, NE4SW4	S.S.	List 3	Approved	Wyoming
88	4	S2SW4, NW4SW4, SW4SE4	H.E	11	Patented	Thomas Spratt
89	5	N2SE4	D.E	102	Patented	Thomas Spratt
90	3	S2SW4				
	4	SE4SE4	H E	07920	Patented	Millard Massey
91	2	SW4SW4	S.D.L.S.	0238	Pending	Wyoming
92	2	SE4SW4	"	" "	" "	" "
93	2	SW4SE4	"	" "	" "	" "
94	2	SE4SE4	"	" "	" "	" "
95	1	SW4SW4	"	" "	" "	" "
96	1	SE4SW4	"	" "	" "	" "
97	1	SW4SE4	"	" "	" "	" "
98	1	SE4SE4	"	" "	" "	" "
99	12	NE4NE4	"	" "	" "	" "
100	12	NW4NE4	"	" "	" "	" "
101	12	NE4NW4	"	" "	" "	" "
102	12	NW4NW4	"	" "	" "	" "
103	11	NE4NE4	"	" "	" "	" "
104	11	NW4NE4	"	" "	" "	" "
105	11	N2NW4, SE4NW4, SW4NE4	H.E	01563	Patented	Herman Ilg
106	10	NE4NE4	S.D.L.S.	0238	Pending	Wyoming
107	10	NW4NE4	"	" "	" "	" "
108	10	NE4NW4	"	" "	" "	" "
109	10	SW4NE4	"	" "	" "	" "
110	10	SE4NE4	"	" "	" "	" "
111	11	SW4NW4	"	" "	" "	" "
112	11	SE4NE4, NE4SE4	"	" "	" "	" "
	12	W2SW4	H.E	785	Patented	Arthur A. Ilg
113	12	SW4NW4	S.D.L.S.	0238	Pending	Wyoming
114	12	SE4NW4	"	" "	" "	" "
115	12	SW4NE4	"	" "	" "	" "
116	12	SE4NE4	"	" "	" "	" "
117	12	NE4SE4	"	" "	" "	" "
118	12	NW4SE4	"	" "	" "	" "
119	12	NE4SW4	"	" "	" "	" "
120	11	NW4SE4, NE4SW4			Vacant	Public Land
121	11	NW4SW4	S.D.L.S.	0238	Pending	Wyoming
122	10	NE4SE4	"	" "	" "	" "
123	11	SE4SW4	"	" "	" "	" "
124	11	SW4SE4	"	" "	" "	" "
125	11	SE4SE4	"	" "	" "	" "
126	12	SW4SE4, SE4SW4	"	" "	" "	" "
	13	NE4NW4, NW4NE4	H.E	622	Patented	Otto Ilg
127	12	SE4SE4	S.D.L.S.	0238	Pending	Wyoming
128	13	E2NE4 H.E. 489 also includes Lots 1, 2, Sec. 18 T. 48 N., R. 89 W.	H.E.	489	Patented	Emil M. Ilg
129	36	All	S.S.		Grant	Wyoming

This index to Segregated Tracts is made to accompany the plat of Resurvey Township No 48 North, Range No 90 West of the Sixth Principal Meridian, Wyoming, and is hereby approved.
U.S. Surveyor General's Office
Cheyenne, Wyoming
March 30, 1922

Clyde W. Atherly.
Surveyor General

ORIGINAL
Accepted January 8, 1923

Name of Plat
Tr. 25 48-90

A.L.R.

A.M.T.

ORIGINAL

Accepted January 8, 1923

Supplemental Plat No 2

NW¼ Resurvey Township No 48 North, Range No 90 West of the Sixth Principal Meridian, Wyoming

Scale 1:20 Chains to 1 Inch

Sec's 4, 5, 6, 7, 8, 9, 16, 17, 18

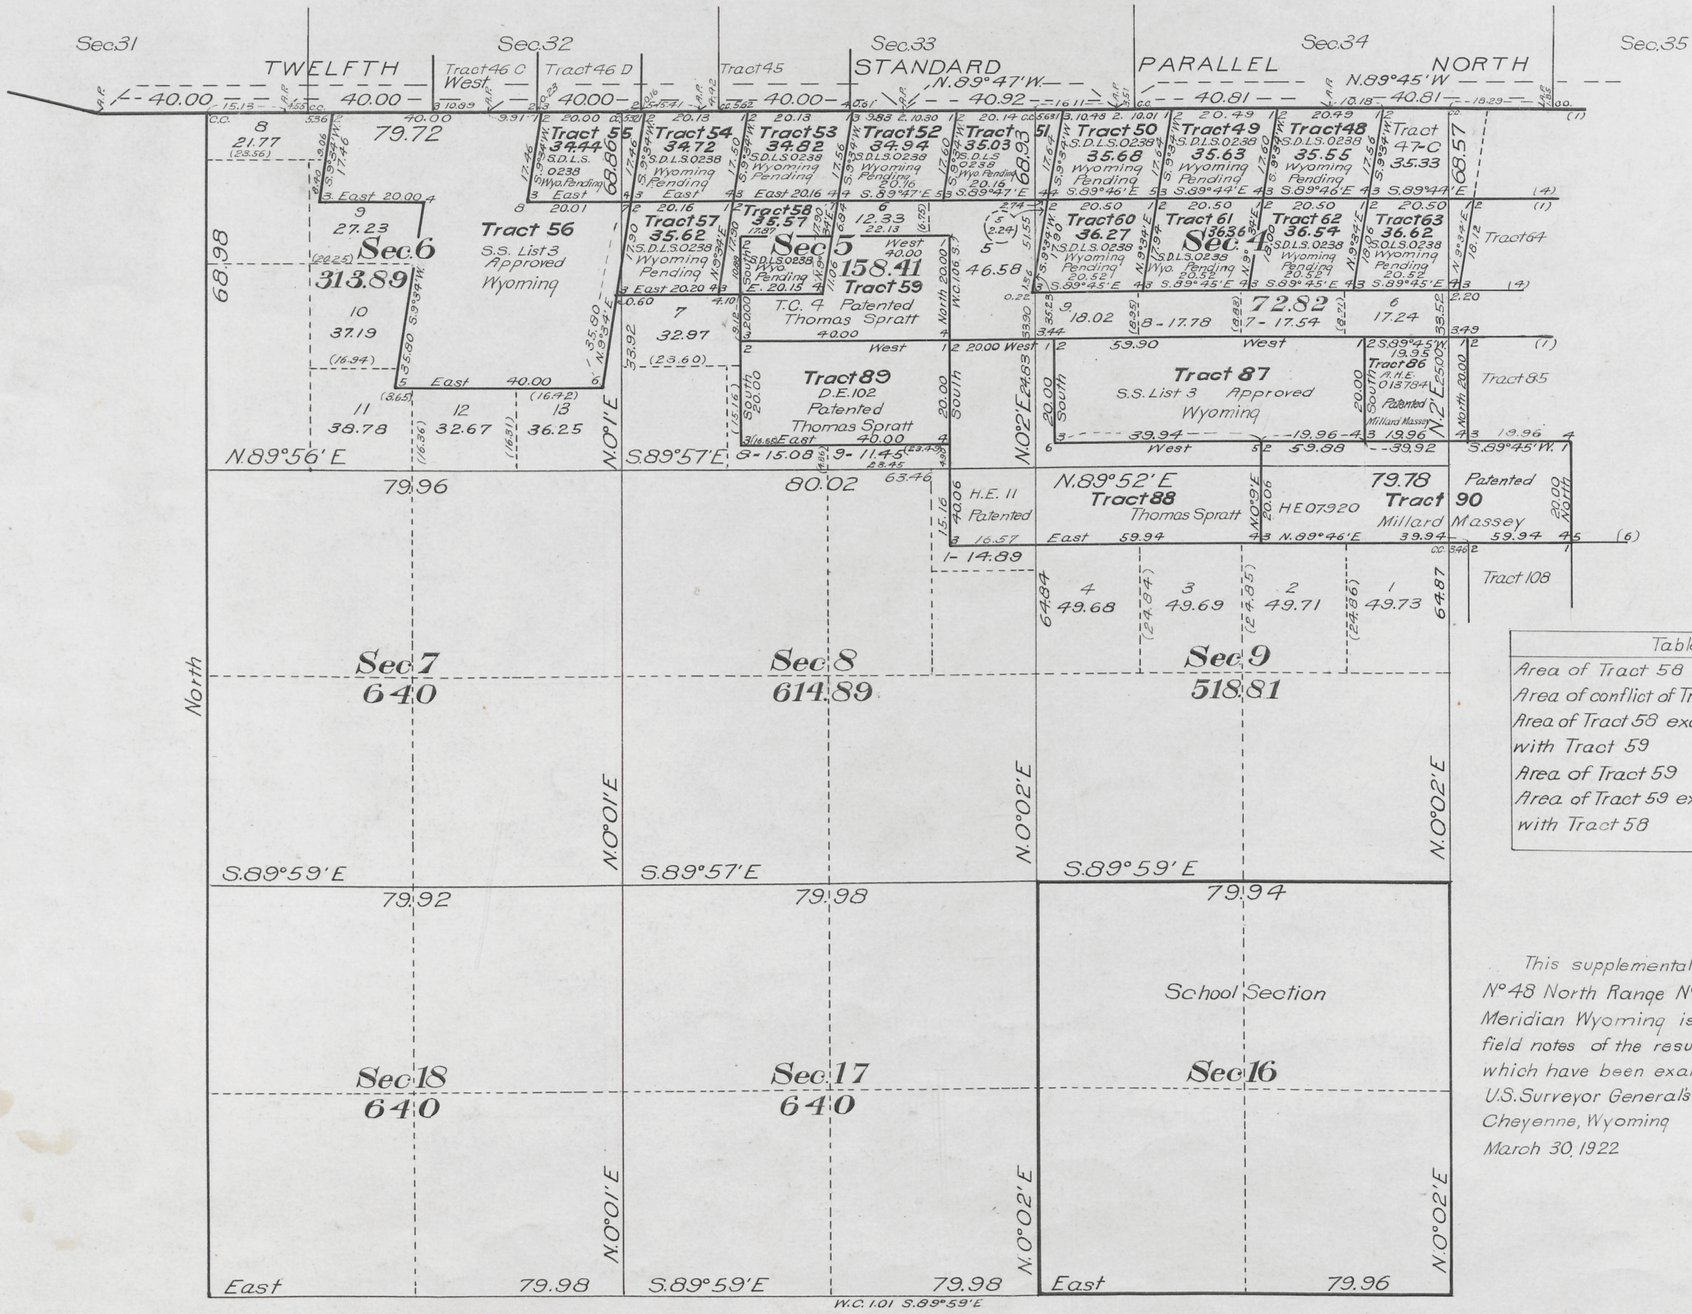

Table of Conflicts	
Area of Tract 58	35.57 A
Area of conflict of Tract 58 with Tract 59	18.48 "
Area of Tract 58 exclusive of conflict with Tract 59	17.09 "
Area of Tract 59	80.00 "
Area of Tract 59 exclusive of conflict with Tract 58	61.52 "

This supplemental plat of NW¼ Resurvey Township No 48 North Range No 90 West of the Sixth Principal Meridian Wyoming is strictly conformable to the field notes of the resurvey thereof on file in this office which have been examined and approved

U.S. Surveyor General's Office
Cheyenne, Wyoming
March 30, 1922

Clyde W. Athuly
Surveyor General

A.L.R. AMT

2067-C.

Frank L. Buffalo
Feb. 25, 1923

48 - 90

Accession no. 3335

Accepted January 8, 1923

ORIGINAL

Supplemental Plat Nº1

NE¼ Resurvey Township Nº 48 North, Range Nº 90 West of the Sixth Principal Meridian, Wyoming

Scale: 20 Chains to 1 Inch

Secs. 1, 2, 3, 10, 11, 12, 13, 14, 15

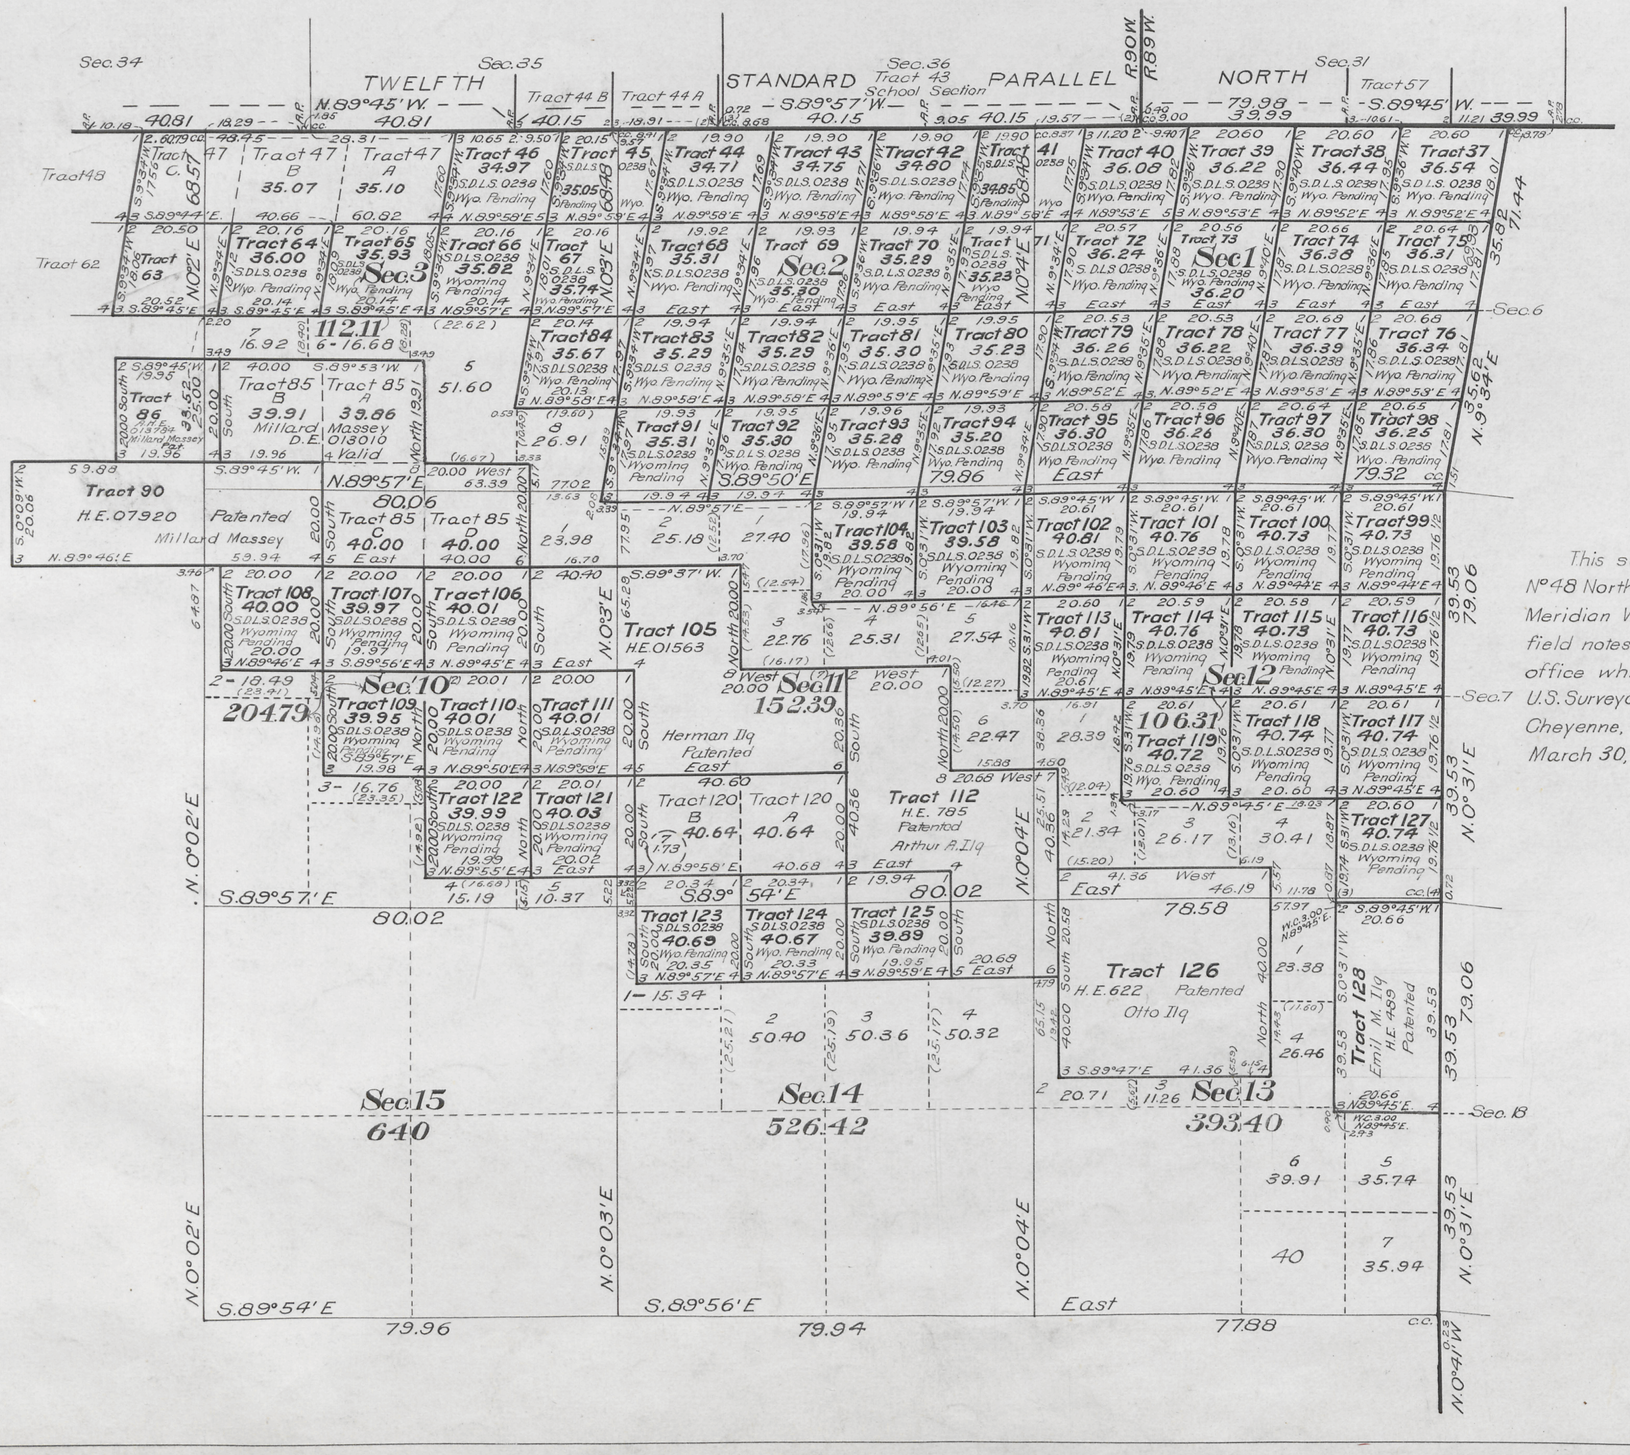

This supplemental plat of NE¼ Resurvey Township Nº 48 North Range Nº 90 West of the Sixth Principal Meridian Wyoming is strictly conformable to the field notes of the resurvey thereof on file in this office which have been examined and approved

U.S. Surveyor General's Office
Cheyenne, Wyoming
March 30, 1922

Relyde W. Athey
Surveyor General

2067-B

Trans. to Buffalo Feb. 25, 1923

48 - 90

Click Here for Field Notes

Click Here for Exterior Notes

3334 (4-675 a) ORIGINAL Accepted January 8, 1923

Resurvey Township No. 48 North, Range No. 90 West of the Sixth Principal Meridian, Wyoming

In four sheets

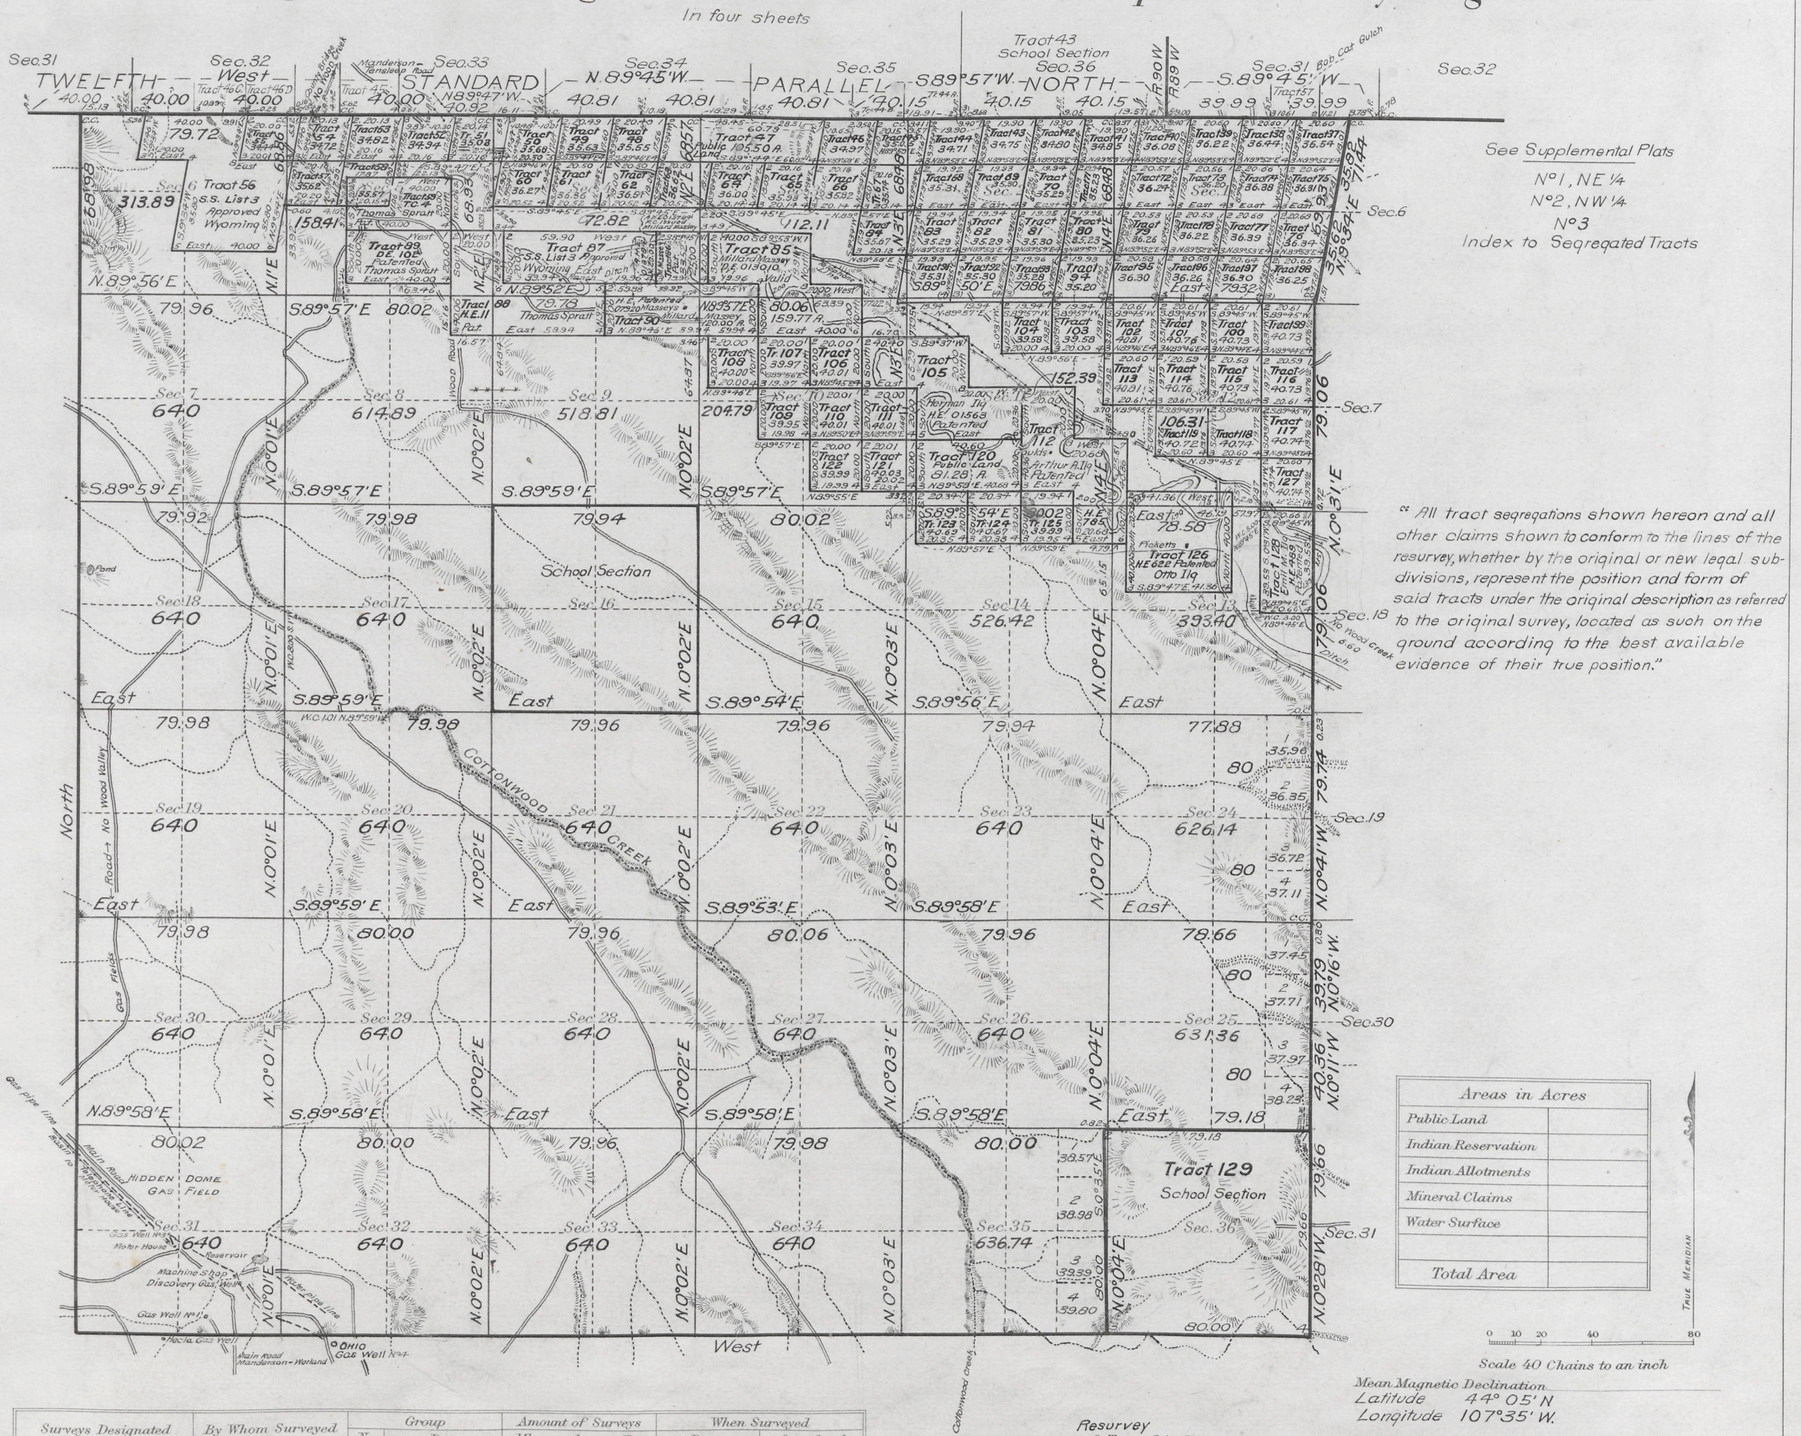

"All tract segregations shown hereon and all other claims shown to conform to the lines of the resurvey, whether by the original or new legal subdivisions, represent the position and form of said tracts under the original description as referred to the original survey, located as such on the ground according to the best available evidence of their true position."

Areas in Acres	
Public Land	
Indian Reservation	
Indian Allotments	
Mineral Claims	
Water Surface	
Total Area	

Surveys Designated	By Whom Surveyed	Group No.	Group Date	Amount of Surveys Mls.	chs.	lks.	When Surveyed Begun	Completed
Resurvey Subdivisions	Alex. Douglas	53	Sept. 25, 1919	59	16	24	May 13, 1920	August 10, 1920
Connections	" "	"	" " "	3	14	32	" "	"
Segregated Tracts	" "	"	" " "	70	52	79	June 30, 1920	Aug. 8, 1920
Resurvey South Boundary	" "	"	" " "	6	00	00	May 13, 1920	Aug. 10, 1920
Resurvey West Boundary	" "	"	" " "	5	68	98	May 18, 1920	May 21, 1920
Resurvey East Boundary	Douglas and Adams	47	Feb. 18, 1918	5	69	11	Oct. 2, 1918	Oct. 20, 1918
Resur. 12th St. Par. N.	Douglas, Adams & Riley	39	March 7, 1917	6	10	13	Oct. 13, 1917	Oct. 22, 1918

The above map of Resurvey Township No. 48 North Range No. 90 West of the Sixth Principal Meridian Wyoming is strictly conformable to the field notes of the resurvey thereof on file in this office, which have been examined and approved.

U. S. Surveyor General's Office,
Cheyenne, Wyoming, March 30, 1922

Clyde W. Athey
Surveyor General.

2067-1

Trans to Buffalo
Feb. 25, 1923

48-90

Click Here for Field Notes

3333

TOWNSHIP No. 48 NORTH. RANGE No. 90 WEST of the 6TH Principal MERIDIAN.

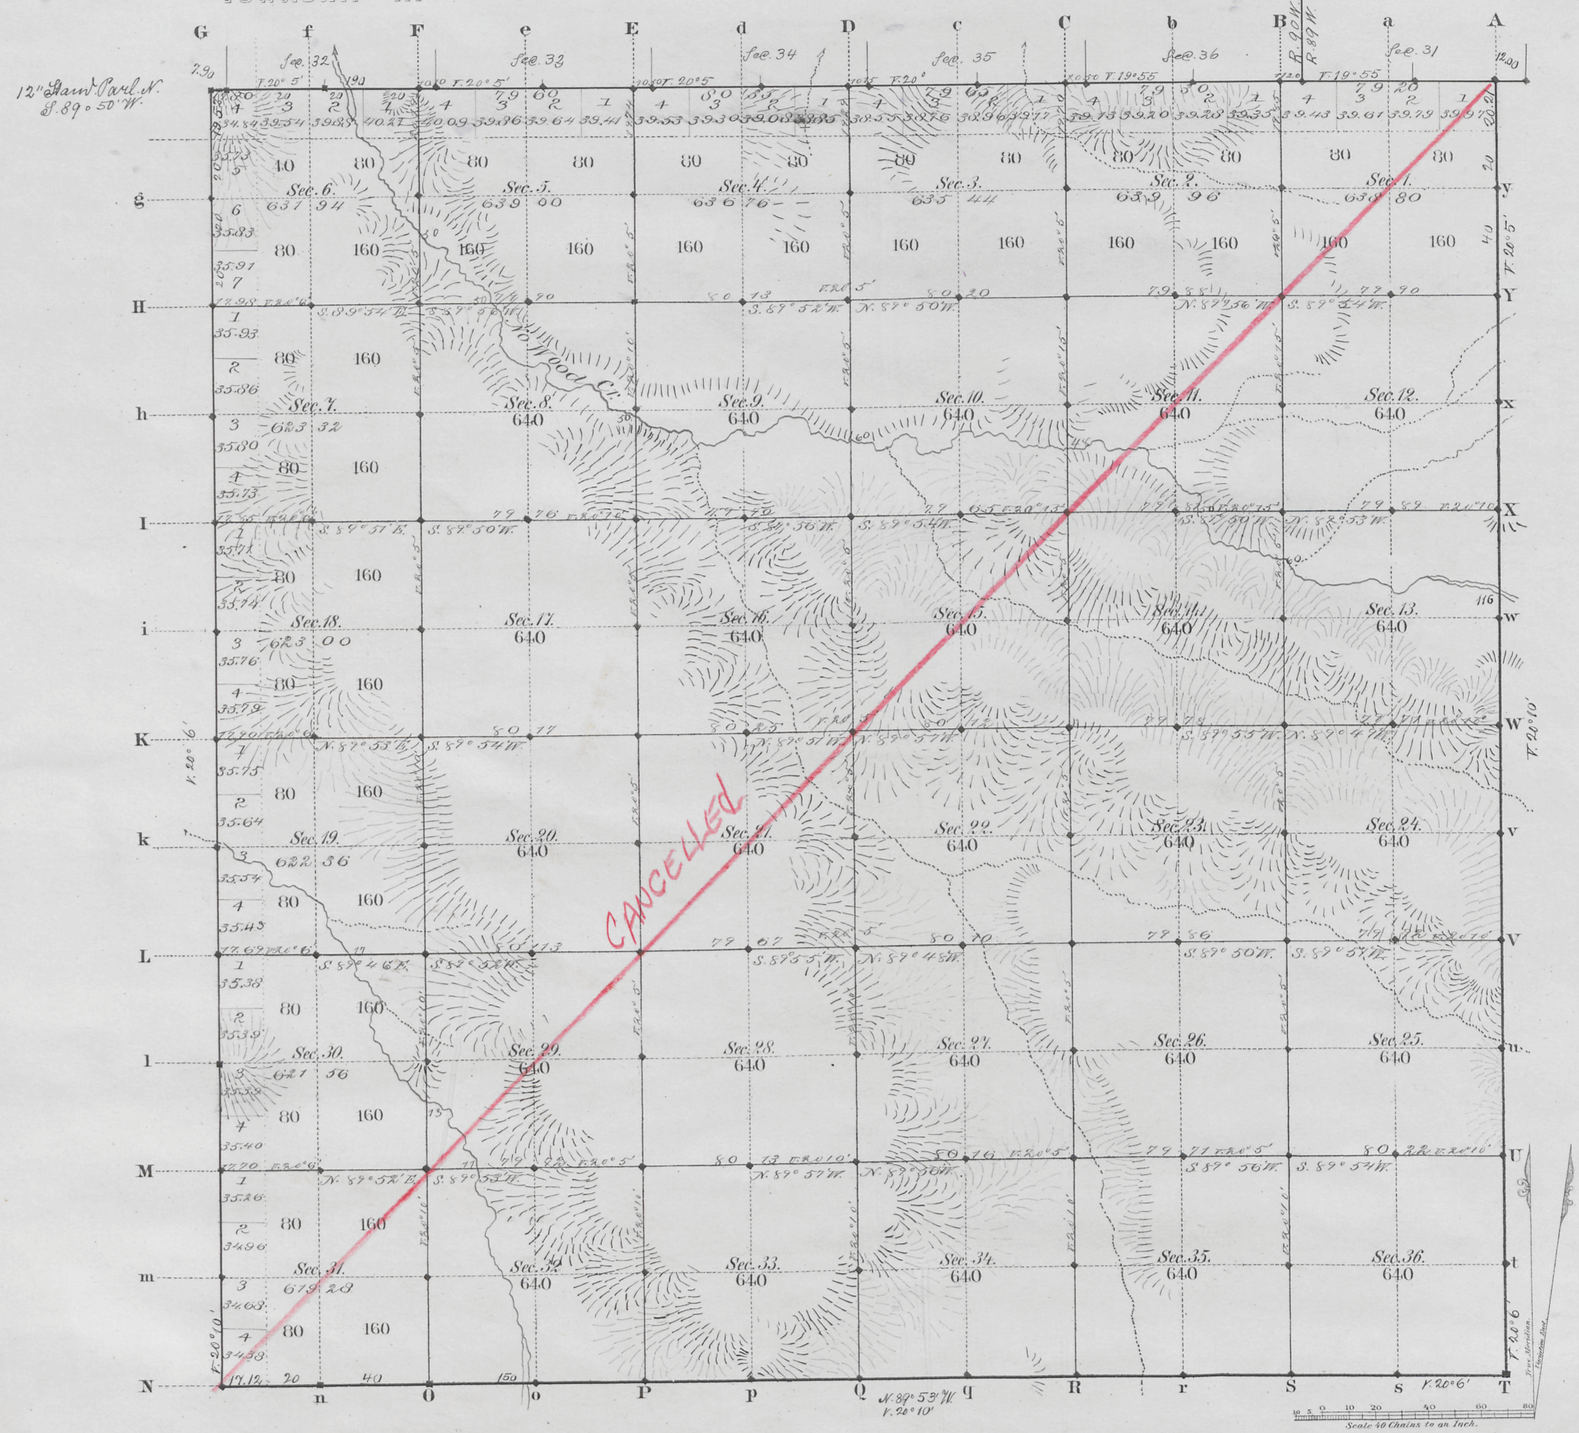

Total number of Acres. 22,931.142

	Surveys Designated	By Whom Surveyed	Date of Contract	Amount of Surveys Mls	Chs	Lks	When Surveyed	Magnetic Declination
2.3.4.	W. Township lines	S. W. Weishaar Sr.	May 15, 1882	17	76	25	Nov. 2, 10, 11, 1882	20° 9' East
	Subdivisions	R. H. Woods	" "	59	66	36	Aug. 2-4, 1883	20° 5' " "
	Connections	" "	" "		32	45	" "	
	12th Stand. Prl. N.	Chas. A. Harvey	Jan.y 12, 1882	5	75	90	July 2, 1882	

The above Map of Township No. 48 North Range No. 90 West of the Sixth Principal Meridian Wyoming Territory is strictly conformable to the field notes of the survey thereof on file in this Office, which have been examined and approved

Surveyor Generals Office,
Cheyenne Wyoming
March 1st 1884

Edw. C. Bassett
Sur. Genl.

2067

A. Gast & Co., St. Louis Mo.

Land
48-90

(26)

Indexed

accession no. 3315

Click Here for Field Notes

Retracement Notes, All or Part

18

EXTERIOR LINES.

Scale 3 miles to 1 inch Magnetic Variation, E.

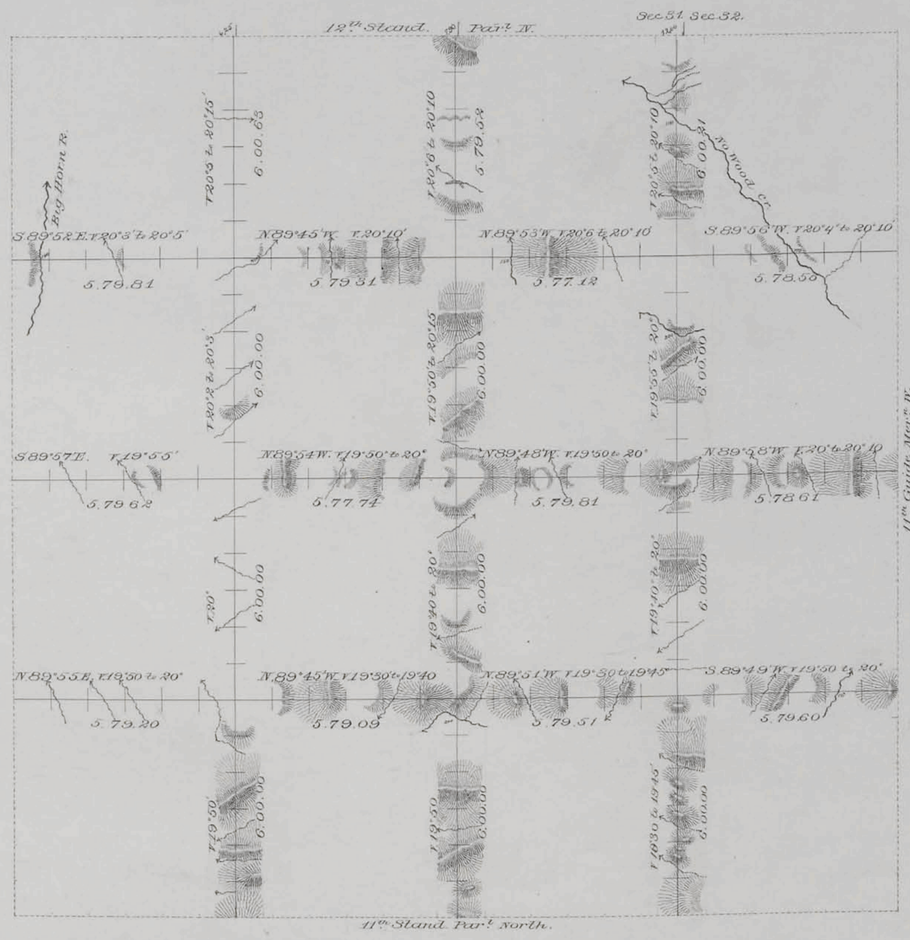

Surveys Designated	By Whom Surveyed	Date of Contract	Amount of Surveys			When Surveyed
			mls.	chs.	lks.	
Exterior lines	F.W. Weisshaar Jr.	May 15th 1882	143	68	33	Oct. 30-Nov. 21, 1882
Connections	" "	" " "		26	15	" " " " "

I hereby certify that the above diagram of the Exterior lines of Tps. 45, 46, 47 & 48 N. Rs 89, 90, 91 & 92 W., of the 6th P.M. Wyo. Ter. is strictly conformable to the field notes of the survey thereof on file in this office, which have been examined and approved.

Surveyor General's Office.
Cheyenne Wyoming Feby. 28th 1884

Edw. C. Faunt
Sur.r Gen.l

2059