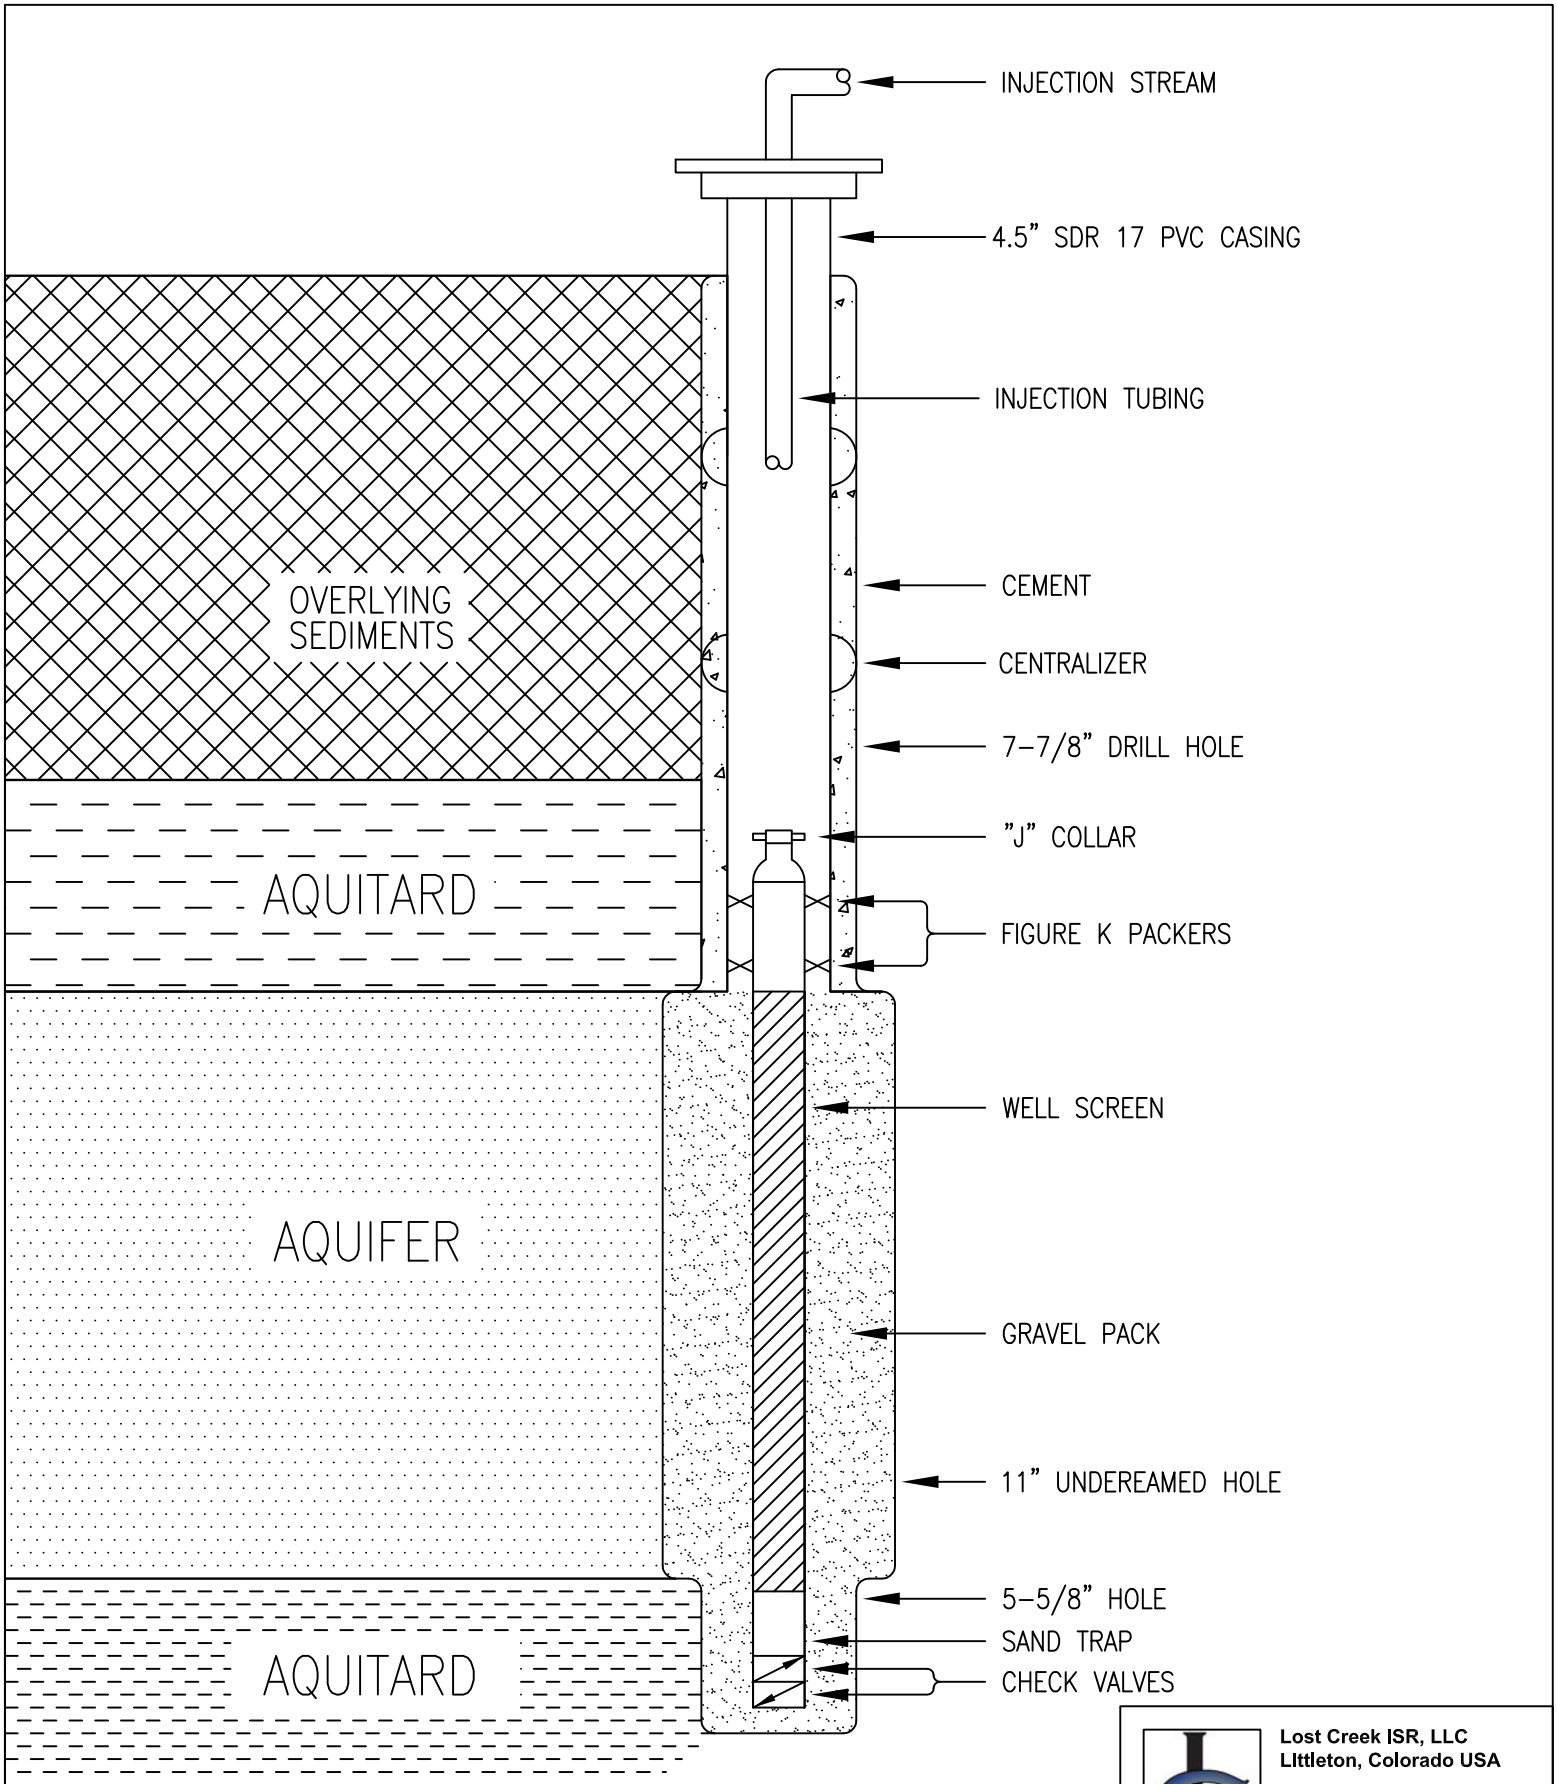

Lost Creek ISR, LLC
LIttleton, Colorado USA

AATA INTERNATIONAL, INC.
Fort Collins, Colorado, USA

FIGURE 1.2-4
Injection Well Construction
Lost Creek Permit Area

Issued For: NRC ER 1.0 Drawn By: SMH
Issued / Revised: 10.2.2007
Drawing No. NRCER 1.0 FIG 1.2-4 10.2.2007 SMH