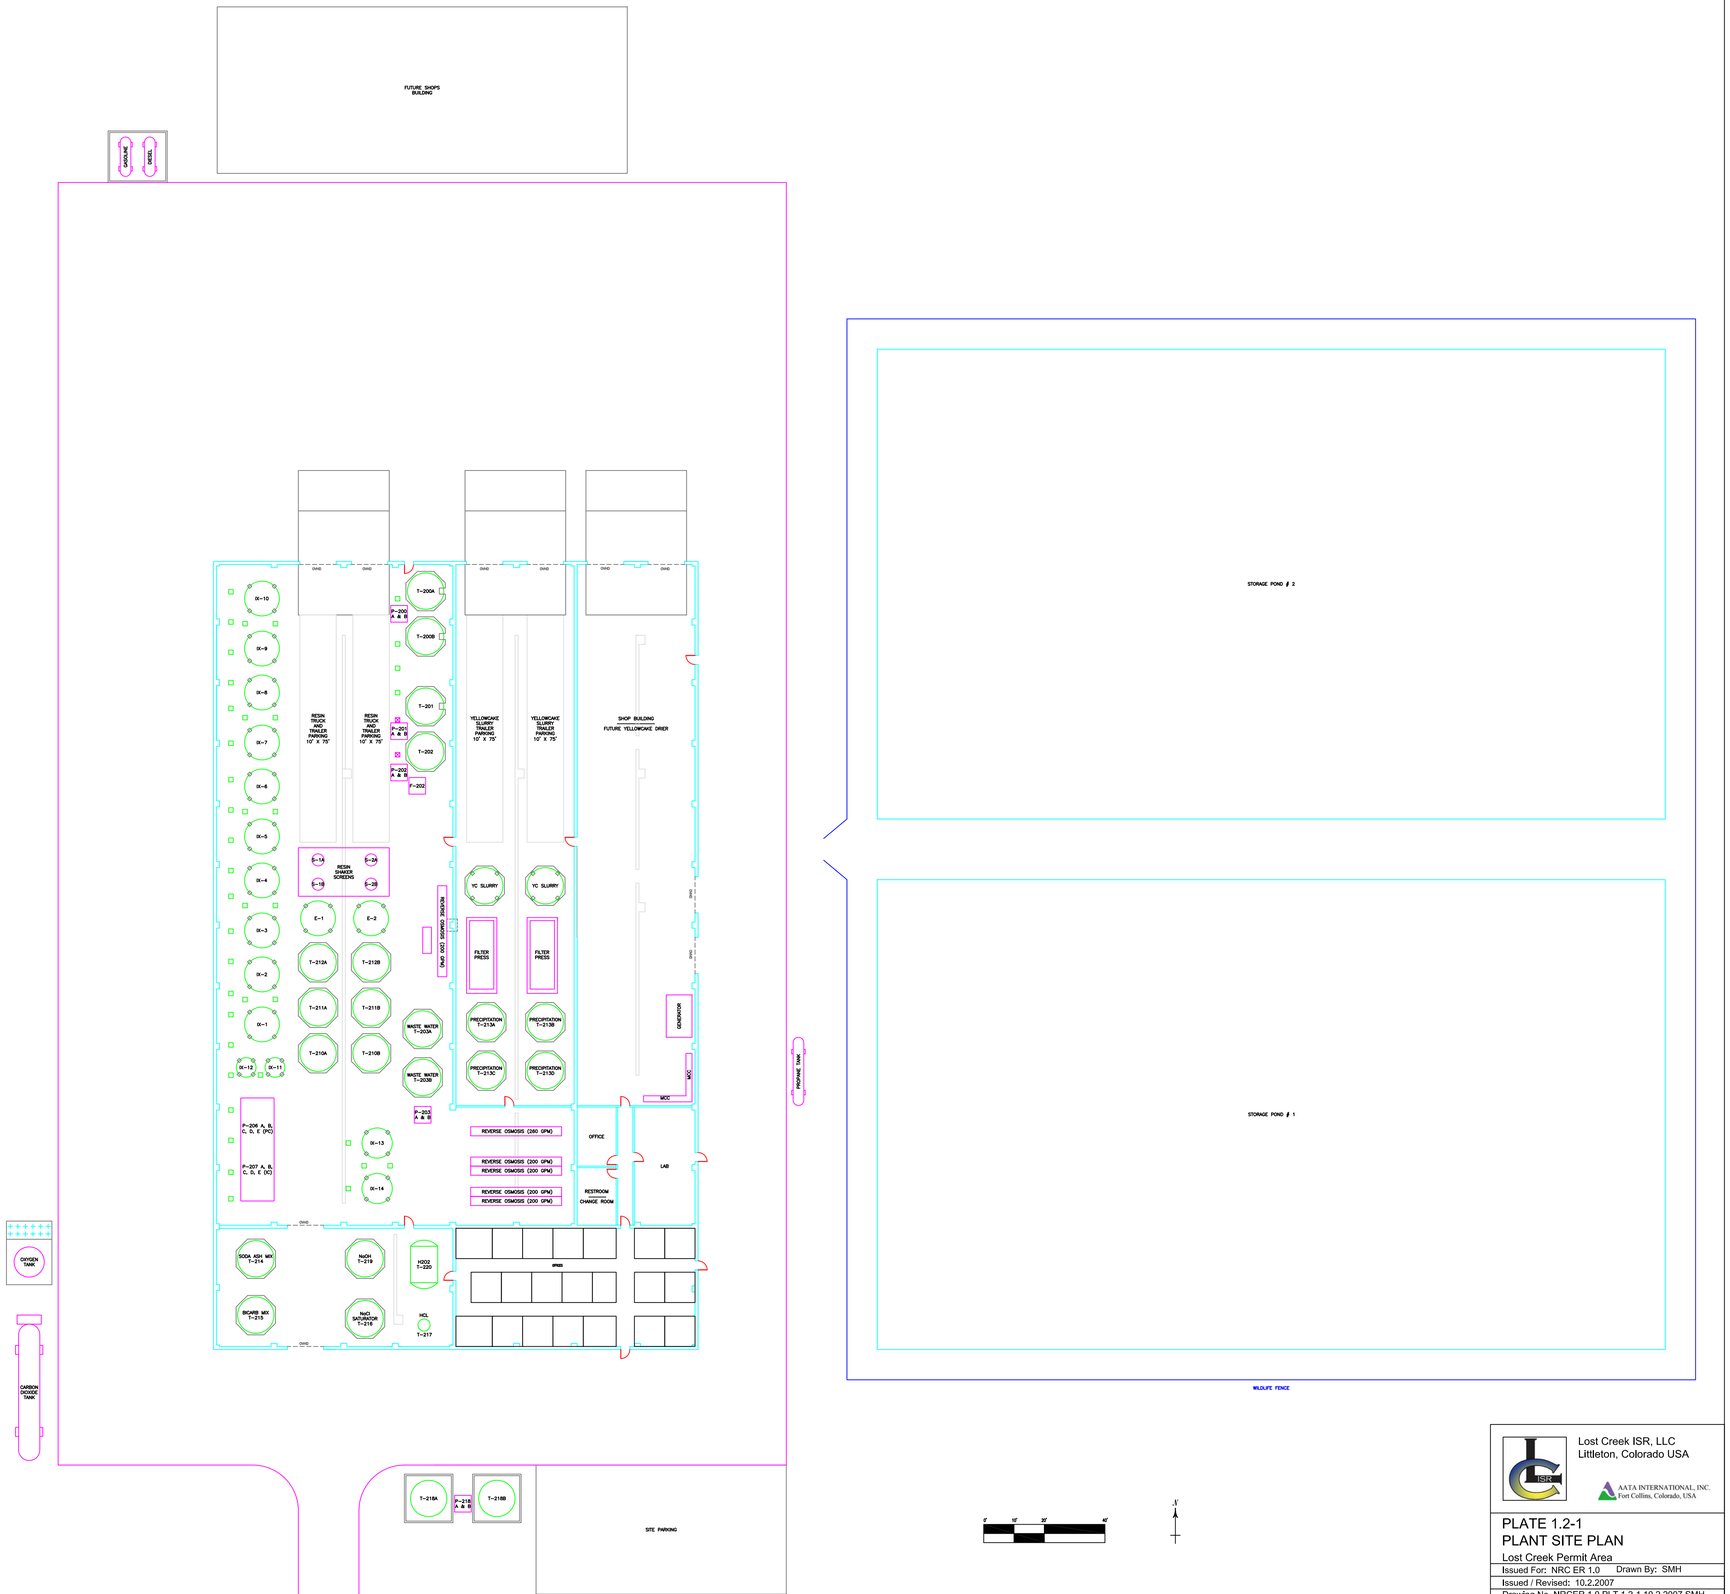

Lost Creek ISR, LLC
Littleton, Colorado USA

AATA INTERNATIONAL, INC.
Fort Collins, Colorado, USA

PLATE 1.2-1
PLANT SITE PLAN

Lost Creek Permit Area

Issued For: NRC ER 1.0 Drawn By: SMH

Issued / Revised: 10.2.2007

Drawing No. NRCER 1.0 PLT 1.2-1 10.2.2007 SMH