TOWNSHIP 56 NORTH, RANGE 75 WEST, OF THE SIXTH PRINCIPAL MERIDIAN, WYOMING.

DEPENDENT RESURVEY

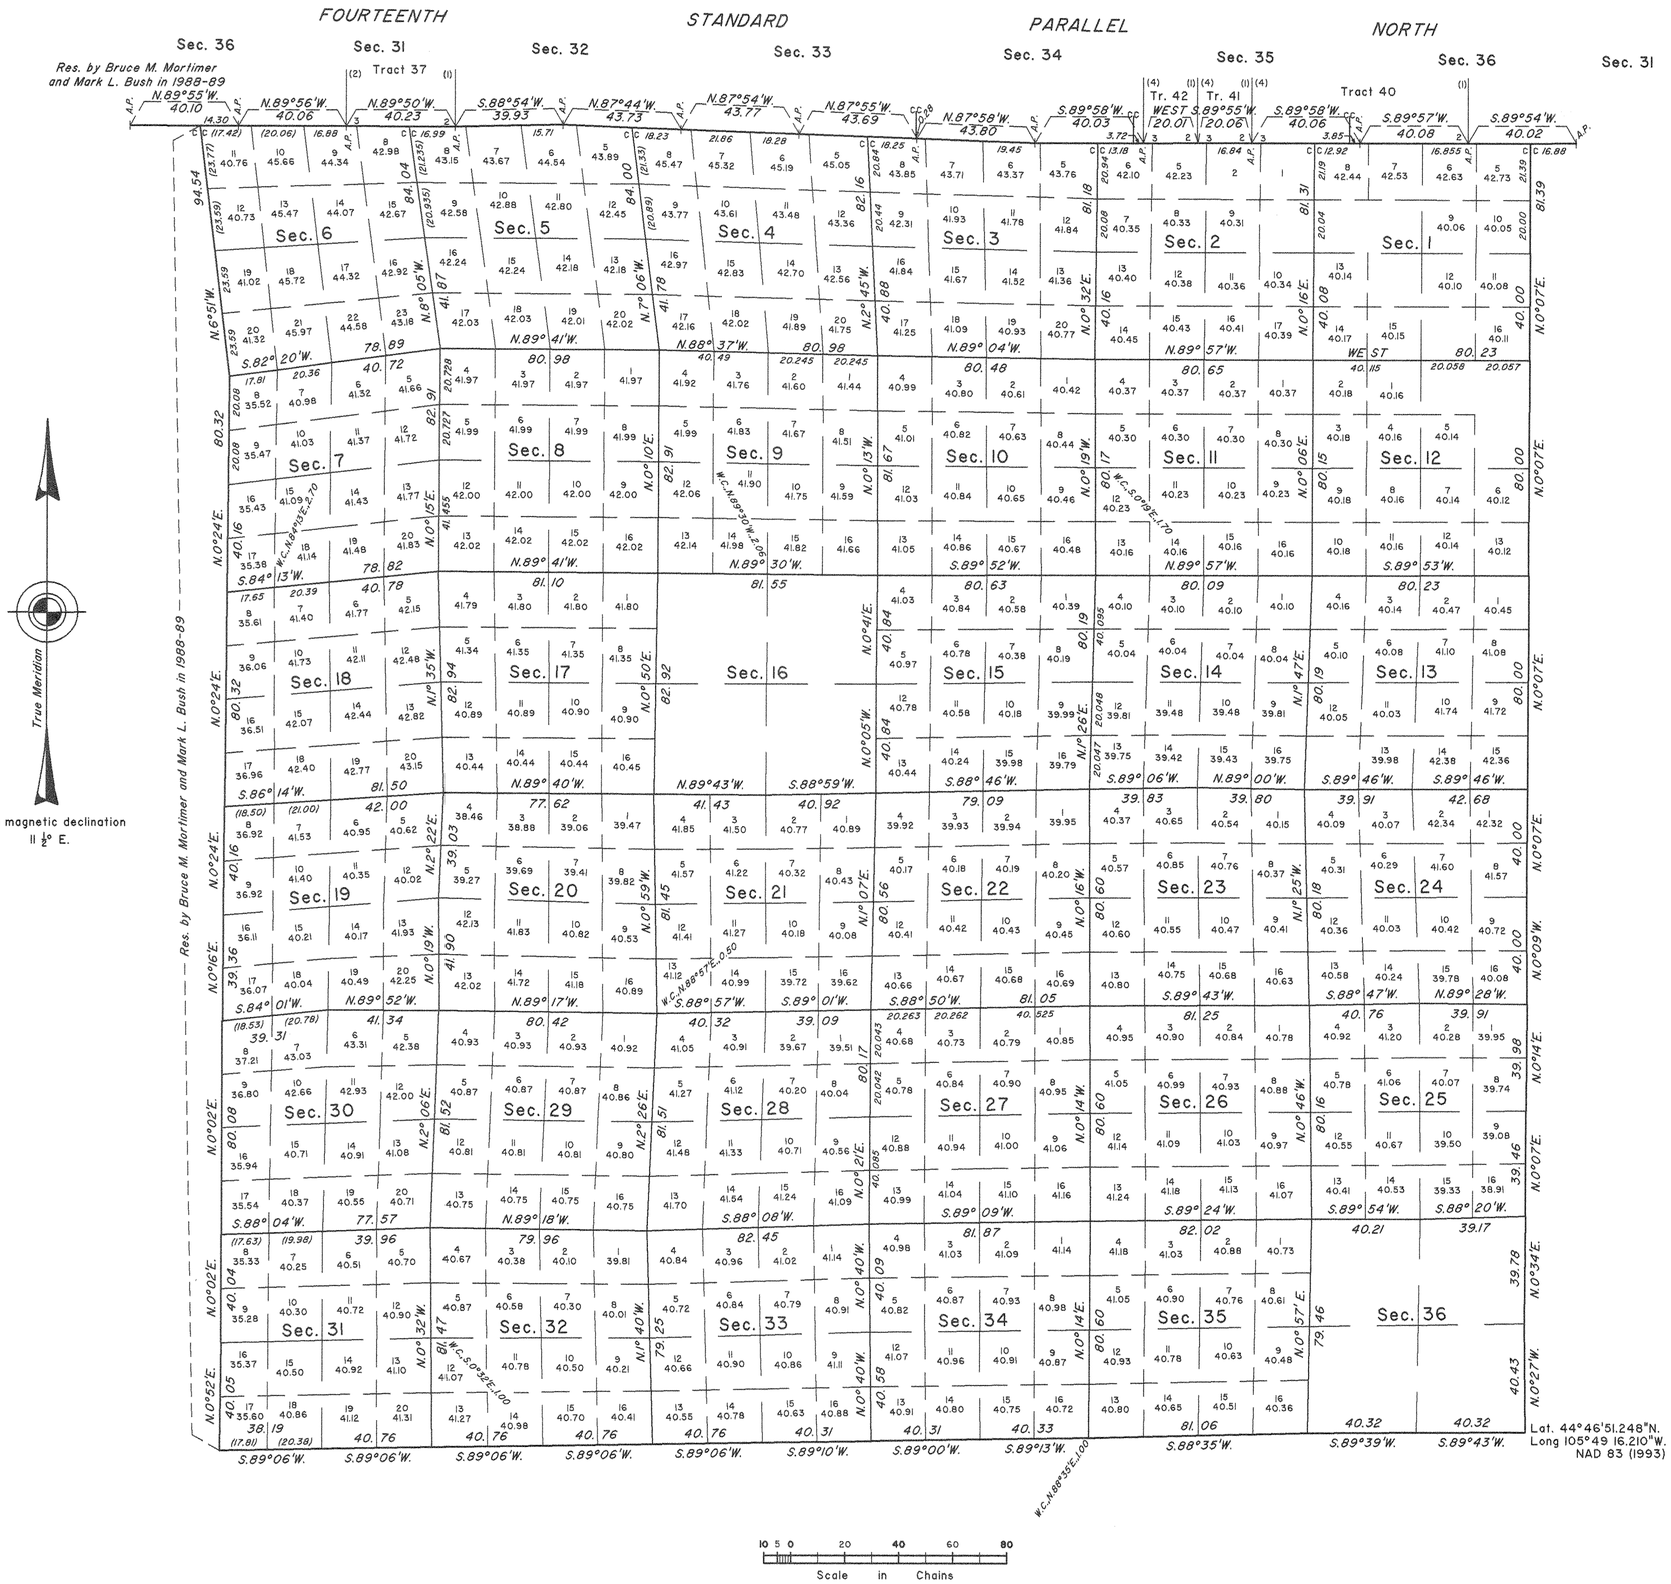

A history of surveys is contained in the field notes.

The south boundary was dependently resurveyed by Richard A. Kohler during the survey of T. 55 N., R. 75 W., executed concurrently under this same group.

This plat represents the dependent resurvey of the the Fourteenth Standard Parallel North, through R. 75 W., the east boundary and the subdivisional lines, to restore the corners in their true original locations according to the best available evidence, T. 56 N., R. 75 W., Sixth Principal Merdian, Wyoming.

Certain modified lots and areas shown hereon pertain to Federal interest estate only. Except as indicated hereon, the lottings and areas are as shown on the plat approved September 10, 1883.

Survey executed by Richard A. Kohler, Cadastral Surveyor, beginning May 28, 2002, and completed August 29, 2002, pursuant to Special Instructions dated February 22, 2001, for Group No. 685, Wyoming.

UNITED STATES DEPARTMENT OF THE INTERIOR
BUREAU OF LAND MANAGEMENT

Cheyenne, Wyoming September 24, 2004

This plat is strictly conformable to the approved field notes, and the survey, having been correctly executed in accordance with the requirements of law and the regulations of this Bureau, is hereby accepted.

For the Director

John P. Lee
Chief Cadastral Surveyor for Wyoming

Lat. 44°46'51.248"N.
Long 105°49 16.210"W.
NAD 83 (1993)

W.H.B. / L.L.M.

1692 A

OFFICIALLY FILED: September 24, 2004