ORIGINAL

Accepted G.L.O. July 9, 1918.

(4-675a)

Township No. 56½ North, Range No. 69 West of the Sixth Principal Meridian, Wyoming

Index to Segregated Tracts

Resurvey			Original Survey							
Tract No.	T.	R.	T.	R.	Sec.	Subdivisions	Entry Kind	Entry Number	Status in Land Office	Entryman
75	57	69	57	69	34	W² NE⁴, SE⁴ NE⁴				
	"	"	"	"	35	SW⁴ NW⁴	H.E.	03482	Patented	Clarence Switzer
76	"	"	"	"	35	E² NE⁴, N² SE⁴	H.E.	01384	Patented	Olive M. Switzer
77	"	"	57	70	36	All	S.S.		Approved	Wyoming
82	"	"	57	69	32	SE⁴ SW⁴	S.L.	08091	Pending	Wyoming
84	"	"	"	"	31	SE⁴ SE⁴	S.L.	08091	Pending	Wyoming
86	"	"	"	"	32	SW⁴ SW⁴	S.A.H.	0581	Patented	William P. Parks
93	"	"	"	"	35	E² NW⁴, W² NE⁴	H.E.	4498	Patented	Clarence Switzer
105	57	68	57	69	36	All	S.S.		Approved	Wyoming
107	57	68	57	68	31	Lots 1, 2, E² NW⁴, NE⁴	H.E.	08710	F.C. Issued	Eva Claire Thomas
120	57	68	57	68	31	Lot 3, NE⁴ SW⁴, SE⁴				
			56	68	6	Lots 1 and 2	H.E.	04783	F.C. Issued	Albert L. Evans
121	57	68	57	68	31	Lot 4, SE⁴ SW⁴				
			56	68	6	Lots 3 and 4	H.E.	03487	Patented	Phillip Tardivil

For area of conflict tract 76 with tract 105, See Supplemental plat No. 4, T. 57 N., R. 69 W.

All tract segregations shown hereon represent the position and form of said tracts under the original description as referred to the original survey; located as such on the ground according to the best available evidence of their true position.

See Supplemental Plat No. 3 T. 57 N., R. 68 W. for designations and areas of lots in Tracts 107 and 120

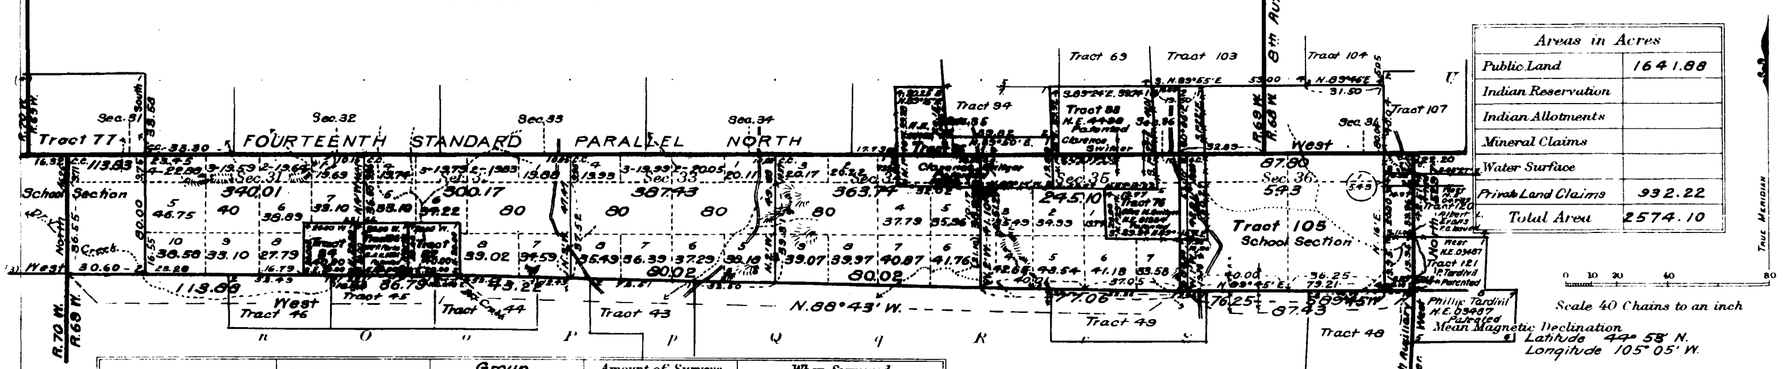

Areas in Acres	
Public Land	1641.88
Indian Reservation	
Indian Allotments	
Mineral Claims	
Water Surface	
Private Land Claims	932.22
Total Area	2574.10

Surveys Designated	By Whom Surveyed	Group No.	Group Date	Amount of Surveys Mls.	chs.	lks.	When Surveyed Begun	Completed
Subdivisions	Davis and King	26	June 15, 1917	3	07	63	August 7, 1917	August 17, 1917
Connections	" " "	"	" " "	1	29	11	August 7, 1917	August 26, 1917
Resurvey South Boundary	" " "	"	" " "	6	41	38	August 7, 1917	August 27, 1917
West Boundary	" " "	"	" " "		46	26	August 26, 1917	August 26, 1917
8th Auxiliary Mer. West	" " "	38	March 1, 1915		52	97	May 29, 1917	May 29, 1917
Resurvey 14th Stand. Parallel N.	Wm. H. Richards Jr.	26	August 25, 1914	5	63	68	Sept. 9, 1914	Sept. 11, 1914
Resurvey 14th Stand. Parallel N.	Chase & Wolff	21	April 19, 1913		57	80	July 13, 1914	July 13, 1914
Segregated Tracts	" " "	21	Dec. 27, 1915				August 9, 1914	August 13, 1914
Segregated Tracts	Wm. H. Richards Jr.	26	April 15, 1916				Sept. 10, 1914	August 14, 1914

The above map of Township No. 56½ North, Range No. 69 West of the Sixth Principal Meridian Wyoming is strictly conformable to the field notes of the survey thereof on file in this office, which have been examined and approved

U. S. Surveyor General's Office.
Cheyenne, Wyoming March 7, 1918

Charles L. Decker
Surveyor General.

2972

Transfer Sept. 4, 1918

56½ - 69