33

81

4703

Township No 38 North, Range No 92 West of the 6th Principal Meridian

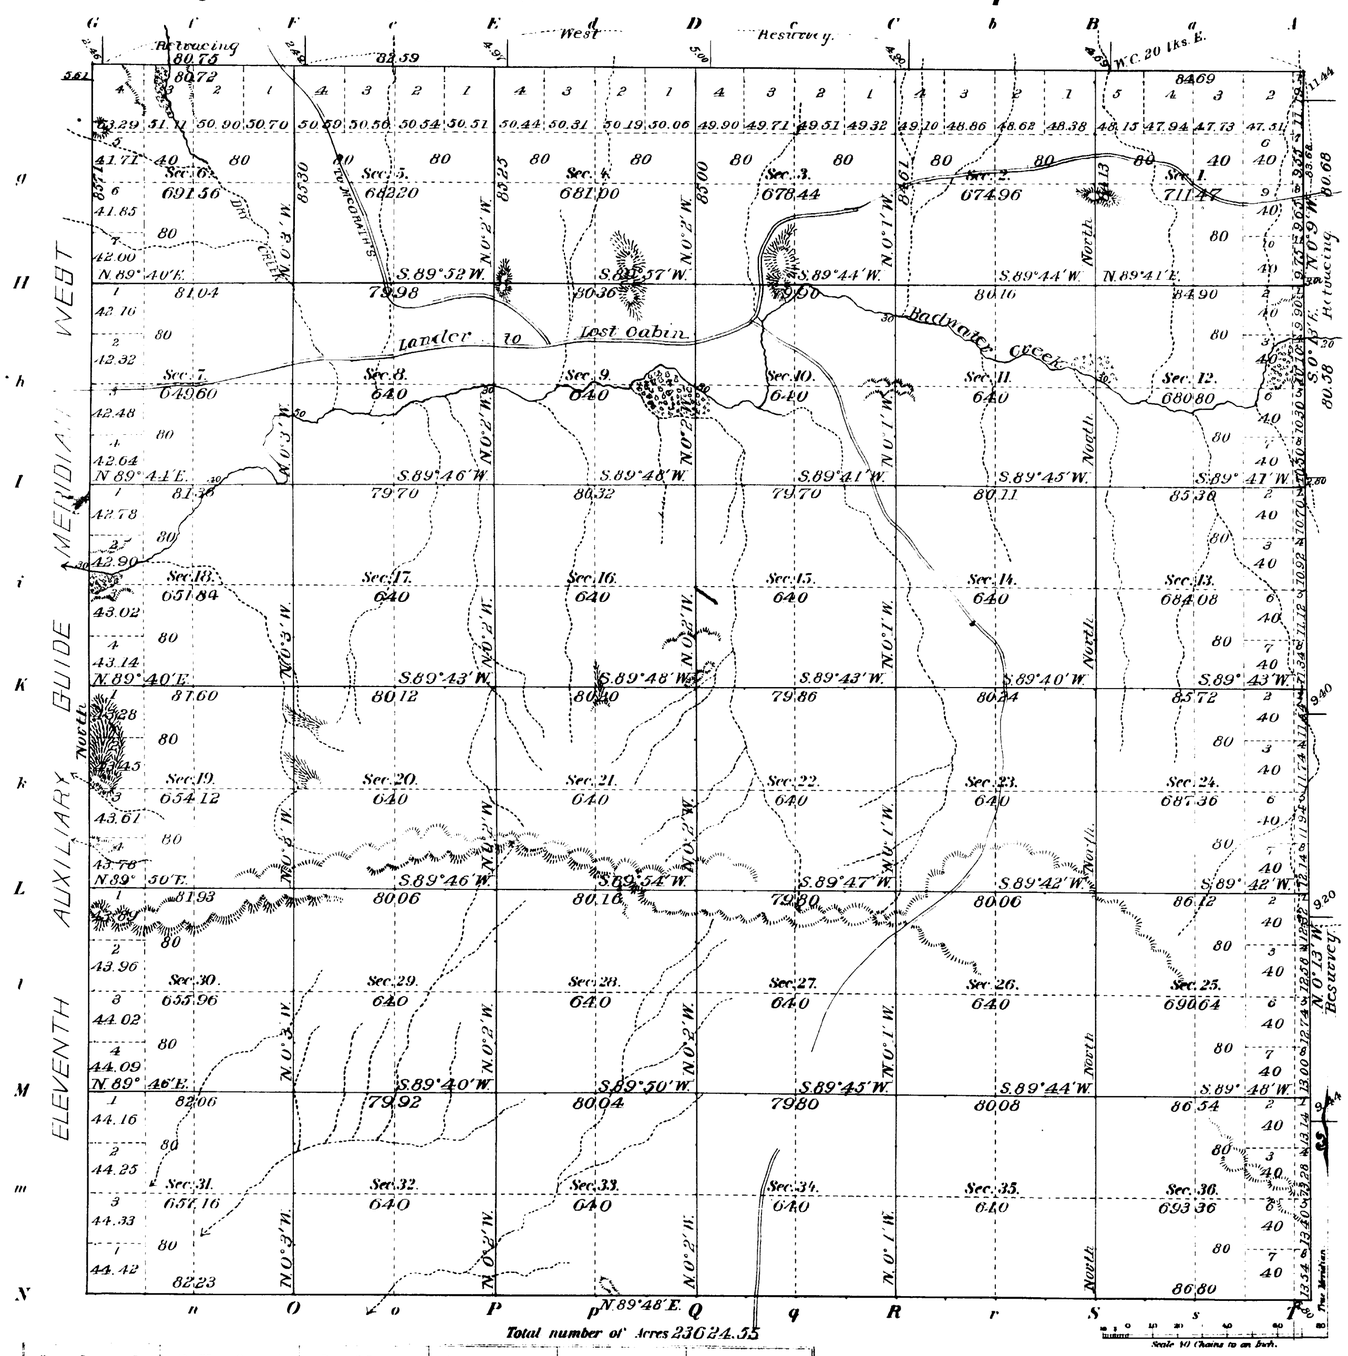

Meanders of

Posts	Courses	Ch's Lk's	Posts	Courses	Ch's Lk's	Posts	Courses	Ch's Lk's

Latitude 43° 12' N.
Longitude 107° 48' W.
Mean Mag. Decl. 16° 36' E.

Surveys Designated	By Whom Surveyed	Date of Contract No.	Amount of Surveys M	Ch's	Lk's	When Surveyed
South Township line	J. Frank Wanner	266 Apr. 23, 1897	6	2	23	May 29, 1897.
Subdivisions	"	" "	60	61	43	June 10 " "
Connections	"	" "		25	05	" " "
Resurveys						
N. and E. Bdrs.	"	" "	9	5	39	" 8 " "
Meanders						
N. and E. Bdrs.	"	" "	3	2	1	" 10 " "
West Boundary	Edward F. Stahle	265 Apr. 8, 1897	6	5	41	May 25. "
N. and E. Bdrs.	John E. Shannon	231 June 18, 1890	11	78	97	Oct. 25-27, 1890.

The above Map of Township No. 38 North of Range No. 92 West of the 6th Principal Meridian Wyoming is strictly conformable to the field notes of the survey thereof on file in this Office, which have been examined and approved.

Surveyor Generals Office. Cheyenne Wyo. June 7, 1898. Alpheus Sanford Surv. Gen.

approved by Comm. 11th June 1898

2780

38-92

ORIGINAL

TOWNSHIP Nos. 37-40 NORTH, RANGE Nos. 89-92 WEST OF THE 6th. PRINCIPAL MERIDIAN, WYO.

DEPENDENT RESURVEY OF EXTERIOR LINES

SHEET 1 OF 2

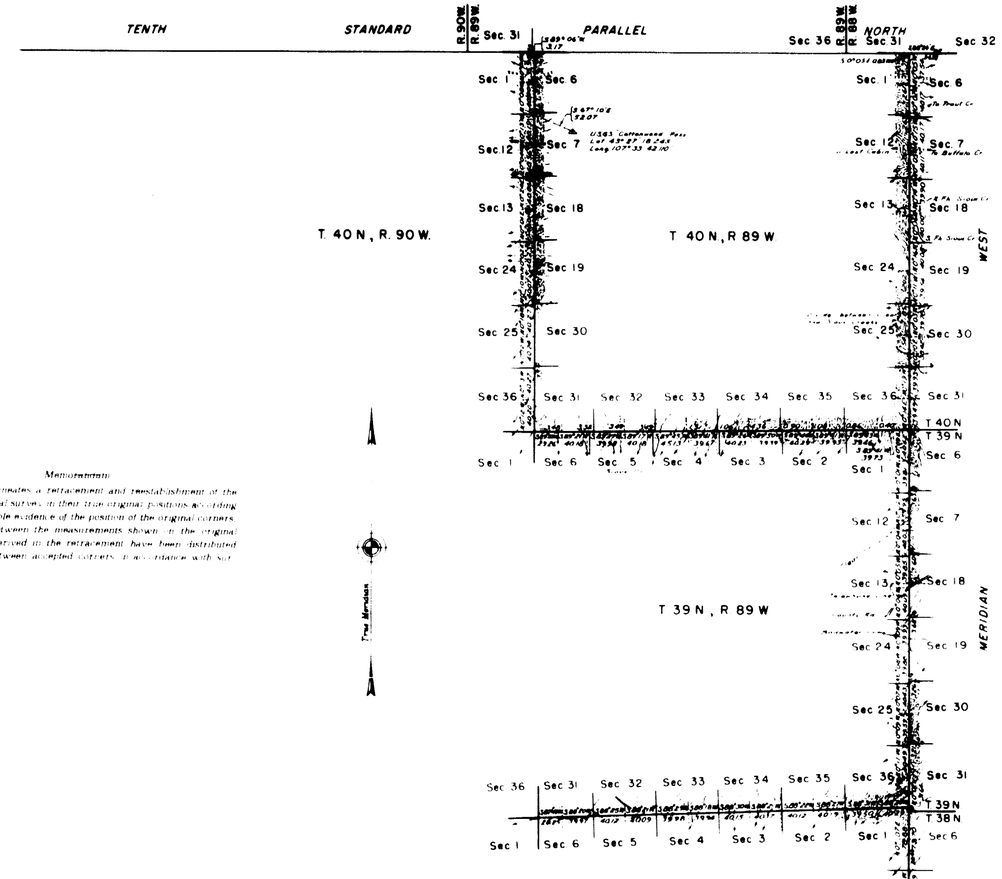

Memorandum

This plat delineates a retracement and reestablishment of the lines of the original survey in their true original positions according to the best available evidence of the position of the original corners. All differences between the measurements shown in the original plat and those derived in the retracement have been distributed proportionally between accepted corners in accordance with Surveying rules.

Resurvey authorized by Commissioner of the General Land Office letter "E" dated August 18, 1939

50 25 0 50 100 150 200 250

SCALE: 1 INCH = 100 CHAINS

LINES DESIGNATED	BY WHOM SURVEYED	GROUP N°	DATE OF SPECIAL INSTRUCTIONS	WHEN SURVEYED BEGUN	WHEN SURVEYED COMPLETED
Exteriors	Ross W. Moor	188	February 19, 1941	June 3, 1941	August 6, 1941

UNITED STATES DEPARTMENT OF THE INTERIOR
BUREAU OF LAND MANAGEMENT

Denver, Colorado, October 27, 1947

This plat is strictly conformable to the field notes of the survey which have been examined and approved.

Earl G. Harrington

Acting Assistant Chief Cadastral Engineer.

Washington, D. C., July 7, 1948

The survey represented by this plat, having been correctly executed in accordance with the requirements of law and the regulations of this office, is hereby accepted.

For the Director:

William F. Rockards

Acting Chief, Branch of Surveys

Acres No. 6447

3052

1-1949

30

Indexed

4293

39

EXTERIOR LINES

Scale 2 Miles-1 inch Mag. Var. East.

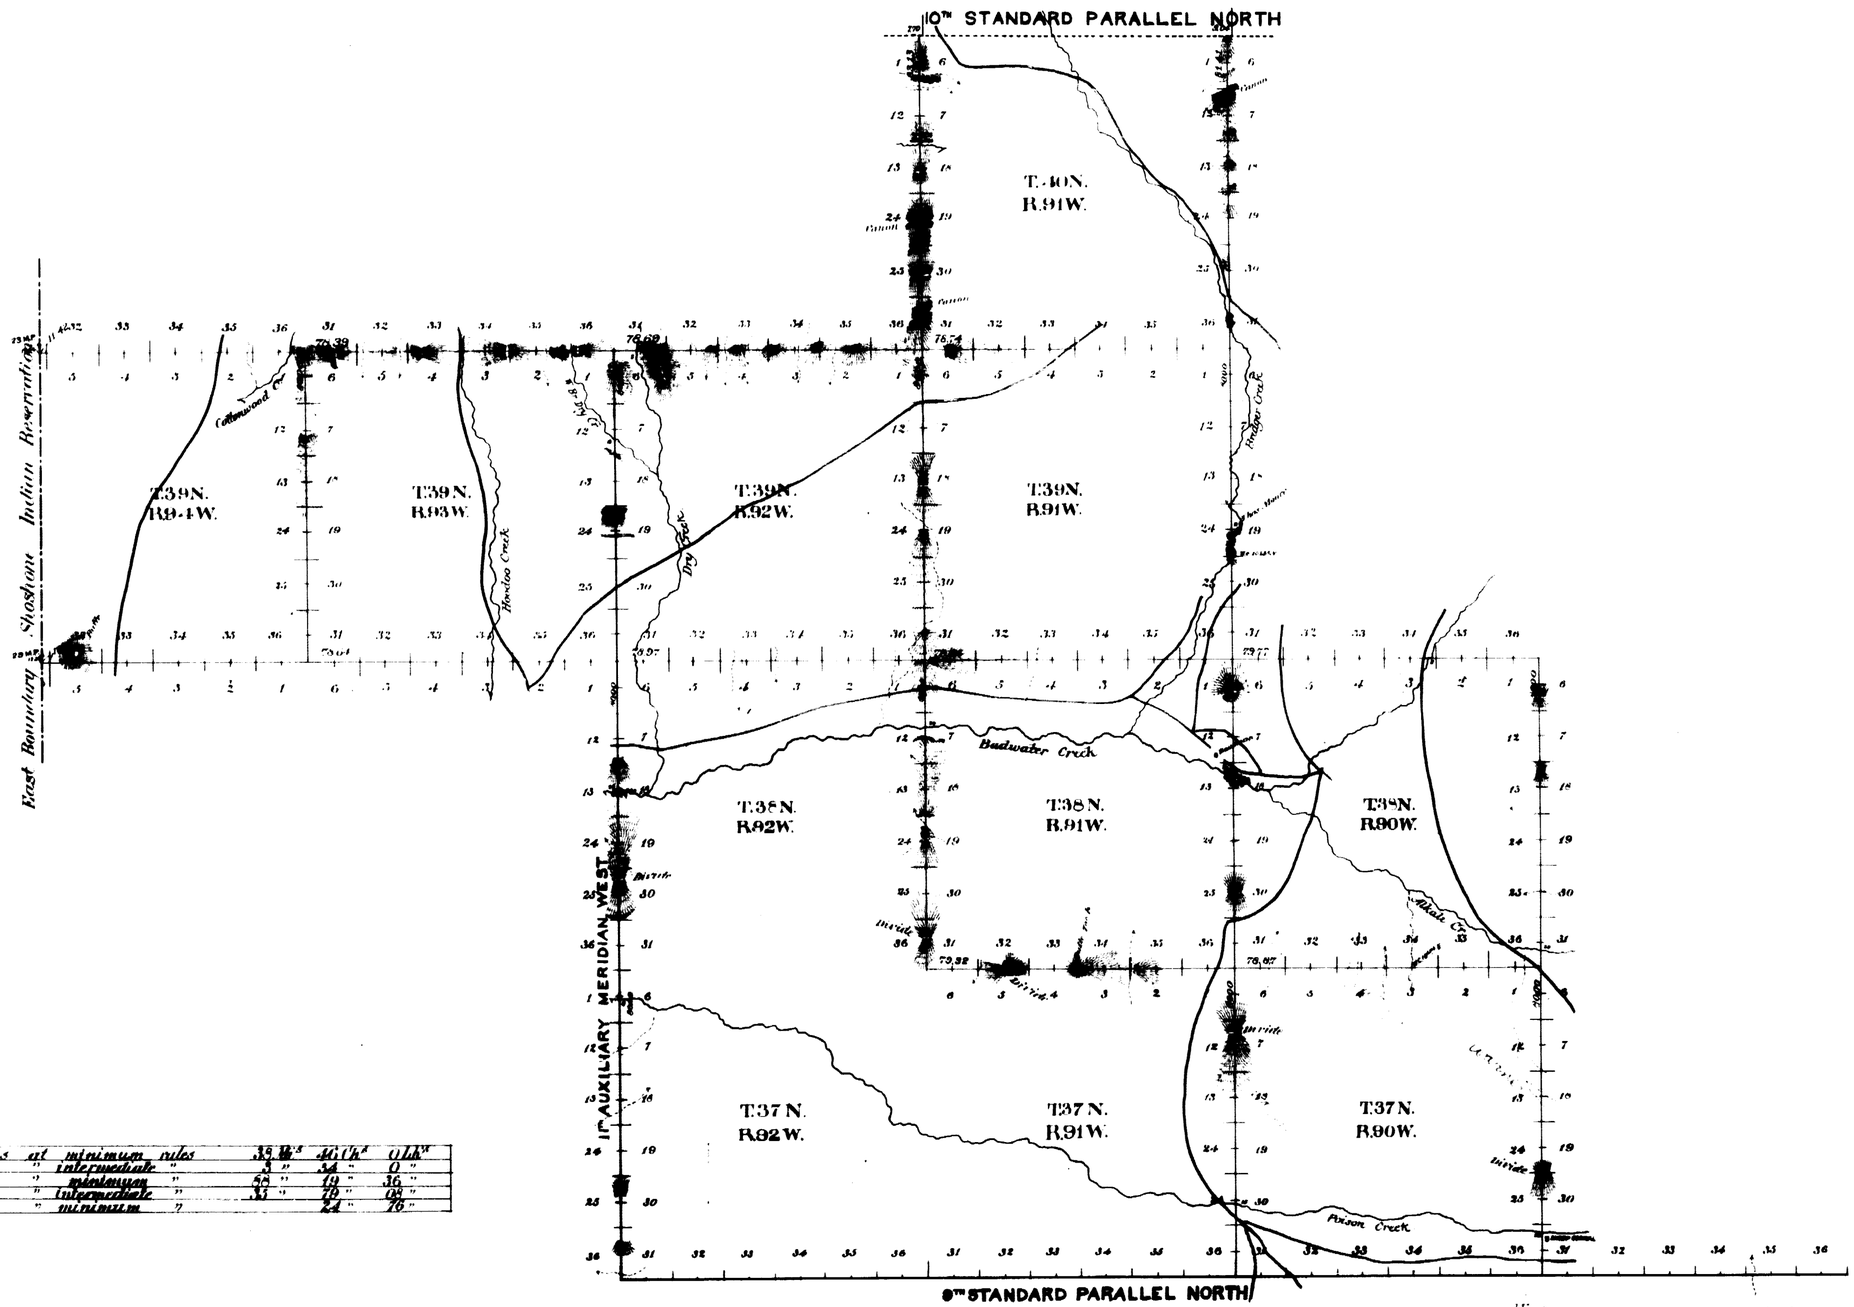

Standard lines	at	minimum	rates	35 Mls	46 Chs 0 Lks W
Town Exp	"	intermediate	"	3 "	54 " 0 "
" "	"	minimum	"	58 "	19 " 36 "
" "	"	intermediate	"	33 "	76 " 08 "
Connecting	"	minimum	"		24 " 76 "

Surveys Designated	By Whom Surveyed	Date of Contract	Amount of Surveys Mls	Chs	Lks	When Surveyed	Magnetic Declination
9th Stand. Par.l	John E. Shannon	June 18, 1890	24	0	0	Oct 6 & 9, 1890	17° 10' to 17° 16' East
8th Aux. Mer.	" " "	" " "	18	0	0	Oct 10 & 11, 1890	17° 45' - 17° 20' East
Exterior lines	" " "	" " "	124	18	44	Oct 13 Nov 3 '90	17° 10' - 17° 8' East
Connections	" " "	" " "		24	76		

2479

The above diagram of the Ninth Standard Parallel North, Ranges 89, 90, 91 and 92 West, the 1st Auxiliary Meridian West, Townships 37, 38 and 39 North, the Exterior lines of Township 37 North, Ranges 90 and 91 West, Township 38 North, Ranges 90, 91 and 92 West, Township 39 North, Ranges 91, 92, 93 and 94 West, Township 40 North, Range 91 West of the 6th Principal Meridian in Wyoming, is strictly conformable to the field notes of the survey thereof on file in this office, which have been examined and approved.

Surveyor Generals Office
Cheyenne Wyoming. June 25th 1891

Wm A. Richards
Surveyor General

33
Indexes

40

4003

TOWNSHIP EXTERIORS.

Scale 1 inch to 160 chs.

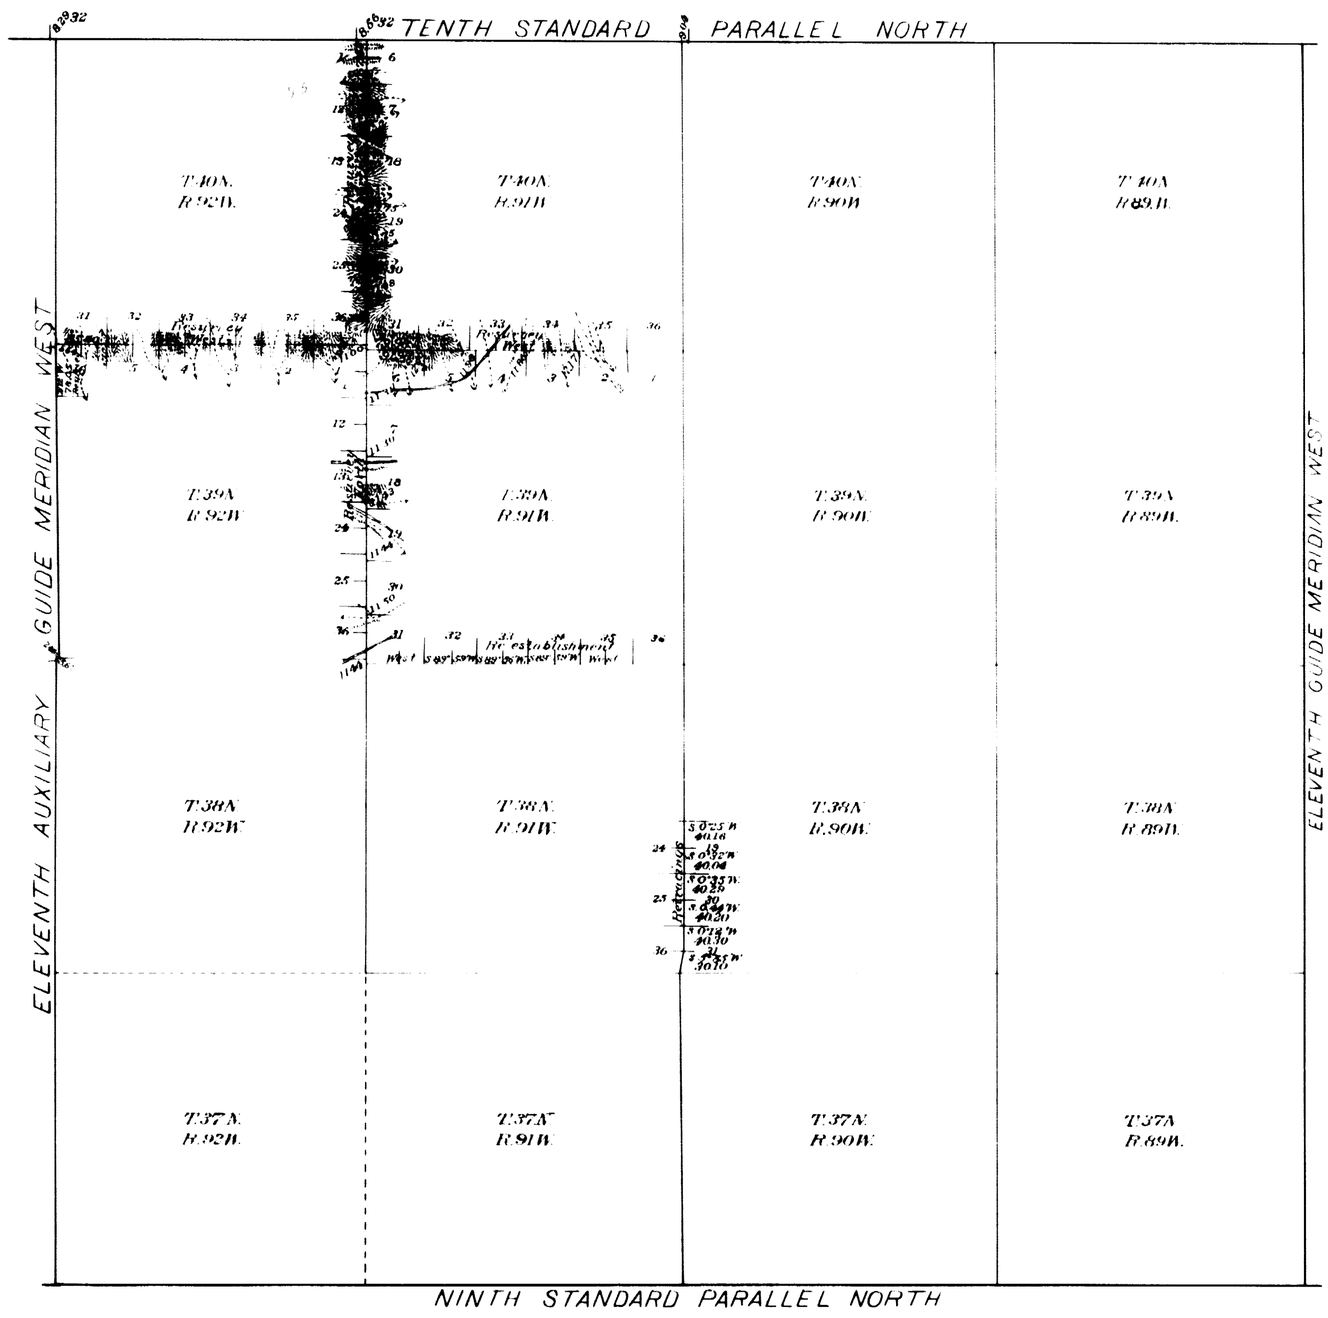

This Plat
of the
Resurvey of the East Boundaries
of Tps 38 and 39 N., R 92 W., and
the North Boundary of T. 39 N., R. 91 W.;
The Re-establishment of the South
Boundary of T. 39 N., R. 91 W.
and the
Retracing of a portion of the
East Boundary of T. 38 N., R. 91 West
of the Sixth Principal Meridian,
Wyoming;
is strictly conformable to the field
notes of the survey thereof
by
Edward F. Stahle U.S. Dep. Survr.,
under his
Contract No. 265,
dated April 8, 1897,
which have been examined, approved
and filed in this office.

U.S. Surv. Gen'l's Office
Cheyenne, Wyoming.
January 26, 1898

Stephen D. Harris
U.S. Surv. Gen'l.

Table of Mileage

Surveys Designated	Amount Mls	Chs	Lks	When Surveyed
Township Lines	23	71	17	July 23-Aug 16, 1897
Connecting "	19	56		August 7 16, "

2748

ORIGINAL

TOWNSHIP Nos. 37 - 40 NORTH, RANGE Nos. 89 - 92 WEST OF THE 6th. PRINCIPAL MERIDIAN, WYO.

DEPENDENT RESURVEY OF EXTERIOR LINES

SHEET 2 OF 2

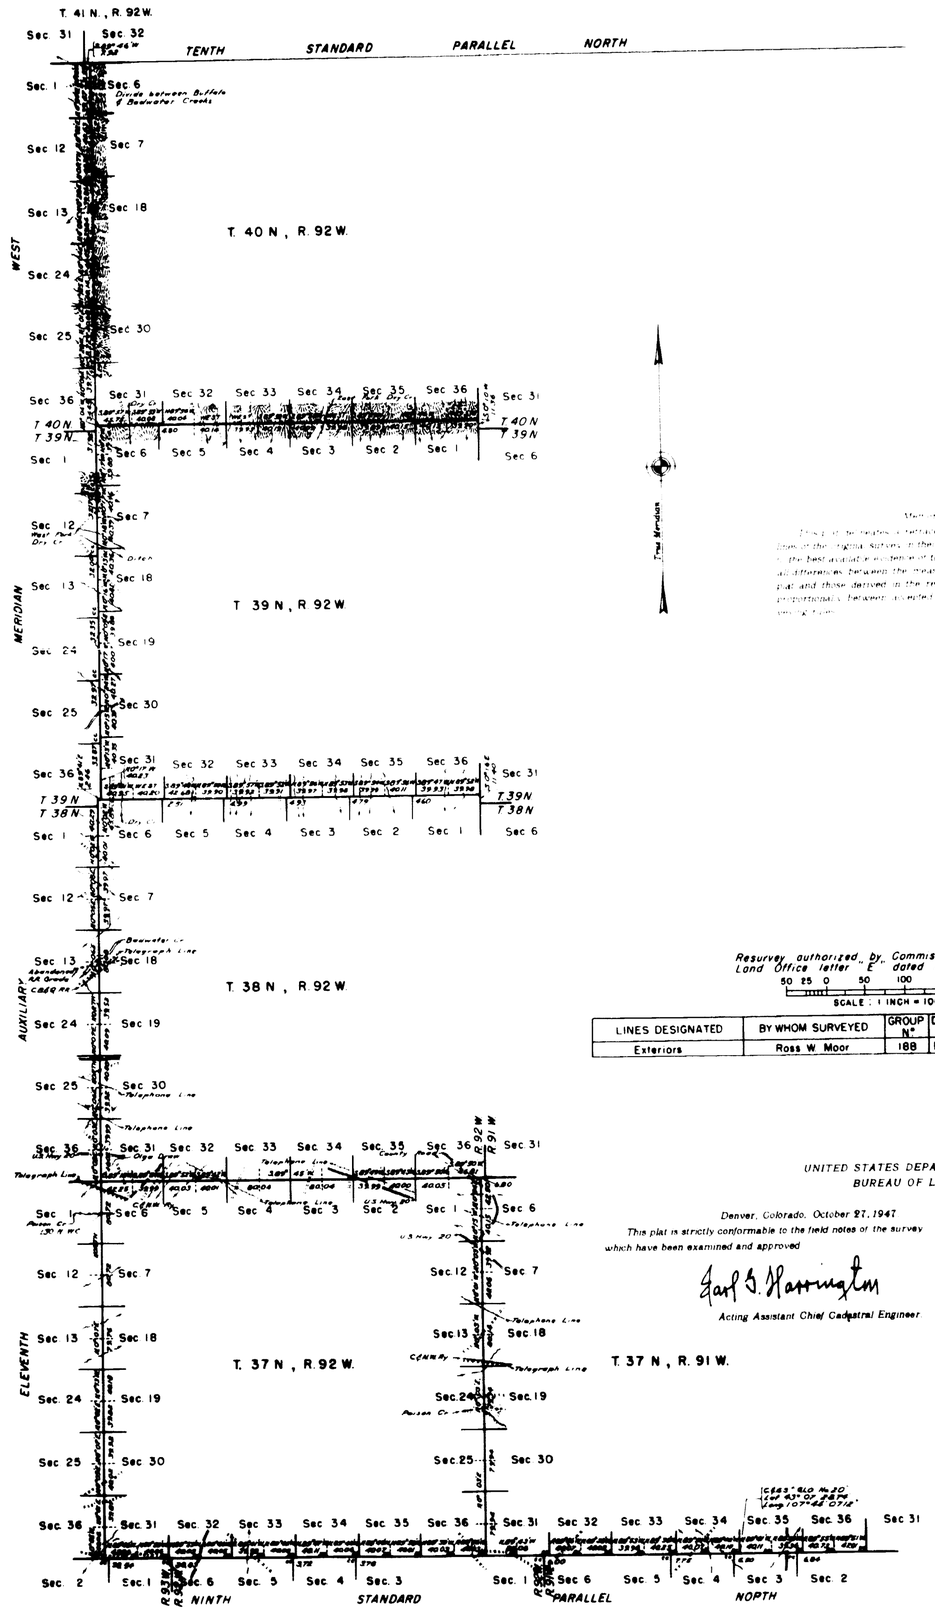

Resurvey authorized by Commissioner of the General Land Office letter "E" dated August 18, 1939

SCALE: 1 INCH = 100 CHAINS

LINES DESIGNATED	BY WHOM SURVEYED	GROUP No.	DATE OF SPECIAL INSTRUCTIONS	WHEN SURVEYED BEGUN	WHEN SURVEYED COMPLETED
Exteriors	Ross W. Moor	188	February 19, 1941	June 3, 1941	August 6, 1941

UNITED STATES DEPARTMENT OF THE INTERIOR
BUREAU OF LAND MANAGEMENT

Denver, Colorado, October 27, 1947

This plat is strictly conformable to the field notes of the survey which have been examined and approved

Earl S. Harrington

Acting Assistant Chief Cadastral Engineer

Washington, D. C., July 7, 1948

The survey represented by this plat having been correctly executed in accordance with the requirements of law and the regulations of this office, is hereby accepted

For the Director

William H. Richards

Acting Chief, Branch of Surveys

Acres No. 6448

3053

33

45

1004

TOWNSHIP EXTERIORS.

Scale: 1 inch to 160 chains

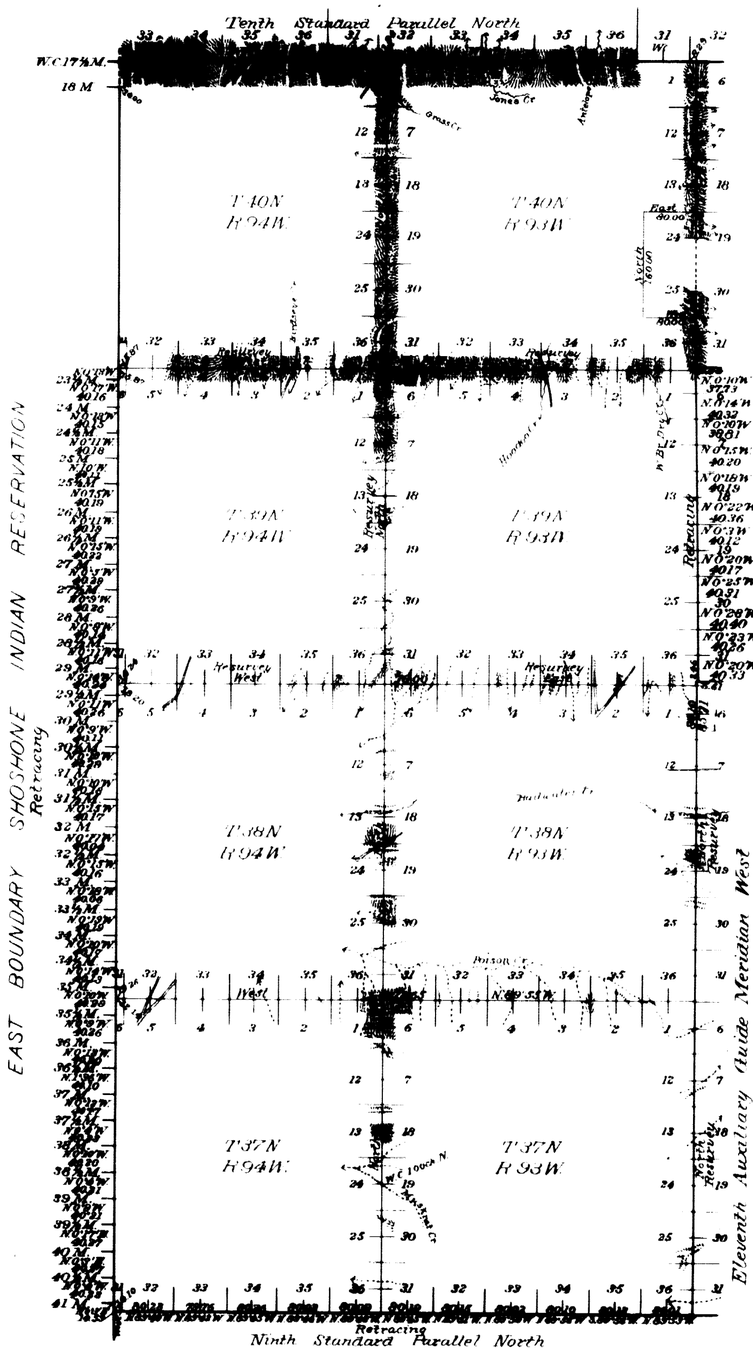

This Plat
of the
10th Standard Parallel North,
through Ranges 93 and 94 W.;
11th Auxiliary Guide Meridian
West,
through T. 40 N.;

West Boundaries of Tps. 37, 38
and 40 N., R. 93 W. and
North Boundaries of Tps. 37 N.,
Rgs. 93 and 94 W.;

The Resurvey of
11th Auxiliary Guide Meridian
West through Tps. 37 and 38 N.;
North Boundaries of Tps. 38 and
39 North, Rgs. 93 and 94 W.;
West Boundary of T. 39 N., R. 93 W.
and

The retracing of
11th Auxiliary Guide Meridian W.
through T. 39 N. and the
East Boundary of the Shoshone
Indian Reservation from the
23rd M. to 41 M. all West of the
Sixth Principal Meridian,
Wyoming
is strictly conformable to the
field notes of the survey
thereof

Edward A. Preble U. S. Dep. Sur.
under his
Contract No. 265.
dated April 8, 1897
which have been examined,
approved and filed in this
office.

U. S. Sur. Gen'l. Office
Cheyenne Wyoming
January 26, 1898

Joseph C. Hanson
U. S. Sur. Gen'l.

Latitude 43° 07' N
Longitude 107° 57' W.
Mean mag. decl. 16° 48' E.

Table of Mileage

Surveys Designated	Amount Miles Chs Lks	When Surveyed
Standard Lines	14 63 27	Aug. 20 Sept. 21, 1897
Township "	29 02 49	May 26 Sept. 22, "
Connecting "	1 22 12	" 25 " "
Resurveys Township "	28 27 46	June 14 July 12 "
Resurveys Standard "	12 5 71	May 20 25 "

2749

4692

TOWNSHIP EXTERIORS

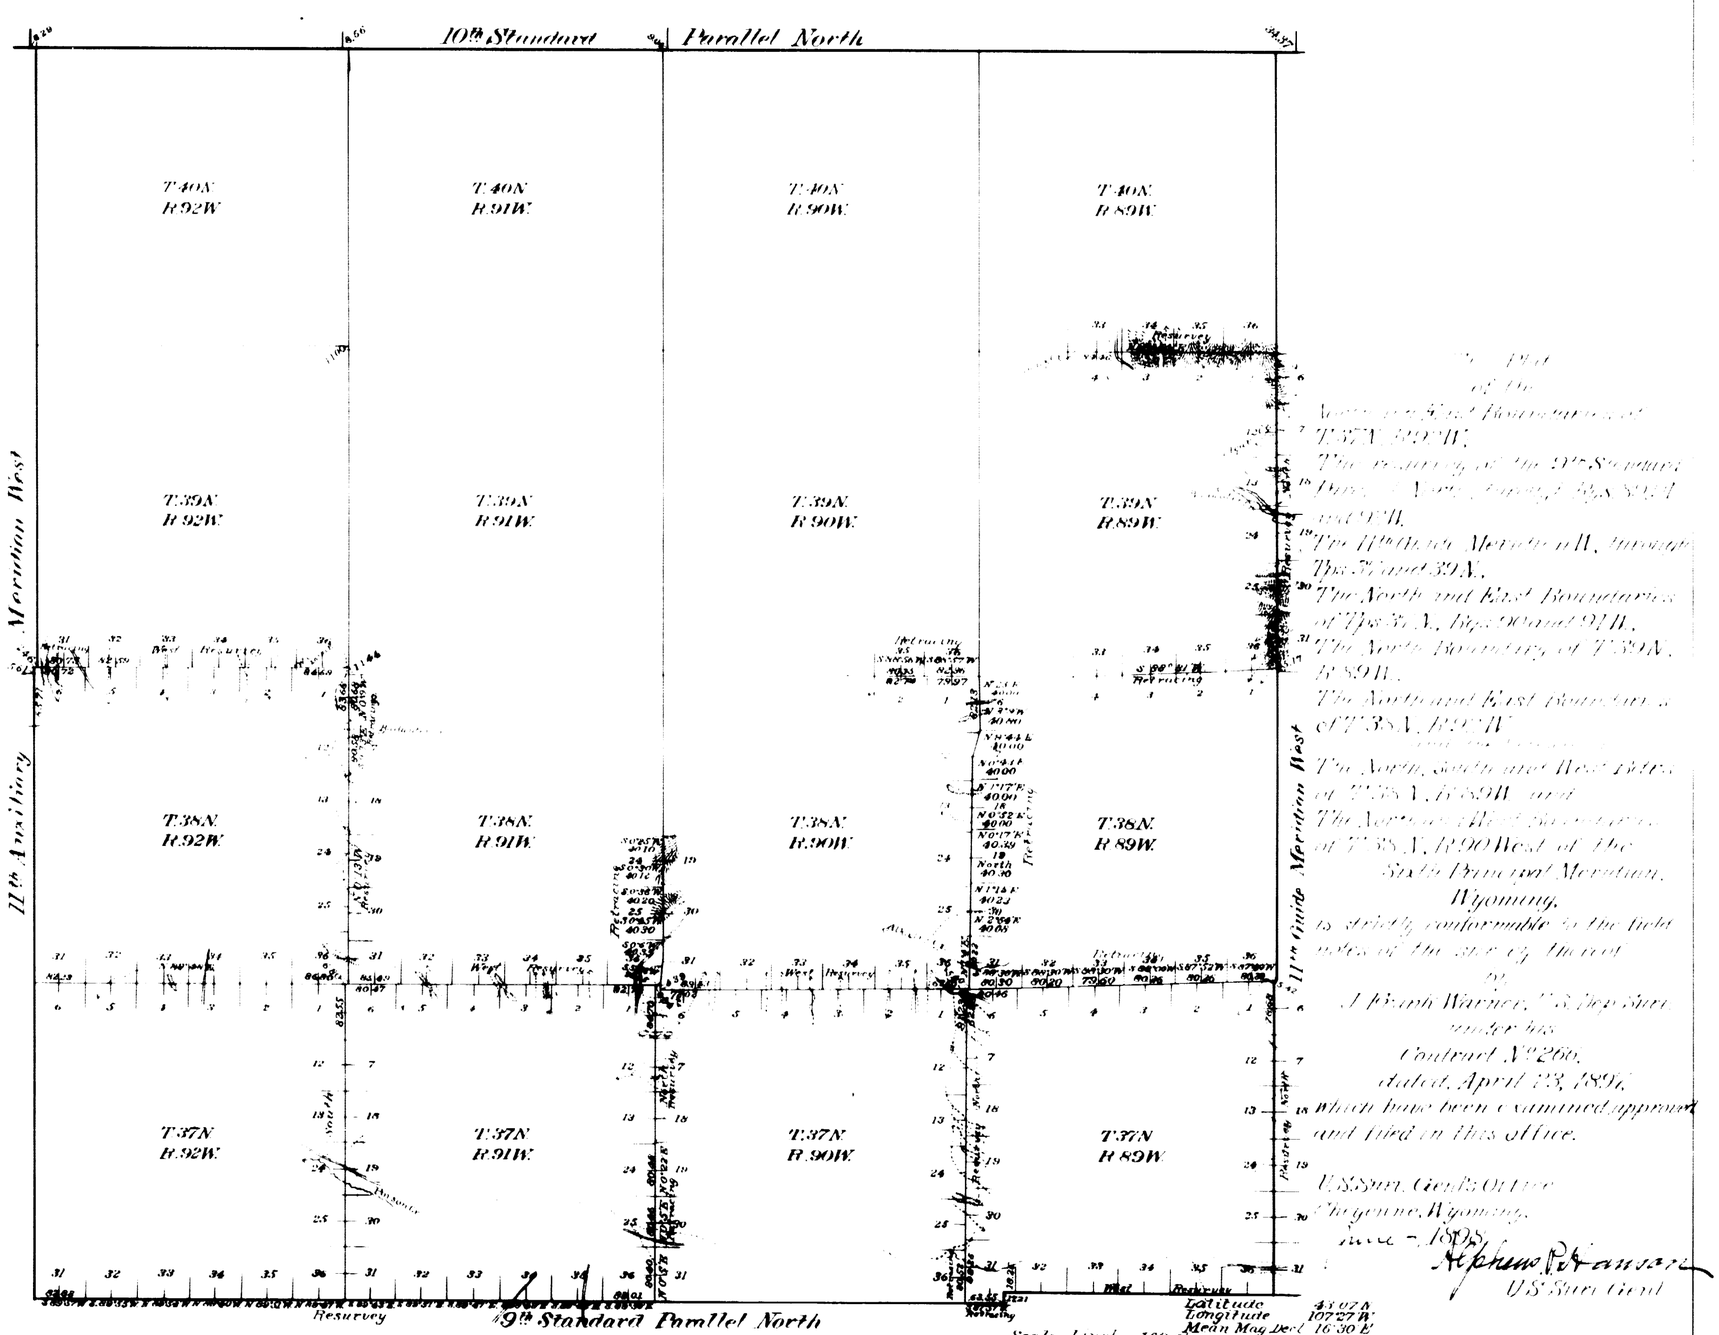

The Lines
of the
Parallel North, through Rs. 92 W.
and 91 W.,
The 11th Guide Meridian West, through
Ts. 37 and 39 N.,
The North and East Boundaries
of Ts. 38 N., Rs. 90 and 91 W.,
The North Boundary of T. 39 N.,
R. 89 W.,
The North, South and West Lines
of T. 38 N., R. 89 W., and
The Interior Lines
of T. 38 N., R. 90 West of the
Sixth Principal Meridian,
Wyoming,
under his
Contract No. 266,
dated, April 23, 1897,
which have been examined, approved
and filed in this office.

U.S. Surv. Gen'l's Office
Cheyenne, Wyoming,
June 7, 1898.


Table of Mileage

Surveys Designated	Miles	Chs.	Lks.	When Surveyed
Township lines	16	11	58	May 25 & 28, 1897
Connecting lines		6	60	" 28, "
Standard lines Resurveys	29	21	78	May 31 Aug 16, "
Township " "	33	13	29	June 6, Sept 29 "
Connecting " "		41	26	" " "

Approved by Comm's letter June 1-1899

2769