ORIGINAL

TOWNSHIP 28 NORTH, RANGE 119 WEST, OF THE SIXTH PRINCIPAL MERIDIAN, WYOMING.

DEPENDENT RESURVEY

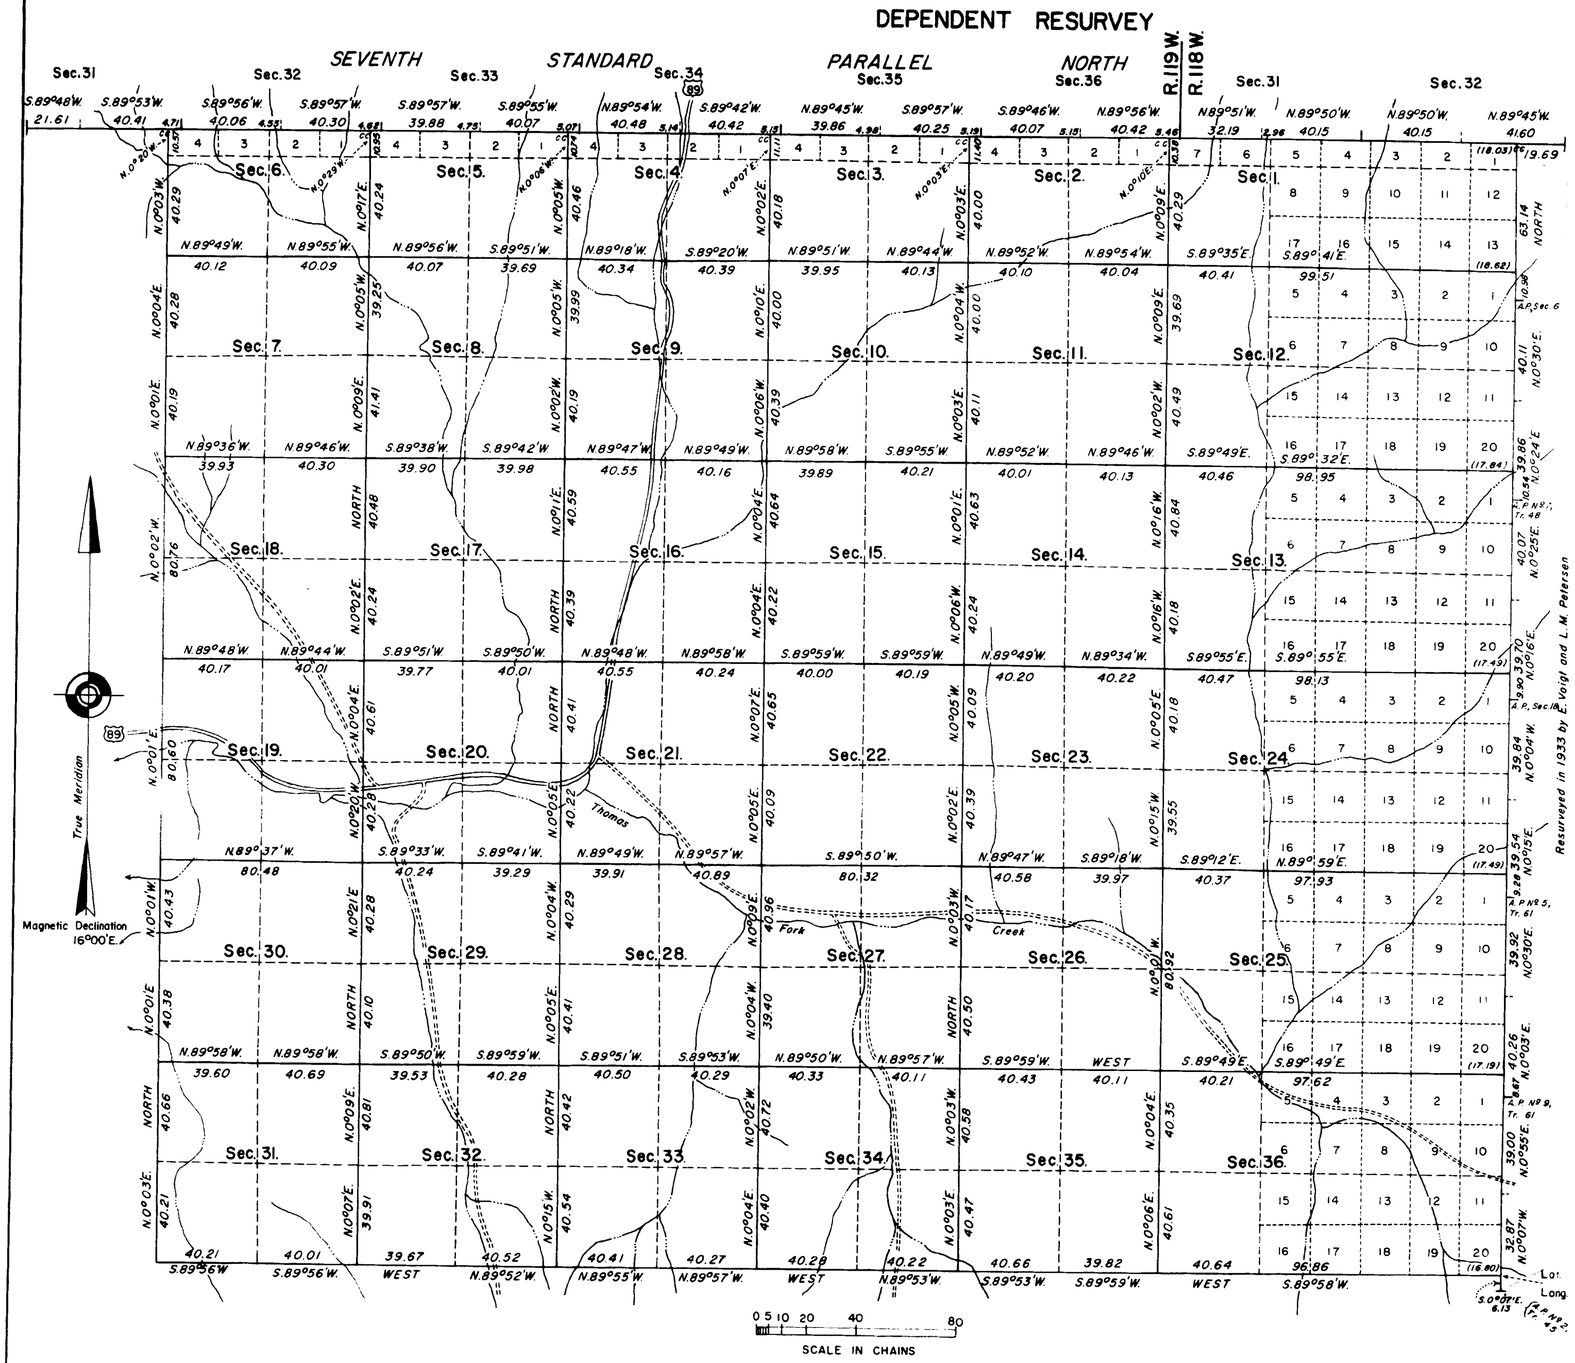

Area Resurveyed 24,246.09 acres

This plat represents a retracement and reestablishment of the Seventh Standard Parallel North, through Range 119 West and a portion of Range 118 West, the south and west boundaries and the subdivisional lines designed to restore the corners in their true original locations according to the best available evidence. The lottings and areas are as shown on the plat approved May 11, 1900.

The history of previous surveys is contained in the field note record.

The resurvey was executed by Jack A. Eaves and Carl W. Enix, beginning July 10, 1962, and completed September 14, 1962, pursuant to Special Instructions for Group No. 276, Wyoming, dated June 29, 1962.

UNITED STATES DEPARTMENT OF THE INTERIOR
BUREAU OF LAND MANAGEMENT
Washington, D. C. October 9, 1963

This plat is strictly conformable to the approved field notes, and the survey, having been correctly executed in accordance with the requirements of law and the regulations of this Bureau, is hereby accepted.

For the Director

Chief, Division of Engineering

W.J.P.

2821-A

Filed in Land Office Nov. 5, 1963

28-119

4749

Township No 28 North Range No 119 West of the 6th Principal Meridian

Filed OCT 27 1900

Comm. letter Oct. 24 1900

Total number of Acres 24246.09

Surveys Designated	By Whom Surveyed	Contract No	Contract Date	Amount of Surveys Ms	Chs	Lks	When Surveyed
S W and E Bdrs	Warner & Blout	273	April 15th 1899	13	09	98	June 7 to July 11 1899
Resurvey	" " "	"	" " "				
N and E Bdrys	" " "	"	" " "	4	68	80	July 4 to 14 1899
Subdivisions	" " "	"	" " "	61	66	20	July 15 to Aug 3 1899
Connections	" " "	"	" " "		25	28	" " " "
E Bdry	M F Reilly	214	May 29 1883	5	00	00	Oct 16th 1883
N Bdry	Frank H Jones	234	June 19 1889	6	64	70	July 30 to Aug 4th 1889

The above Map of Township No 28 North of Range No 119 West of the 6th Principal Meridian in Wyoming is strictly conformable to the field notes of the survey thereof on file in this office which have been examined and approved

Surveyor Generals Office

Cheyenne Wyo May 11 1900

Alpheus P. Hanson
Sur. Genl.

2821

28-119

TOWNSHIP EXTERIORS

Scale 1 inch = 160 chains

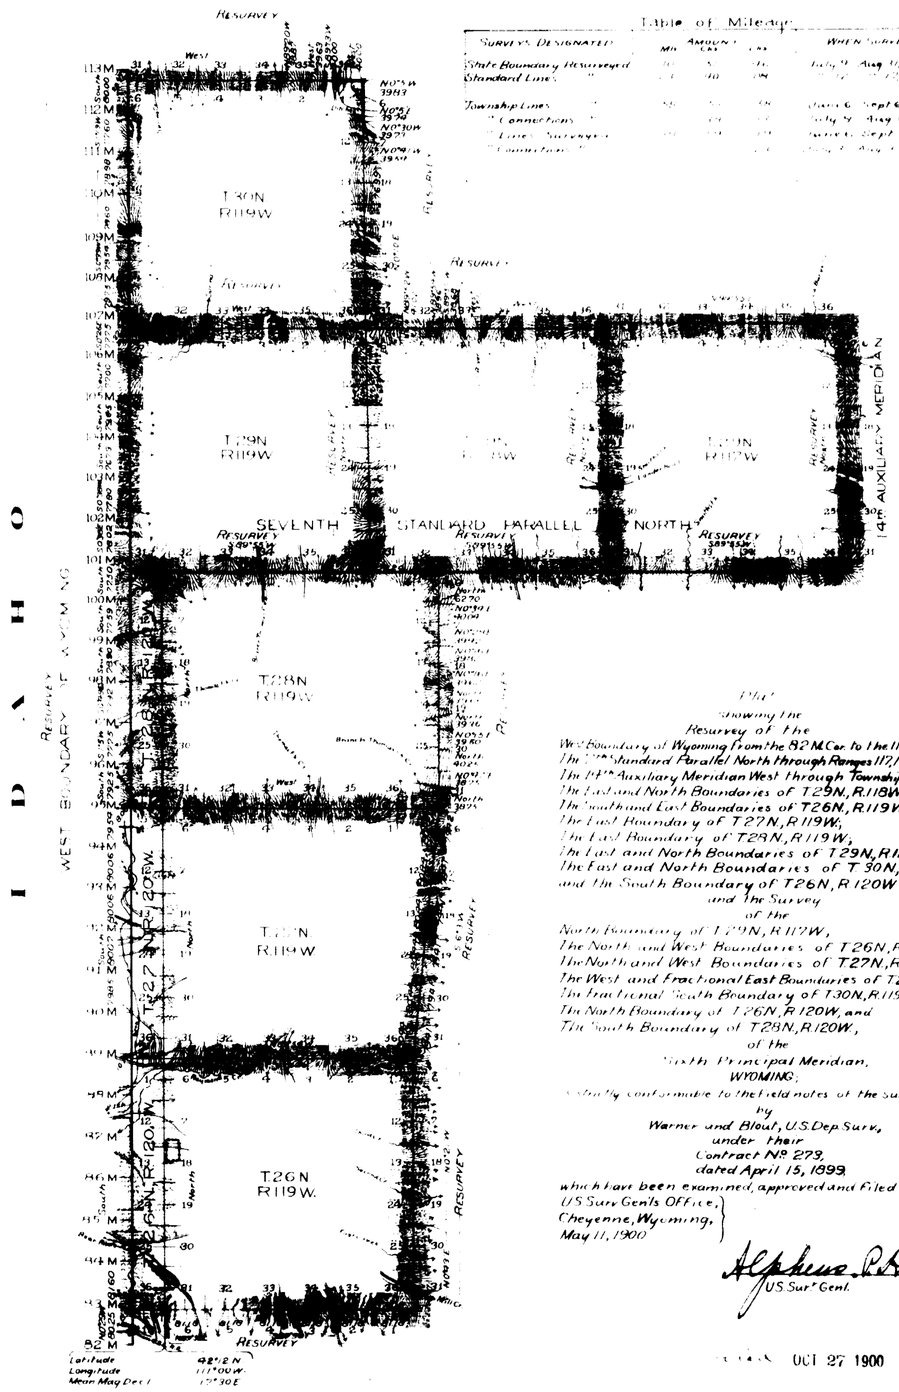

Plat
showing the
Resurvey of the
West Boundary of Wyoming from the 82 M. Cor. to the 113 M. Cor.;
The 7th Standard Parallel North through Ranges 117, 118 and 119 W.;
The 14th Auxiliary Meridian West through Township 29 North;
The East and North Boundaries of T29N., R.118W.;
The South and East Boundaries of T26N., R.119W.;
The East Boundary of T27N., R119W.;
The East Boundary of T28N., R119W.;
The East and North Boundaries of T29N., R119W.;
The East and North Boundaries of T30N., R119W.,
and the South Boundary of T26N., R120W
and the Survey
of the
North Boundary of T29N., R117W.,
The North and West Boundaries of T26N., R119W.;
The North and West Boundaries of T27N., R119W.;
The West and Fractional East Boundaries of T28N., R119W.
The Fractional South Boundary of T30N., R119W.,
The North Boundary of T26N., R120W., and
The South Boundary of T28N., R120W.,
of the
Sixth Principal Meridian,
WYOMING;
strictly conformable to the field notes of the survey thereof
by
Warner and Blout, U.S. Dep. Surv.,
under their
Contract No. 273,
dated April 15, 1899,
which have been examined, approved and filed in this office.

U.S. Surv. Gen'ls Office,
Cheyenne, Wyoming,
May 11, 1900

Alpheus P. Hanson
U.S. Surv. Genl.

OCT 27 1900

2818

34

32