6031

ORIGINAL

TOWNSHIP No. 34 NORTH, RANGE No. 115 WEST OF THE SIXTH PRINCIPAL MERIDIAN, WYOMING.

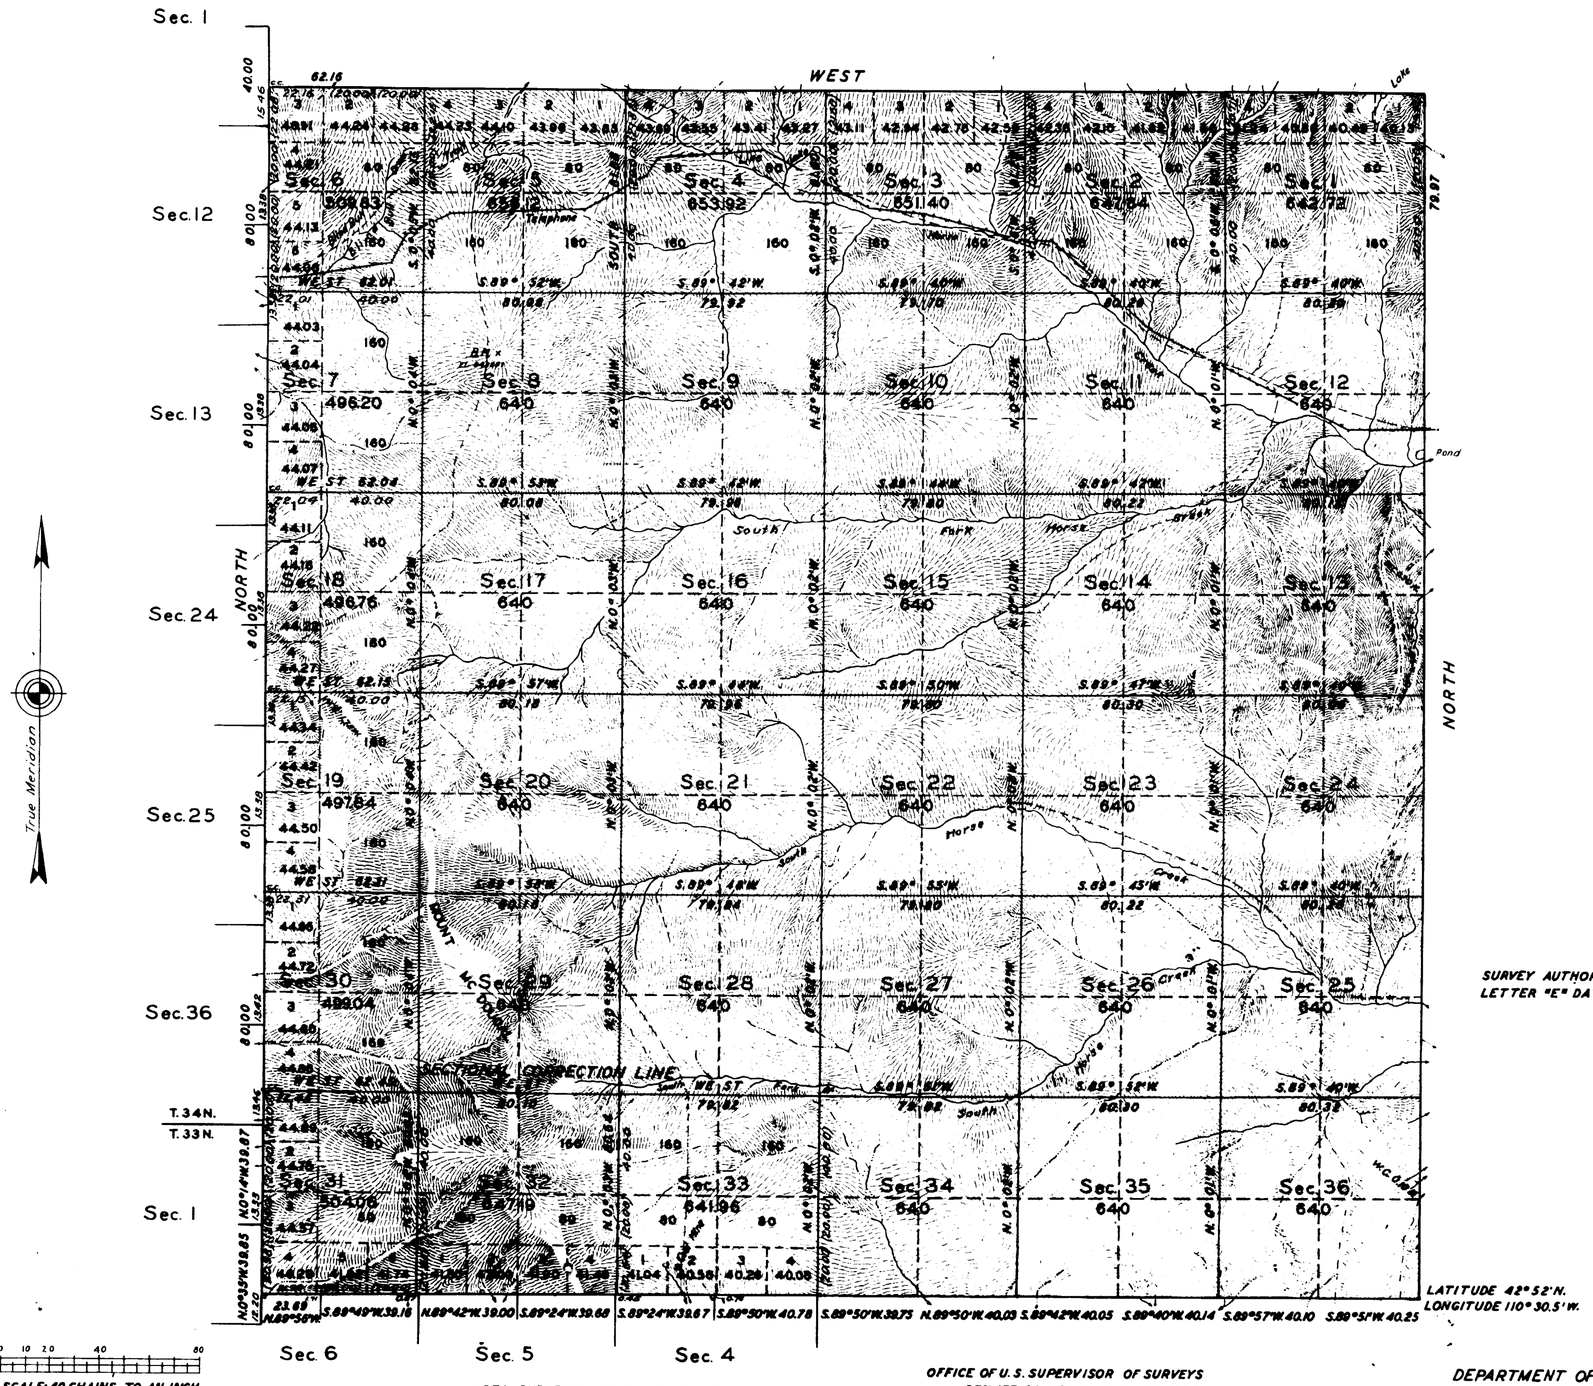

SURVEY AUTHORIZED BY COMMISSIONER'S LETTER "E" DATED FEBRUARY 27, 1930.

SCALE: 40 CHAINS TO AN INCH

AREA SURVEYED 22,264.88 ACRES

LINES DESIGNATED	BY WHOM SURVEYED	GROUP		MILEAGE		WHEN SURVEYED	
		NO.	DATE	MLS.	CHS.	BEGUN	COMPLETED
N. & W. BOUNDARIES	LEO M. PETERSEN	110	MAR. 17, 1930	10	77.62	JUNE 2, 1933	AUG. 19, 1933
S. & W. BDRS. RESURVEY	"	"		6	49.82	"	"
SUBDIVISIONAL	"	"		59	1.34	"	"
CONNECTING	"	"		2	2.71	"	"
EAST BOUNDARY	EMIL VOIGT	"		5	79.97	JULY 11, 1930	JULY 29, 1930

OFFICE OF U. S. SUPERVISOR OF SURVEYS
DENVER, COLORADO. MAY 29, 1935
THE ABOVE PLAT OF TOWNSHIP NO. 34 NORTH, RANGE NO. 115 WEST OF THE SIXTH PRINCIPAL MERIDIAN, WYOMING, IS STRICTLY CONFORMABLE TO THE FIELD NOTES OF THE SURVEY THEREOF WHICH HAVE BEEN EXAMINED AND APPROVED.

U. S. SUPERVISOR OF SURVEYS

DEPARTMENT OF THE INTERIOR
GENERAL LAND OFFICE
WASHINGTON, D.C., June 10, 1935.
THE SURVEY REPRESENTED BY THIS PLAT, HAVING BEEN CORRECTLY EXECUTED IN ACCORDANCE WITH THE REQUIREMENTS OF LAW AND THE REGULATIONS OF THIS OFFICE, IS HEREBY ACCEPTED

ASSISTANT COMMISSIONER

ECL

MDK

3002

34-115