6271

ORIGINAL

TOWNSHIP Nº36 NORTH, RANGE Nº118 WEST OF THE SIXTH PRINCIPAL MERIDIAN, WYOMING.

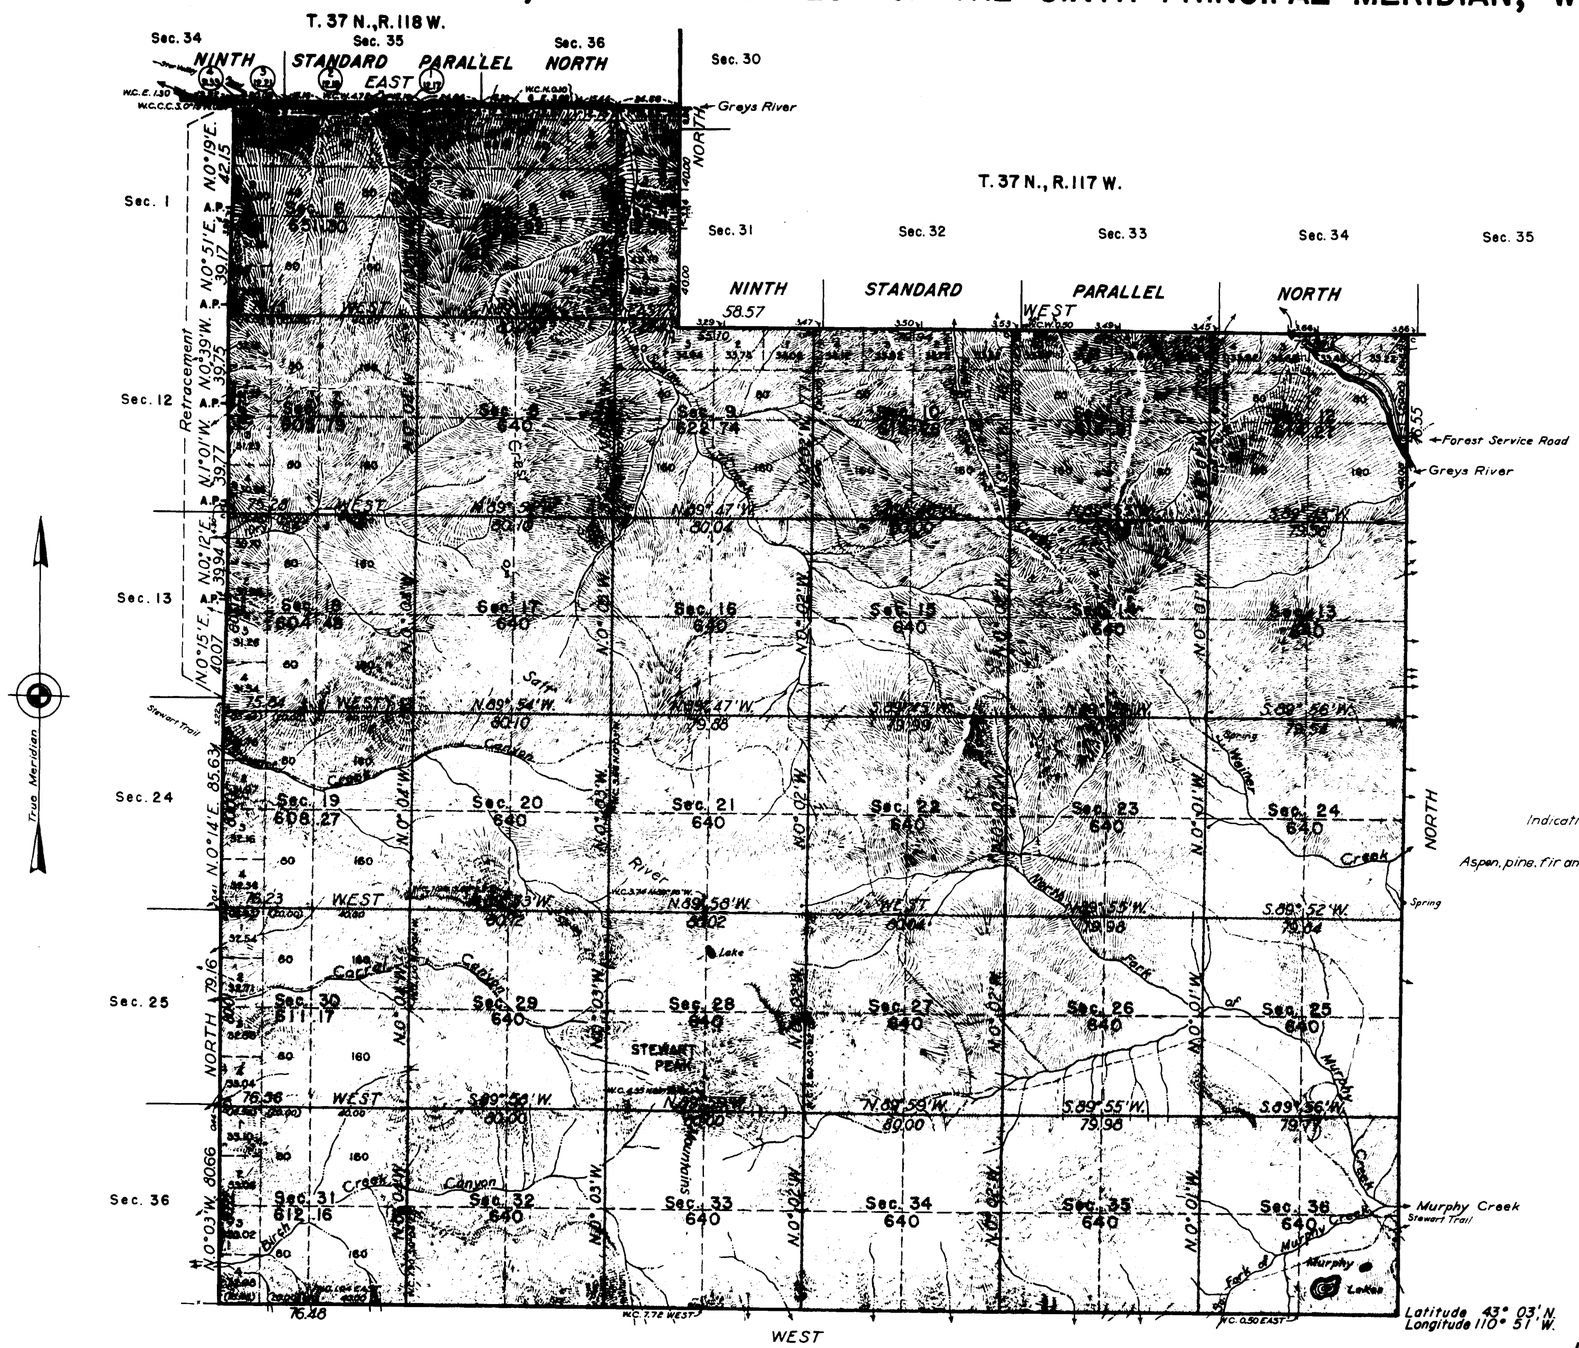

LINES DESIGNATED	BY WHOM SURVEYED	GROUP		MILEAGE		WHEN SURVEYED	
		Nº	DATE	MLS.	CHS.	BEGUN	COMPLETED
N. & E. Exteriors	Emil Voigt	105	Mar. 26, 1928	12	21.15	June 13, 1928	Sept. 25, 1929
S. & W. Exteriors	Kimmell & MacDonald	138	Jan. 10, 1935	12	2.78	June 23, 1937	Sept. 4, 1937
Subdivisional	Kimmell, Hakola & Mac Donald	"	" ", "	53	7.13	" ", "	Sept. 10, 1937
Connecting	Kimmell & MacDonald	"	" ", "	1	62.32	July 12, 1937	" ", "

H.M.B.

Office of Supervisor of Surveys

Denver, Colorado, Dec. 1, 1941.

The above plat of Township No.36 North, Range No.118 West of the Sixth Principal Meridian, Wyoming, is strictly conformable to the field notes of the survey thereof which have been examined and approved.

Supervisor of Surveys.

UNITED STATES
DEPARTMENT OF THE INTERIOR
GENERAL LAND OFFICE

Washington, D.C., Dec. 9, 1941

The survey represented by this plat having been correctly executed in accordance with the requirements of law and the regulations of this office, is hereby accepted.

Assistant Commissioner.

ANT

3031

Transmitted to Frankfort D.C.
Jan. 30, 1942

36-118

EXTERIOR LINES

Scale, 160 chains to 1 inch. Mag. Var. 17°38' E.

~~4264~~

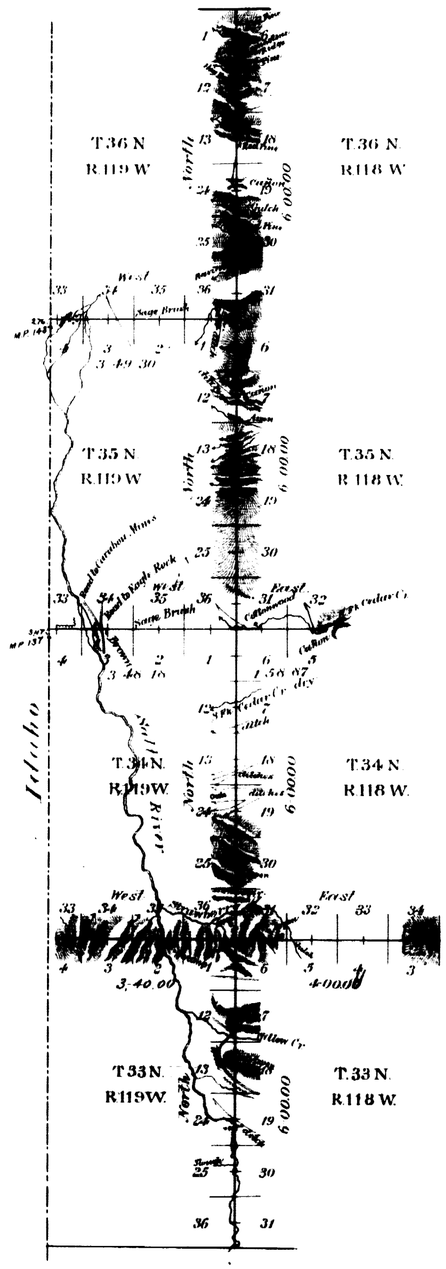

All at minimum rates.

Survey Designated	By Whom Surveyed	Date of Contract	Amount of Survey Mls	Ch	Lks	When Surveyed
Exterior lines	Frank H Jones	June 19th 1889	40	36	35	Sept 16-18, 19-22, 1889
Connections	" "	" " "		6	23	" " "

I hereby certify that the above diagram of the Exterior Lines of Townships 33, 34, 35 and 36 North, Ranges 118 and 119 West of the 6th Principal Meridian, Wyoming Territory, is strictly conformable to the field notes of the survey thereof on file in this office, which have been examined and approved.

U.S. Surveyor General's Office
Cheyenne Wyo Oct. 15, 1890

Wm A. Richards
U.S. Surveyor General