(12) Accession no. 878

22

# TOWNSHIP No. 56 NORTH, RANGE No. 83 WEST of the 6TH Principal MERIDIAN.

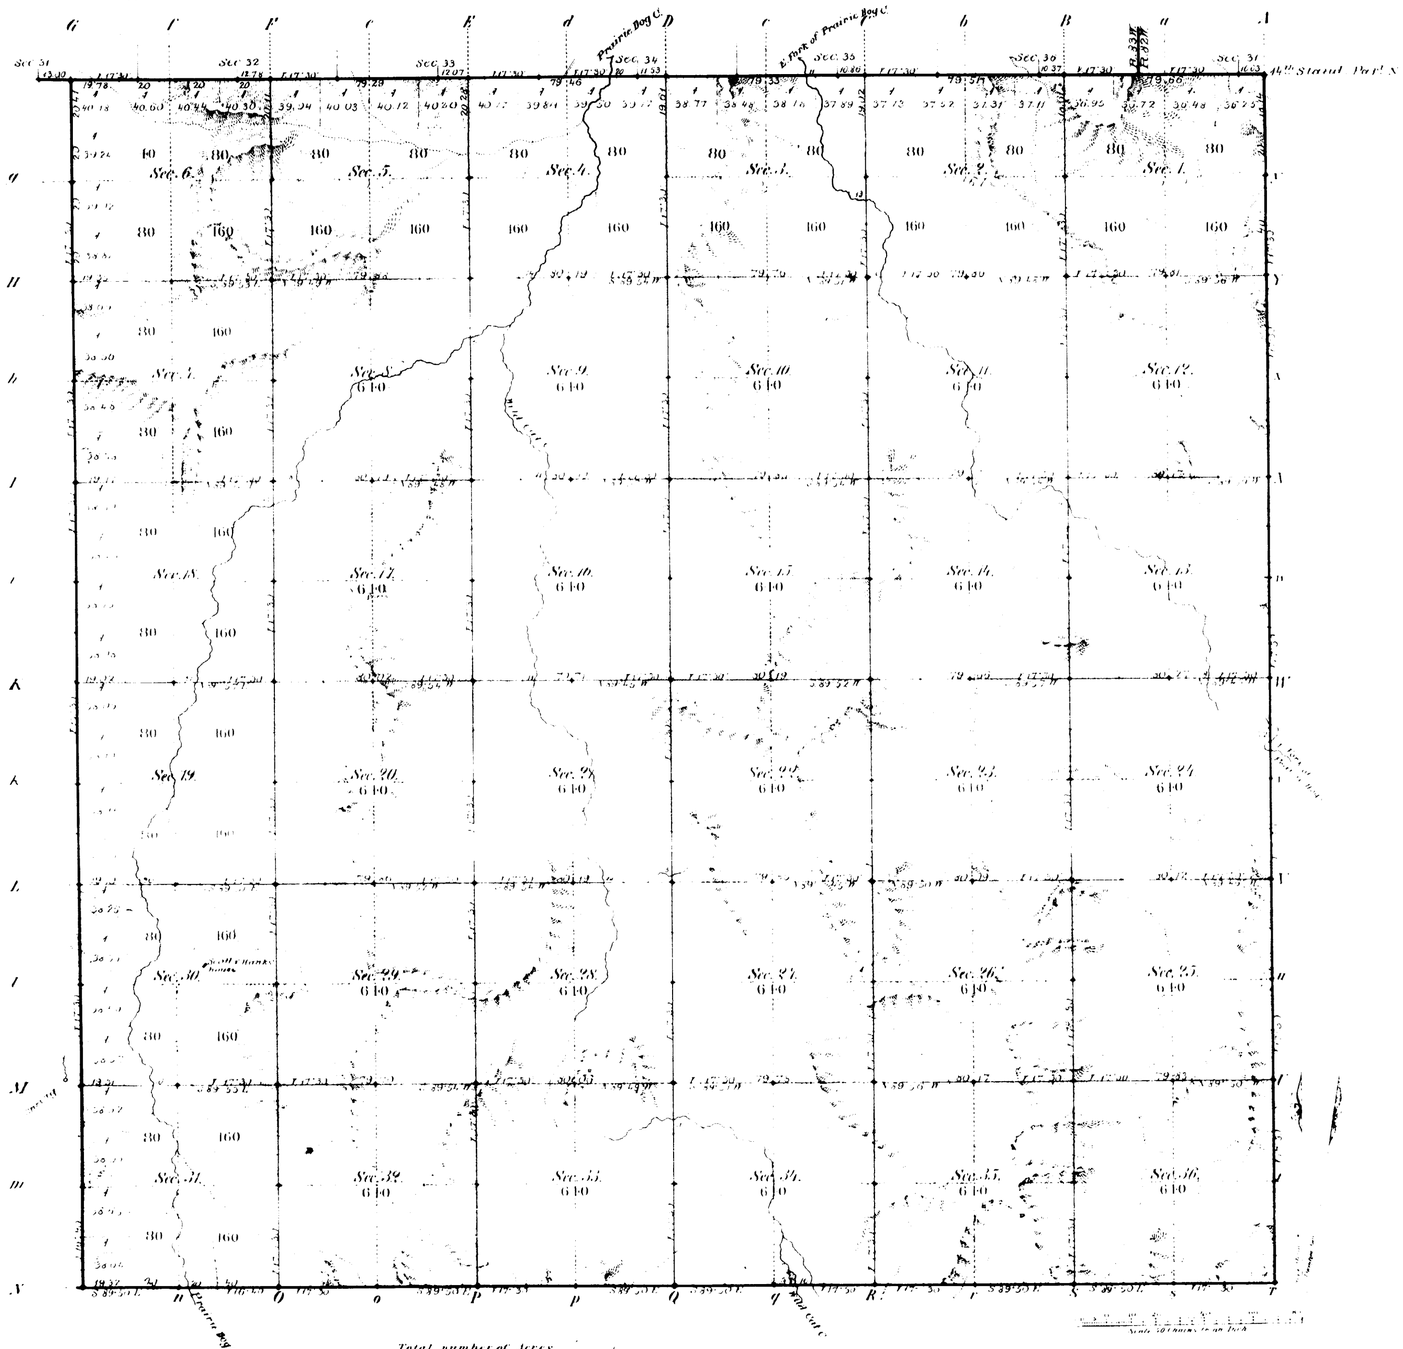


Total number of Acres

| Surveys Designated | By Whom Surveyed | Date of Contract | Amount of Surveys Mrs | Chs | Lks | When Surveyed | Magnetic Declination |
|---|---|---|---|---|---|---|---|
| E. S. on Township lines | Edw. F. Stahlb. | Sept. 21, 1880 | 17 | 77 | 57 | July 13, 1881 | 14° 55' East |
| Subdivisions | " | " | 53 | 72 | 57 | Sept. 24, 1881 | 17° 20' " |
| Connections | " | " | | 57 | 67 | " | |
| 14th Stand. Par. N. | " | " | 5 | 77 | 5 | June 10, 1881 | |

The above Map of Township No. 56 North of Range No. 83 West of the Sixth Principal Meridian Wyoming Territory is strictly conformable to the field notes of the survey thereof on file in this Office, which have been examined and approved.

Surveyor Generals Office
Cheyenne Wyoming
December 1881

Edw. C. Davis
Dir. Genl.

A. Gast & Co. St. Louis Mo.

655

56 - 83

# EXTERIOR LINES.

*Scale, 3 miles to an inch* *Magnetic var. East*

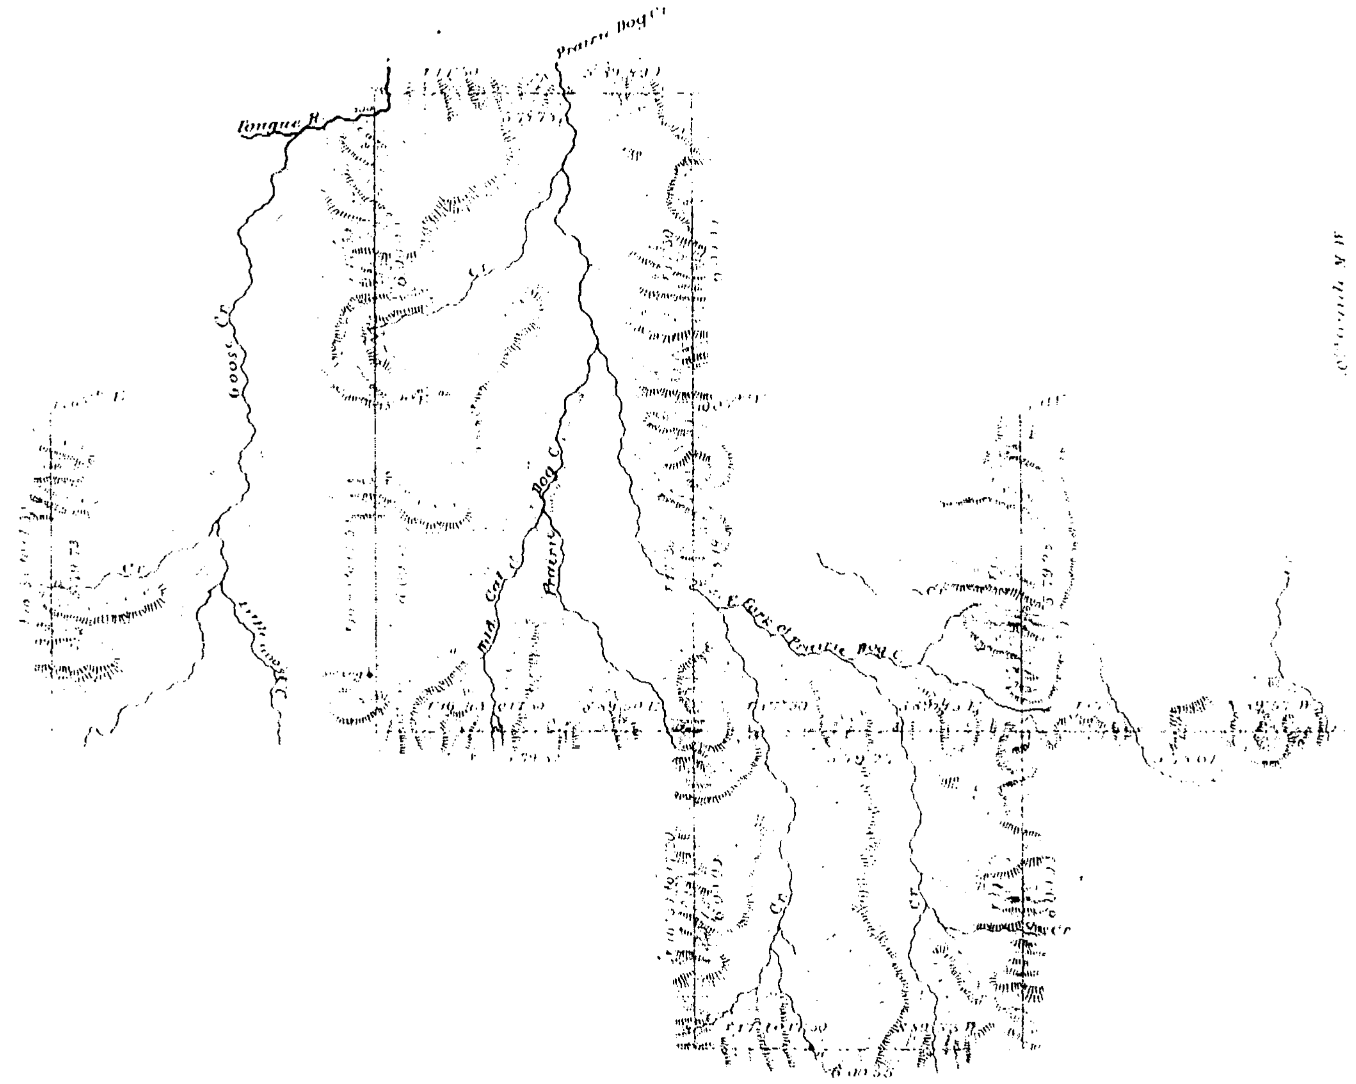


| Surveys Designated | By whom surveyed | Date of Contract | Amount of Surveys mls. | chs. | lks. | When Surveyed |
|---|---|---|---|---|---|---|
| Exterior lines | Ed. F. Stahle | September 21, 1880 | 77 | 75 | 00 | July 26, 1881 |
| Connections | " " " | " " " | | 63 | 79 | " " |

I hereby certify that the above diagram of the Exterior lines of T.P. 55 N., R. 81 & 82 W., T. 56 N., Rgs. 81 to 84 W. inclusive, T. 57 N., R. 83 W. of the 6th Principal Meridian, Wyoming Territory is strictly conformable to the field notes of the survey thereof on file in this Office, which have been examined and approved.

Surveyor General's Office,
Cheyenne, Wyo. Dec. 9th 1881.

Edw. C. David
Surveyor General.