Accession No. 6085

ORIGINAL

TOWNSHIP No. 35 NORTH, RANGE No. 114 WEST OF THE SIXTH PRINCIPAL MERIDIAN, WYOMING

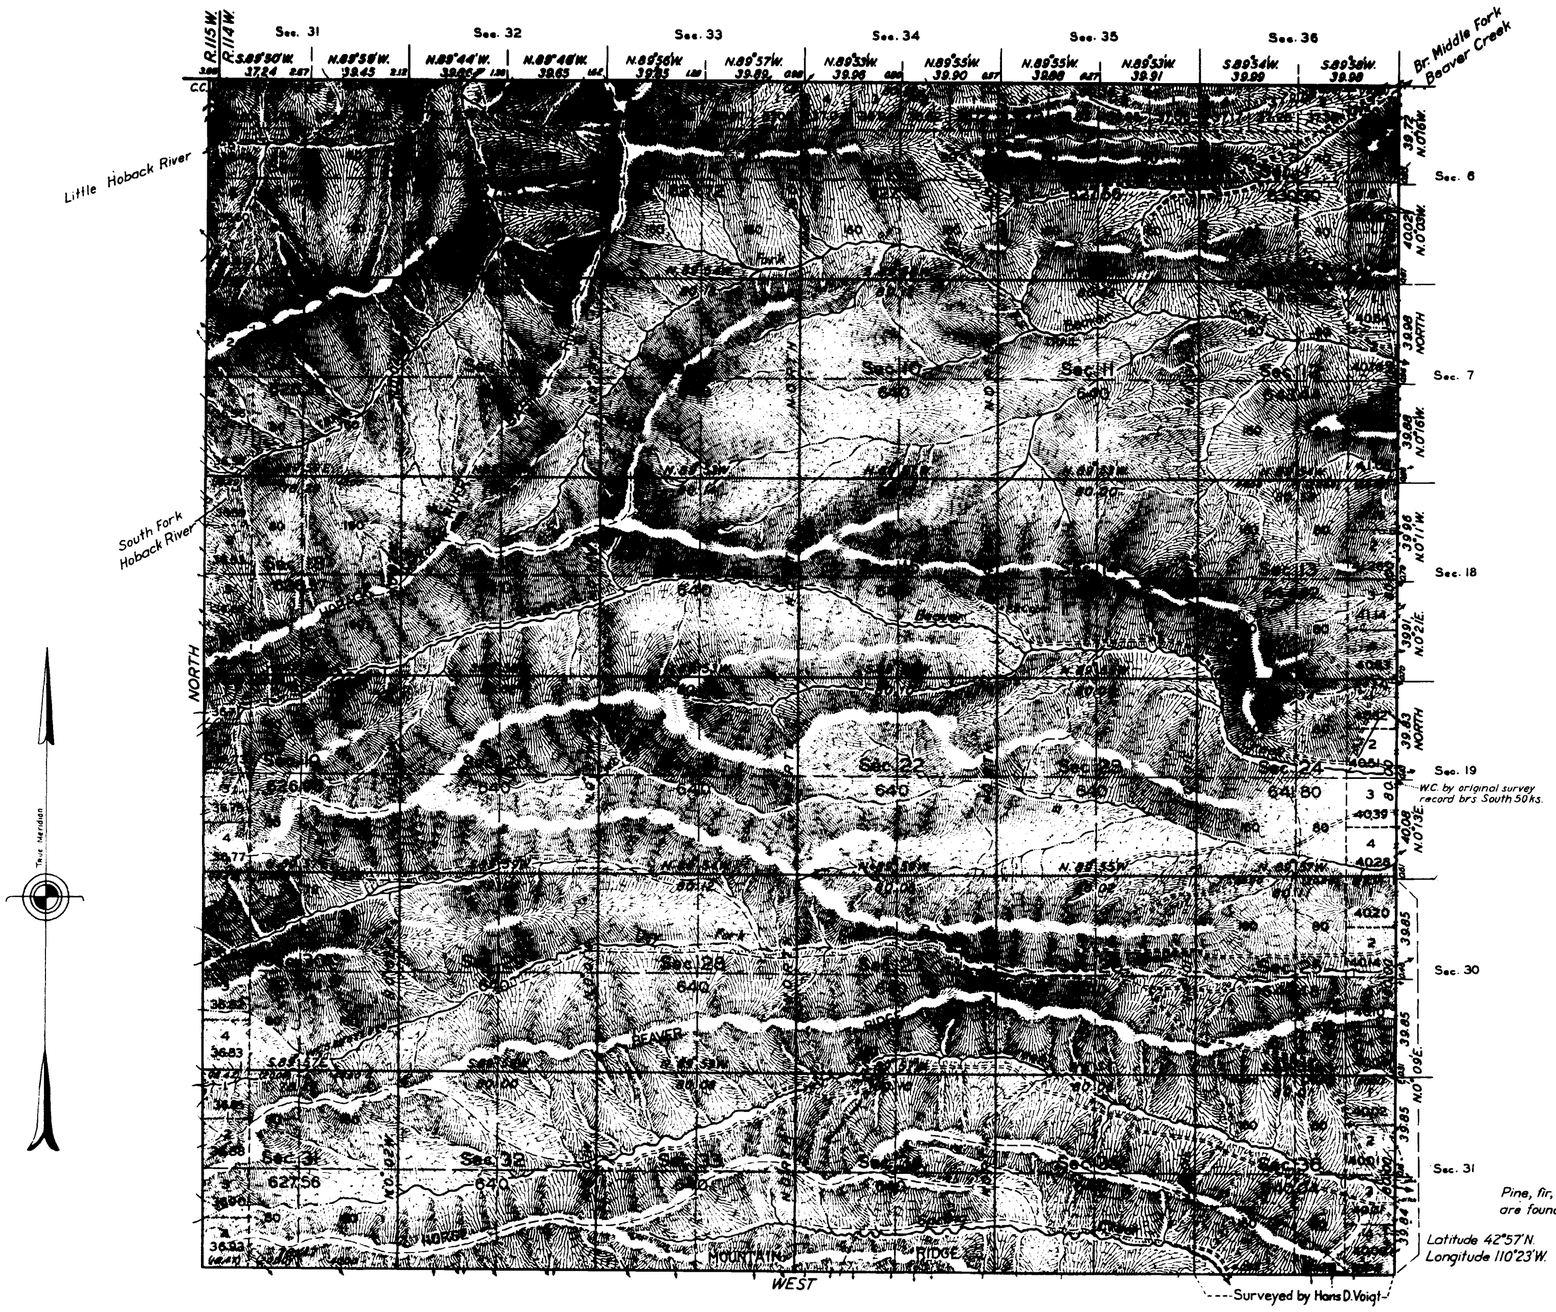

Scale 40 Chains to an Inch

Area surveyed: 22,901.79 Acres.

LINES DESIGNATED	BY WHOM SURVEYED	GROUP NO.	GROUP DATE	MILEAGE MLS.	MILEAGE CHS.	WHEN SURVEYED BEGUN	WHEN SURVEYED COMPLETED
EXTERIOR	Emil Voigt	110	March 17, 1930.	22	75.50	June 9 1930.	Sept. 8, 1931.
SUBDIVISIONAL	" "		" "	59	66.61	July 4, 1931.	"
CONNECTING	" "		" "		15.95	"	"
SOUTH BDY.	Hans D. Voigt	46	Feb. 4, 1918.	1	00.00	Aug. 23, 1918	Aug. 23, 1918.

Office of U.S. Supervisor of Surveys

Denver, Colorado. January 22, 1936.

The above plat of Township No. 35 North, Range No. 114 West of the Sixth Principal Meridian, Wyoming, is strictly conformable to the field notes of the survey thereof which have been examined, and approved.

U.S. Supervisor of Surveys

DEPARTMENT OF THE INTERIOR

GENERAL LAND OFFICE

Washington, D.C., April 9, 1936.

The survey represented by this plat having been correctly executed in accordance with the requirements of law and the regulations of this office, is hereby accepted.

Antoinette Funk

Assistant Commissioner

3005

Transmitted to Evanston, Wyo. Aug. 11, 1936

35-114