4597

Indexed

EXTERIOR LINES

Scale 2 miles to 1 inch Magnetic Variation East

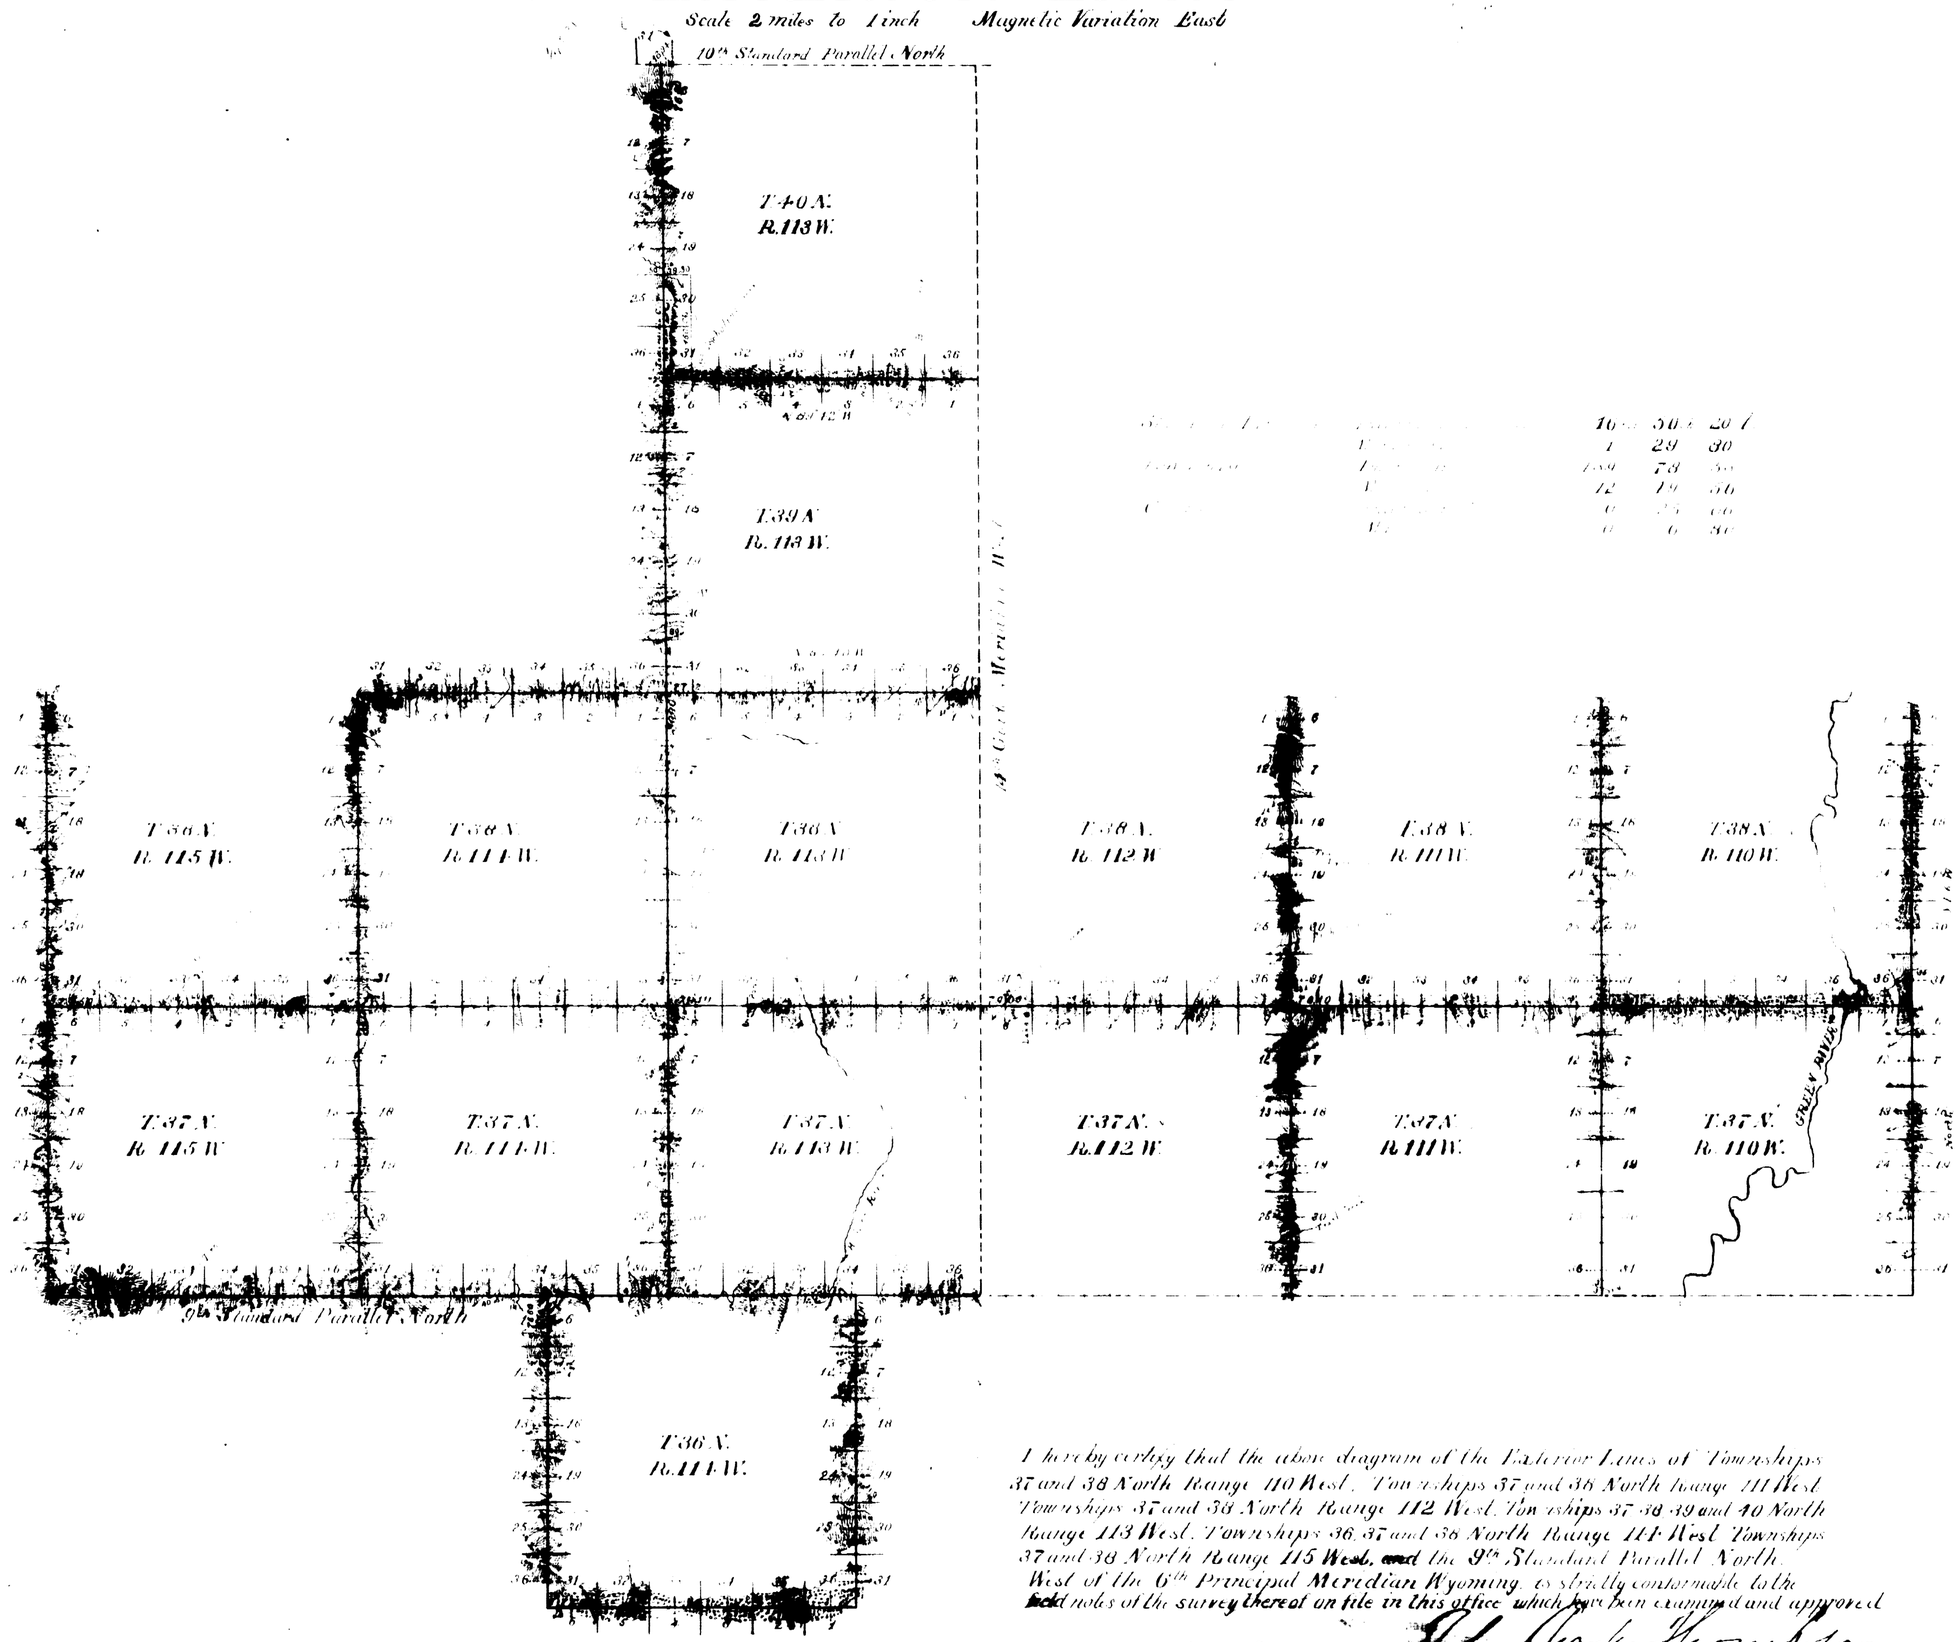

Survey Designated	By Whom Surveyed	Date of Contract	Amount of Surveys	When Surveyed	Magnetic Declination
Township Lines	Carpenter & Warner	Jan. 12 1893	152 mi. 48 ch. 09 lks	June 17 Sept 18 93	17°20' 10"14 East
Standard Lines	" "		18 - 00 - 00	June 10 15 1893	17°34' [illegible]
Connections	" "		9 - 31 - 93		

I hereby certify that the above diagram of the Exterior Lines of Townships 37 and 38 North Range 110 West, Townships 37 and 38 North Range 111 West, Townships 37 and 38 North Range 112 West, Townships 37, 38, 39 and 40 North Range 113 West, Townships 36, 37 and 38 North Range 114 West, Townships 37 and 38 North Range 115 West, and the 9th Standard Parallel North West of the 6th Principal Meridian Wyoming, is strictly conformable to the field notes of the survey thereof on file in this office which have been examined and approved.

Surveyor Generals O[illegible] John Charles Thompson

Cheyenne Wyo., June 22, 18[illegible]

2684