35

20.

1655

Township No 16 North, Range No 105 West of the 6th Principal Meridian

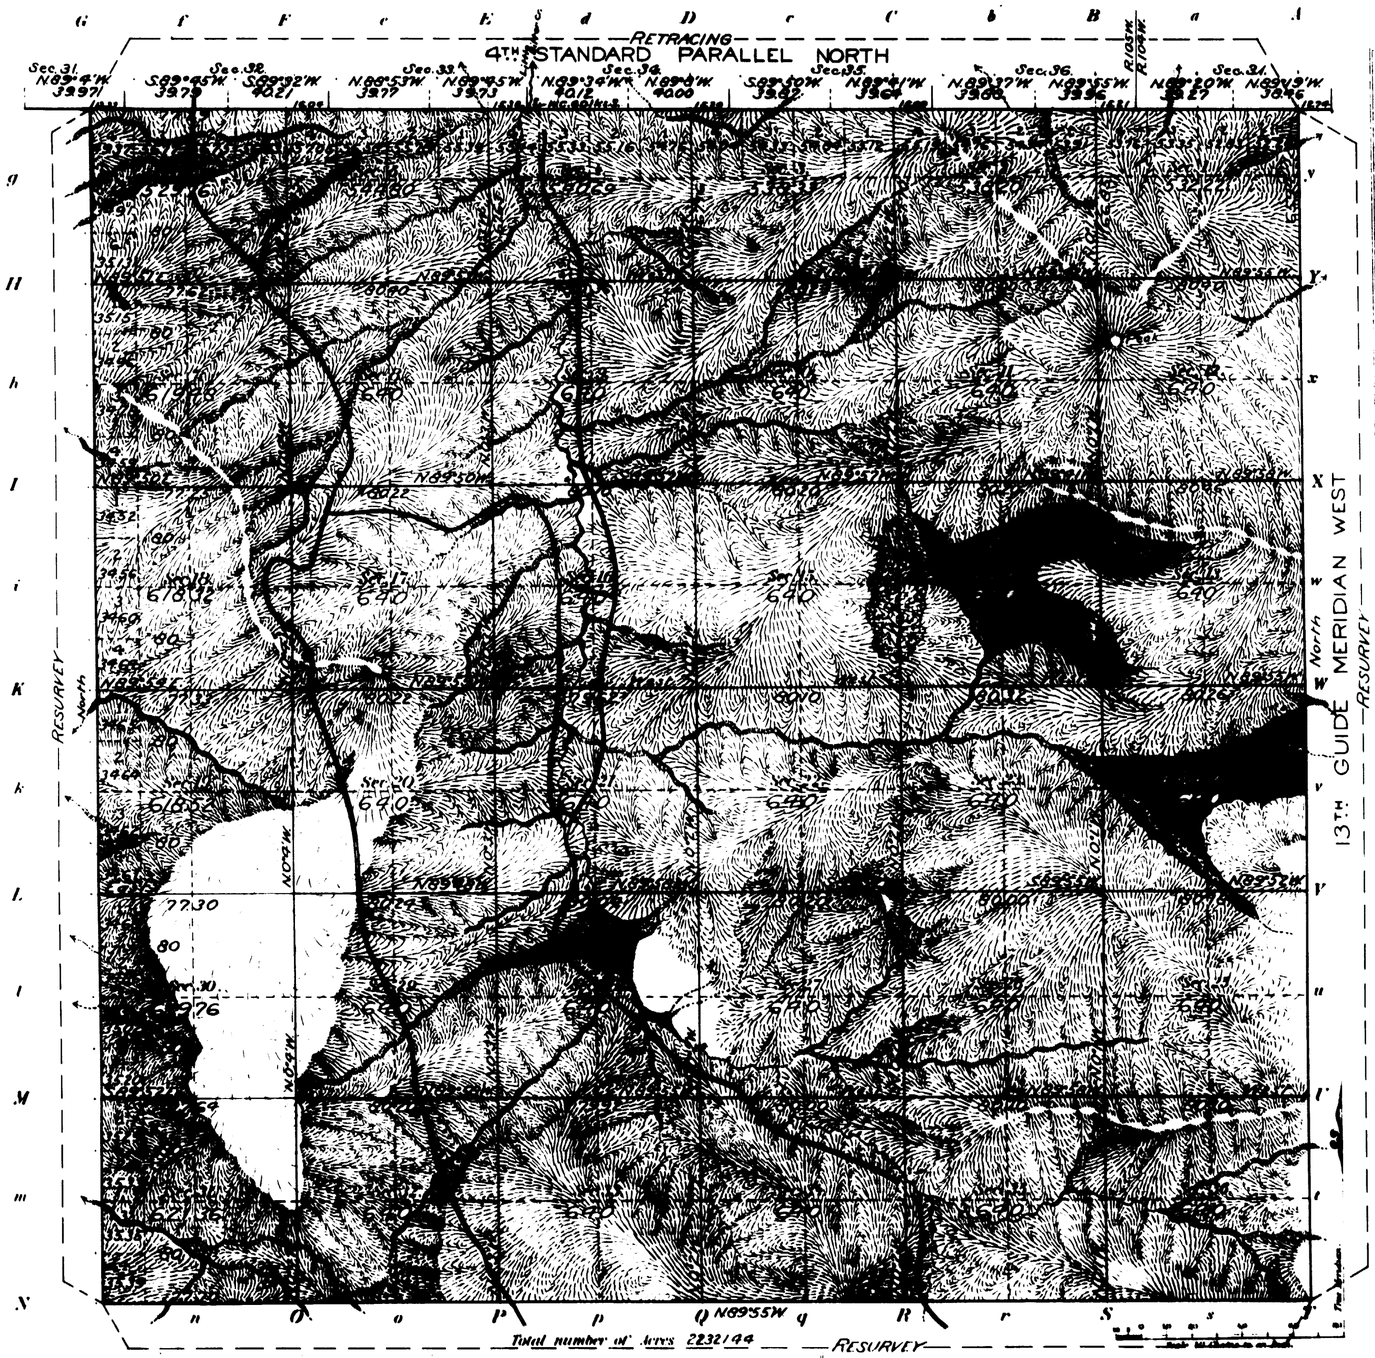
RETRACING
4TH STANDARD PARALLEL NORTH
RESURVEY
RESURVEY
13TH GUIDE MERIDIAN WEST
Sec. 31
Sec. 32
Sec. 33
Sec. 34
Sec. 35
Sec. 36
Sec. 31
N89°4'W 39.97
S89°45'W 39.79
S89°32'W 40.21
N89°53'W 39.77
N89°45'W 39.73
N89°34'W 40.12
N89°8'W 40.00
S89°40'W 39.92
N89°1'W 39.84
N89°17'W 39.86
N89°35'W 39.95
N89°20'W 39.87
N89°29'W 39.96
N89°50'W
N89°55'W
N89°55'W
N89°55

(17)

36

1852

TOWNSHIP Nº 16 NORTH, RANGE Nº 105 WEST of the 6th Principal MERIDIAN.

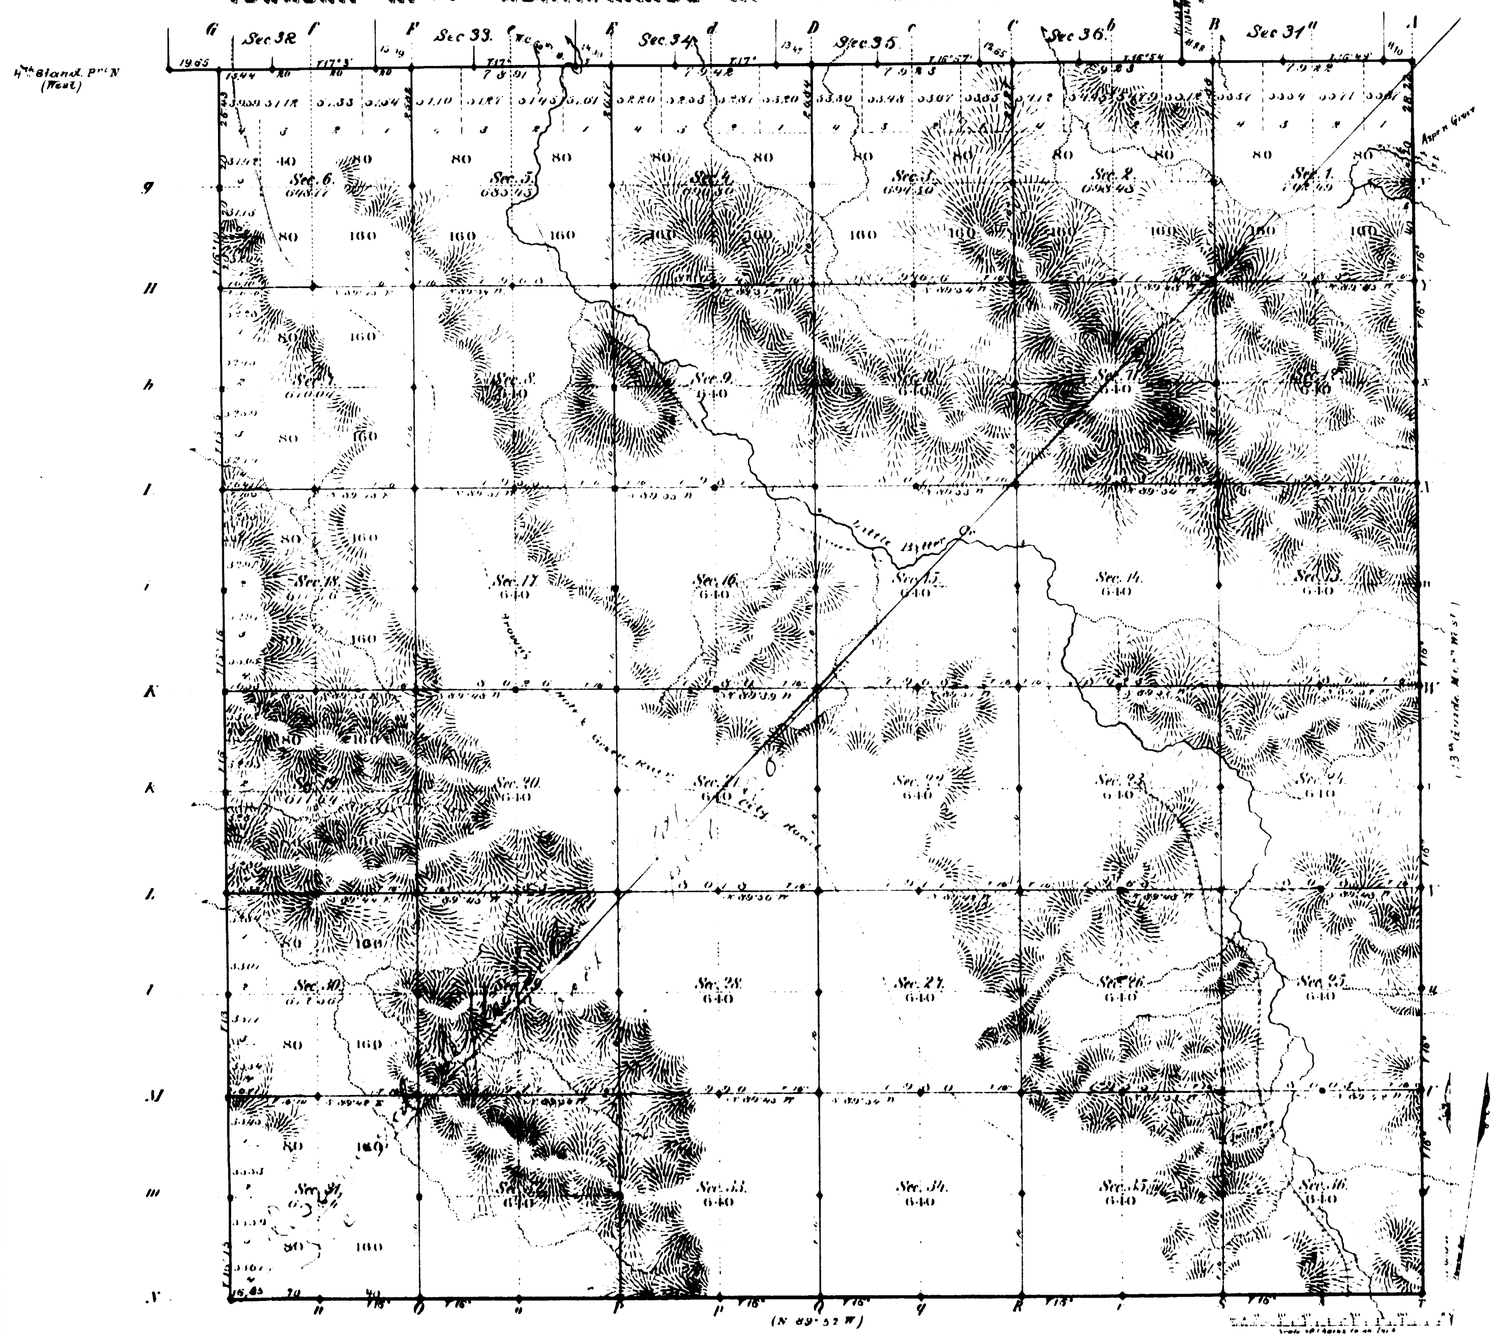

Total number of Acres 24,030.61

	Name of Surveyor employed	Name when Surveyed	Date of Contract	Amount of Surveying Fees	When Surveyed	Magnetic Declination
S.W.	Township Lines	Frank Hinckley	Sept. 6th 1881	17 00 00	March 6th 7, 1881	15° 30' East
	Subdivisions	" "	" "	00 00 00	March 31st to 6th, Inc.	15 " "
	Connections	" "	" "	00 00 00	" " " "	" " "
	13th Guide Mer. W.	" "	" "	6 00 00	October 22, 1881	
	6th Stand. Pr. N.	N. P. Cook	Aug. 30, 1870	5 00 00	March 24th to 28th 1872	

The above Map of Township No. 16 North, Range No. 105 West of the Sixth Principal Meridian Wyoming Territory is strictly conformable to the field notes of the survey thereof on file in this Office, which have been examined and approved.

Surveyor Generals Office
Cheyenne Wyoming
February 10. 1882

Edw. C. Dawes
Surveyor General

1177

(17)

1655

38

EXTERIOR LINES.

(No 2)

Scale 3 miles to 1 inch. Magnetic Variation East

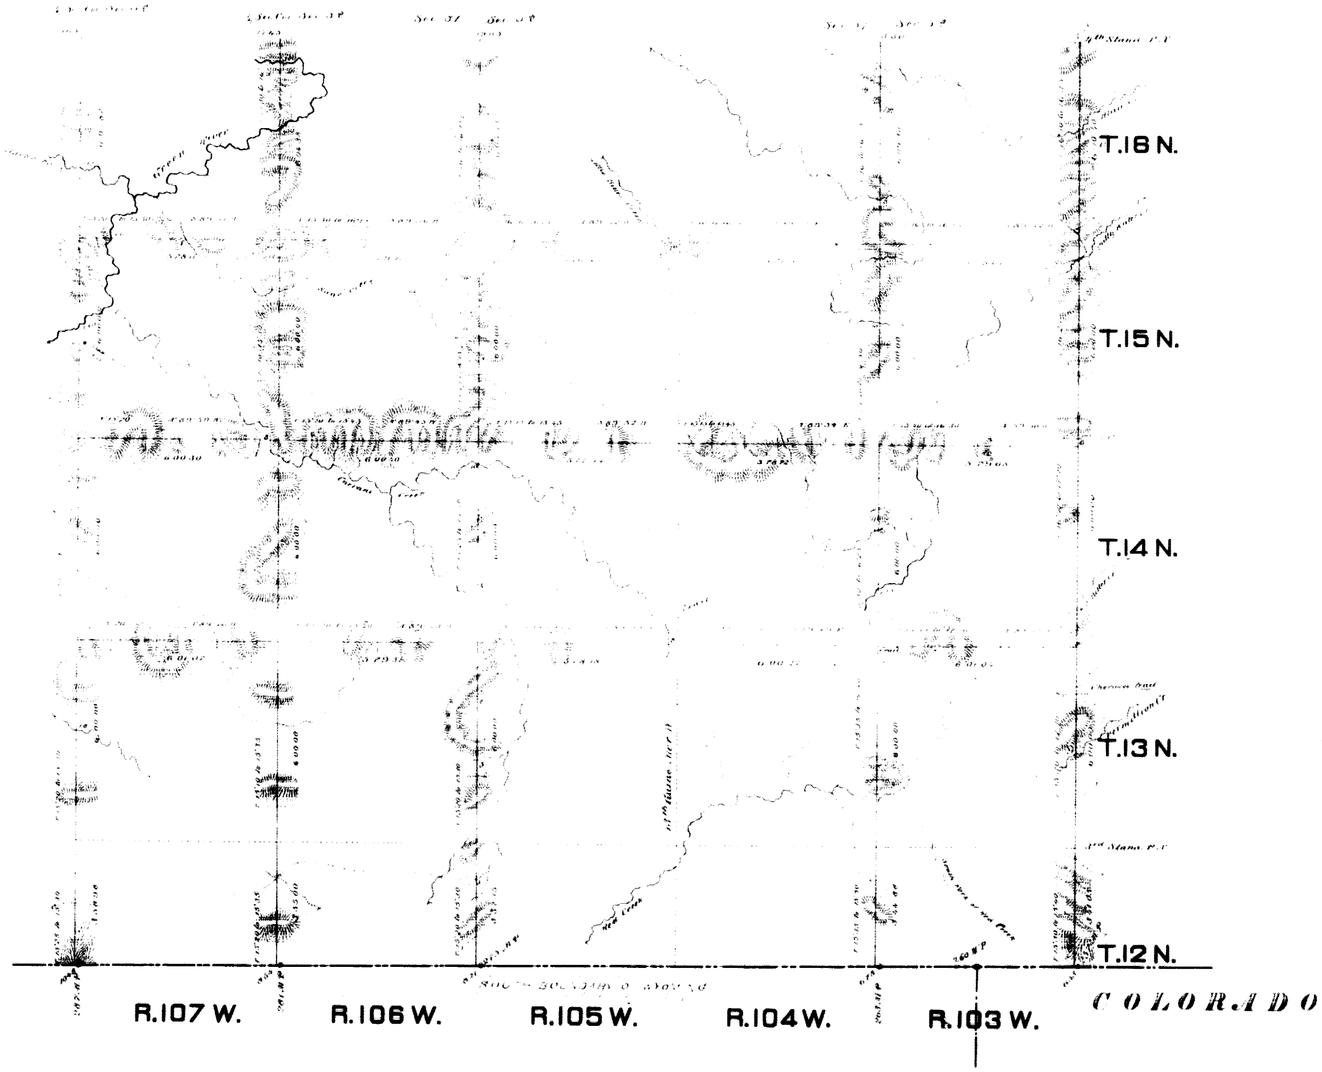

Surveys designation	By Whom Surveyed	Date of Contract	Amount of Surveys. Miles	chs	lks	When Surveyed
Exteriors	Franx Buckley	Sept 4, 1881.	228	33	95	Oct. 10; Nov. 22 1881
Connections	" "	" "	7	31	97	"

I hereby certify that the above map of the exterior lines of Townships No 12, 13, 14, 15, and 16 North, Ranges No 103, 104, 105, 106, and 107 West of the Sixth Principal Meridian Wyoming Territory, is strictly conformable to the field notes of the survey thereof on file in this office, which have been examined and approved.

Surveyor Generals Office
Cheyenne Wyo
February 10. 1882

Edw. C. Davis
Surveyor General

1179

(12) 949

13TH GUIDE MERIDIAN WEST.

68

From the 3rd to the 19th Standard Parallel North, in Townships 13, 14, 15 & 16 North, between Ranges 104 & 105 West of the 6th Principal Meridian Wyoming Territory.

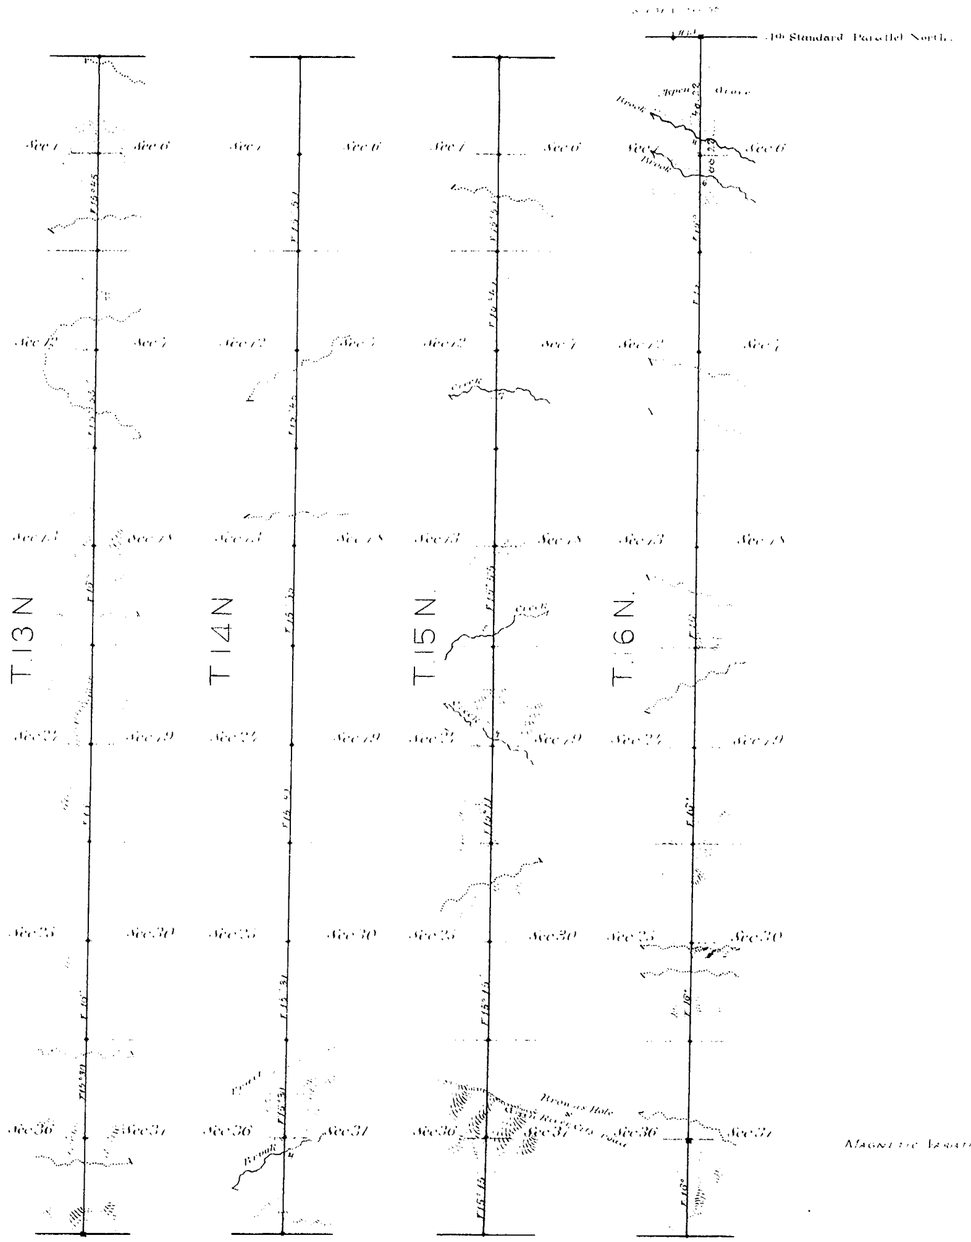

Surveys Examined	By Whom Surveyed	Date of Contract	Date of Survey	When Surveyed
6th Guide Mer. W.	Frank Bartleson	September 14, 1881	[illegible]	October 22 to 28, 1881
Connections				" 29 " 29, 1881

I hereby certify that the above diagram of the 13th Guide Mer. W. from the 3rd to the 19th Stand. Par. N., in Tps 13 14 15 & 16 N. betw. Rgs 104 & 105 W. of the 6th Pri. Mer. Wyoming Territory is strictly conformable to the field notes of the surveys thereof on file in this Office which have been examined and approved.

Surveyor Generals Office
Cheyenne, Wyoming Dec 10 1882 Edw. C. Davis
Surv. Gen.

700

35
Indiana

16

4803

TOWNSHIP EXTERIORS

Scale: 1 inch = 160 chains

4TH STANDARD PARALLEL NORTH

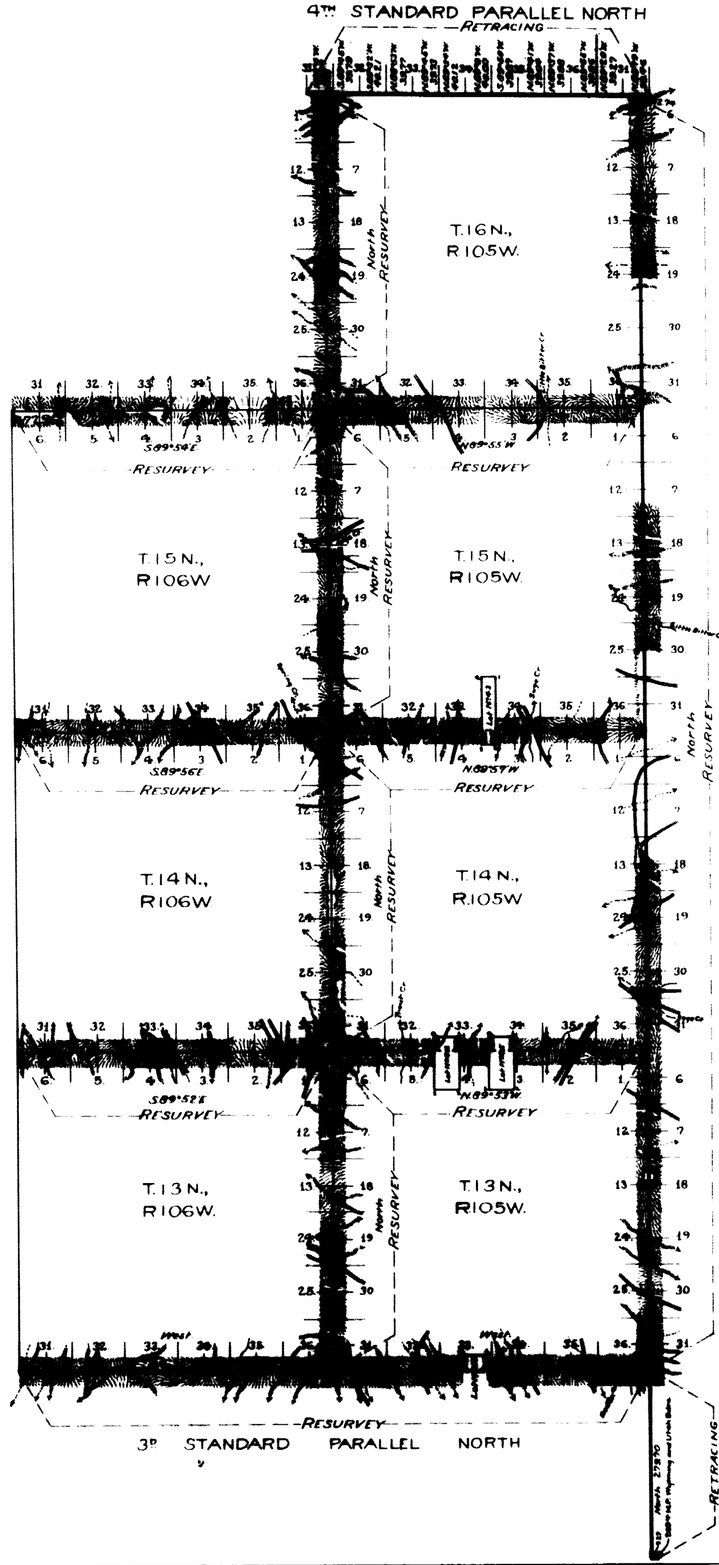

Table of Mileage

Surveys Designated	Amount Mls	Chs	Lks	When Surveyed
Standard Lines Resur	35	65	94	July 6-15, 1901
" " Retr	9	76	17	September 29, "
Township Lines Resur	59	60	26	July 31, 1901-Apr 18, 1902
Connections	2	53	97	July 8-Aug. 12, 1901

This Plat
showing the
Resurvey of
The Thirteenth Guide Meridian West through Tps. 13, 14, 15 and 16 N.;
The Third Standard Parallel North through Rgs. 105 and 106 W;
The North and West boundaries of Tps. 13, 14 and 15 N., R. 105 W;
The West boundary of T. 16 N., R. 105 W; and
The North boundaries of Tps. 13, 14 and 15 N., R. 106 W.; and the
Retracing of
A part of the Thirteenth Guide Meridian West through T. 12 N.,
and the Fourth Standard Parallel North through R. 105 W. of the
6th Principal Meridian,
Wyoming,
is strictly conformable to the field notes of the survey thereof
by
Sidney Blout, U.S.D.S.,
under his
Contract No. 286.,
dated June 19, 1901,
which have been examined, approved and filed in this office.
U.S. Surv. Gen'ls. Office,
Cheyenne, Wyoming,
November 18, 1902

Joshua P. Hannon
U.S. Surv. Gen'l.

Latitude	41° 3' N.
Longitude	109° 10' W.
Mean Mag. Decl	17° 30' E.

FHA

2872

Survey accepted by the Hon Commissioner in his letter "E" dated Feby 28, 1903.