Acces. 6351

ORIGINAL

TOWNSHIP Nº18 NORTH, RANGE Nº112 WEST OF THE SIXTH PRINCIPAL MERIDIAN, WYOMING.

Dependent Resurvey

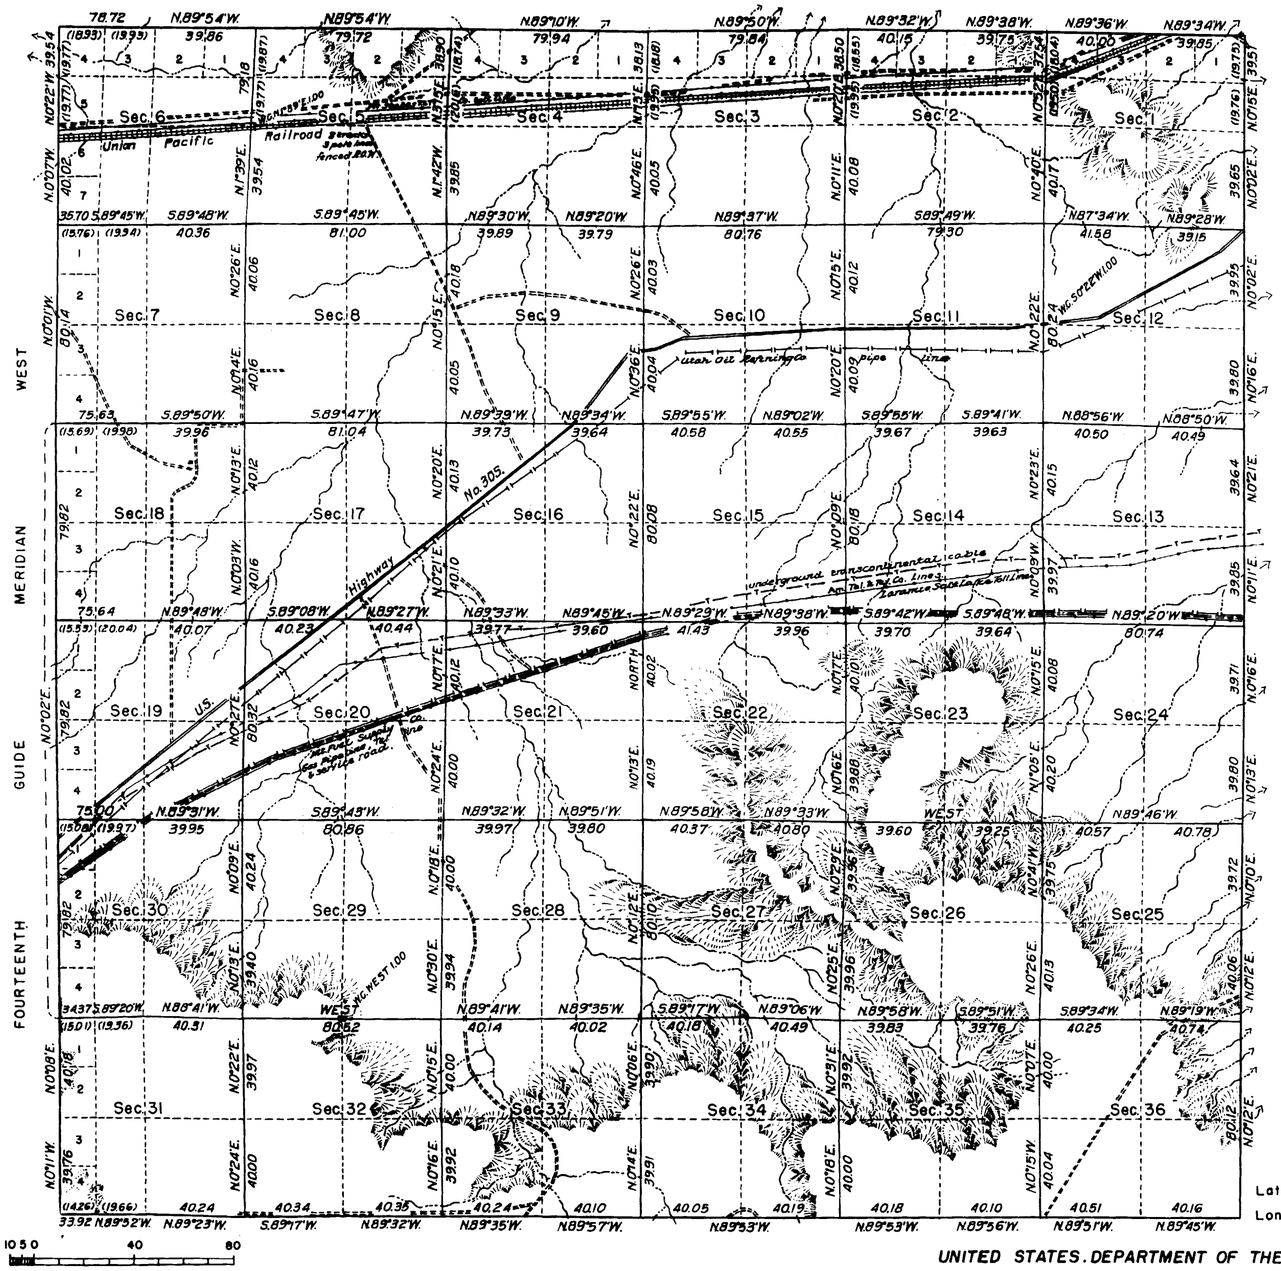

Scale: 1 Inch = 40 Chains

Area Resurveyed 22,786.95 Acres.

LINES DESIGNATED	BY WHOM SURVEYED	GROUP No.	DATE OF SPECIAL INSTRUCTIONS	WHEN SURVEYED	
				BEGUN	COMPLETED
Exteriors	Mark D. King	13	July 18, 1912	June 12, 1943	August 2, 1943
Subdivisional	"	"	"	"	"

MEMORANDUM

This plat of the dependent resurvey of Township No. 18 North, Range No. 112 West, delineates a retracement and reestablishment of the lines of the original survey as shown upon the plat approved November 17, 1874, in their true original position according to the best available evidence of the position of the original corners. All differences between the measurements shown on the original plat and those derived in the retracement have been distributed proportionally between accepted corners in accordance with surveying rules; reference will be made to the original plat for the showing of the areas and more detailed descriptions of the various smaller subdivisions.

Resurvey authorized by General Land Office letters "E" dated June 26, 1934 and June 4, 1939.

Latitude: 41°29'N.

Longitude: 110°00'W.

UNITED STATES. DEPARTMENT OF THE INTERIOR

GENERAL LAND OFFICE

Denver, Colorado, Jan. 6, 1945

This plat of Township No. 18 North, Range No. 112 West, of the Sixth Principal Meridian, Wyoming, is strictly conformable to the field notes of the survey thereof which have been examined and approved.

Supervisor of Surveys.

Washington, D.C., MAY 16, 1945

The survey represented by this plat having been correctly executed in accordance with the requirements of law and the regulations of this office, is hereby accepted.

Joel Baird Wolfsohn

Assistant Commissioner.

349-A

Frank E. Branson L.O.
June 6, 1945

18-112

(8)

293

11

TOWNSHIP Nº 18 NORTH, RANGE Nº 112 WEST of the SIXTH PRINCIPAL MERIDIAN

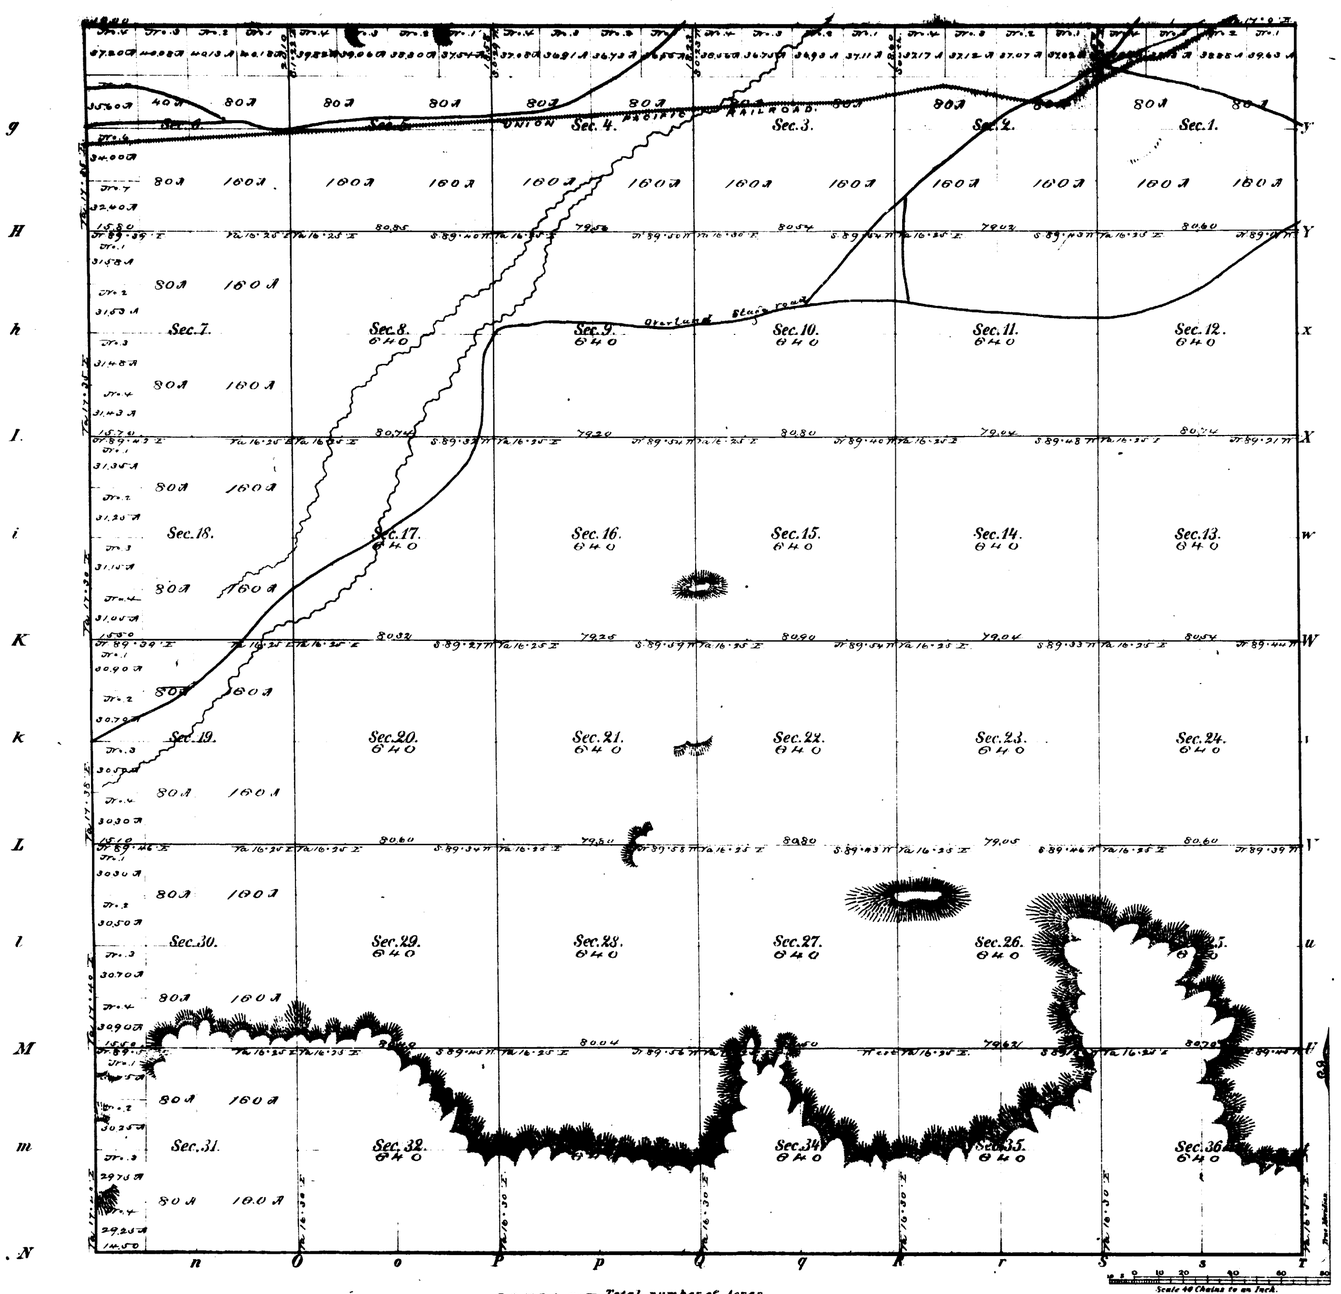

Meanders of								
Posts	Courses	Ch^s Lk^s	Posts	Courses	Ch^s Lk^s	Posts	Courses	Ch^s Lk^s

22756.95 Total number of Acres.

Surveys Designated	By Whom Surveyed	Date of Contract	Amount of Surveys M.	Ch^s	Lk^s	When Surveyed
Township lines	Rogers Lempster	July 9th 1874				
Subdivisions	Geo. R. Thomas	July 9th 1874	69	54	86	Dec. 14-20 1874
Connections						

The above Map of Township Nº 18 North of Range Nº 112 West of the Sixth Principal Meridian in Wyoming Territory is strictly conformable to the field notes of the survey thereof on file in this Office, which have been examined and approved.

Surveyor Generals Office Silas Reed Surv. Genl

Cheyenne Wyoming

November 17th 1874

A. Gast & Co. St. Louis, Mo.

(6)

262

55

14TH GUIDE MERIDN WEST - 13TH GUIDE - 12TH GUIDE MERIDN WEST -

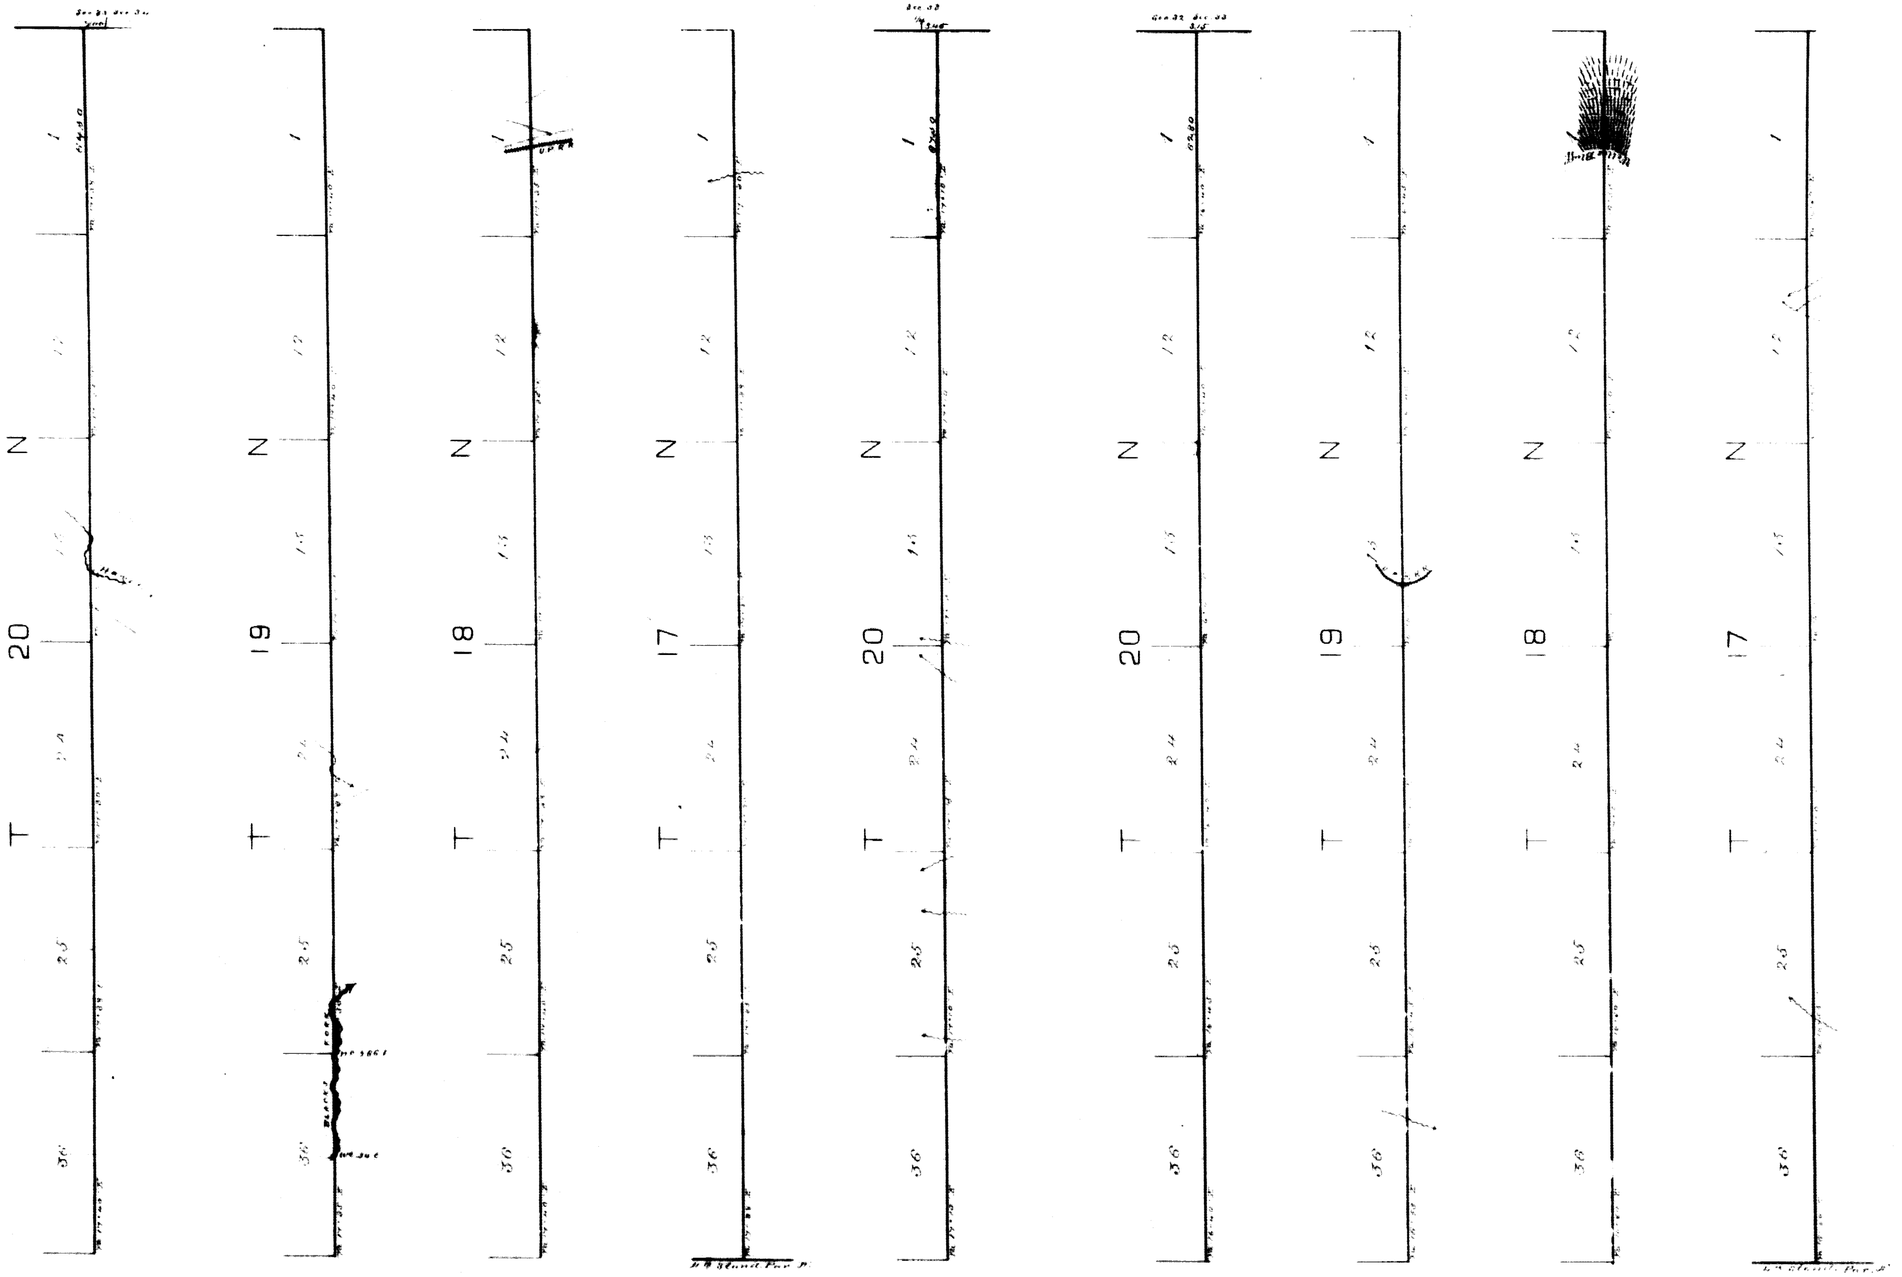

Survey Designated	By Whom Surveyed	Date of Contract	Amount of Survey	When Surveyed
12th Guide M.T. Connections	W.H.O. Downey	June 21st 1878	28 - 62 - 80	July 26-28 1878
13th Guide M.T. Connections	W.H.O. Downey	June 21st 1878	5 - 67 - 48	Augt. 7th 1878
14th Guide M.T. Connections	W.H.O Downey	June 21st 1878	28 - 64 - 50	August 22-24 1878

I hereby certify that the above Diagram the 12th, 13th, and 14th Guide Meridians, west of the 6th Principal Meridian in Wyoming Territory, is strictly conformable to the field notes of the survey thereof on file in this office which have been examined and approved.

Surveyor Generals Office
Cheyenne Wyo. Nov 21st 1878

Silas Reed
Surv Genl.

(8) Indians

30

416

EXTERIOR LINES

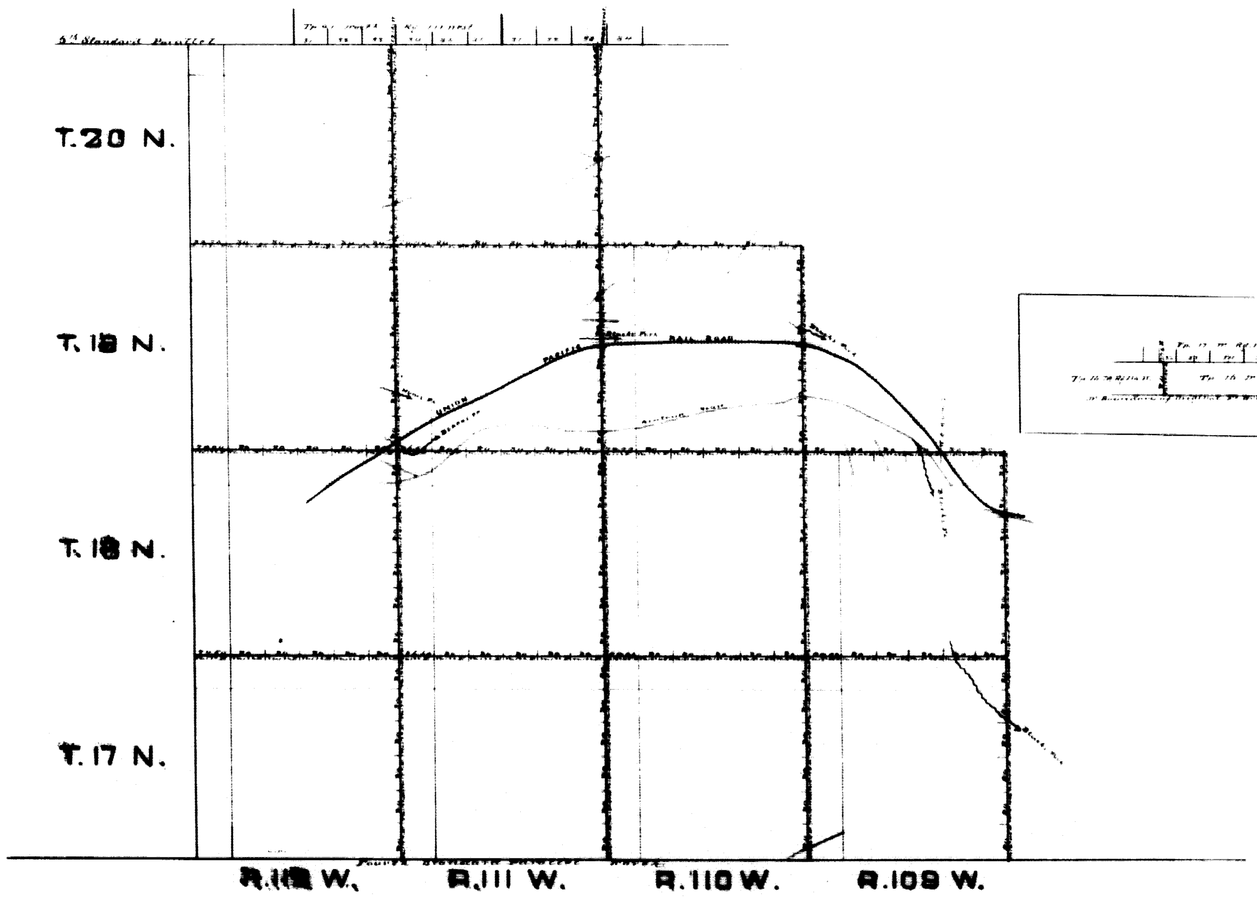

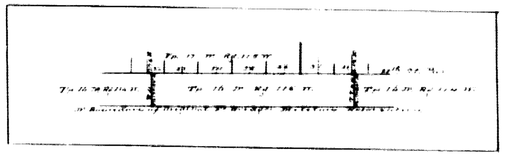

Survey Designated	By whom executed	Date of Contract	Date of Survey			When Accepted
			M.	Ch.	Lks.	
Exterior Lines	Myron and Hampton	July 9th 1874	1116	33	66	Surveyed Augt 1874
Connections	Myron and Hampton	July 9th 1874		2nd	72	Surveyed Augt 1874

I hereby certify That the above Diagram of the Exterior Lines of Townships 17 and 18 North, Ranges 109, 110, 111 and 112 West, No. 19 N Ranges 110, 111 and 112 W. No. 20 N Ranges 111 and 112 W and fractl Tps 16 N R 112 W all west of the 6th P.M. in Wyoming Territory is strictly conformable to the Latest notes of the Surveys thereof on file in this office which have been examined and approved.

Surveyor Generals Office
Cheyenne Wyo. Nov. 19th 1874.

Silas Reed
Surv Genl

365