7304

ORIGINAL

THE SURVEY OF A PORTION OF THE WEST BOUNDARY OF THE GRAND TETON NATIONAL PARK WITHIN TOWNSHIPS 47 AND 48 NORTH, RANGE 116 WEST TOWNSHIPS 46 AND 47 NORTH, RANGE 117 WEST OF THE SIXTH PRINCIPAL MERIDIAN, WYOMING

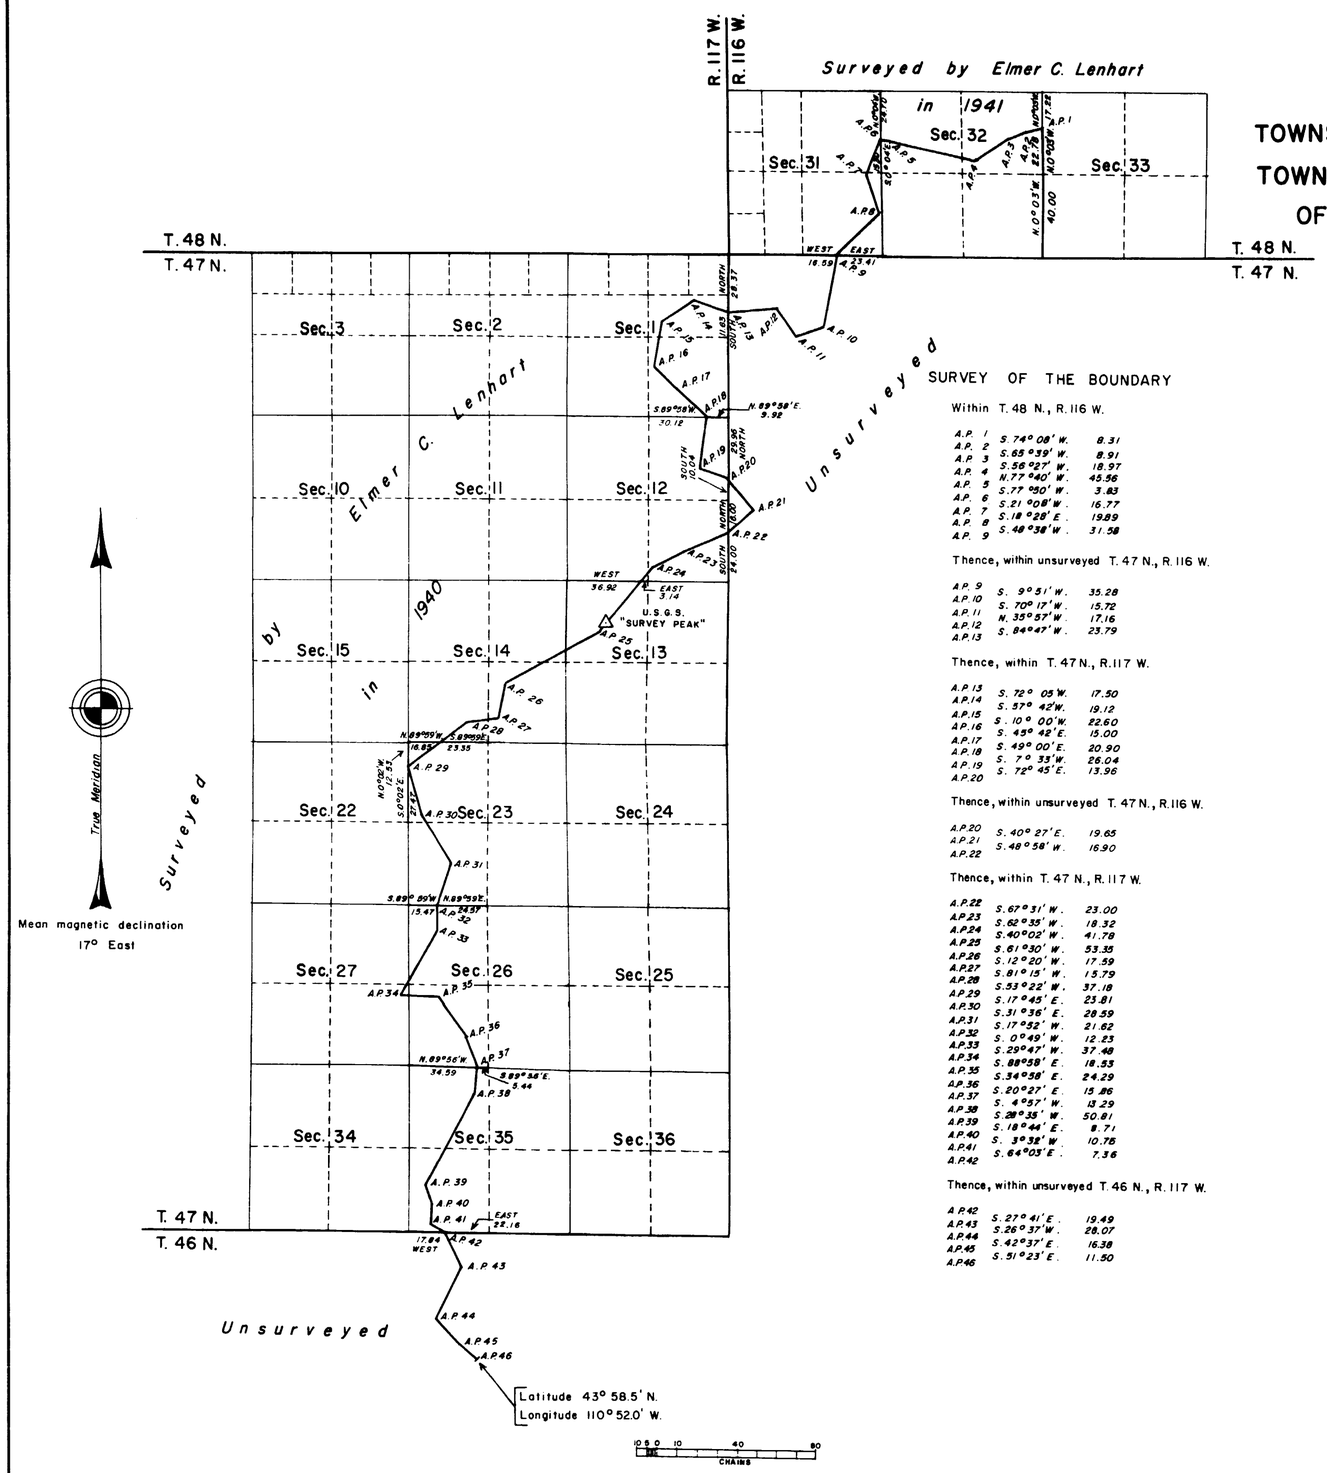

SURVEY OF THE BOUNDARY

Within T. 48 N., R. 116 W.

A.P. 1	S. 74° 08' W.	8.31
A.P. 2	S. 65° 39' W.	8.91
A.P. 3	S. 56° 27' W.	18.97
A.P. 4	N. 77° 40' W.	45.56
A.P. 5	S. 77° 50' W.	3.83
A.P. 6	S. 21° 08' W.	16.77
A.P. 7	S. 18° 28' E.	19.89
A.P. 8	S. 48° 38' W.	31.58
A.P. 9		

Thence, within unsurveyed T. 47 N., R. 116 W.

A.P. 9	S. 9° 51' W.	35.28
A.P. 10	S. 70° 17' W.	15.72
A.P. 11	N. 35° 57' W.	17.16
A.P. 12	S. 84° 47' W.	23.79
A.P. 13		

Thence, within T. 47 N., R. 117 W.

A.P. 13	S. 72° 05' W.	17.50
A.P. 14	S. 57° 42' W.	19.12
A.P. 15	S. 10° 00' W.	22.60
A.P. 16	S. 45° 42' E.	15.00
A.P. 17	S. 49° 00' E.	20.90
A.P. 18	S. 7° 33' W.	26.04
A.P. 19	S. 72° 45' E.	13.96
A.P. 20		

Thence, within unsurveyed T. 47 N., R. 116 W.

A.P. 20	S. 40° 27' E.	19.65
A.P. 21	S. 48° 58' W.	16.90
A.P. 22		

Thence, within T. 47 N., R. 117 W.

A.P. 22	S. 67° 31' W.	23.00
A.P. 23	S. 62° 35' W.	18.32
A.P. 24	S. 40° 02' W.	41.78
A.P. 25	S. 61° 30' W.	53.35
A.P. 26	S. 12° 20' W.	17.59
A.P. 27	S. 81° 15' W.	15.79
A.P. 28	S. 53° 22' W.	37.18
A.P. 29	S. 17° 45' E.	23.81
A.P. 30	S. 31° 36' E.	28.59
A.P. 31	S. 17° 52' W.	21.62
A.P. 32	S. 0° 49' W.	12.23
A.P. 33	S. 29° 47' W.	37.48
A.P. 34	S. 88° 58' E.	18.53
A.P. 35	S. 34° 58' E.	24.29
A.P. 36	S. 20° 27' E.	15.86
A.P. 37	S. 4° 57' W.	13.29
A.P. 38	S. 28° 35' W.	50.81
A.P. 39	S. 18° 44' E.	8.71
A.P. 40	S. 3° 32' W.	10.76
A.P. 41	S. 64° 03' E.	7.36
A.P. 42		

Thence, within unsurveyed T. 46 N., R. 117 W.

A.P. 42	S. 27° 41' E.	19.49
A.P. 43	S. 26° 37' W.	28.07
A.P. 44	S. 42° 37' E.	16.38
A.P. 45	S. 51° 23' E.	11.50
A.P. 46		

A history of surveys is contained in the field notes.

This plat represents the dependent resurvey of a portion of the subdivisional lines, T. 48 N., R. 116 W., and the survey of a portion of the west boundary of the Grand Teton National Park.

The dependent resurvey and survey were executed by Leonard W. Murphy, Supervisory Cadastral Surveyor. The surveys commenced July 10, 1972, and completed August 11, 1972, under Special Instructions dated July 3, 1972, for Group No. 348, Wyoming.

UNITED STATES DEPARTMENT OF THE INTERIOR
BUREAU OF LAND MANAGEMENT
Washington, D.C. May 10, 1976

This plat is strictly conformable to the approved field notes, and the survey, having been correctly executed in accordance with the requirements of law and the regulations of this Bureau, is hereby accepted.

For the Director

Bernard W. Fontenoy

Chief, Division of Cadastral Survey

Res

3047A