accession no. 4940 (4-675a) Accepted May 29, 1919. ORIGINAL

Township No. 48 North, Range No. 92½ West of the Sixth Principal Meridian, Wyoming

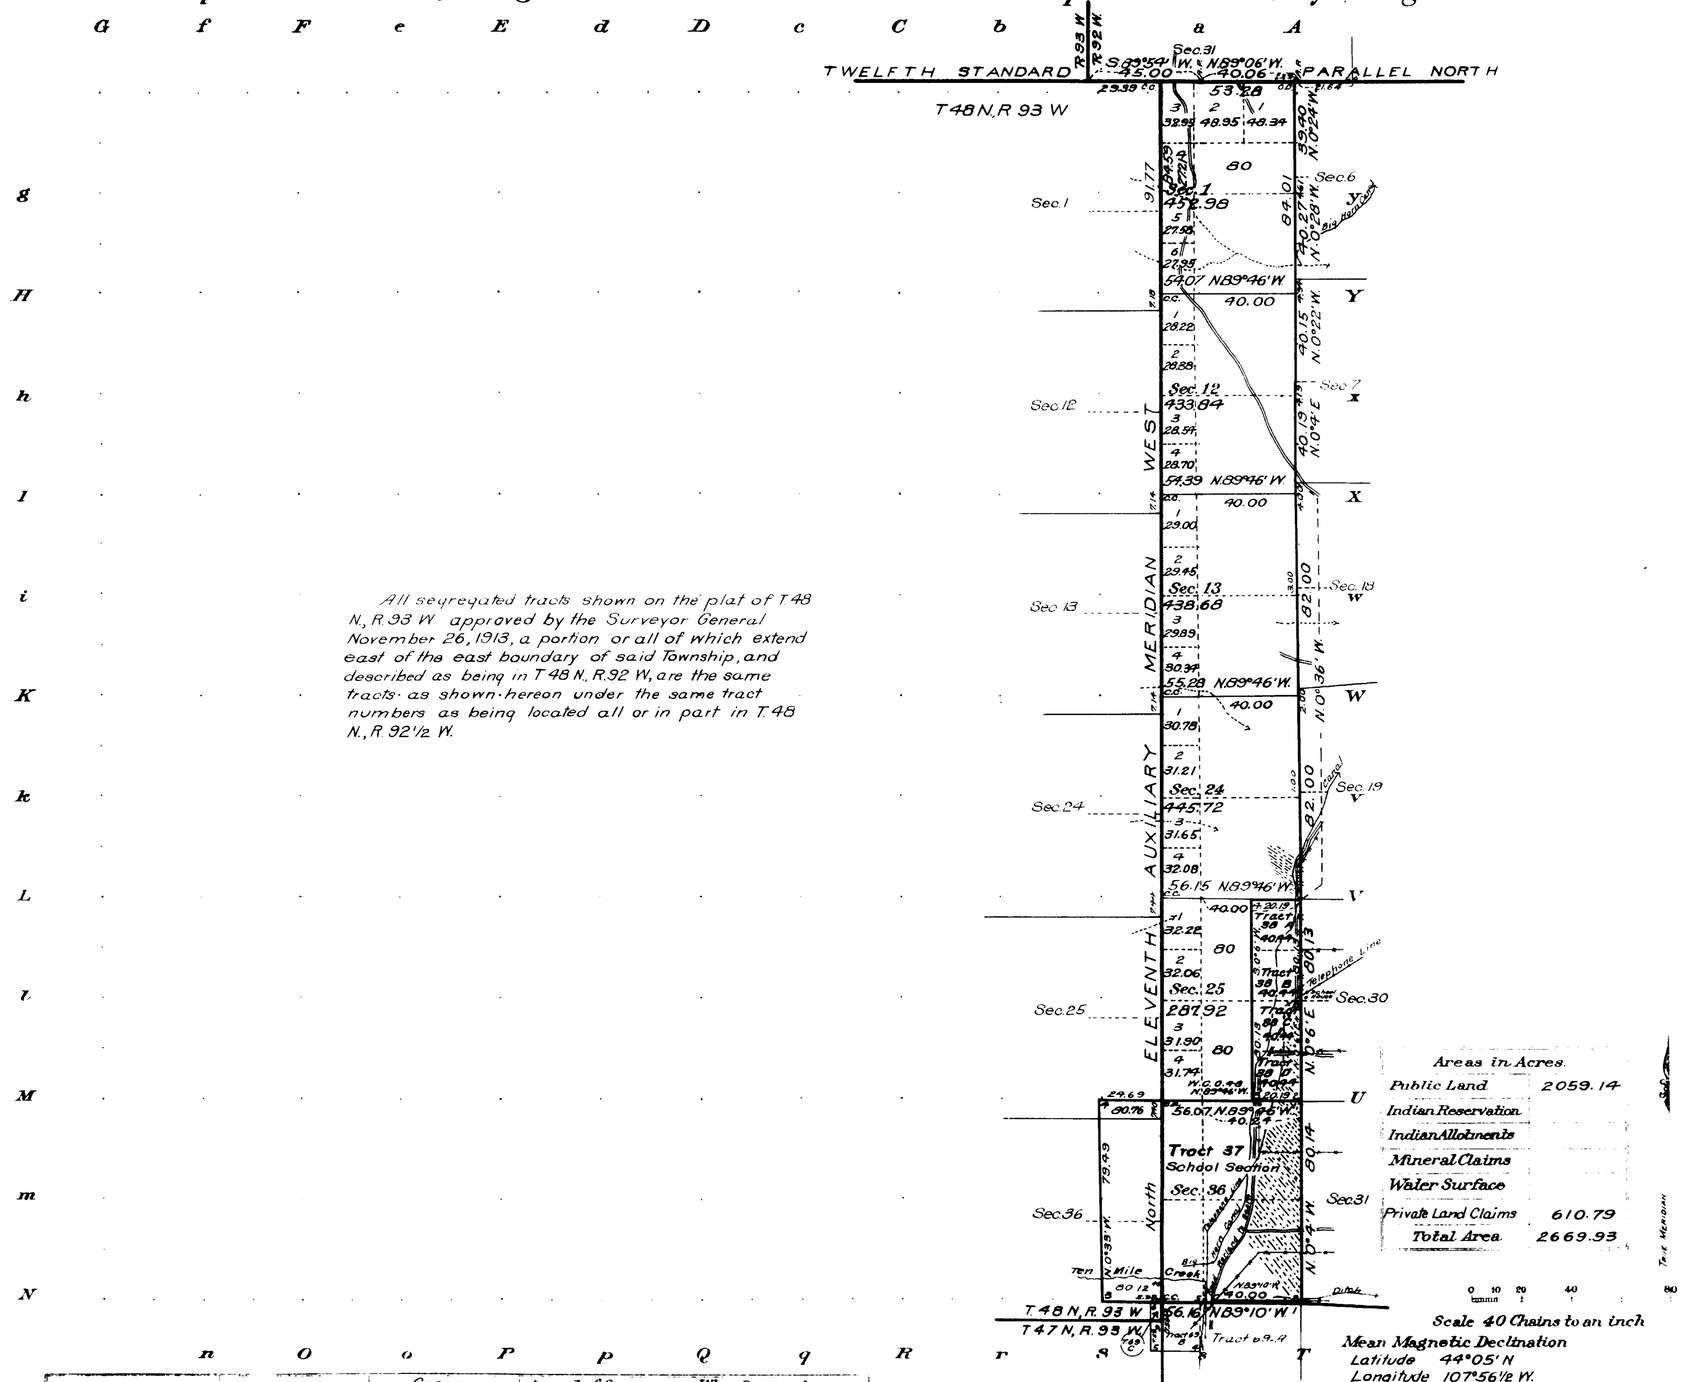

All segregated tracts shown on the plat of T. 48 N., R. 93 W. approved by the Surveyor General November 26, 1913, a portion or all of which extend east of the east boundary of said Township, and described as being in T. 48 N., R. 92 W., are the same tracts as shown hereon under the same tract numbers as being located all or in part in T. 48 N., R. 92½ W.

Areas in Acres.	
Public Land	2059.14
Indian Reservation	
Indian Allotments	
Mineral Claims	
Water Surface	
Private Land Claims	610.79
Total Area	2669.93

Scale 40 Chains to an inch

Mean Magnetic Declination
Latitude 44°05' N
Longitude 107°56½ W.

Surveys Designated.	By Whom Surveyed.	Group No.	Group Date	Amount of Surveys Mls.	chs.	lks.	When Surveyed. Begun.	Completed.
Subdivisions	Alexander Douglas	43	February 27, 1917	3	35	96	June 23, 1917	June 29, 1917
Connections Resurvey	" "	"	" " "		46	19	June 23, 1917	June 29, 1917
East Boundary Resurvey	" "	"	" " "	6	04	28	June 21, 1917	June 29, 1917
South Boundary Resurvey	" "	"	" " "		56	16	July 18, 1917	July 18, 1917
12th Standard Parallel N. Resurvey	Douglas and King	43 39	March 7, 1917		53	28	June 25, 1917	Oct 15, 1918
11th Auxiliary Meridian W. Resurvey	Wilford W. Ulterback	3	July 21, 1910	6	11	77	August 27, 1910	August 27, 1910
Segregated Tract Lines	" " "	"	" " "				May 25, 1911	May 25, 1911

The above map of Township No. 48 North Range No. 92½ West of the Sixth Principal Meridian Wyoming is strictly conformable to the field notes of the survey thereof on file in this office, which have been examined and approved.

U.S. Surveyor General's Office,
Cheyenne Wyoming November 30, 1918

Charles S. Decker
Surveyor General.

Triplicate Plat transmitted to Buffalo Land Office, Aug 13, 1919

48 - 92½

2977