8196

Click Here for Field Notes

ORIGINAL

TOWNSHIP 45 NORTH, RANGE 61 WEST, OF THE SIXTH PRINCIPAL MERIDIAN, WYOMING.

DEPENDENT RESURVEY

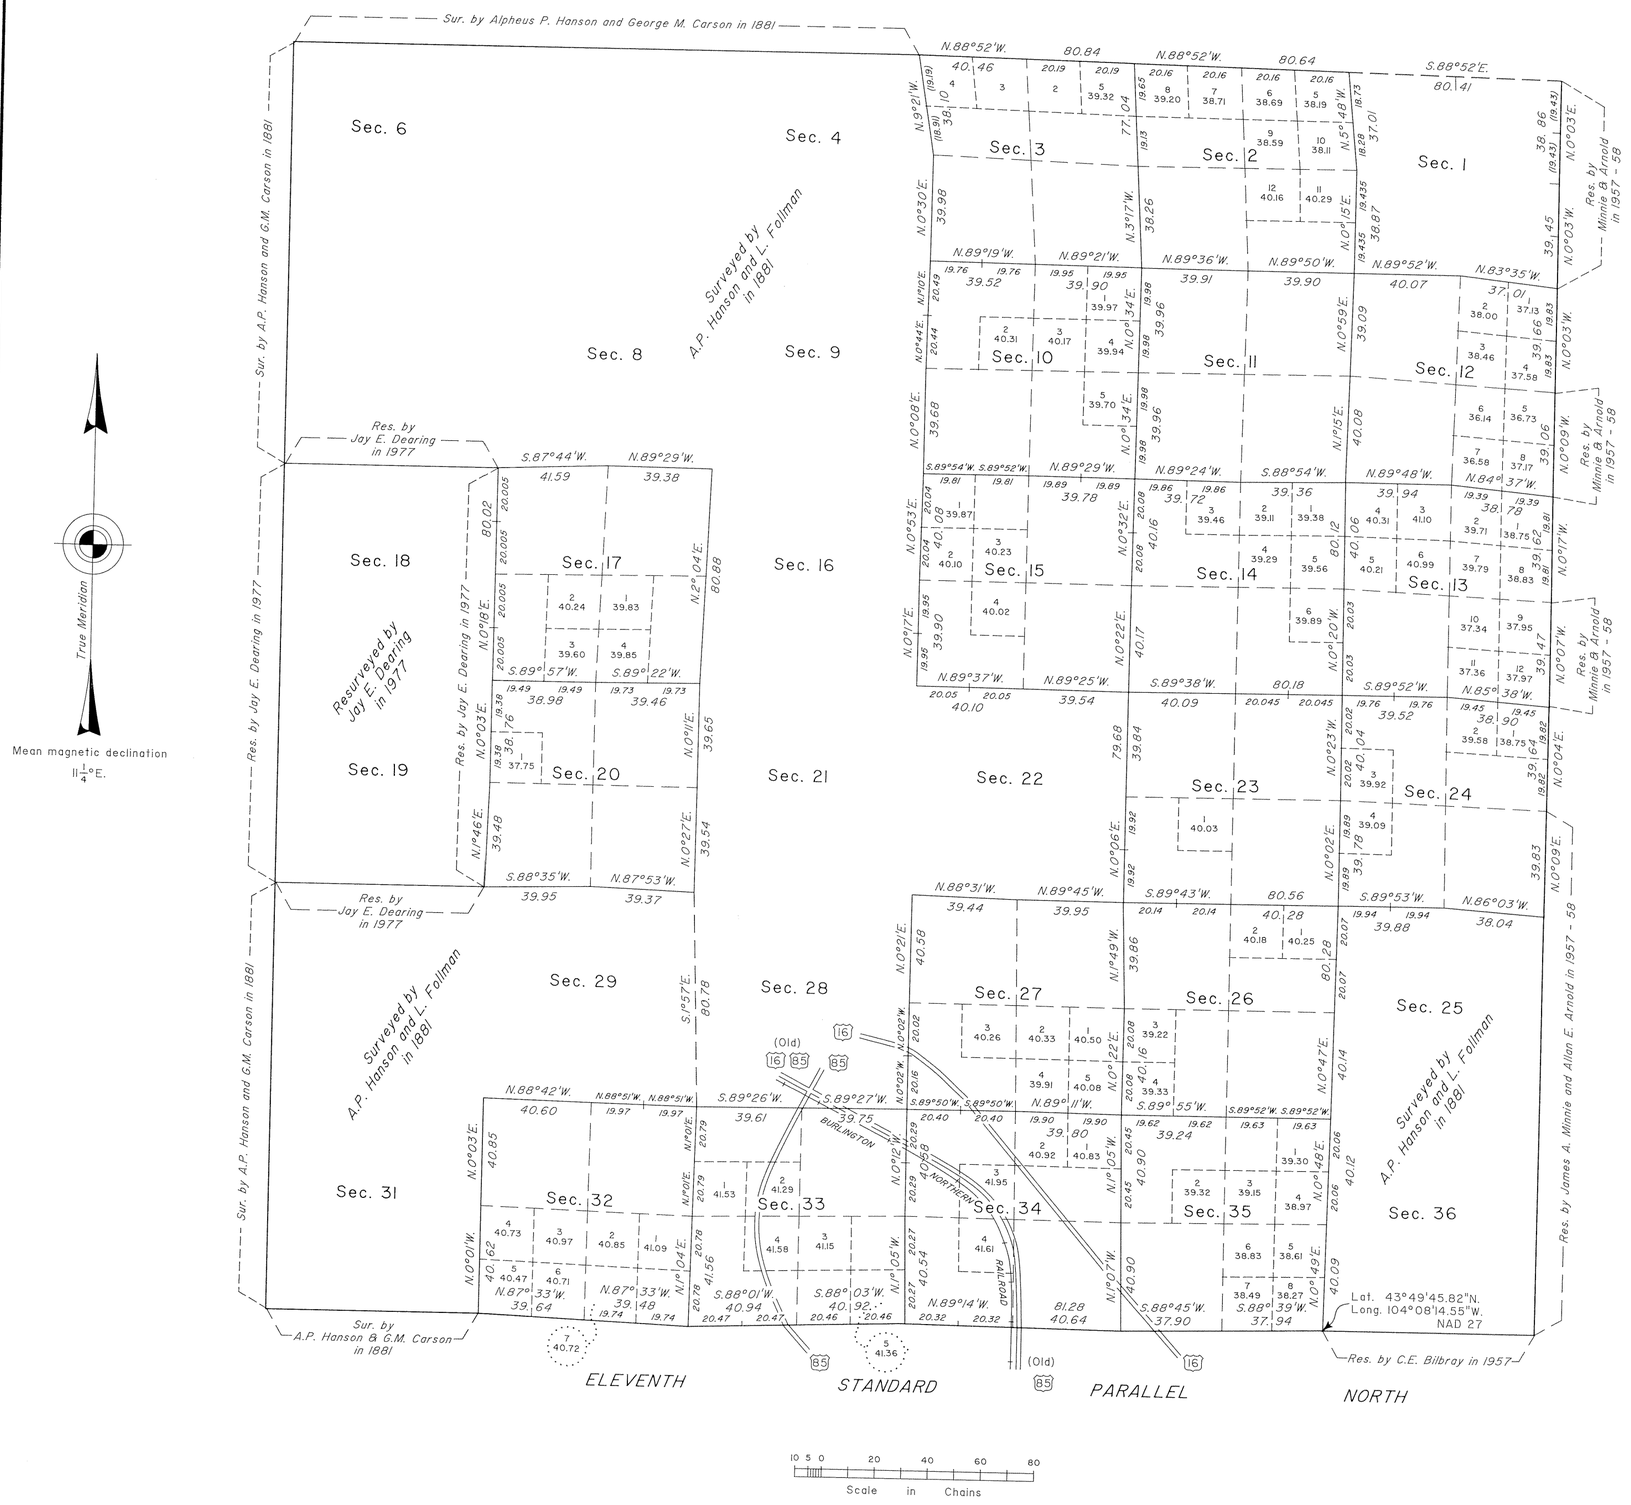

A history of surveys is contained in the field notes.

This plat represents the dependent resurvey of a portion of the Eleventh Standard Parallel North, through R. 61 W., portions of the east and north boundaries, and a portion of the subdivisional lines designed to restore the corners in their true original locations according to the best available evidence, T. 45 N., R. 61 W., Sixth Principal Meridian, Wyoming.

Certain modified lots and areas shown hereon pertain to Federal interest estate only. Except as indicated hereon, the lottings and areas are as shown on the plat approved August 12, 1882.

Survey executed by Lynn A. Forbes, Cadastral Surveyor, beginning May 1, 1993, and completed August 1, 1993, pursuant to Special Instructions dated March 16, 1993, for Group No. 577, Wyoming.

UNITED STATES DEPARTMENT OF THE INTERIOR
BUREAU OF LAND MANAGEMENT

Cheyenne, Wyoming — January 21, 1998

This plat is strictly conformable to the approved field notes, and the survey, having been correctly executed in accordance with the requirements of law and the regulations of this Bureau, is hereby accepted.

For the Director

John P. Lee

Chief Cadastral Surveyor for Wyoming

W.H.B.

883 B

OFFICIALLY FILED: March 9, 1998

JFM

7531 **Click Here for Field Notes**

ORIGINAL

TOWNSHIP 45 NORTH, RANGE 61 WEST, OF THE SIXTH PRINCIPAL MERIDIAN, WYOMING.

DEPENDENT RESURVEY AND SUBDIVISION OF SECTIONS 18 AND 19

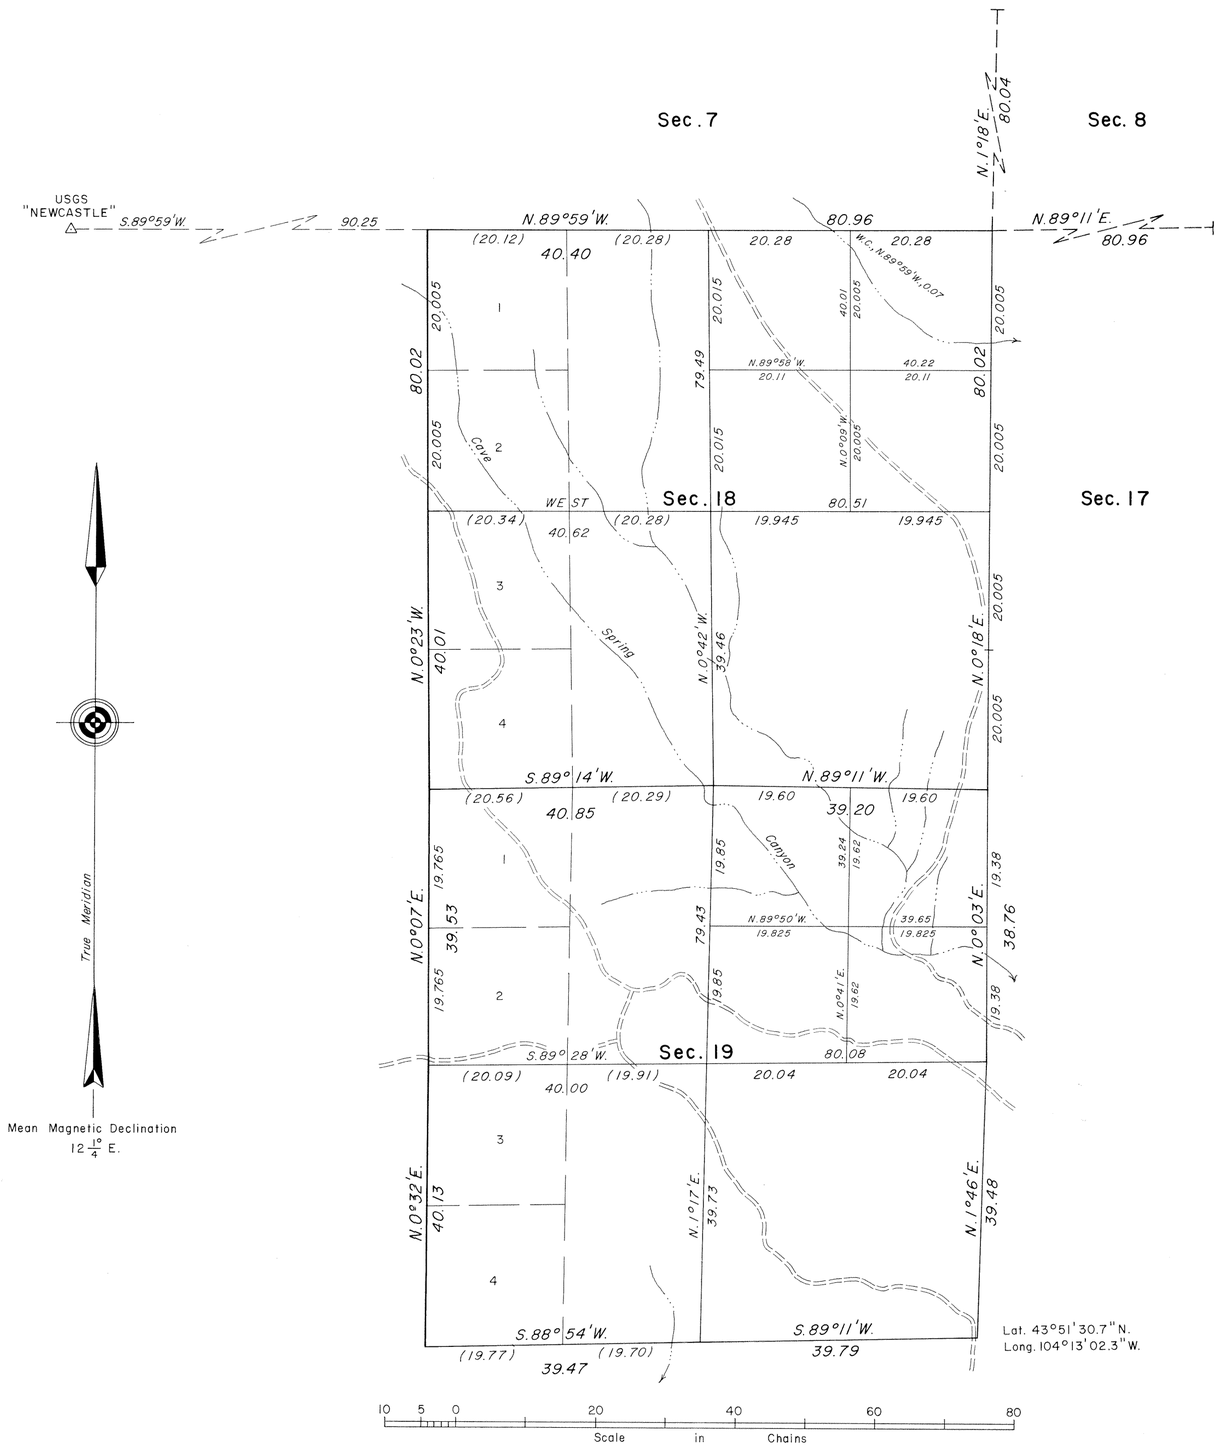

A history of surveys is contained in the field notes.

This plat represents the dependent resurvey of a portion of the west boundary, and a portion of the subdivisional lines, designed to restore the corners in their true original locations according to the best available evidence, and the subdivision of sections 18 and 19, T. 45 N., R. 61 W., Sixth Principal Meridian, Wyoming.

The lottings and areas are as shown on the plat approved August 12, 1882.

Survey executed by Jay E. Dearing, Supervisory Cadastral Surveyor, beginning May 4, 1977, and completed May 31, 1977, pursuant to Special Instructions dated April 5, 1977, for Group No. 391, Wyoming.

UNITED STATES DEPARTMENT OF THE INTERIOR
BUREAU OF LAND MANAGEMENT
Denver, Colorado November 25, 1980

This plat is strictly conformable to the approved field notes, and the survey, having been correctly executed in accordance with the requirements of law and the regulations of this Bureau, is hereby accepted.

For the Director

J. D. Voorhees

Chief, Cadastral Survey
Examination and Approval Staff

W.H.B.

883-A

(14)

1208

TOWNSHIP No. 45 NORTH. RANGE No. 61 WEST of the 6th Principal MERIDIAN.

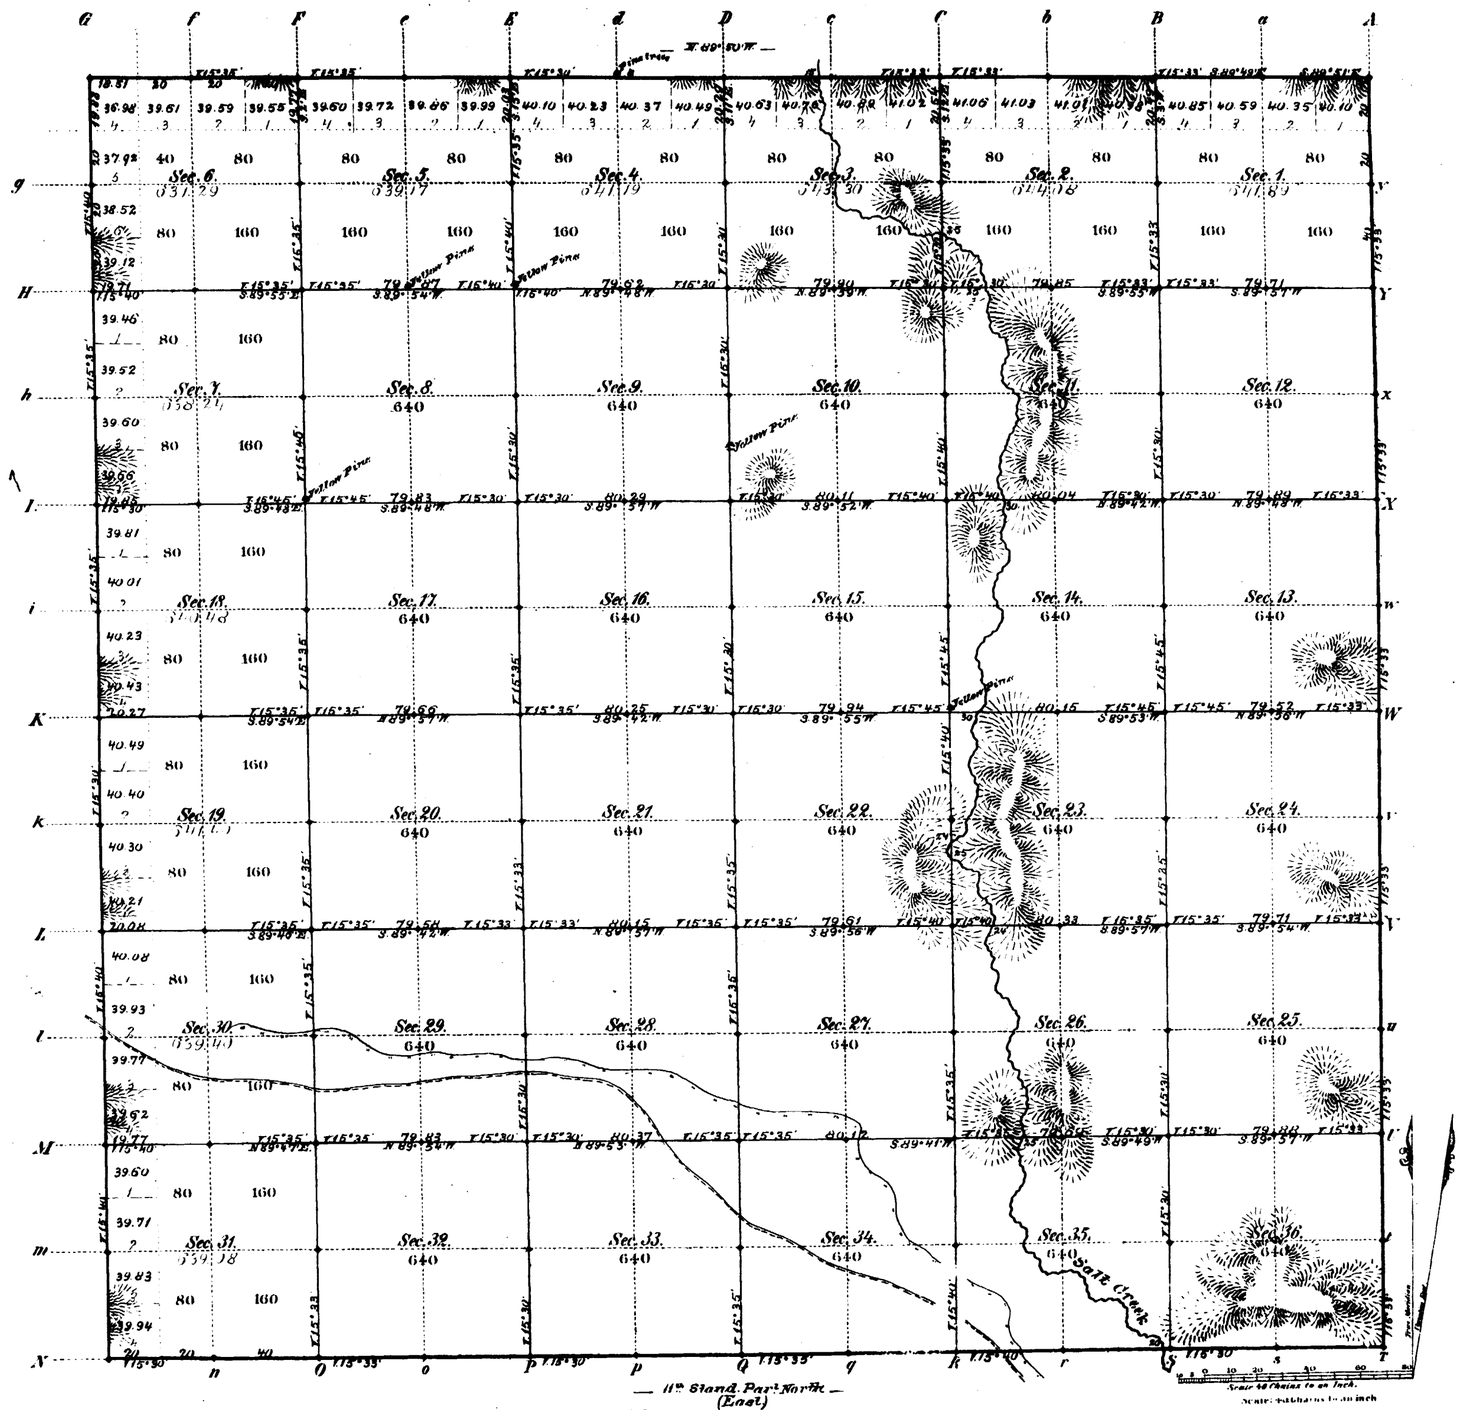

Total number of Acres. 23059.52

Surveys Designated	By Whom Surveyed	Date of Contract	Amount of Surveys M	Ch	Lks	When Surveyed	Magnetic Declination
E. & W. Township lines	Hanson & Carson	May 6, 1881	17	78	34	May 17, and June 2 & 3, 1881	15° 35' East
Subdivisions	Hanson & Tallman	" " "	69	78	70	Aug. 12-18, 1881	15° 37' " "
Connections							
11th Stand. Par. N.	Hanson & Carson	May 6, 1881	6	0	0	May 17 & 18, 1881	

The above Map of Township No. 45 North of Range No. 61 West of the Sixth Principal Meridian Wyoming Territory is strictly conformable to the field notes of the survey thereof on file in this Office, which have been examined and approved

Surveyor Generals Office, Cheyenne Wyoming August 12th 1882

Edw. C. Bank Surv. Gen'l.

A. Gast & Co., St. Louis Mo.

883

45 - 61

(14) 1162

5

EXTERIOR LINES.

Scale, 3 miles to an inch. *Magt. Var. East.*

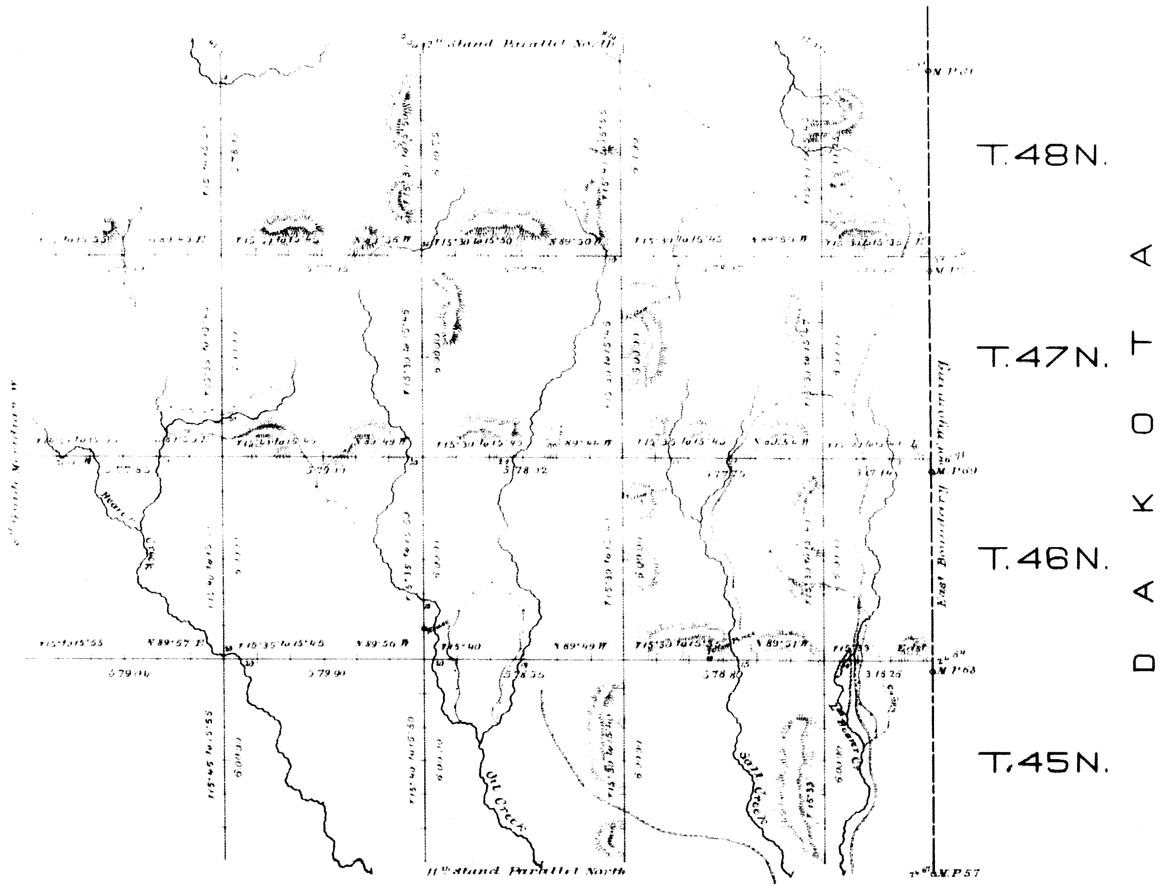

Surveys Designated	By whom surveyed	Date of Contract	Amount of Surveys			When Surveyed
			miles	chs	lks	
Exterior lines	Marsh & Gorsuch	May 6th 1861	177	50	12	May 27 to June 30 1862
Connections	" " " " "	"	1	33	89	" " "

I hereby certify that the above diagram of the exterior lines of Townships 45 to 48 N. and Ranges 60 to 64 incl. West of the 6th Principal Meridian, Wyoming Territory is strictly conformable to the field notes of the survey thereof on file in this Office, which have been examined and approved.

Surveyor Generals Office,
Cheyenne, Wyo August 8th 1862

Edw. C. Dawes
Surveyor General

Digitized.
(14) accession no 1172

11TH STANDARD PARALLEL NORTH

from the 6th Guide Meridian West, between Tps 44 & 45 North, to the East Boundary of Wyoming
(Course East)

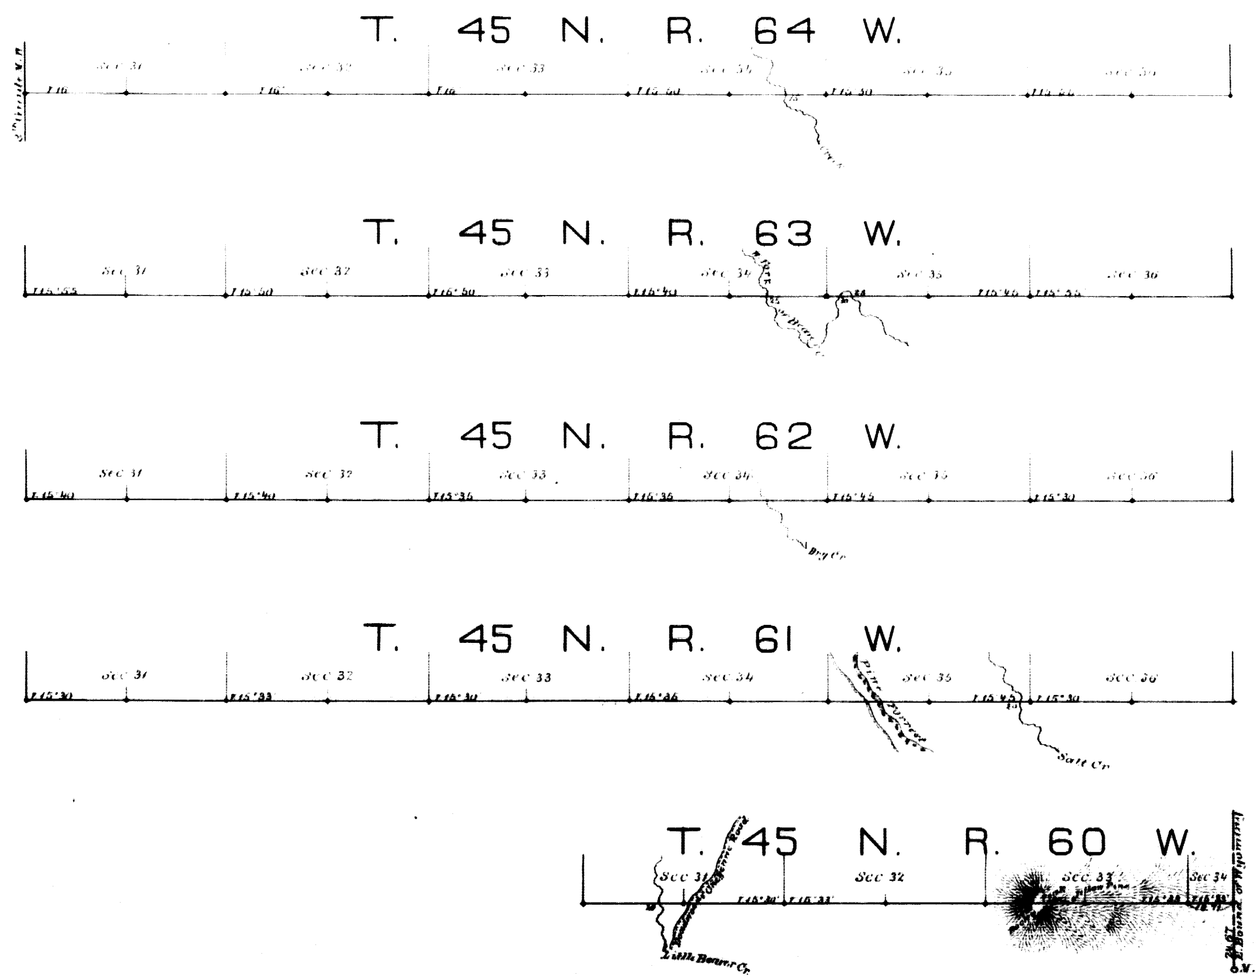

Scale, 40 chains to an inch. Magnetic Var. East.

Surveys Designated	By whom surveyed	Date of Contract	Amount of Surveys			When surveyed
			Mls	Chs	Lks	
11th Stand Par' North	Watson's Carson	May 6th 1861	27	18	71	May 16 18th 1861
Connections	" " " " "	" " " " "	0	24	67	May 18th 1881

I hereby certify that the above diagram of the 11th Standard Parallel North, from the 6th Guide Meridian West, between Townships 44 & 45 North, to the East Boundary of Wyoming, is strictly conformable to the field notes of the survey thereof on file in this office, which have been examined and approved.
Surveyor Generals Office
Cheyenne, Wyo August 3rd 1882

Edw. C. Davis
Surveyor General