Ac. 6762

ORIGINAL

# TOWNSHIP 24 NORTH, RANGE 62 WEST OF THE SIXTH PRINCIPAL MERIDIAN, WYOMING

## DEPENDENT RESURVEY

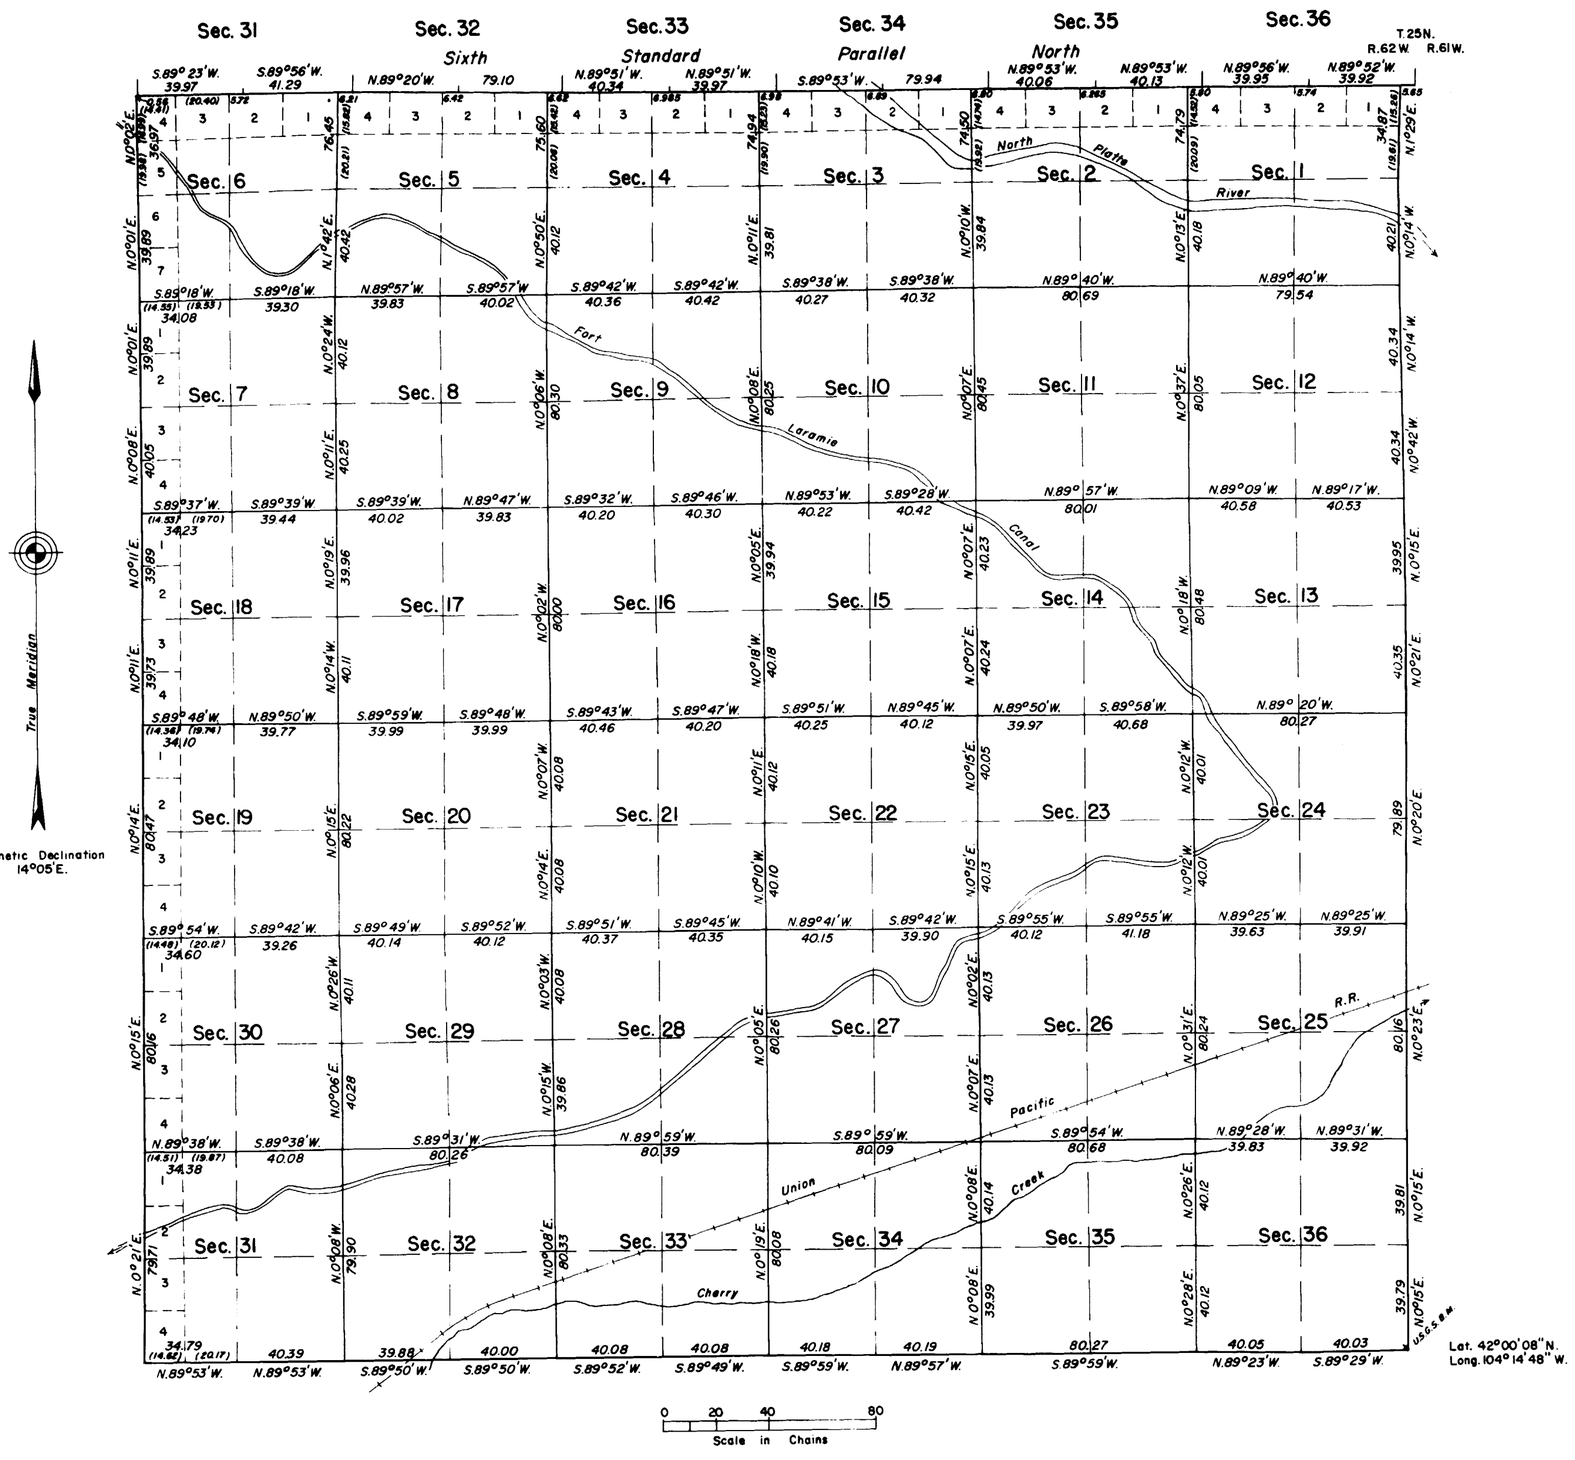


Total area resurveyed: 22,558.24 acres

This plat represents a resurvey of the Sixth Standard Parallel through R. 62 W. (North boundary), the East and South boundaries and the subdivisional lines of T. 24 N., R. 62 W. of the Sixth Principal Meridian, Wyoming, designed to restore the corners in their original locations according to the best available evidence. The lottings and areas are as shown upon the plat of the survey approved September 23, 1878.

The history of the earlier surveys is set forth in the field note record.

The West boundary was resurveyed by Allan E. Arnold in 1956.

As shown hereon, the resurveys were executed by Allan E. Arnold, June 28 to July 31, 1956, under Special Instructions dated March 13, 1956, for Group 248, Wyoming.

UNITED STATES DEPARTMENT OF THE INTERIOR
BUREAU OF LAND MANAGEMENT
Washington, D. C. February 10, 1958

This plat is strictly conformable to the approved field notes, and the survey, having been correctly executed in accordance with the requirements of law and the regulations of this Bureau, is hereby accepted.

For the Director

Earl G. Harrington

Cadastral Engineering Staff Officer

O.E.M.

473-A

24-62

(9)

67

560

# TOWNSHIP Nº 24 NORTH RANGE Nº 62 WEST of the 6th Principal MERIDIAN.

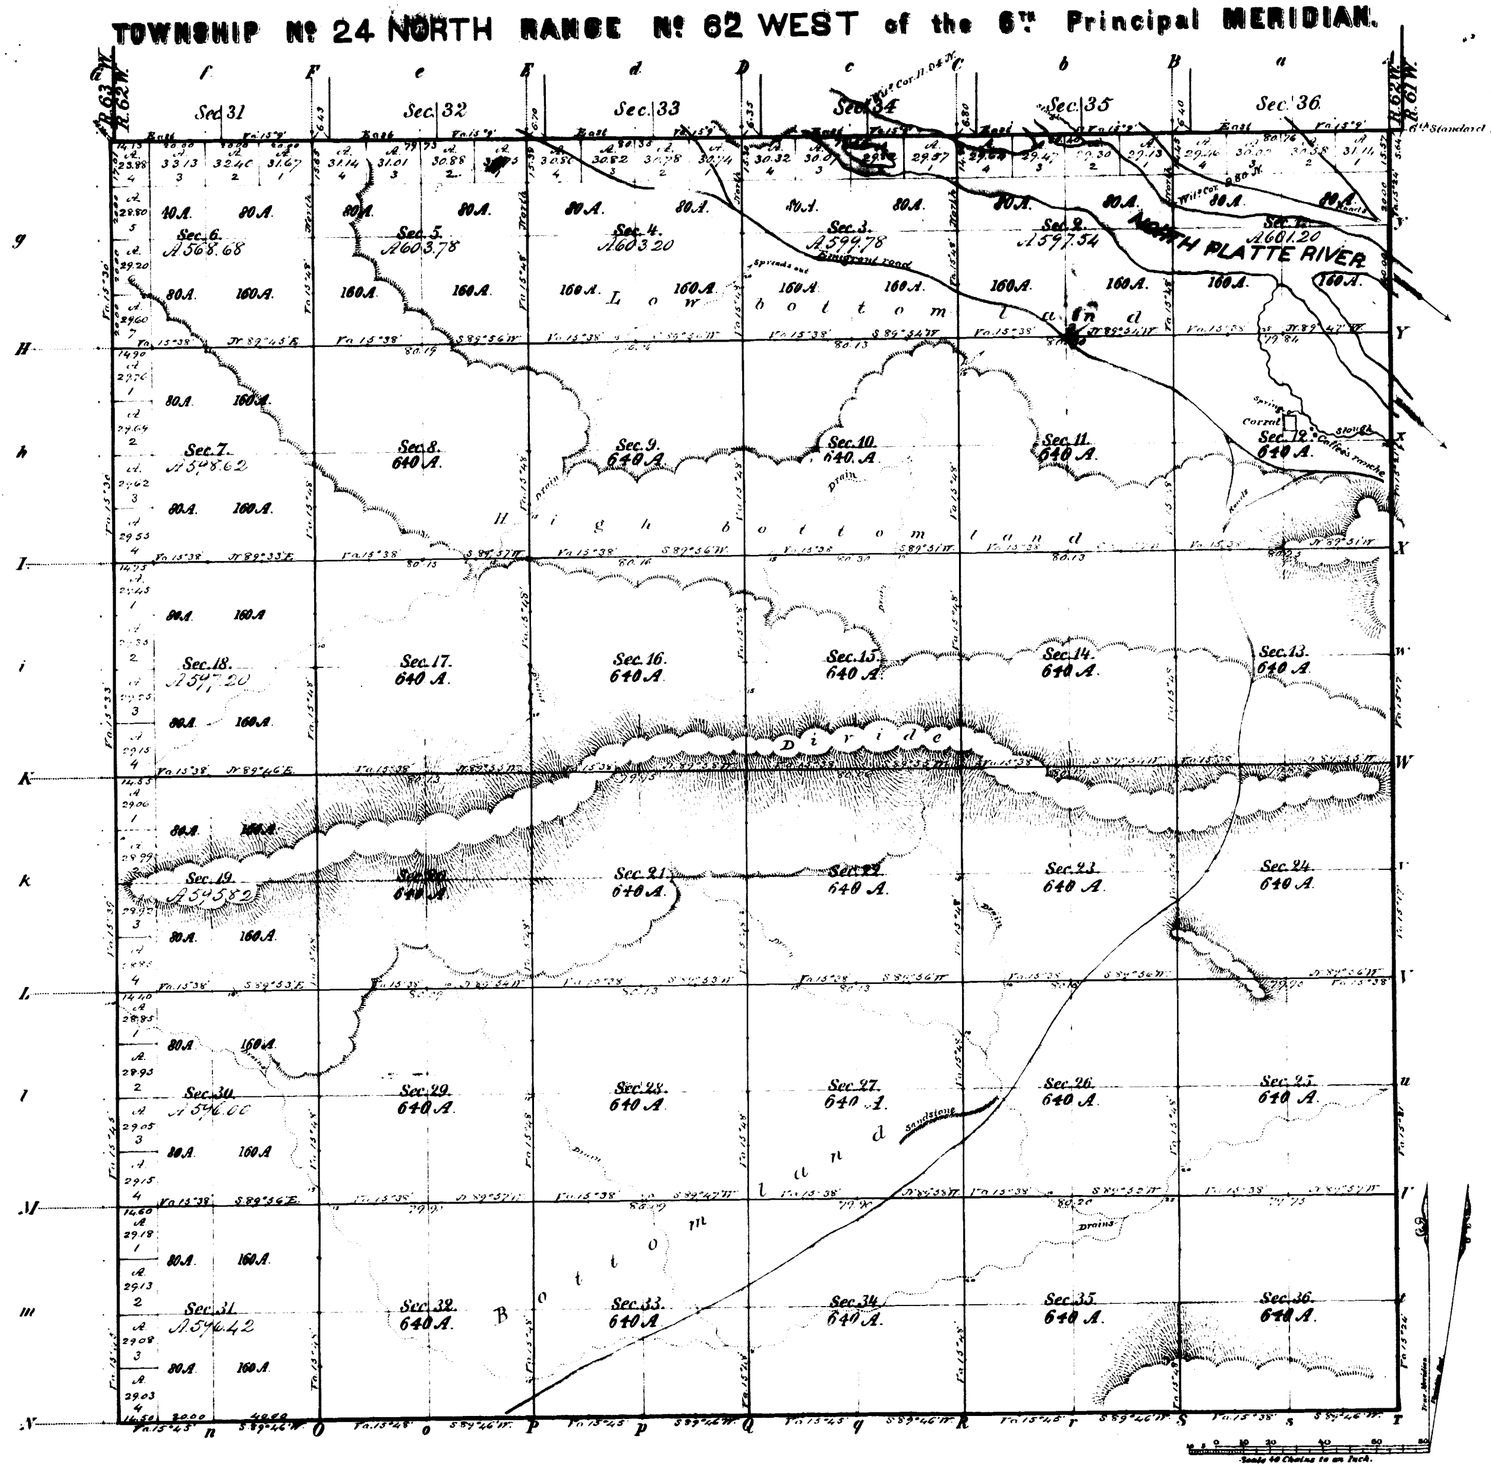


Total number of Acres. 22558.24

| Surveys Designated | By Whom Surveyed | Date of Contract | Amount of Surveys Mm Chs Lks | When Surveyed |
|---|---|---|---|---|
| Standard & Township lines | Wm B Verby | April 23, 1878 | 23 62 00 | May & June 1878 |
| Subdivisions | " " | " " | 59 30 73 | July 1878 |
| Connections | " " | " " | 32 68 | " " |

The above Map of Township Nº 24 North, of Range Nº 62 West of the 6th Principal Meridian, Wyoming Territory, is strictly conformable to the field notes of the survey thereof on file in this Office, which have been examined and approved

Surveyor Generals Office, Cheyenne, Wya Sept 23, 1878.

Edw C. Davis
Dpty Surv Gen'l

A. Gast & Co., St. Louis, Mo

475

24 - 62

(9) 567

73

# EXTERIOR LINES.

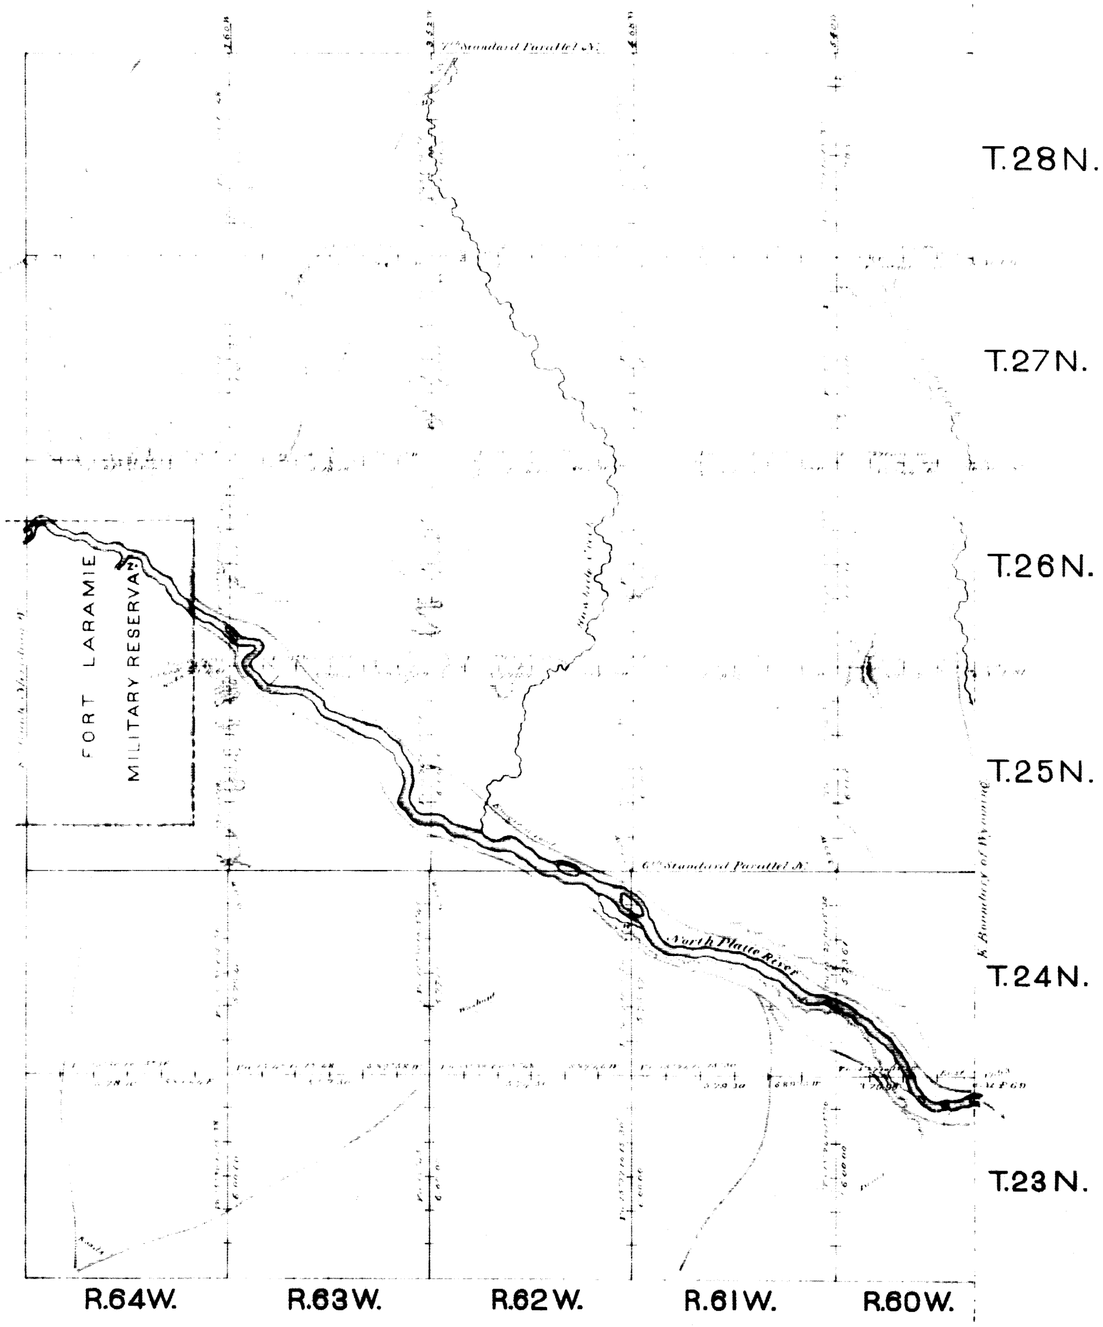


| Survey's designated | By whom surveyed | Date of contract | Amount of Surveys | When surveyed |
|---|---|---|---|---|
| | | | No. Sec. Acs. | |
| Township lines | Wm. D. Yerby | April 23, 1878 | 250 . 36 . 63 | June & July, 1878 |
| Connections | | | 1 . 36 . 21 | |

I hereby certify that the above diagram of the exterior lines of townships 23 to 28 North ranges 60 to 64 West of the 6th Principal Meridian in Wyoming Territory is strictly conformable to the field notes of the survey thereof on file in this office, which have been examined and approved.

Surveyor Generals Office,
Cheyenne, Wyo. Sept 23, 1878

Edw. C. David
Surveyor General.

479