TOWNSHIP Nº 28 NORTH RANGE Nº 64 WEST of the 6th Principal MERIDIAN.

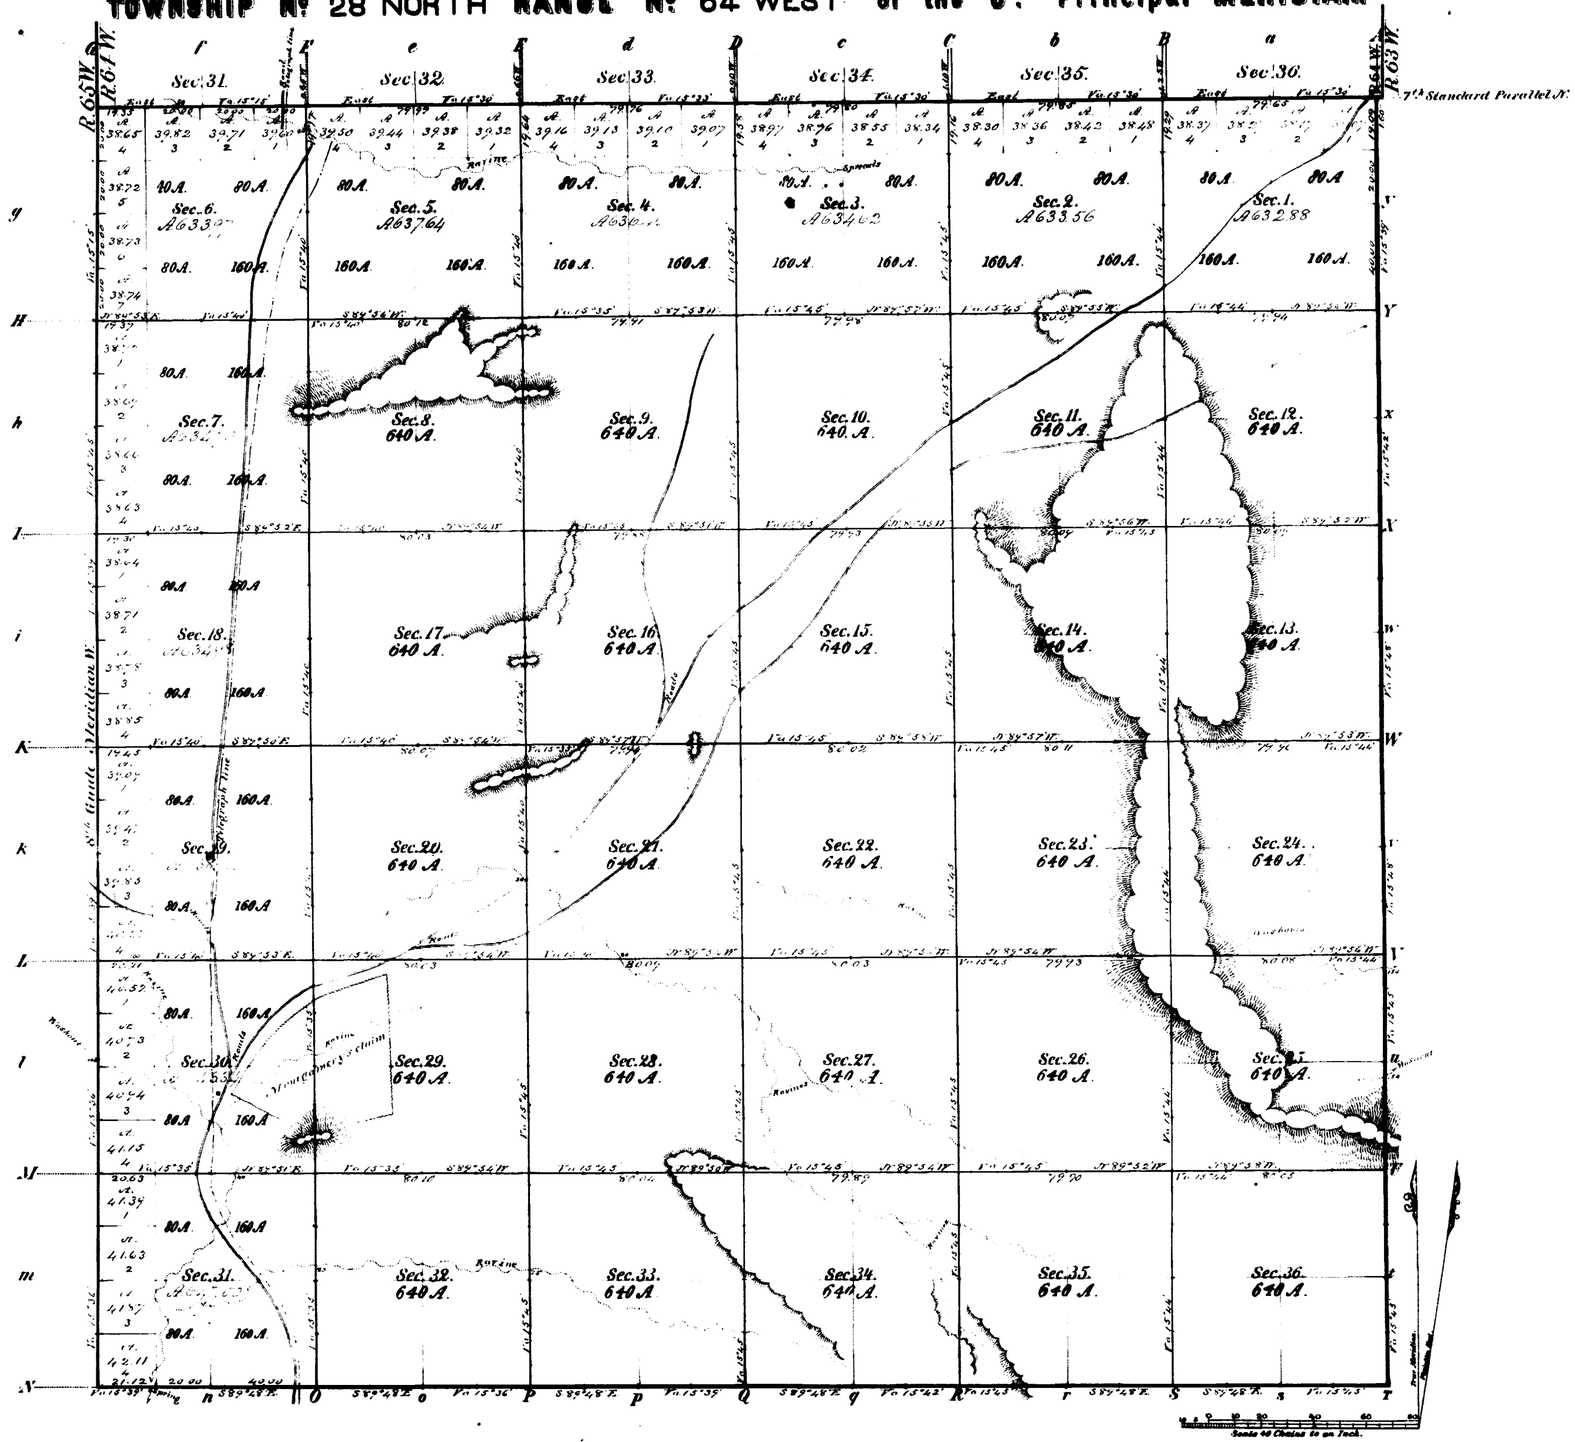

Total number of Acres. 23,007.79

Surveys Designated		By Whom Surveyed	Date of Contract	Amount of Surveys M. Ch. Lks	When Surveyed
Standard	Township lines	Wm. R. Yerby	April 23 1878	23 . 78 . 61	June & July 1878
	Subdivisions	" " "	Aug. 15 " "	59 . 76 . 68	Oct. " "
	Connections	" " "	" " "	4 . 56	" " "

The above Map of Township Nº 28 North, of Range Nº 64 West of the 6th Principal Meridian, Wyoming Territory, is strictly conformable to the field notes of the survey thereof on file in this Office, which have been examined and approved

Surveyor General's Office, Edw. C. David Surv. Gen'l.

Cheyenne, Wyo. Feb. 15th 1879

(9)

566

72

8TH GUIDE MERIDIAN WEST,

From S Boundary of Ft Laramie Reservn to 7th Standard Parallel N. between Ranges 64 & 65 W of the 6th Pr. Mer.

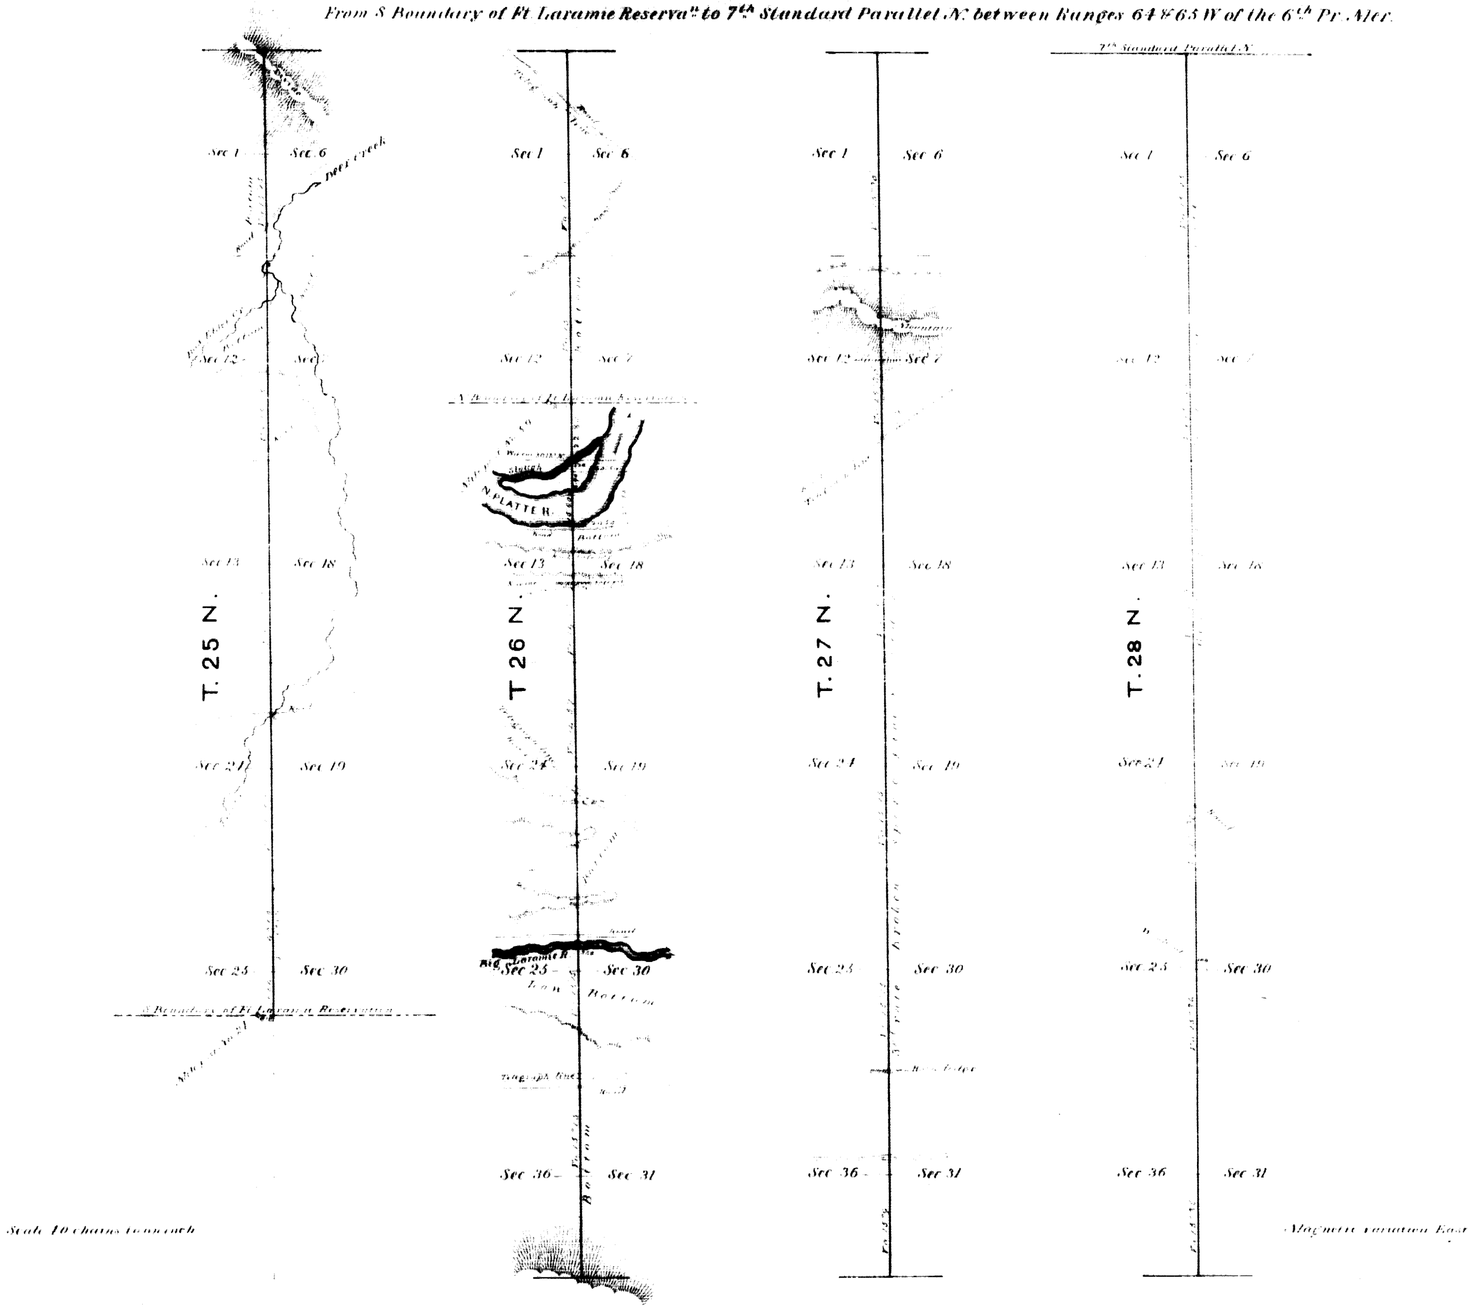

Surveys designated	By whom surveyed	Date of contract.	Amount of surveys. Mls Chs Lks	When surveyed.
8th Guide Mer" W.	William B. Verby.	April 23rd 1878	22 . 56 . 60	May & June, 1878.
Connections	" " "	" " "	8 . 10	" " "

I hereby certify that the above diagram of the 8th Guide Meridian West of the 6th Principal Meridian, from the South boundary of Ft Laramie Reservation to the 7th Standard Parallel N. in Wyoming Territory, is strictly conformable to the field notes of the survey thereof, on file in this office, which have been examined and approved.

Surveyor Generals Office
Cheyenne Wyo Sept 23, 1878

Edw. C. David
Surveyor General.

478

(9) 567 73

EXTERIOR LINES.

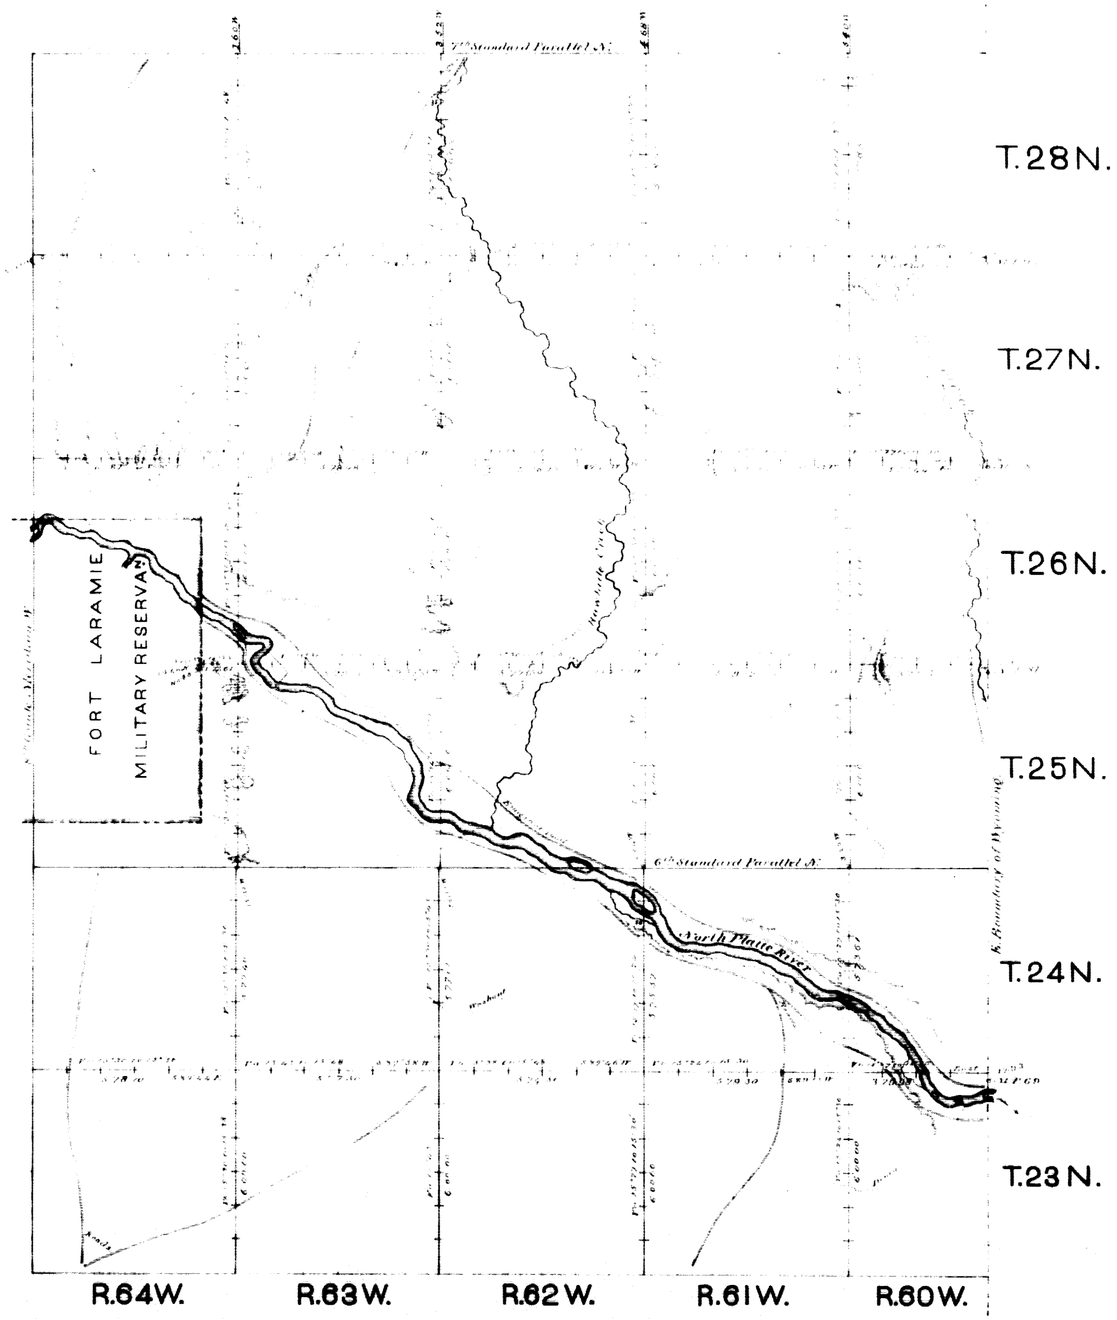

Surveys designated	By whom surveyed	Date of contract	Amount of surveys	When surveyed
Township lines	Wm B. Yerby	April 23, 1878	230 Mls. 36 Chs. 63 Lks.	June & July, 1878
Connections	"	"	1 . 36 . 21	"

I hereby certify that the above diagram of the exterior lines of townships 23 to 28 North, ranges 60 to 64 West of the 6th Principal Meridian, in Wyoming Territory is strictly conformable to the field notes of the survey thereof on file in this office which have been examined and approved.

Surveyor Generals Office,
Cheyenne, Wyo. Sept 23, 1878.

Edw. C. David
Surveyor General.

479