(8)

34

420

# TOWNSHIP No. 12 NORTH RANGE No. 69 WEST OF THE 6th PRINCIPAL MERIDIAN

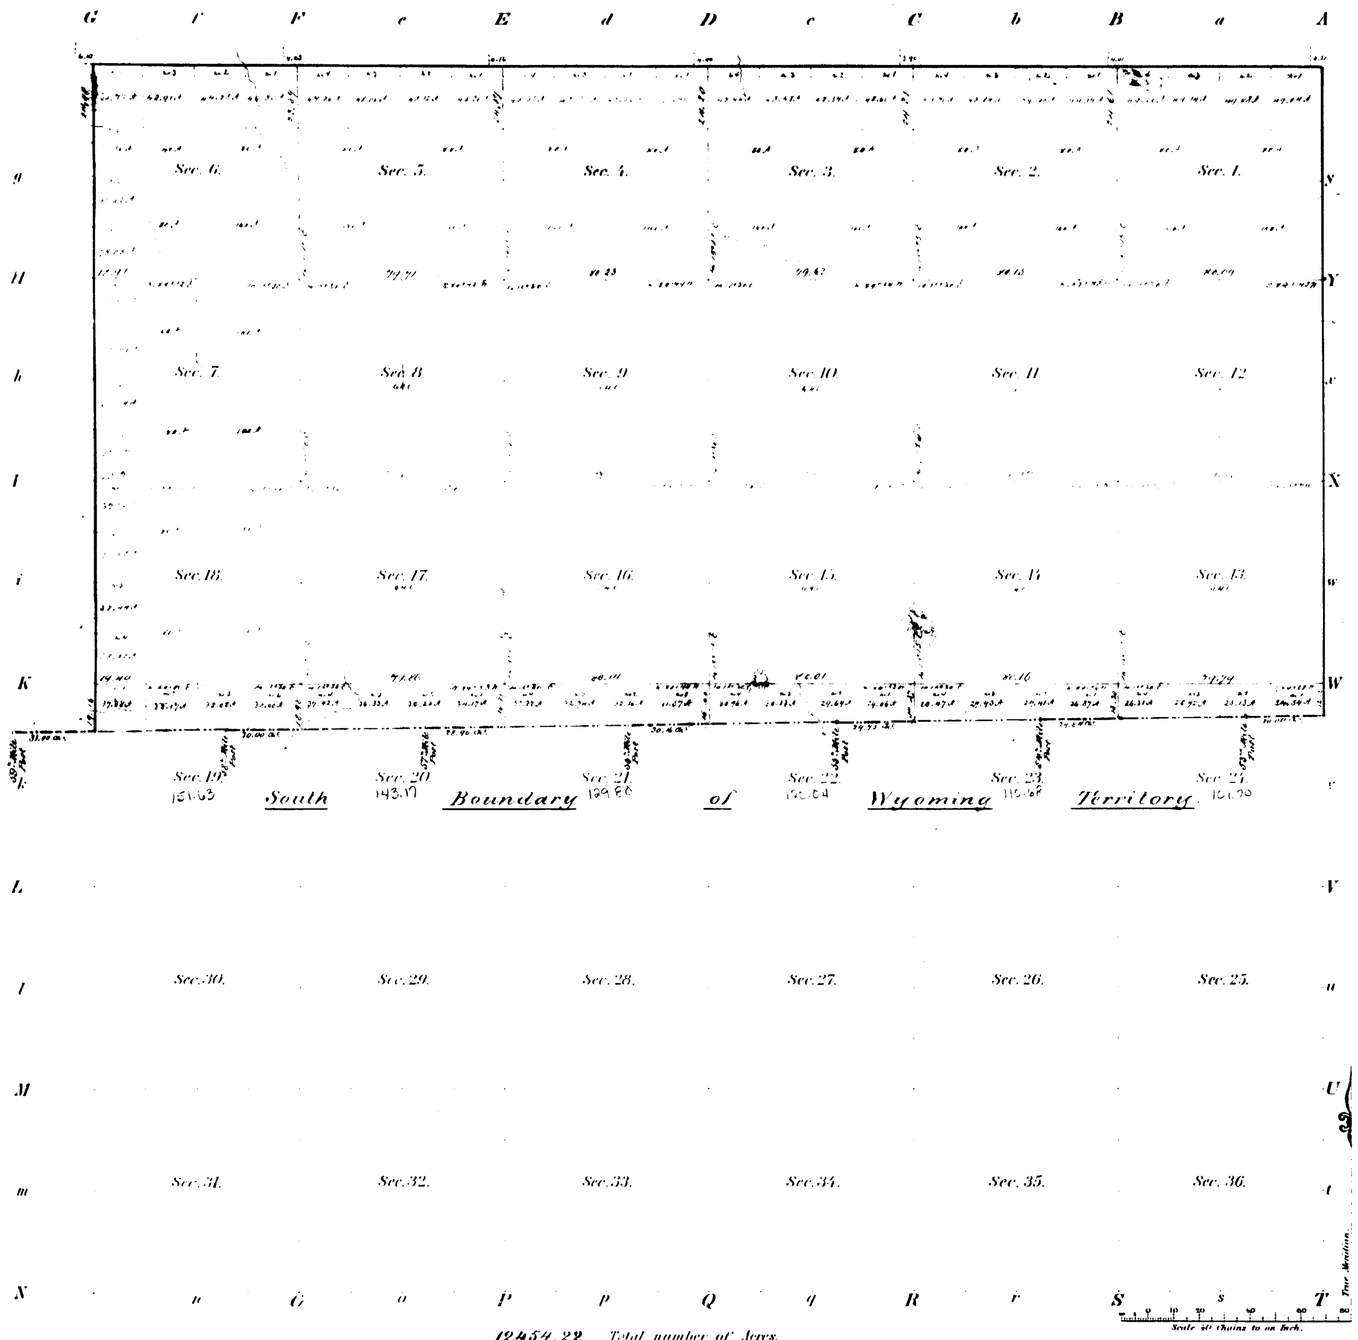


Meanders of

| Posts | Courses | Chs. Lks. | Posts | Courses | Chs. Lks. | Posts | Courses | Chs. Lks. |
|---|---|---|---|---|---|---|---|---|

12454.22 Total number of Acres.

| Surveys Designated | By Whom Surveyed | Date of Contract | Amount of Surveys M. | Chs. | Lks. | When Surveyed |
|---|---|---|---|---|---|---|
| Township lines | Wm. Ashley | June 26th 1864 | | | | 1864 |
| Subdivisions | Ed. D. Bright | Aug. 11th 1868 | [illegible] | 7 | 06 | Oct. 26th to Nov. 4th 1868 |
| Connection on South Bound. | J. M. Fenton & J. M. Hennings | Sep. 4th 1874 | [illegible] | | 5 | Nov. 12th to 20th 1874 |

The above Map of Township No. 12 North of Range No. 69 West of the 6th Principal Meridian in Colorado in reference to the South Boundary is strictly conformable to the field notes of the survey thereof on file in this Office, which have been examined and approved.

Surveyor Generals Office
Denver, C. T. January 26th 1876

T. B. Sewall
Surv. Genl.

12 - 69

369

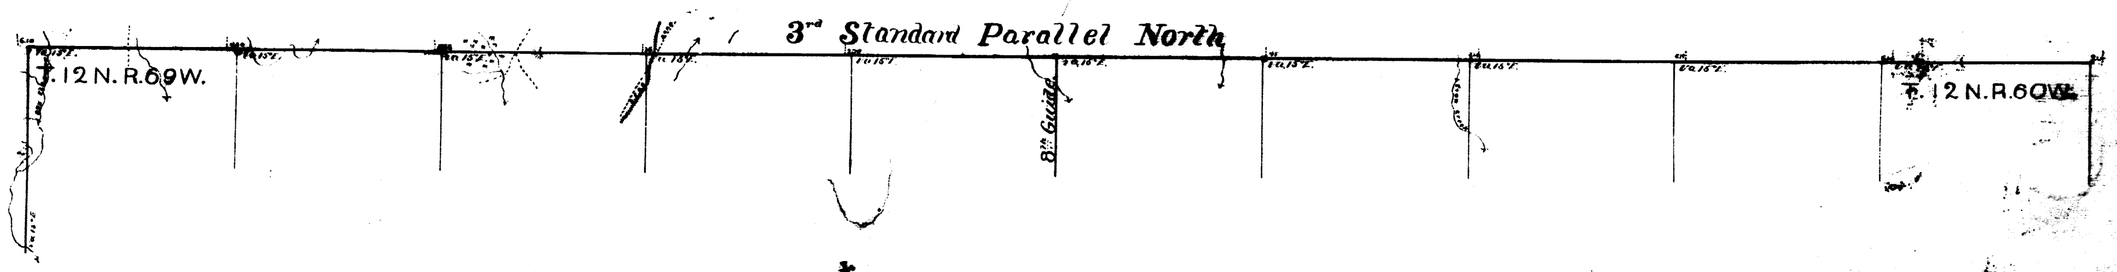


I do hereby certify that the above Diagram of the West boundary of Tp 12 N R 69 West, and of the 3rd Correction Line Ranges 65. 66. 67 68 and 69 West of the 6th Principal Meridian in Colorado, as surveyed by William Ashley under his Contract, dated June 20th 1867 and of the 3rd Correction Line North. Ranges 60 61 62. 63. and 64 West of the 6th Principal Meridian in Colorado, as surveyed by Cecil A. Deane under his Contract, dated August 5th 1868. is in strict conformity with the approved field notes on file in this Office.

Surveyor Generals Office
Denver C.T. June 7th 1870

W. W. Lenig.

Su[illegible]
[illegible]

1