8485

Click Here for Field Notes

ORIGINAL

TOWNSHIP 52 NORTH, RANGE 96 WEST, OF THE SIXTH PRINCIPAL MERIDIAN, WYOMING.

DEPENDENT RESURVEY AND SUBDIVISION OF TRACTS 105 AND 107

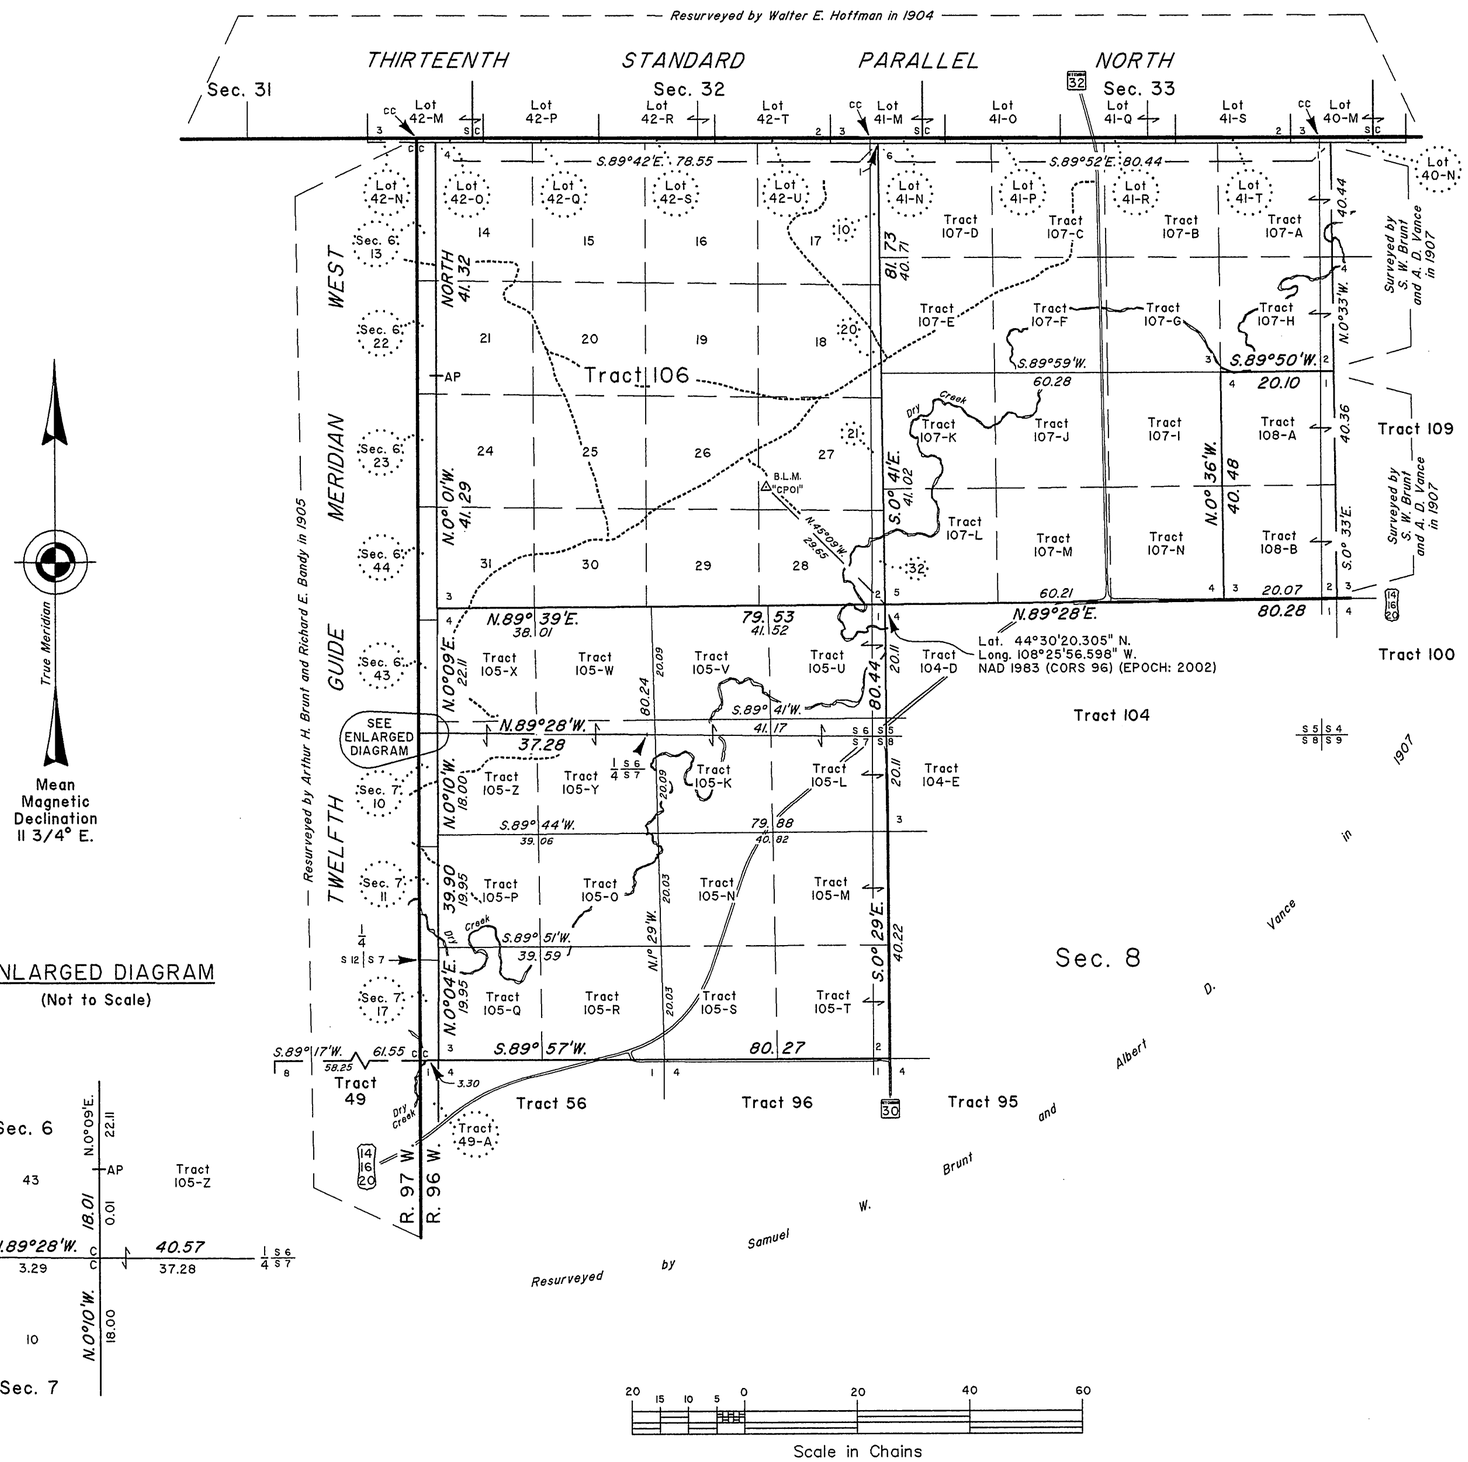

A history of surveys is contained in the field notes.

This plat represents the dependent resurvey of Tract 105, portions of Tracts 106 and 107, and a portion of the subdivisional lines, designed to restore the corners in their true original locations according to the best available evidence, and the subdivision of Tracts 105 and 107, T. 52 N., R. 96 W., Sixth Principal Meridian, Wyoming.

Except as indicated hereon, the lotting and areas are as shown on the plats approved December 7, 1910, March 28, 1914, October 25, 1916 and April 10, 1917.

Survey executed by James E. Jacob, Cadastral Surveyor, beginning June 12, 2007, and completed July 24, 2007, pursuant to Special Instructions and Assignment Instructions dated May 16, 2007, for Group No. 770, Wyoming.

UNITED STATES DEPARTMENT OF THE INTERIOR
BUREAU OF LAND MANAGEMENT

Cheyenne, Wyoming August 25, 2008

This plat is strictly conformable to the approved field notes, and the survey, having been correctly executed in accordance with the requirements of law and the regulations of this Bureau, is hereby accepted.

For the Director

John P. Lee

John P. Lee
Chief Cadastral Surveyor for Wyoming

J.E.J./K.L.A.C.

1845 L

OFFICIALLY FILED: August 25, 2008