8312 **Click Here for Field Notes** ORIGINAL

TOWNSHIP 54 NORTH, RANGE 91 WEST, OF THE SIXTH PRINCIPAL MERIDIAN, WYOMING.

DEPENDENT RESURVEY AND SUBDIVISION OF SECTIONS

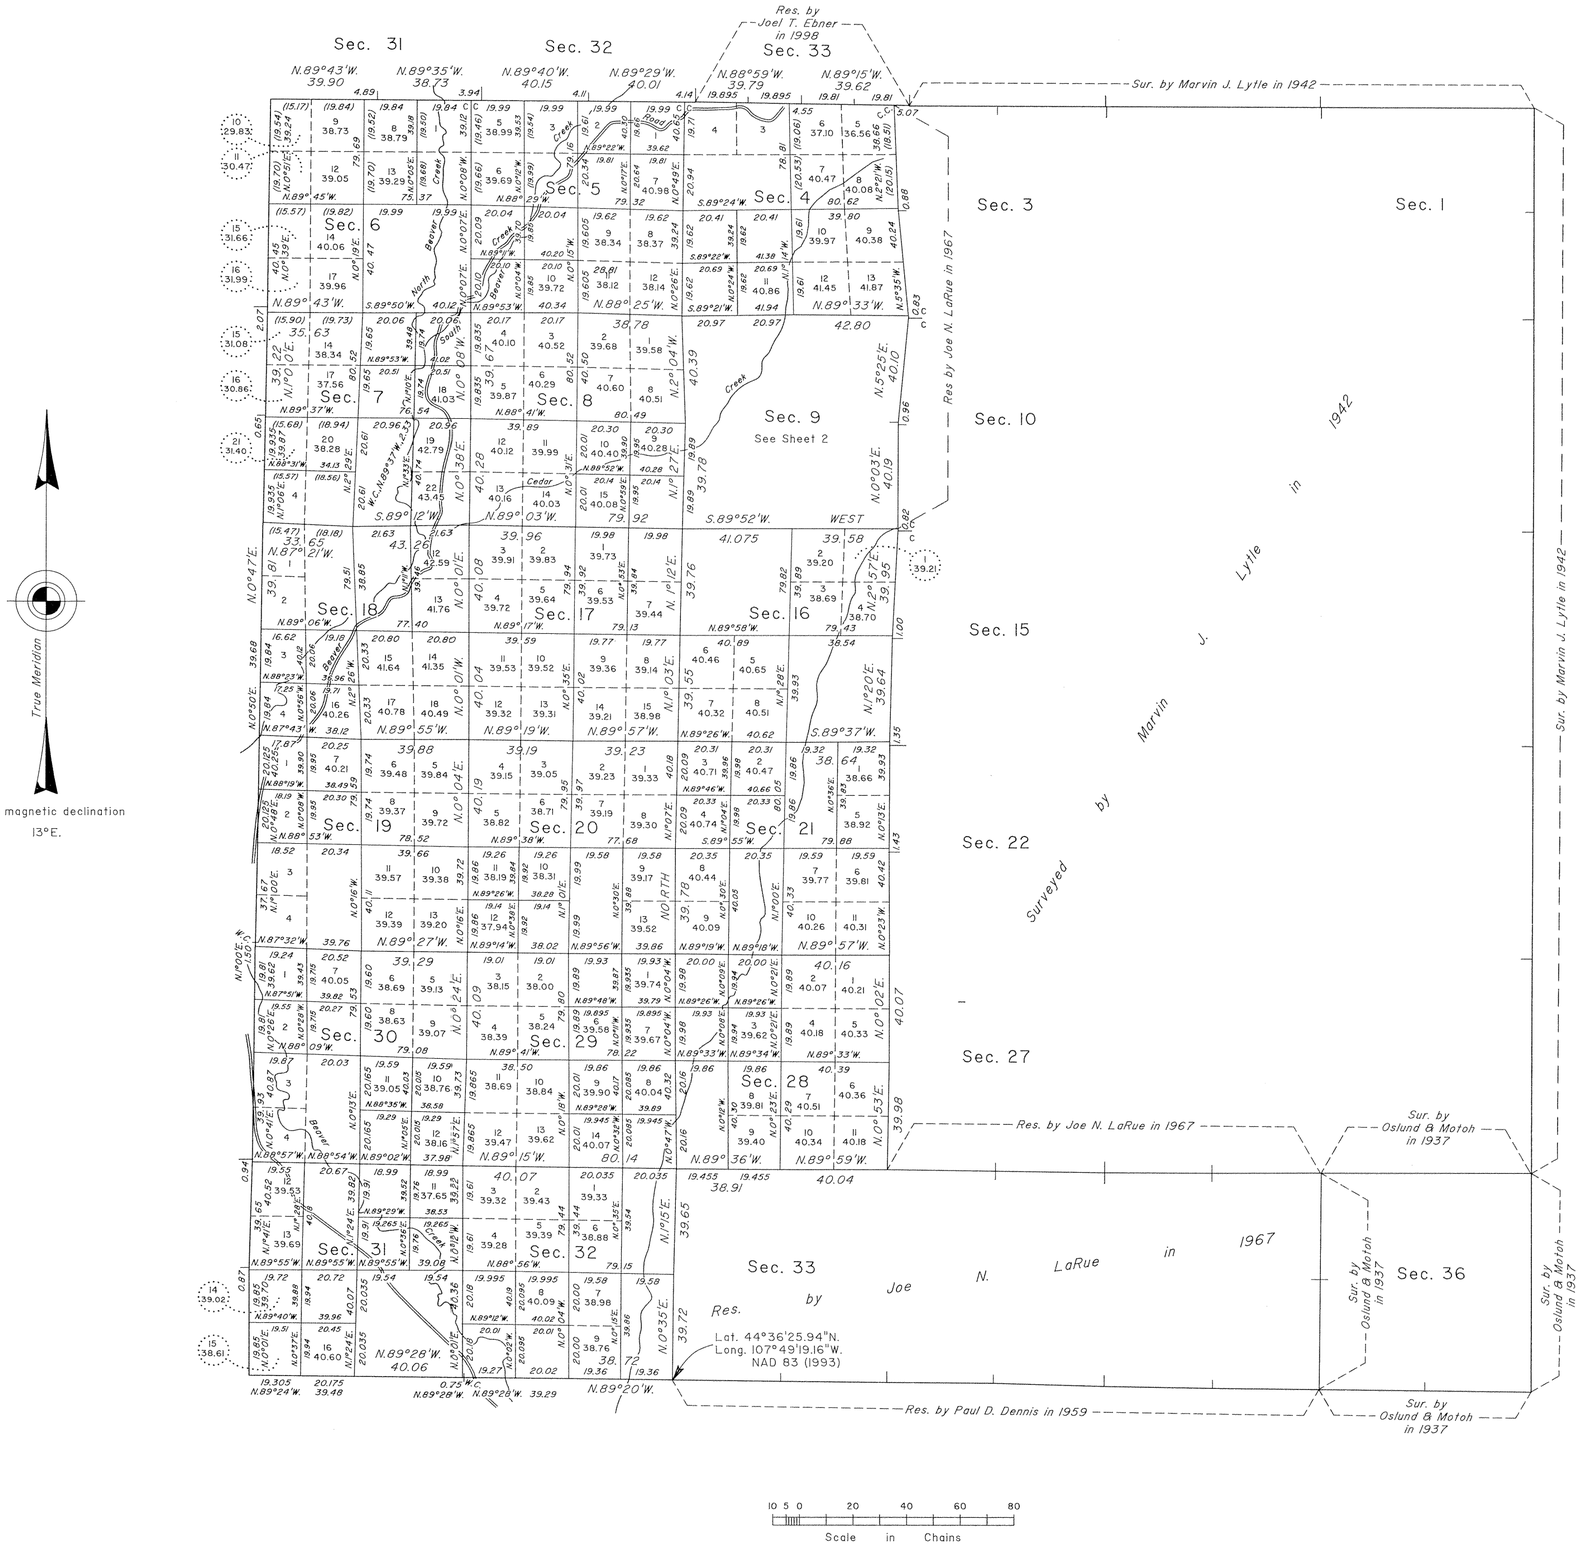

A history of surveys is contained in the field notes.

A portion of the north boundary was resurveyed by Joel T. Ebner during the dependent resurvey of a portion of T. 55 N., R. 91 W., executed concurrently under this same group.

This plat in 2 sheets represents the dependent resurvey of the west boundary and portions of the north and south boundaries and subdivisional lines, designed to restore the corners in their true original locations according to the best available evidence and the subdivision of certain sections, T. 54 N., R. 91 W., Sixth Principal Meridian, Wyoming.

Certain modified lots and areas shown hereon pertain to Federal interest estate only. Except as indicated hereon, the lottings and areas are as shown on the plats approved November 3, 1969.

Survey executed by Joel T. Ebner, Cadastral Surveyor, beginning June 9, 1998 and completed June 29, 2000, pursuant to Special Instructions dated June 2, 1998 and Supplemental Special Instructions dated August 25, 1999, for Group No. 654, Wyoming.

UNITED STATES DEPARTMENT OF THE INTERIOR
BUREAU OF LAND MANAGEMENT

Cheyenne, Wyoming September 28, 2001

This plat is strictly conformable to the approved field notes, and the survey, having been correctly executed in accordance with the requirements of law and the regulations of this Bureau, is hereby accepted.

For the Director

John P. Lee

Chief Cadastral Surveyor for Wyoming

W.H.B.

2489 G

OFFICIALLY FILED: October 1, 2001

TOWNSHIP 54 NORTH, RANGE 91 WEST, OF THE SIXTH PRINCIPAL MERIDIAN, WYOMING.

DEPENDENT RESURVEY

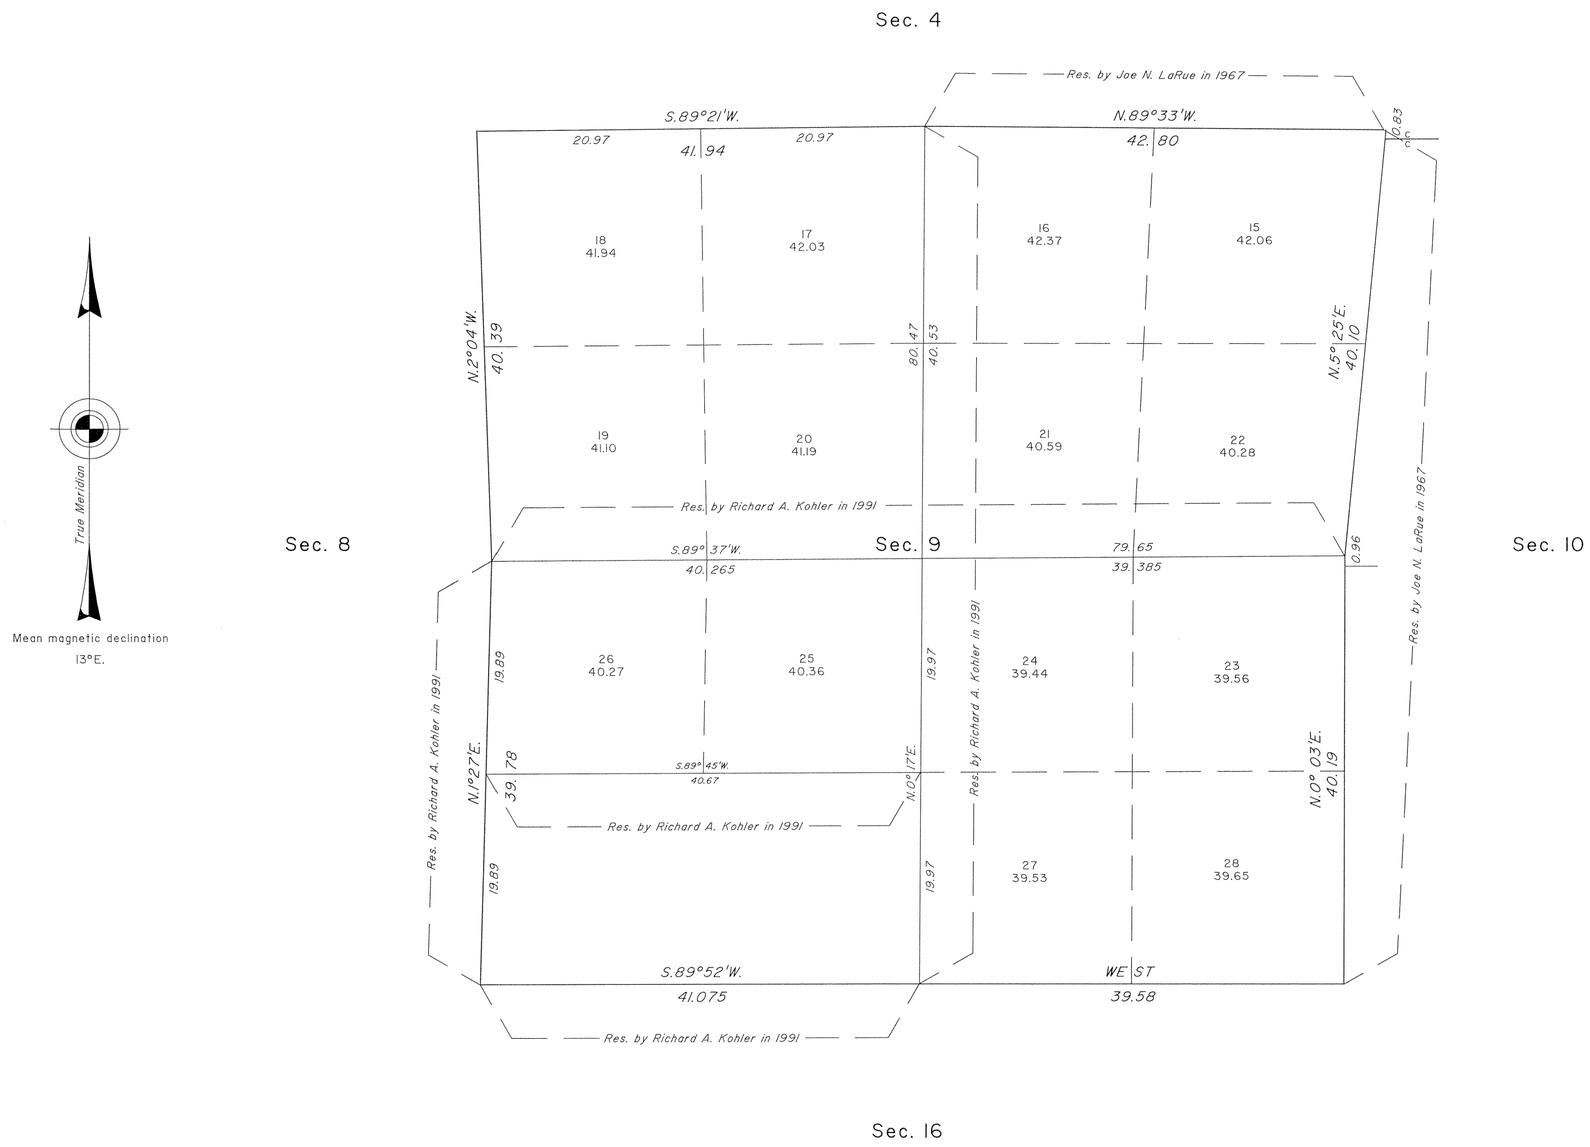

Reference should be made to Sheet No. 1 for survey information.

UNITED STATES DEPARTMENT OF THE INTERIOR
BUREAU OF LAND MANAGEMENT

Cheyenne, Wyoming September 28, 2001

This plat is strictly conformable to the approved field notes, and the survey, having been correctly executed in accordance with the requirements of law and the regulations of this Bureau, is hereby accepted.

For the Director

Chief Cadastral Surveyor for Wyoming

W.H.B.

OFFICIALLY FILED: October 1, 2001