Click Here for Field Notes

TOWNSHIP 52 NORTH, RANGE 74 WEST, OF THE SIXTH PRINCIPAL MERIDIAN, WYOMING.

DEPENDENT RESURVEY

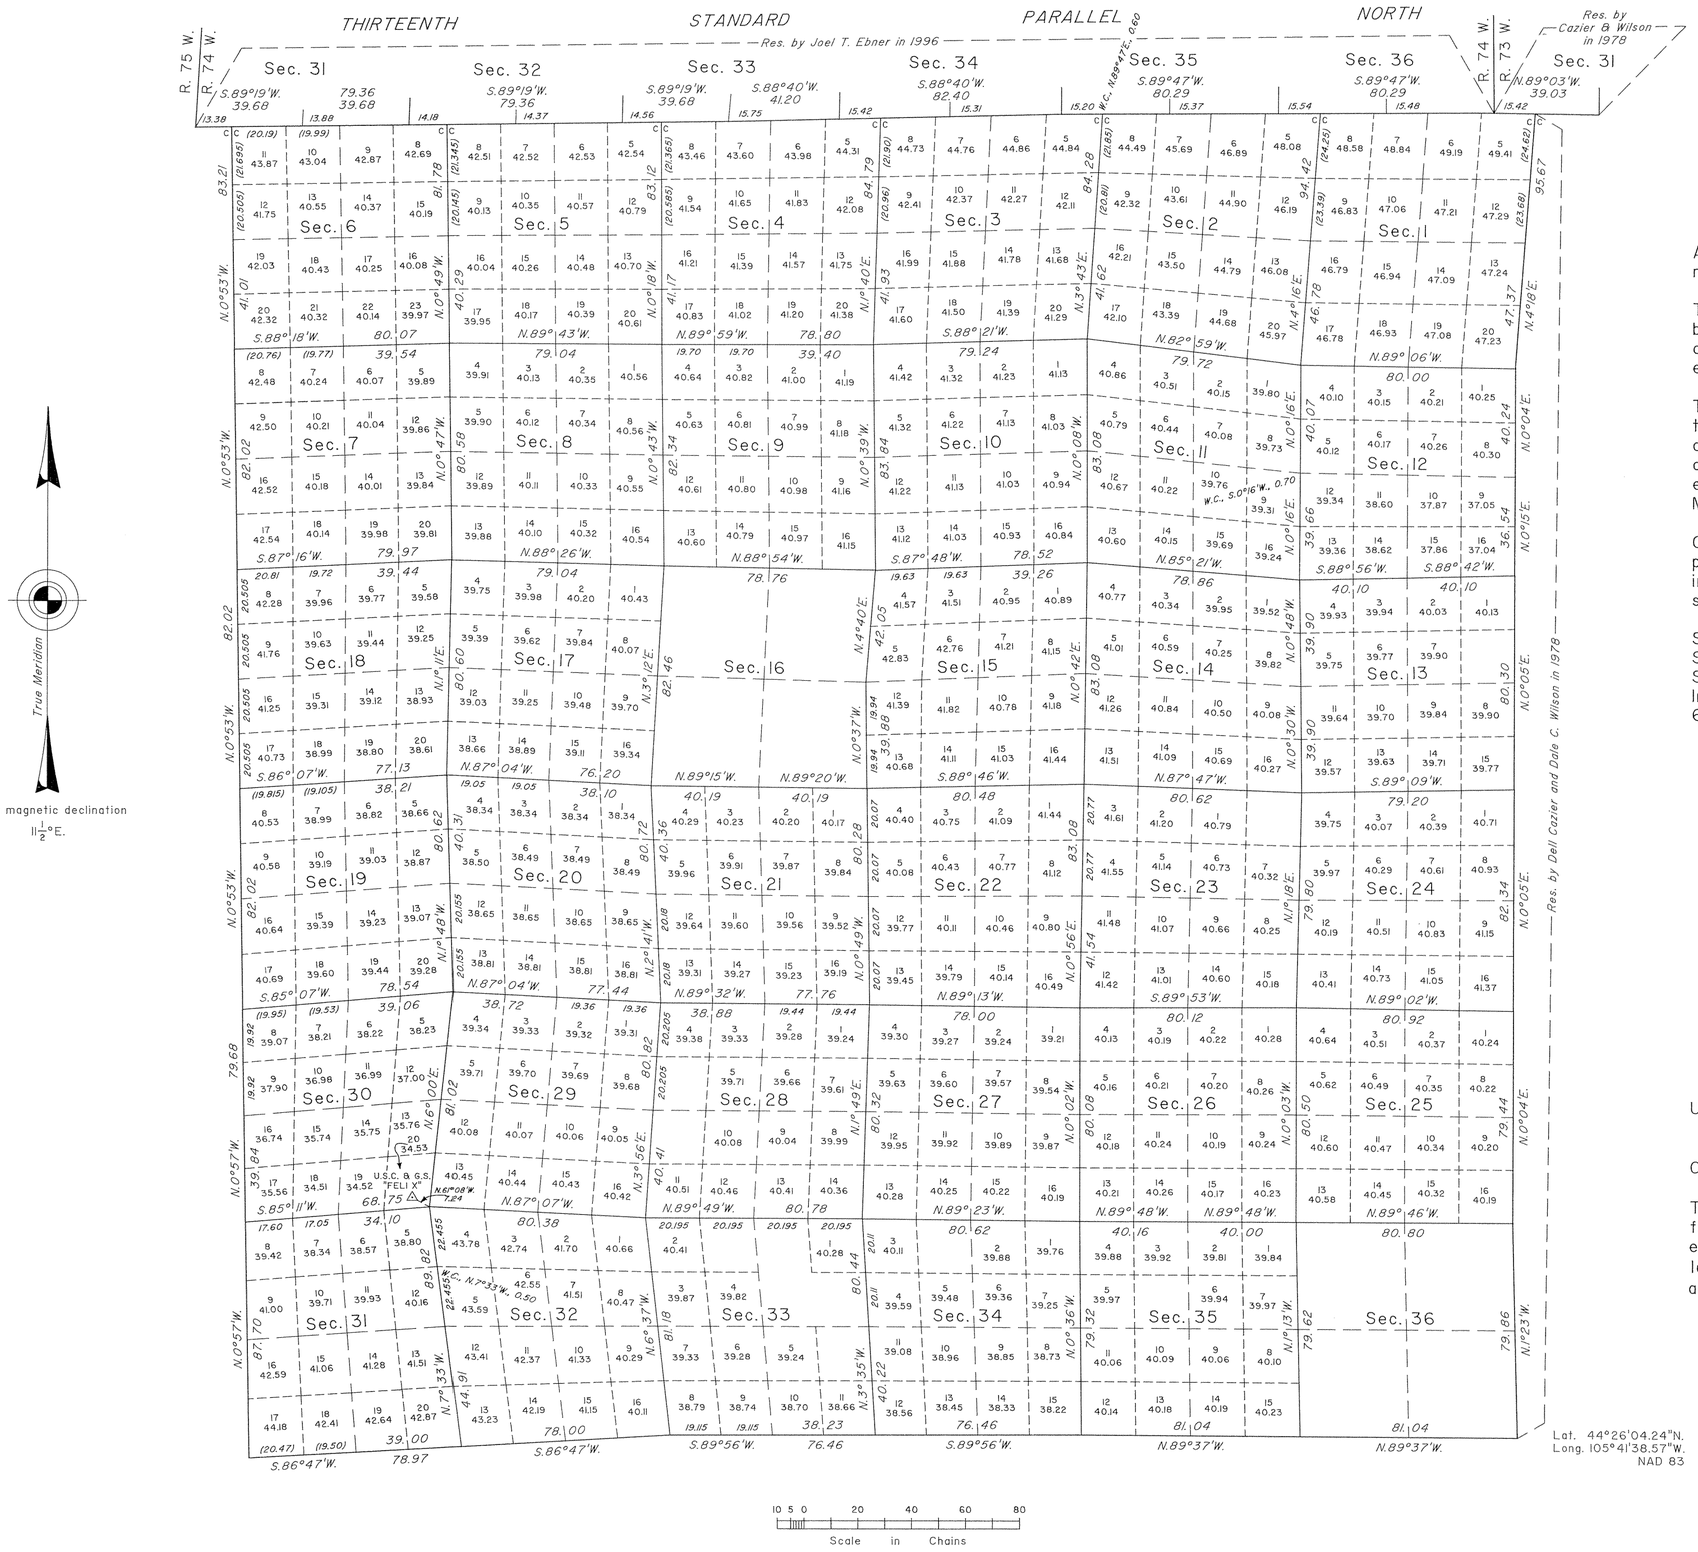

Lat. 44°26'04.24"N.
Long. 105°41'38.57"W.
NAD 83

A history of surveys is contained in the field notes.

The south boundary was dependently resurveyed by James D. Claflin and Matthew J. Kurchinski during the resurvey of T. 51 N., R. 74 W., executed concurrently under this same group.

This plat represents the dependent resurvey of the west boundary and the subdivisional lines, designed to restore the corners in their true original locations according to the best available evidence, T. 52 N., R. 74 W., Sixth Principal Meridian, Wyoming.

Certain modified lots and areas shown hereon pertain to Federal interest estate only. Except as indicated hereon, the lottings and areas are as shown on the plat approved August 14, 1883.

Survey executed by Richard A. Kohler, Cadastral Surveyor, beginning July 31, 1998, and completed September 15, 1999, pursuant to Special Instructions dated May 27, 1998, for Group No. 653, Wyoming.

UNITED STATES DEPARTMENT OF THE INTERIOR
BUREAU OF LAND MANAGEMENT

Cheyenne, Wyoming August 20, 2001

This plat is strictly conformable to the approved field notes, and the survey, having been correctly executed in accordance with the requirements of law and the regulations of this Bureau, is hereby accepted.

For the Director

John P. Lee

Chief Cadastral Surveyor for Wyoming

W.H.B.

OFFICIALLY FILED: October 1, 2001