Click Here for Field Notes

ORIGINAL

TOWNSHIP 52 NORTH, RANGE 76 WEST, OF THE SIXTH PRINCIPAL MERIDIAN, WYOMING.

DEPENDENT RESURVEY

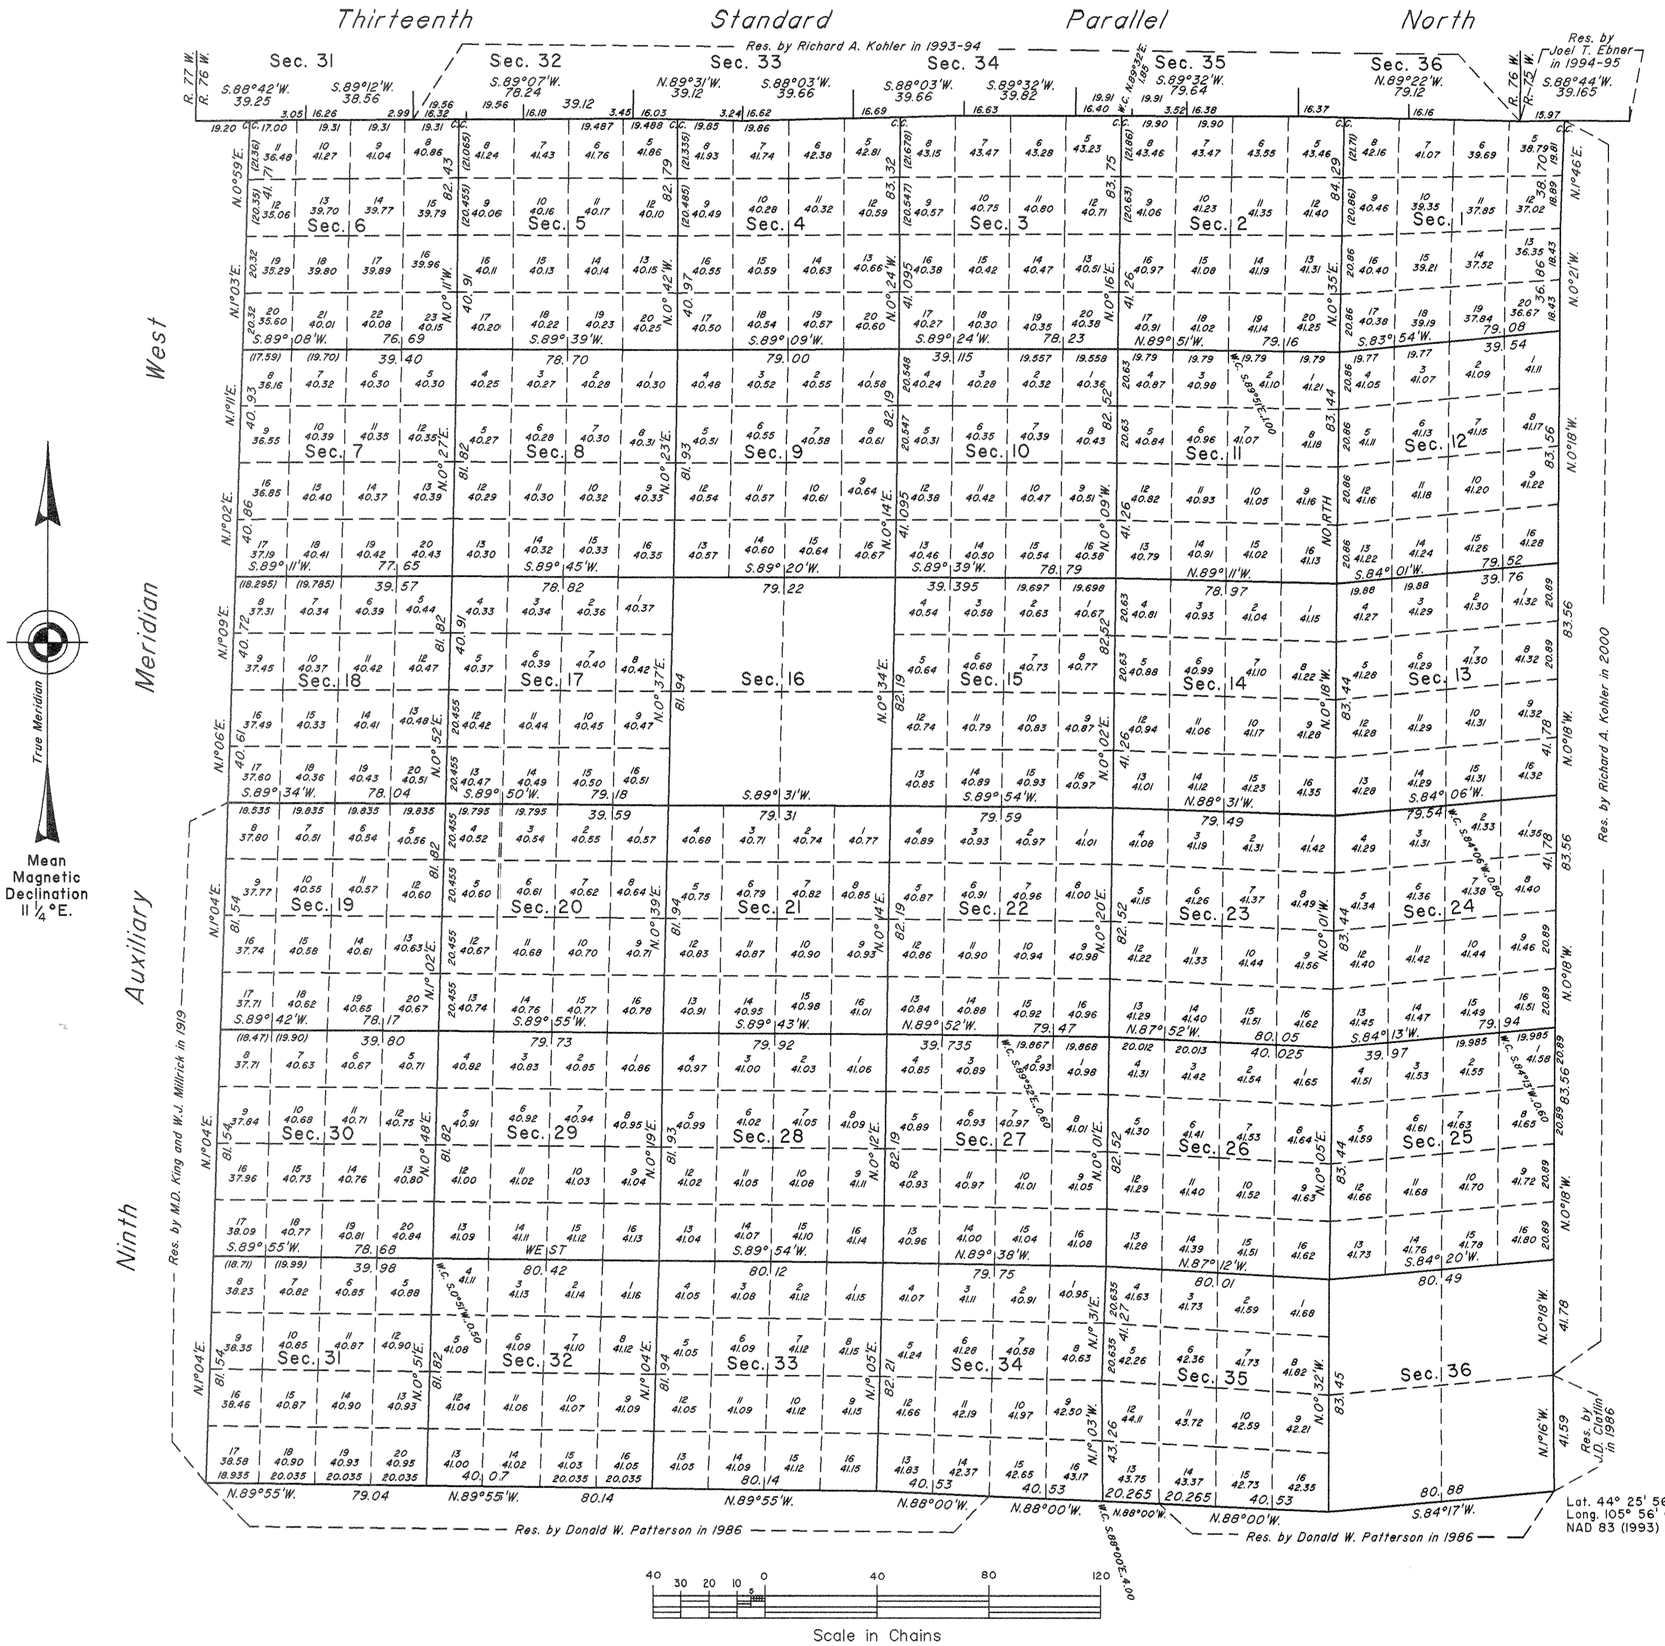

A history of surveys is contained in the field notes.

This plat represents the Dependent Resurvey of a portion of the Thirteenth Standard Parallel North, through R. 76 W., a portion of the Ninth Auxiliary Meridian West, through T. 52 N., between Rs. 76 and 77 W., a portion of the south boundary, and the subdivisional lines, designed to restore the corners in their true original locations according to the best available evidence, T. 52 N., R. 76 W., Sixth Principal Meridian, Wyoming.

Certain modified lots and areas shown hereon pertain to Federal interest estate only. Except as indicated hereon, the lotting and areas are as shown on the plat approved August 15, 1883.

Survey executed by Joel T. Ebner and Richard A. Kohler, Cadastral Surveyors, beginning June 11, 2003, and completed September 3, 2003, pursuant to Special Instructions dated March 12, 2003, for Group No. 711, Wyoming.

UNITED STATES DEPARTMENT OF THE INTERIOR
BUREAU OF LAND MANAGEMENT

Cheyenne, Wyoming March 15, 2005

This plat is strictly conformable to the approved field notes, and the survey, having been correctly executed in accordance with the requirements of law and the regulations of this Bureau, is hereby accepted.

For the Director

John P. Lee
Chief Cadastral Surveyor for Wyoming

J.T.E. / L.L.M.

OFFICALLY FILED: March 15, 2005