8389 **Click Here for Field Notes** ORIGINAL

TOWNSHIP 55 NORTH, RANGE 75 WEST, OF THE SIXTH PRINCIPAL MERIDIAN, WYOMING.

DEPENDENT RESURVEY

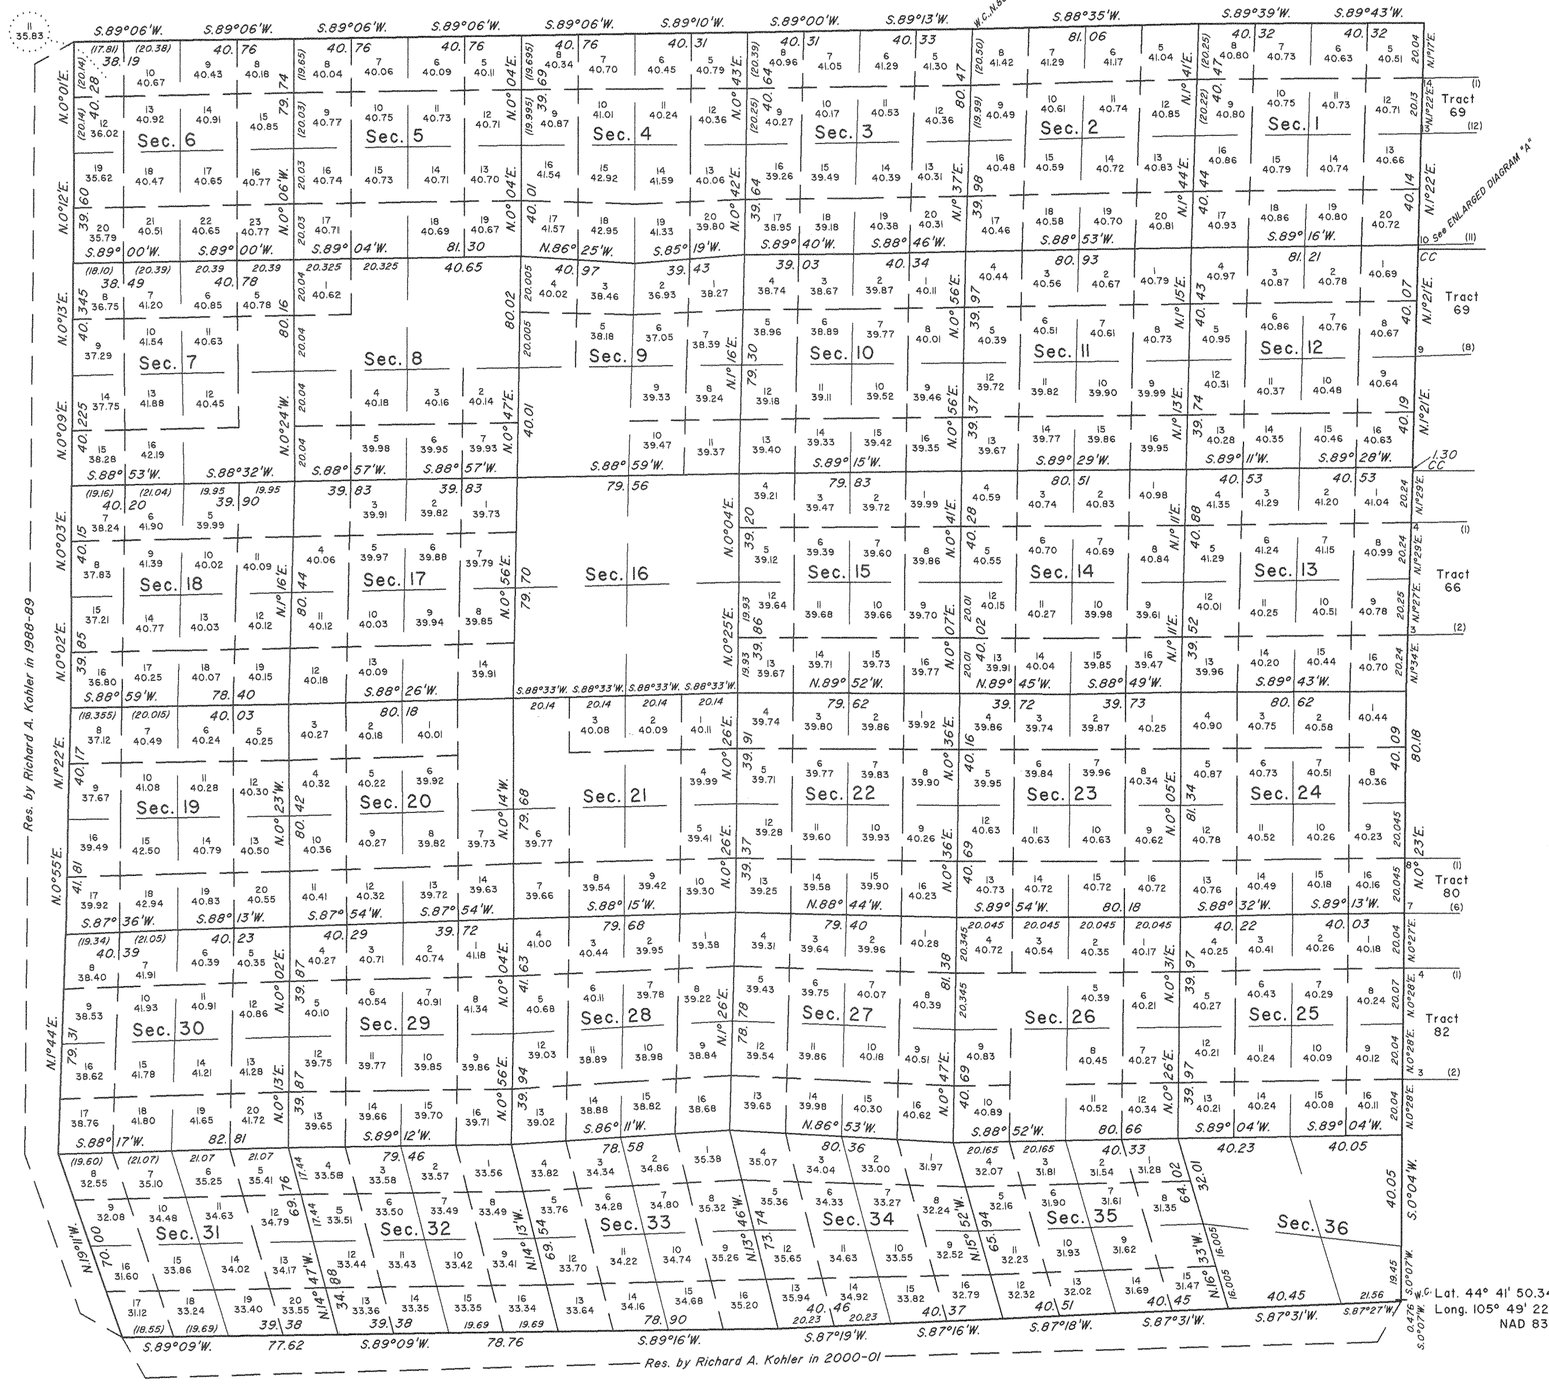

ENLARGED DIAGRAM "A"

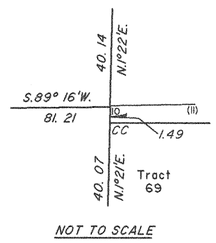

NOT TO SCALE

A history of surveys is contained in the field notes.

This plat represents the dependent resurvey of the the east and north boundaries and the subdivisional lines, designed to restore the corners in their true original locations according to the best available evidence, T. 55 N., R. 75 W., Sixth Principal Meridian, Wyoming.

Certain modified lots and areas shown hereon pertain to Federal interest estate only. Except as indicated hereon, the lottings and areas are as shown on the plat approved September 10, 1883.

Survey executed by Richard A. Kohler, Cadastral Surveyor, beginning August 8, 2001, and completed May 29, 2002, pursuant to Special Instructions dated February 22, 2001, for Group No. 685, Wyoming.

UNITED STATES DEPARTMENT OF THE INTERIOR
BUREAU OF LAND MANAGEMENT

Cheyenne, Wyoming September 24, 2004

This plat is strictly conformable to the approved field notes, and the survey, having been correctly executed in accordance with the requirements of law and the regulations of this Bureau, is hereby accepted.

For the Director

John P. Lee

John P. Lee
Chief Cadastral Surveyor for Wyoming

W.H.B. / L.L.M.

1691 A

OFFICIALLY FILED: September 24, 2004