8385 **Click Here for Field Notes** ORIGINAL

TOWNSHIP 56 NORTH, RANGE 74 WEST, OF THE SIXTH PRINCIPAL MERIDIAN, WYOMING.

DEPENDENT RESURVEY

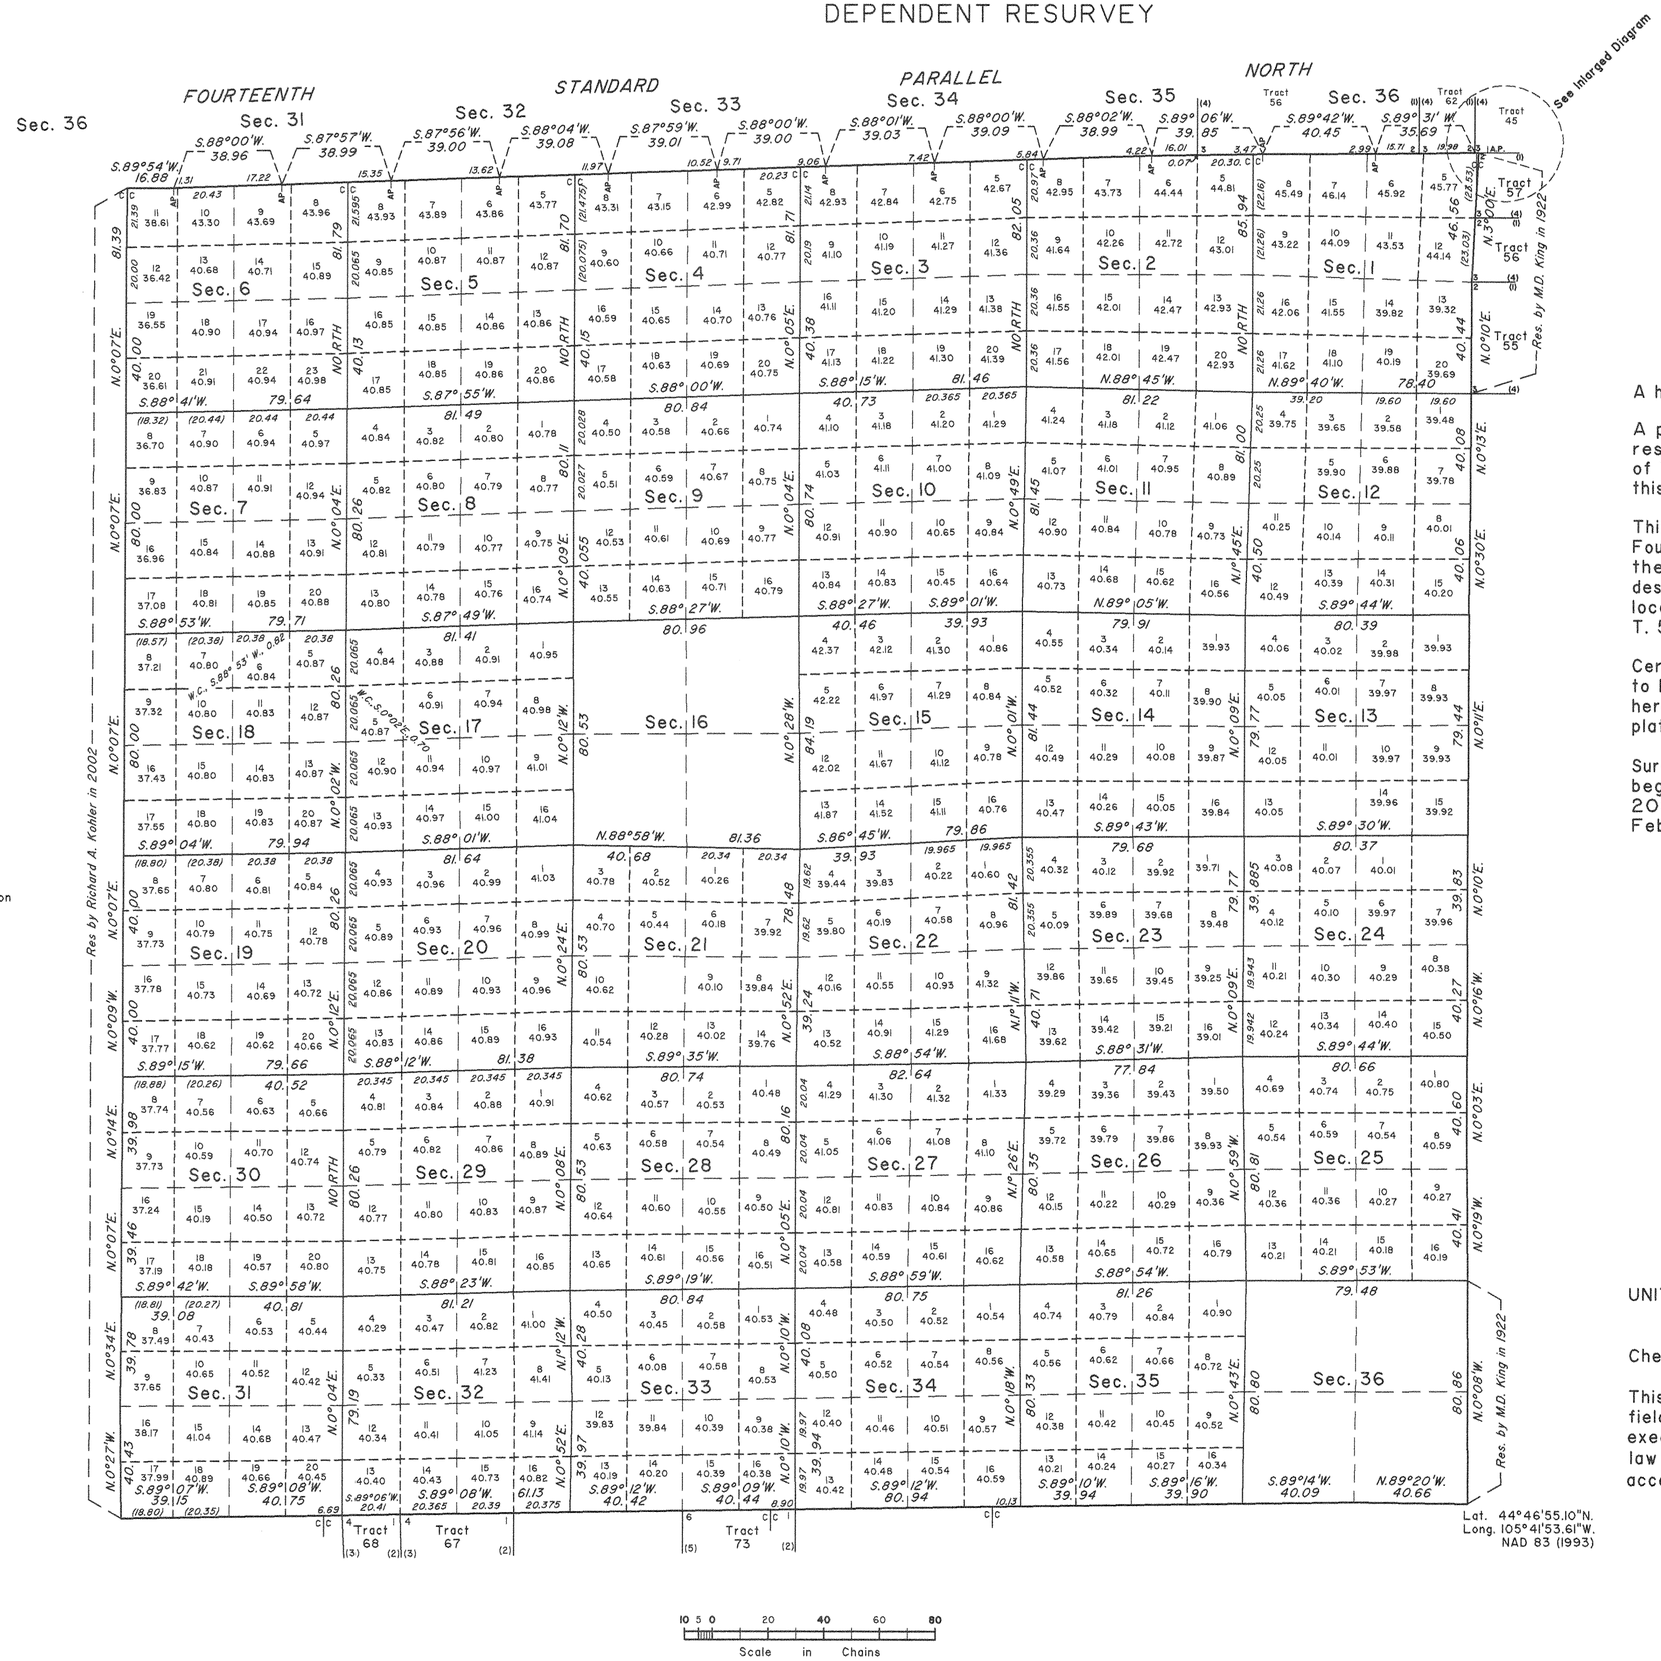

Enlarged Diagram

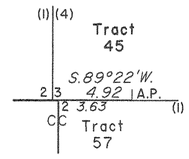

Not to Scale

A history of surveys is contained in the field notes.

A portion of the east boundary was dependently resurveyed by Joel T. Ebner during the resurvey of T. 56 N., R. 73 W., executed concurrently under this same group.

This plat represents the dependent resurvey of the Fourteenth Standard Parallel North, through R. 74 W., the south boundary and the subdivisional lines, designed to restore the corners in their true original locations according to the best available evidence, T. 56 N., R. 74 W., Sixth Principal Meridian, Wyoming.

Certain modified lots and areas shown hereon pertain to Federal interest estate only. Except as indicated hereon, the lottings and areas are as shown on the plat approved September 4, 1883.

Survey executed by Joel T. Ebner, Cadastral Surveyor, beginning August 6, 2001, and completed June 19, 2002, pursuant to Special Instructions dated February 26, 2001, for Group No. 686, Wyoming.

Lat. 44°46'55.10"N.
Long. 105°41'53.61"W.
NAD 83 (1993)

UNITED STATES DEPARTMENT OF THE INTERIOR
BUREAU OF LAND MANAGEMENT

Cheyenne, Wyoming September 24, 2004

This plat is strictly conformable to the approved field notes, and the survey, having been correctly executed in accordance with the requirements of law and the regulations of this Bureau, is hereby accepted.

For the Director

John P. Lee
Chief Cadastral Surveyor for Wyoming

W.H.B. / L.L.M.

1677 A

OFFICIALLY FILED: September 24, 2004