Click Here for Field Notes

TOWNSHIP 24 NORTH, RANGE 88 WEST, OF THE SIXTH PRINCIPAL MERIDIAN, WYOMING.

DEPENDENT RESURVEY

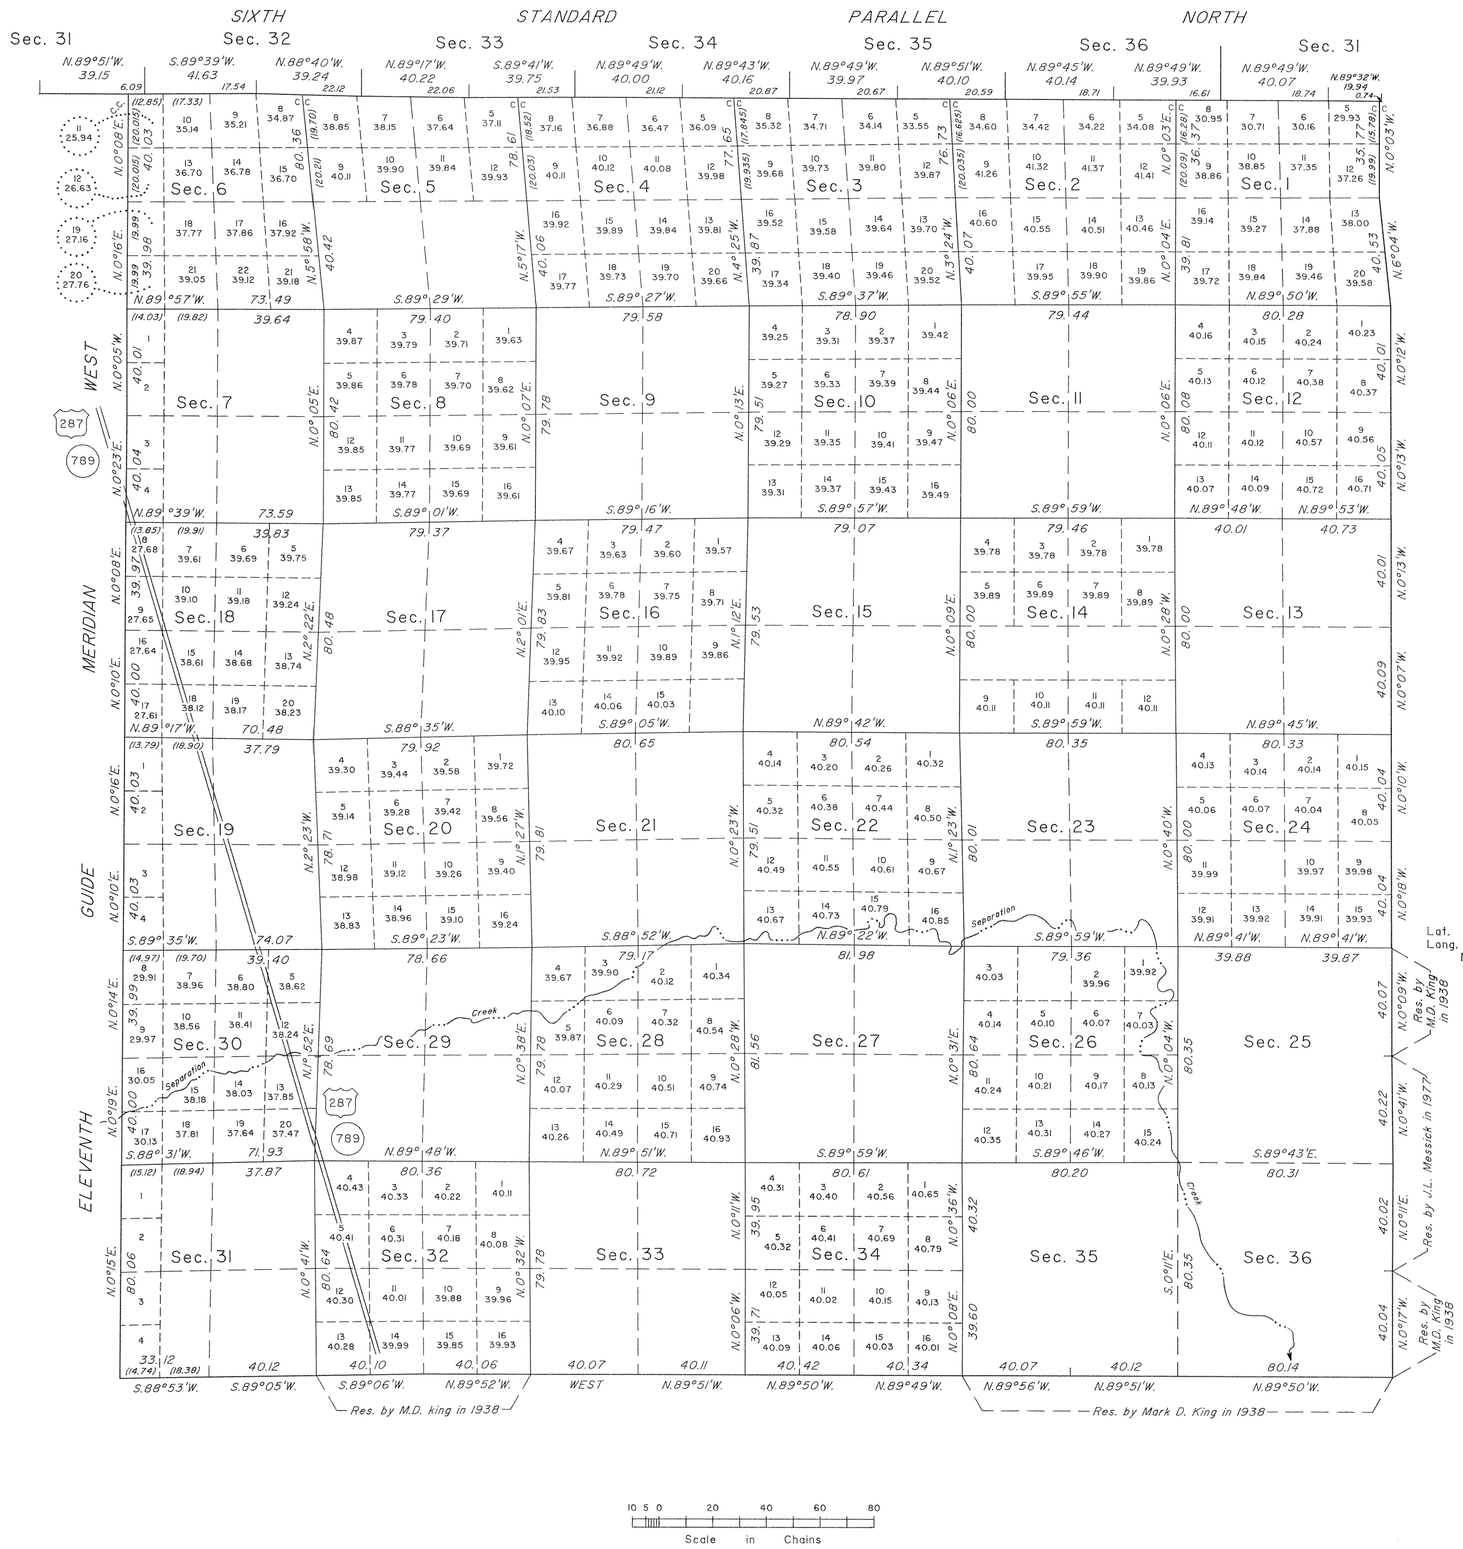

A history of surveys is contained in the field notes.

This plat represents the dependent resurvey of a portion of the Sixth Standard Parallel North, through Rs. 87 and 88 W., the Eleventh Guide Meridian West, through T. 24 N., between Rs. 88 and 89 W., and portions of the south and east boundaries and subdivisional lines, designed to restore the corners in their true original locations according to the best available evidence, T. 24 N., R. 88 W., Sixth Principal Meridian, Wyoming.

Certain modified lots and areas shown hereon pertain to Federal interest estate only. Except as indicated hereon, the lottings and areas are as shown on the plat approved August 4, 1883.

Survey executed by Lynn A. Forbes, Cadastral Surveyor, beginning May 20, 1997, and completed August 20, 1997, pursuant to Special Instructions dated March 31, for Group No. 636, Wyoming.

UNITED STATES DEPARTMENT OF THE INTERIOR
BUREAU OF LAND MANAGEMENT

Cheyenne, Wyoming January 23, 2002

This plat is strictly conformable to the approved field notes, and the survey, having been correctly executed in accordance with the requirements of law and the regulations of this Bureau, is hereby accepted.

For the Director

John P. Lee

Chief Cadastral Surveyor for Wyoming

W.H.B.

OFFICIALLY FILED: February 6, 2002