(24)

Click Here for Field Notes

3002

83

TOWNSHIP No. 31 NORTH, RANGE No. 76, WEST of the 6th Principal MERIDIAN.

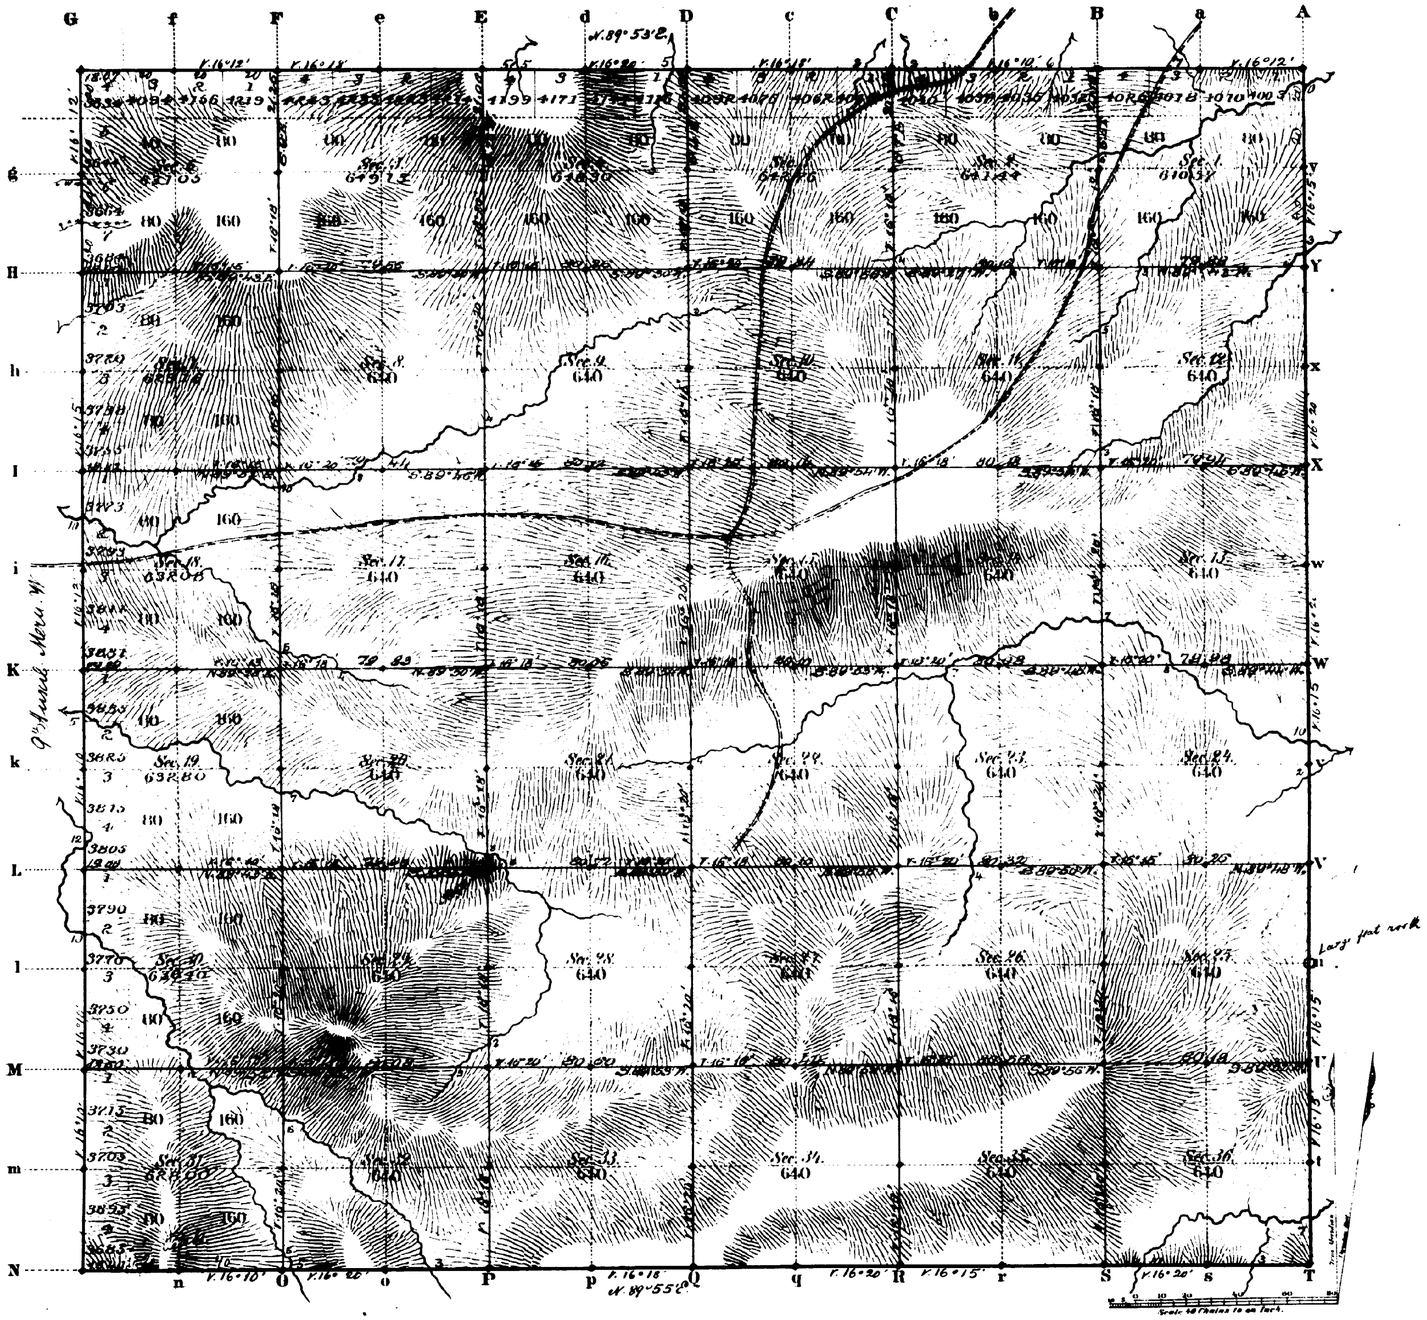

Total number of Acres. 23,003.60

Surveys Designated	By Whom Surveyed	Date of Contract	Amount of Surveys Miles	Chs	Lks	When Surveyed	Magnetic Declination
S. & N. Township lines	W. D. Dawney	July 11, 1882	17	76	47	Sept. 4-6, 1882 Sept. 20, 1883 to	16° 18' East
Subdivisions	" "	" "	50	70	98	January 2, 1883	16° 16' " "
Connections							
9th Guard W. W.	" "	" "	6	00	00	June 22 1882	

The above Map of Township No. 31 North Range No. 76 West of the Sixth Principal Meridian Wyoming Territory is strictly conformable to the field notes of the survey thereof on file in this Office, which have been examined and approved

Surveyor General's Office,
Cheyenne Wyoming
January 18th 1884

Edw. C. Davis
Dep. Sur. Gen.

A. Gast & Co. St. Louis Mo.

1924

31 - 76

(24)
Indexed
accession no. 2980

EXTERIOR LINES.

Scale 3 miles to 1 inch. Magnetic Var. East.

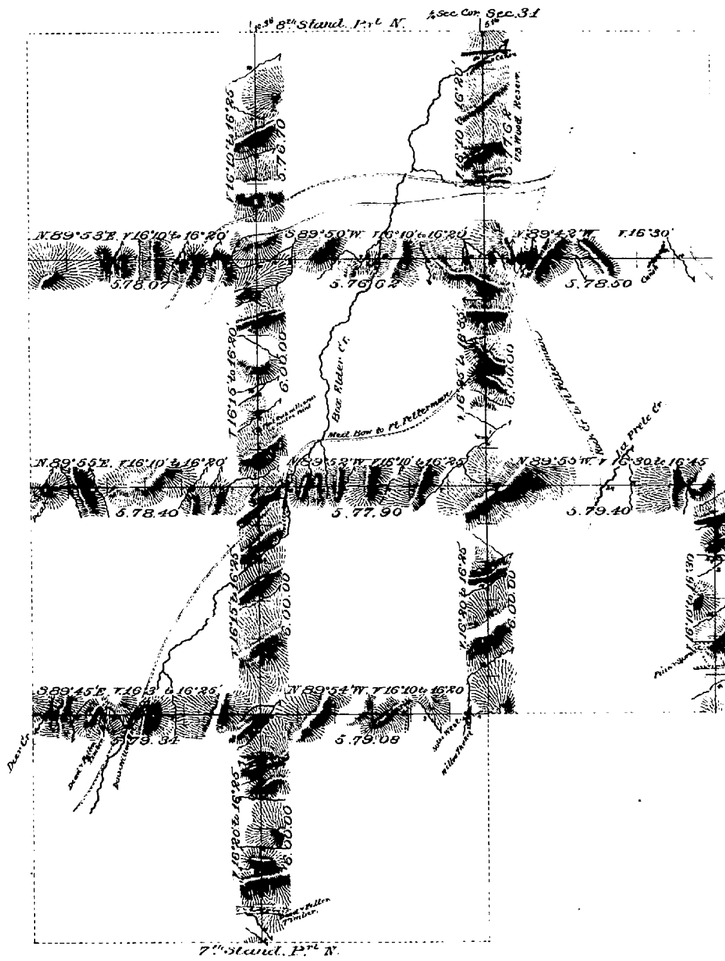
8th Stand. Pt. N.
Sec. Cor. Sec. 31
7th Stand. Pt. N.

(24)
Indexed

3024

9th AUXILIARY MERIDIAN WEST

In Tps. 29, 30, 31 and 32 North betw. Ranges 76 and 77 W of the 6th P.M. Wy. T.
Scale 40 chs to 1 inch. Mag. Var. East.

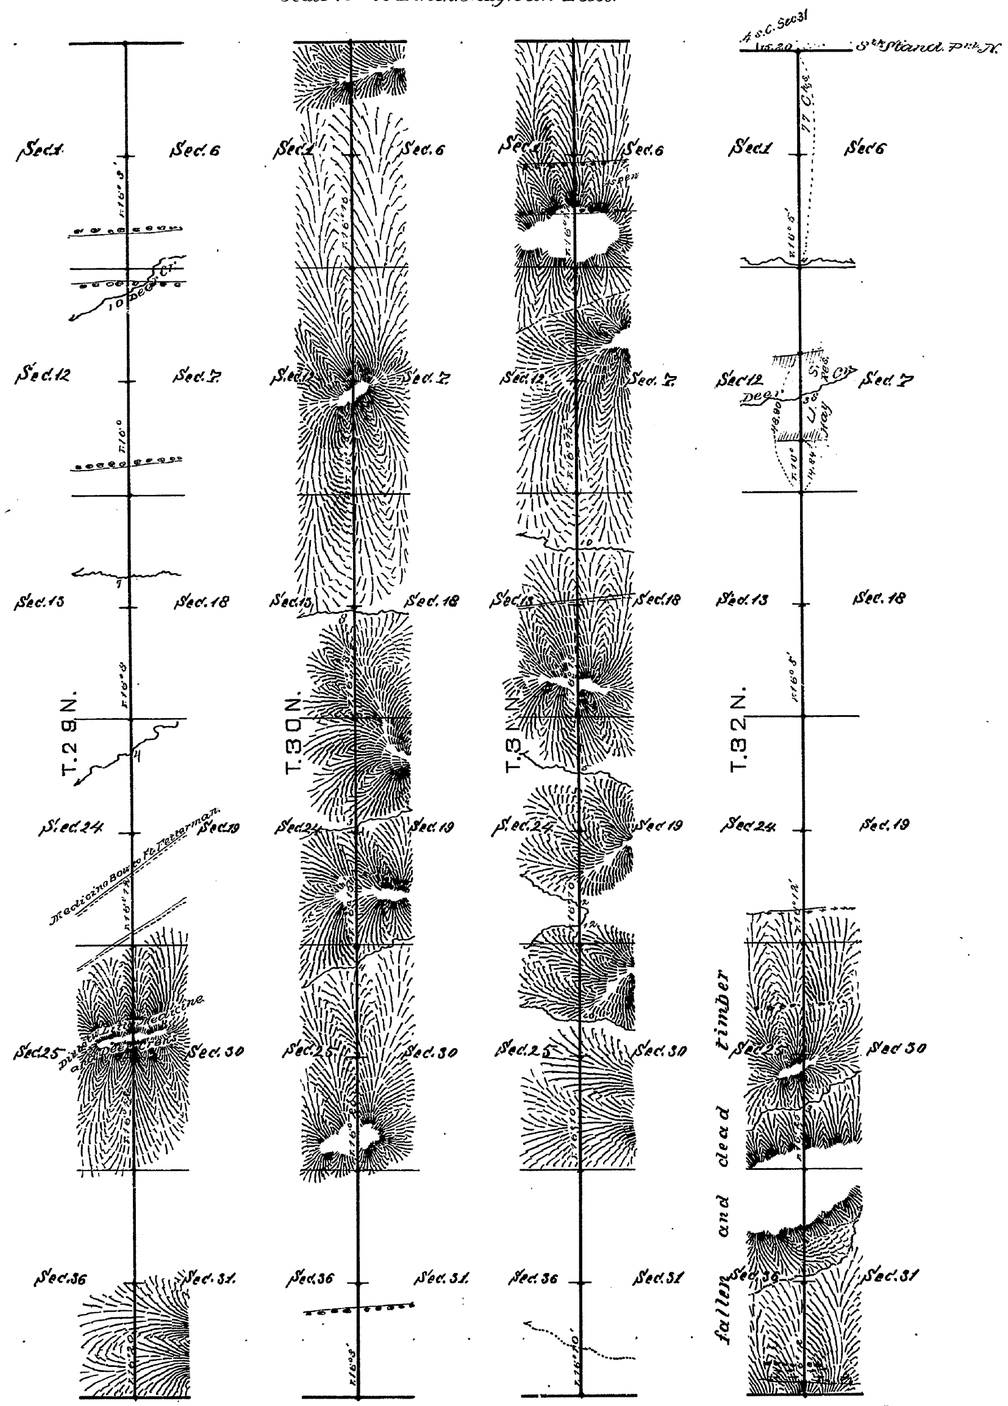

Survey Designated.	By whom surveyed.	Date of contract	Amount of survey Mls.	Chs.	Lks	When surveyed.
9th Auxil. Mer. W	W. O. Downey	July 11th 1882	23	77	00	Nov. 20-22, 1882
Connecting	" " "	" " "		15	20	" " "

I hereby certify that the above diagram of the 9th Auxiliary Meridian West, in Tps. 29, 30, 31 and 32 N. betw. R's 76 & 77 W. of the 6th P.M. Wy. Ty. is strictly conformable to the field notes of the survey on file in this Office which have been examined and approved.
Surveyor General's Office
Cheyenne Wyoming January 18th 1884

Edw. C. David
" Sur. Gen.

1935