Click Here for Field Notes

Ac. 6692

ORIGINAL

TOWNSHIP 41 NORTH, RANGE 76 WEST, OF THE SIXTH PRINCIPAL MERIDIAN, WYOMING

DEPENDENT RESURVEY

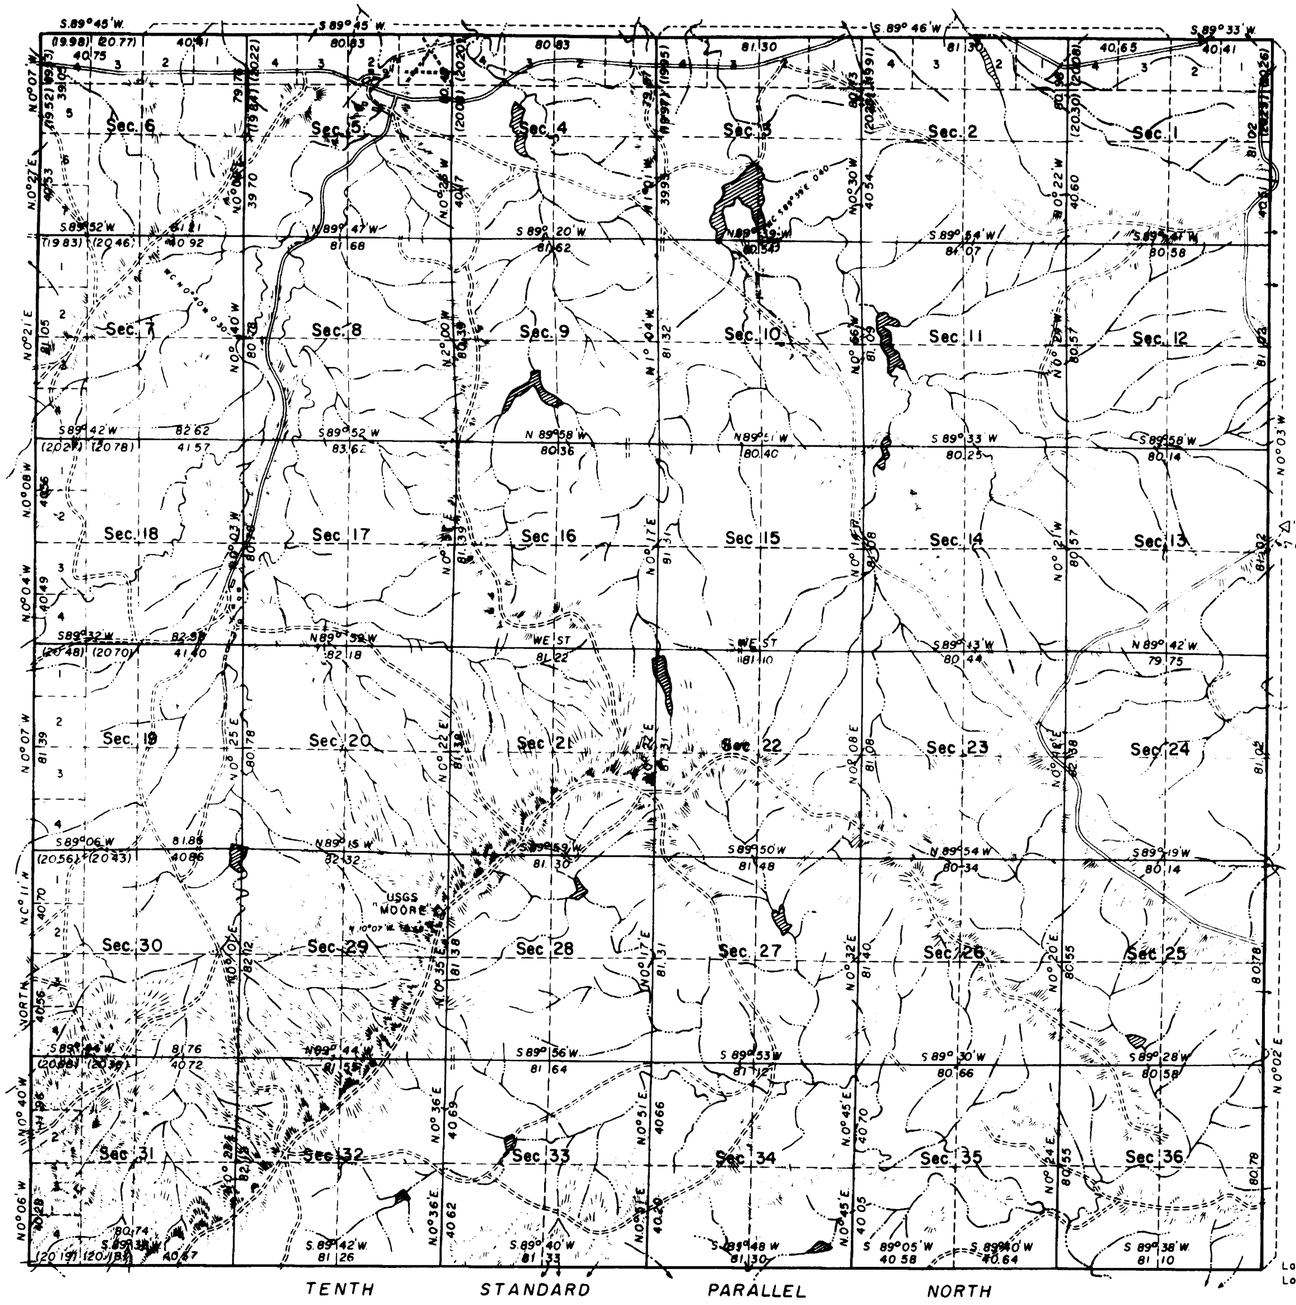

Scale in Chains: 0 10 40 80

Total area resurveyed: 23,028.86 acres

This plat represents a retracement and reestablishment of the East boundary, the Tenth Standard Parallel North through Range 76 West, and the subdivisional lines designed to restore the corners in their original locations according to the best available evidence. The lottings and areas are as shown upon the plat approved May 5, 1883.

Resurvey executed by Russell C. MacDonald September 10 to 30, 1954, under special instructions dated March 16, 1953 for Group 241, Wyoming.

UNITED STATES DEPARTMENT OF THE INTERIOR
BUREAU OF LAND MANAGEMENT
Washington, D. C. July 9, 1956

This plat is strictly conformable to the approved field notes, and the survey, having been correctly executed in accordance with the requirements of law and the regulations of this Bureau, is hereby accepted.

For the Director

Earl G. Harrington

Cadastral Engineering Staff Officer

Lat. 43°28' 23 59" N.
Long 105°55' 34.9" W.

R.C.C. & O.E.M.

1422 - A

41 - 76

(19)

Click Here for Field Notes

69

1947

TOWNSHIP No. 41 NORTH. RANGE No. 76 WEST of the 6th Principal MERIDIAN.

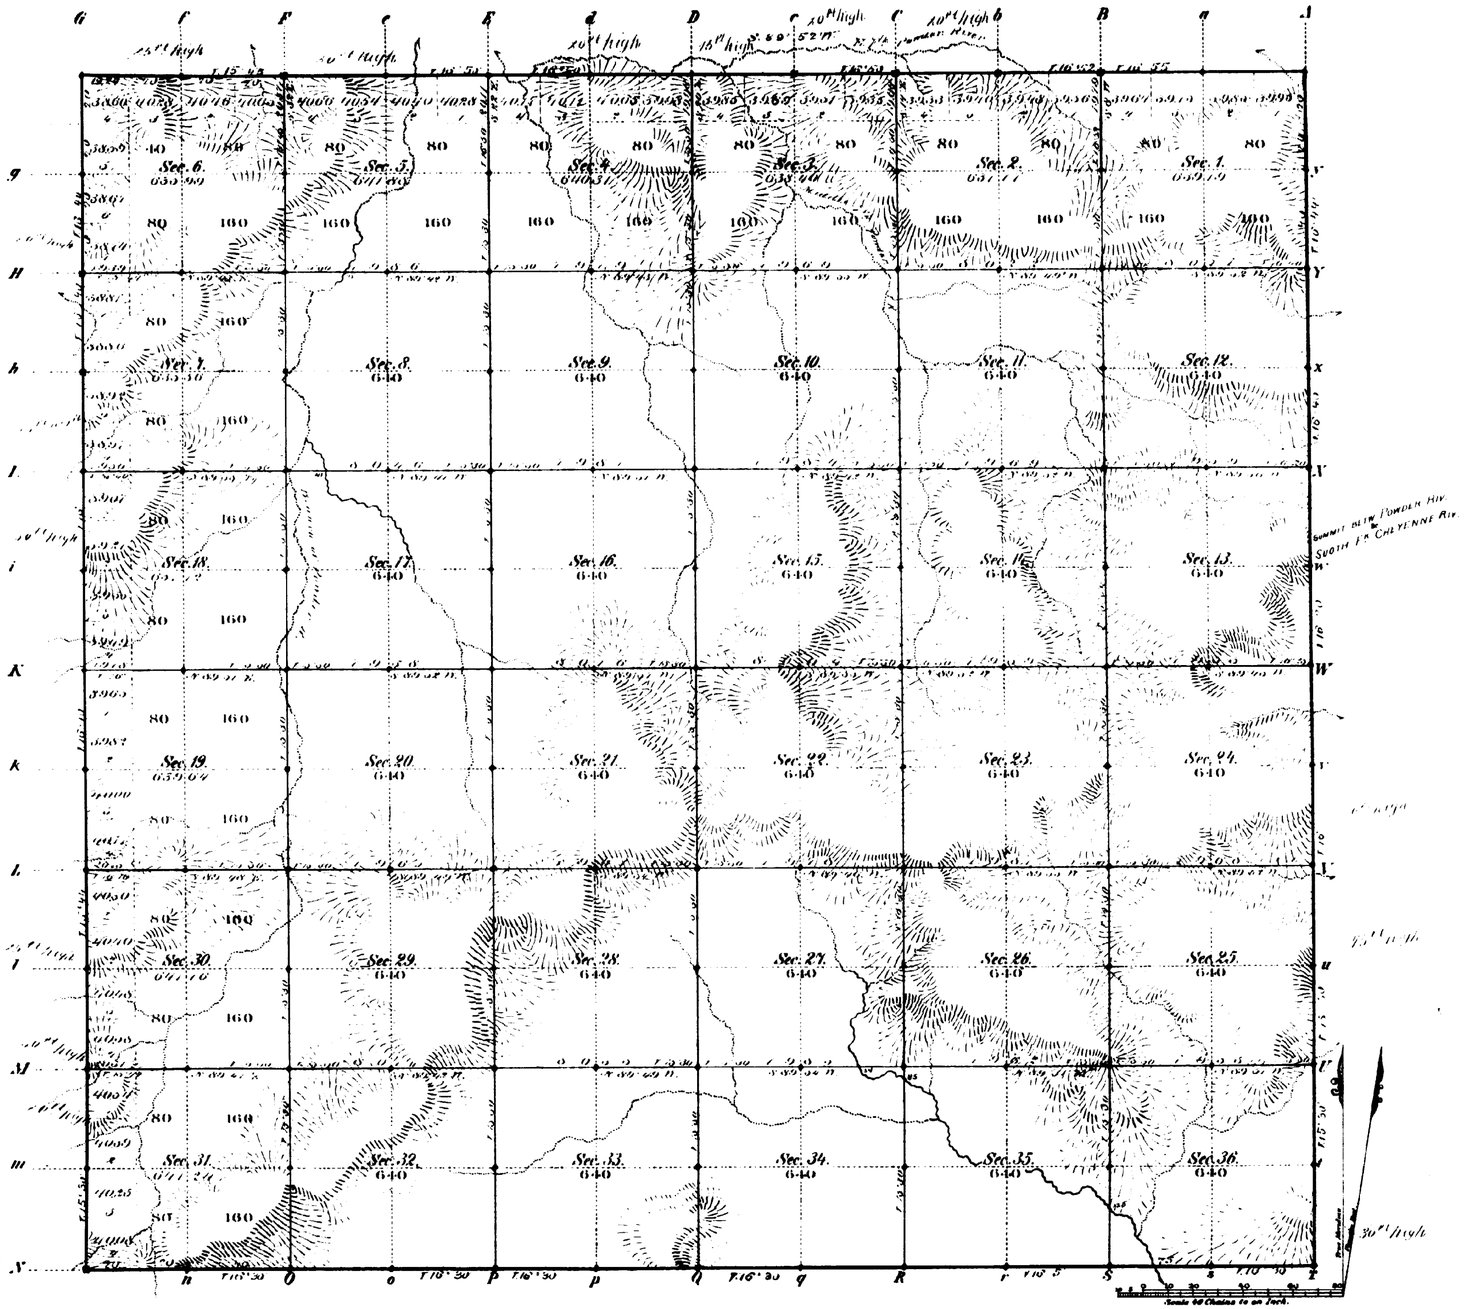

Total number of Acres 23028.86

	Surveys Designated	By Whom Surveyed	Date of Contract	Amount of Surveys Mls.	Chs.	Lks.	When Surveyed	Magnetic Declination
E. W. & N.	Township lines	McCartley & Moore	Febr. 2nd 1881	17	79	24	July 16, 25, 26, 1881	16° 27' East
	Subdivisions	R. O. Downey	" " "	59	74	51	Sept. 21-28, 1881	15° 30' " "
	Connections							
	10th Stand. P.N.	McCartley & Moore	Febr. 2nd 1881	6	01	00	March 14 1881	

The above Map of Township No. 41 North Range No. 76 West of the Sixth Principal Meridian Wyoming Territory is strictly conformable to the field notes of the survey thereof on file in this Office, which have been examined and approved.

Surveyor General's Office,
Cheyenne Wyoming
May 5th 1883.

Edw. C. Davis
Sur. Genl.

A. Gast & Co. St. Louis, Mo.

1422

41 - 76

(13)

Indexed

accession no 1111

Click Here for Field Notes

Retracement Field Notes
T. 41 N., Rs. 76-77 W.
T. 42 N., Rs. 76-77 W.
T. 43 N., R. 77 W.
T. 44 N., Rs. 76-77 W.

EXTERIOR LINES.

Scale, 3 miles to an inch. Magnetic Var. East.

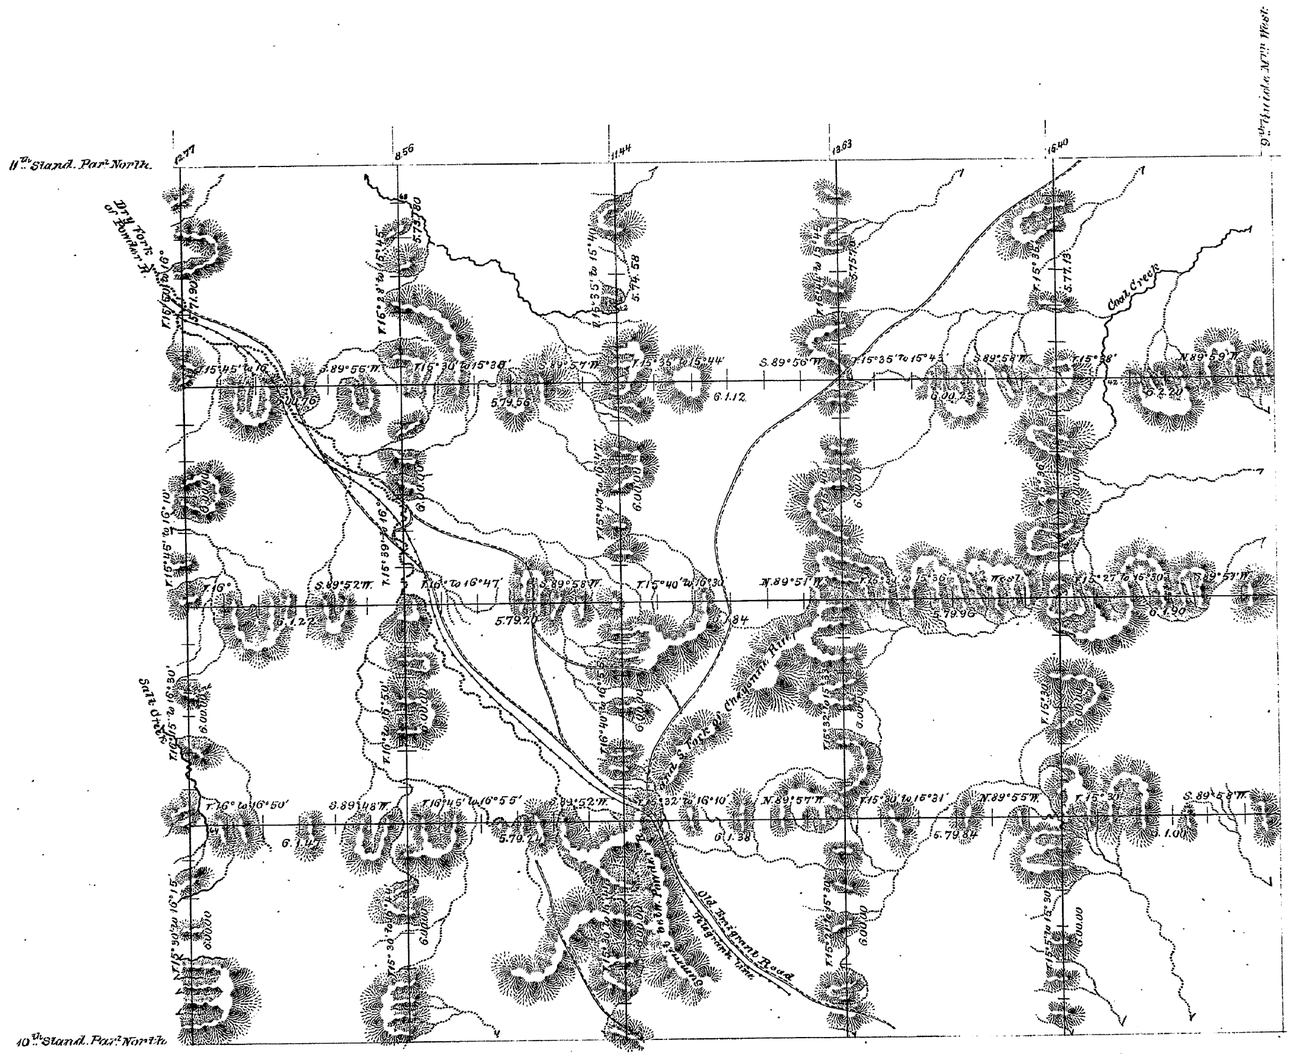

Surveys Designated	By whom surveyed	Date of Contract	Amount of Surveys mls.	ch.	lks.	When Surveyed
Exterior lines	Mc Carthy & Moore	February 2, 1881	209	64	3	June 30–Aug. 8, 1881
Connections	" " "	" " "		62	80	" " "

I hereby certify that the above diagram of the exterior lines of Townships 41 to 44 N. in Ranges 73 to 77 inclusive, West of the 6th Principal Meridian, Wyoming Territory, is strictly conformable to the field notes of the survey thereof on file in this Office, which have been examined & approved.—
Surveyor Generals Office,
Cheyenne, Wyo. July 24th 1882.

Edw. C. David
Surveyor General.

Click Here for Field Notes

10TH STANDARD PARALLEL NORTH

From the 8th to the 10th Guide Meridian West, between Townships 40 & 41 N., Ranges 65 to 80 incl. West of the 6th Prin'l Mer'n Wyo. Terr.

T. 41 N. R. 80 W.

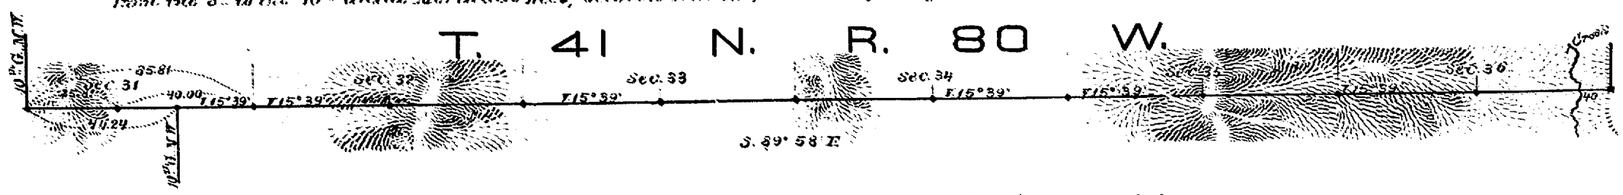

T. 41 N. R. 79 W.

T. 41 N. R. 78 W.

T. 41 N. R. 77 W.

T. 41 N. R. 76 W.

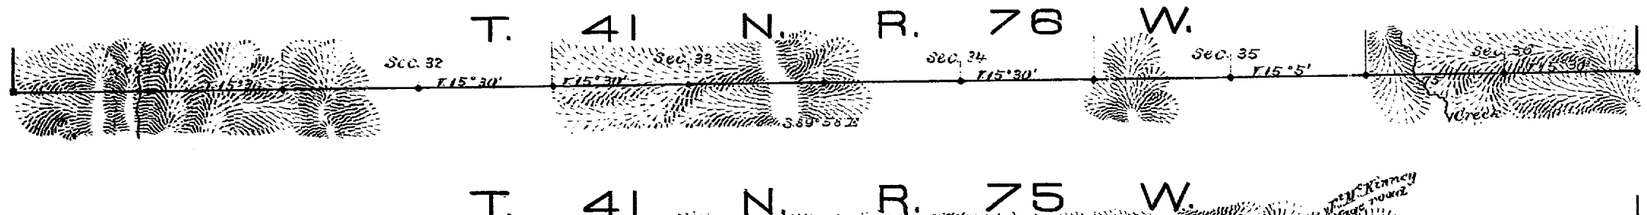

T. 41 N. R. 75 W.

T. 41 N. R. 74 W.

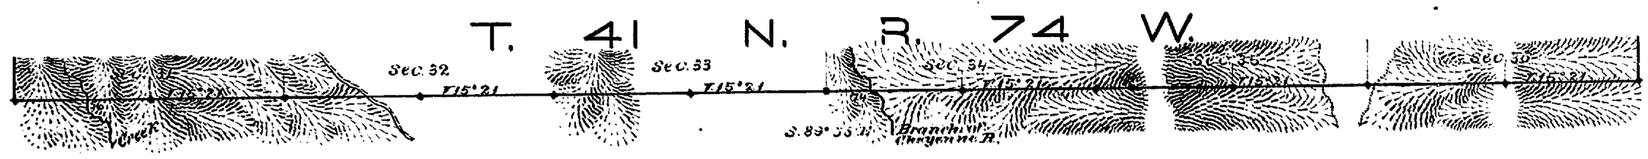

T. 41 N. R. 73 W.

T. 41 N. R. 72 W.

T. 41 N. R. 71 W.

T. 41 N. R. 70 W.

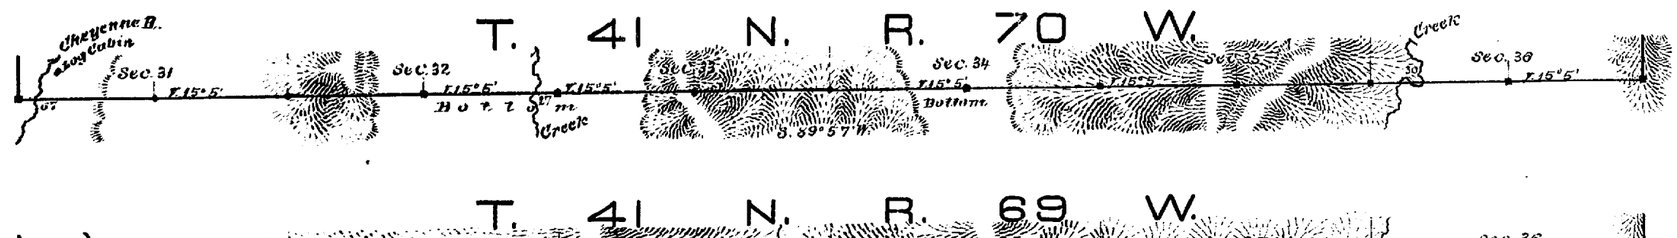

T. 41 N. R. 69 W.

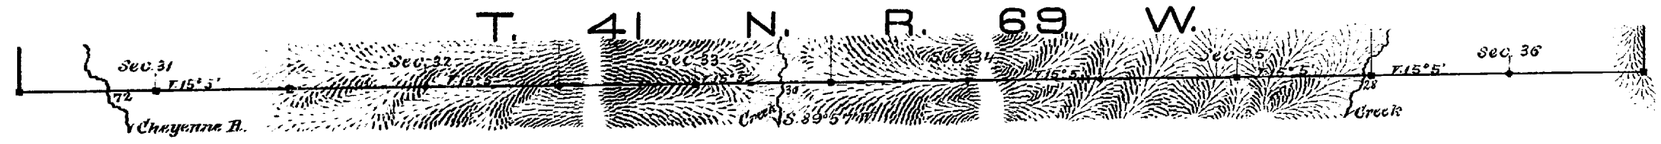

T. 41 N. R. 68 W.

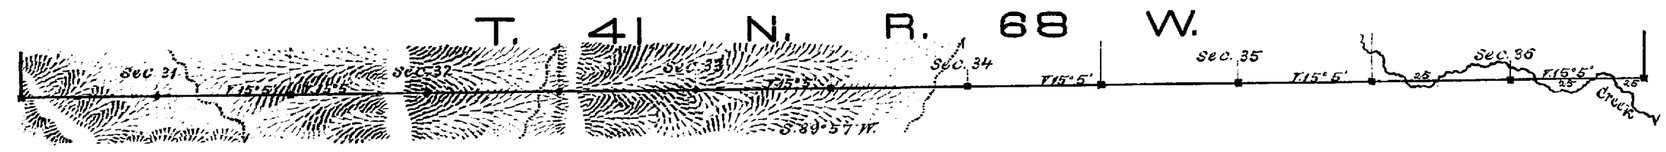

T. 41 N. R. 67 W.

T. 41 N. R. 66 W.

T. 41 N. R. 65 W.

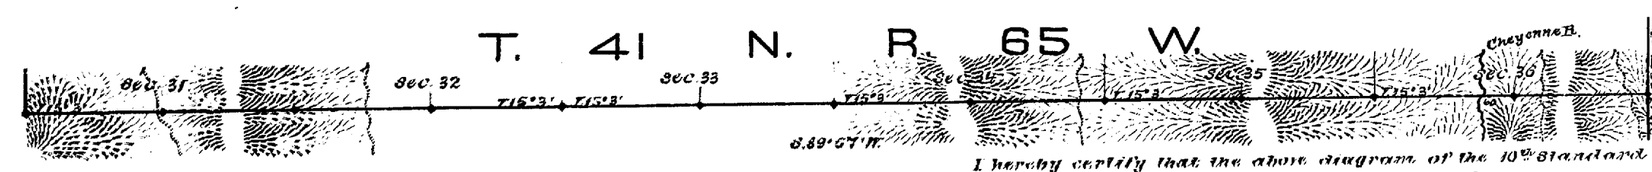

Scale, 40 chs. to an inch.

Magnetic variat. East.

Surveys Designated, By whom surveyed	Date of Contract	Amount of Survey chs.	lks.	Cost	When surveyed
10th Stand. Pl. North, W. Carthy & Moore	February 2nd 1881	96	65	81	Feby. 19 - March 1881
Connecting lines					

I hereby certify that the above diagram of the 10th Standard Parallel North, from the 8th to the 10th Guide Mer'n W., betw. T'ps 40 & 41 N., R'g's 65 to 80 incl. West of the 6th Prin'l Mer'n Wyo. Territ. is strictly conformable to the field notes of the survey thereof on file in this office, which have been examined and approved.

Surveyor General's Office,
Cheyenne, Wyo. July 24th 1882.

Edw. C. Dawes
Surveyor General.

ACCESSION NO. 1113

67