Click Here for Field Notes

32 1572 41

TOWNSHIP No. 35 NORTH, RANGE No. 93 WEST of the 6TH Principal MERIDIAN.

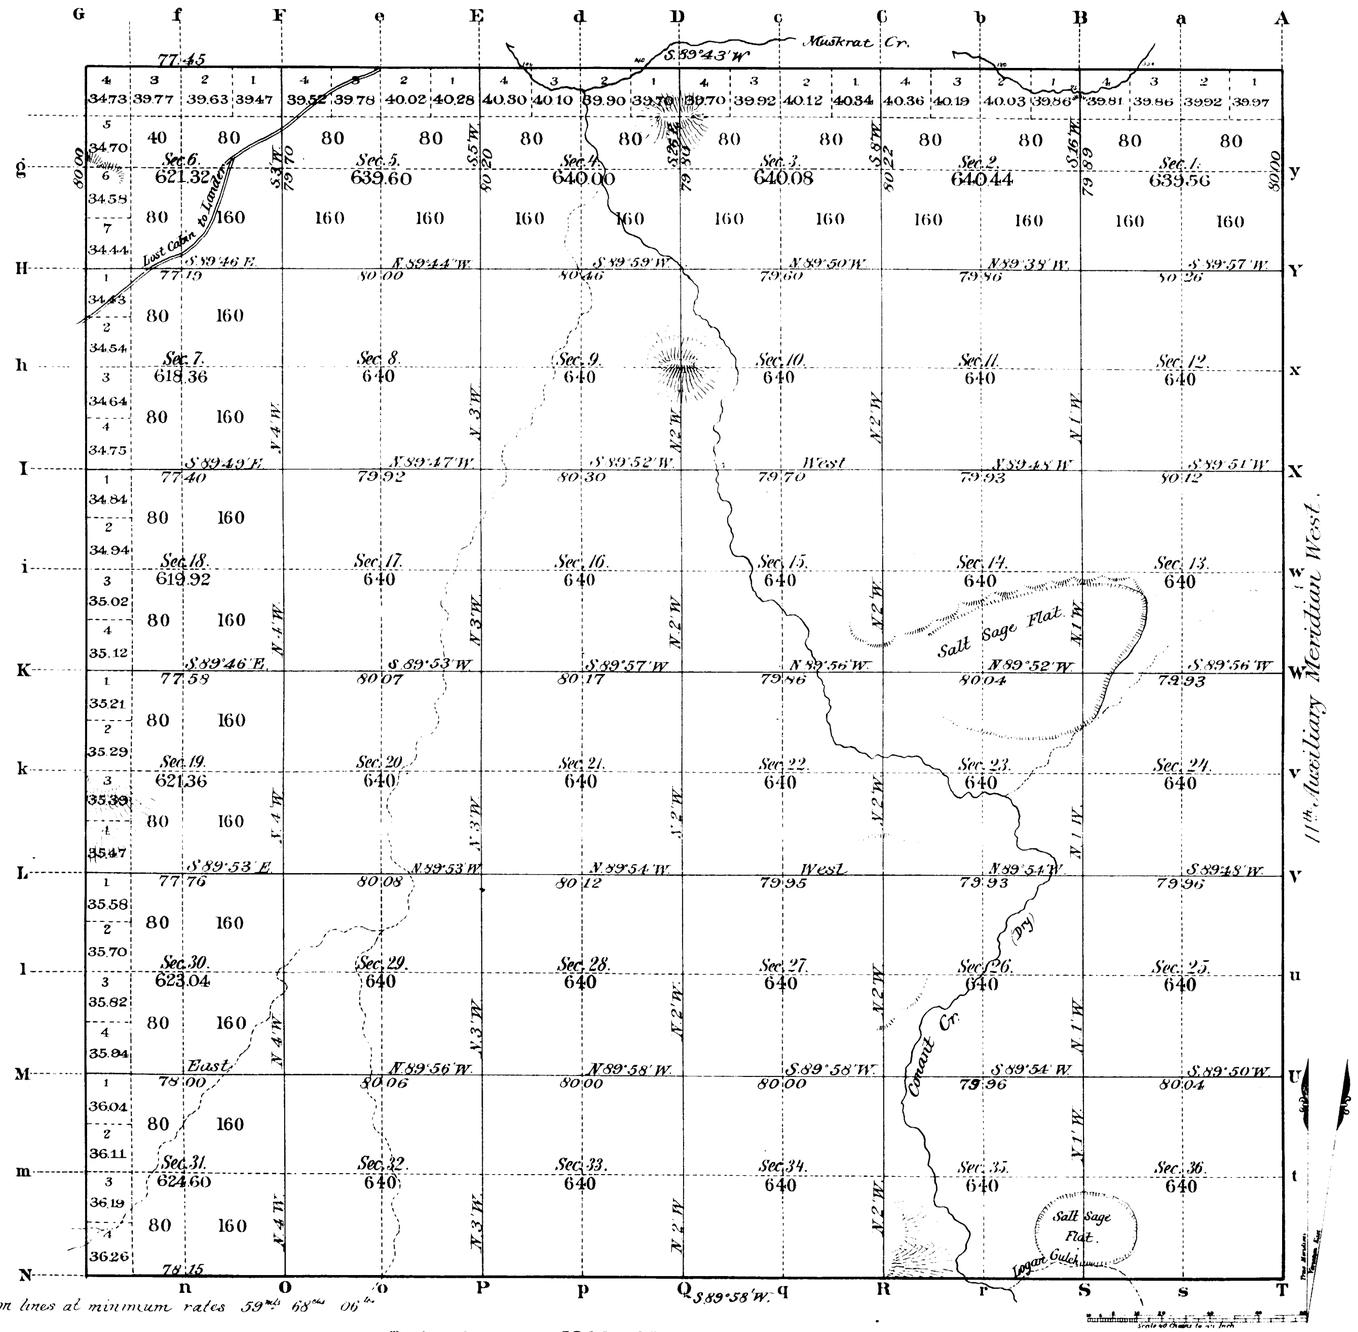

All subdivision lines at minimum rates 59 chs. 68 lks. 06 lks.

Total number of Acres 22928.28

Surveys Designated	By Whom Surveyed	Date of Contract	Amount of Surveys Mls. Chs. Lks.	When Surveyed	Magnetic Declination
Township lines					
Subdivisions	Coleman & Gilcrest	Sept. 2, 1892	59 68 06	Oct. 23 25, 1892	16°48' East
Connections					

The above Map of Township No. 35 North, Range No. 93 West of the Sixth Principal Meridian Wyoming Territory is strictly conformable to the field notes of the survey thereof on file in this Office, which have been examined and approved

Surveyor General's Office,
Cheyenne, Wyoming
June 8th 1893

Wm. A. Richards
Surv. Gen.

2665

A. GAST & CO. - ST. LOUIS & N.Y.

35 - 93

32 Indexed 4583

51

EXTERIOR LINES.

Scale 2 miles to 1 inch. Magnetic Variation East.

WIND RIVER

OR

SHOSHONE INDIAN

RESERVATION.

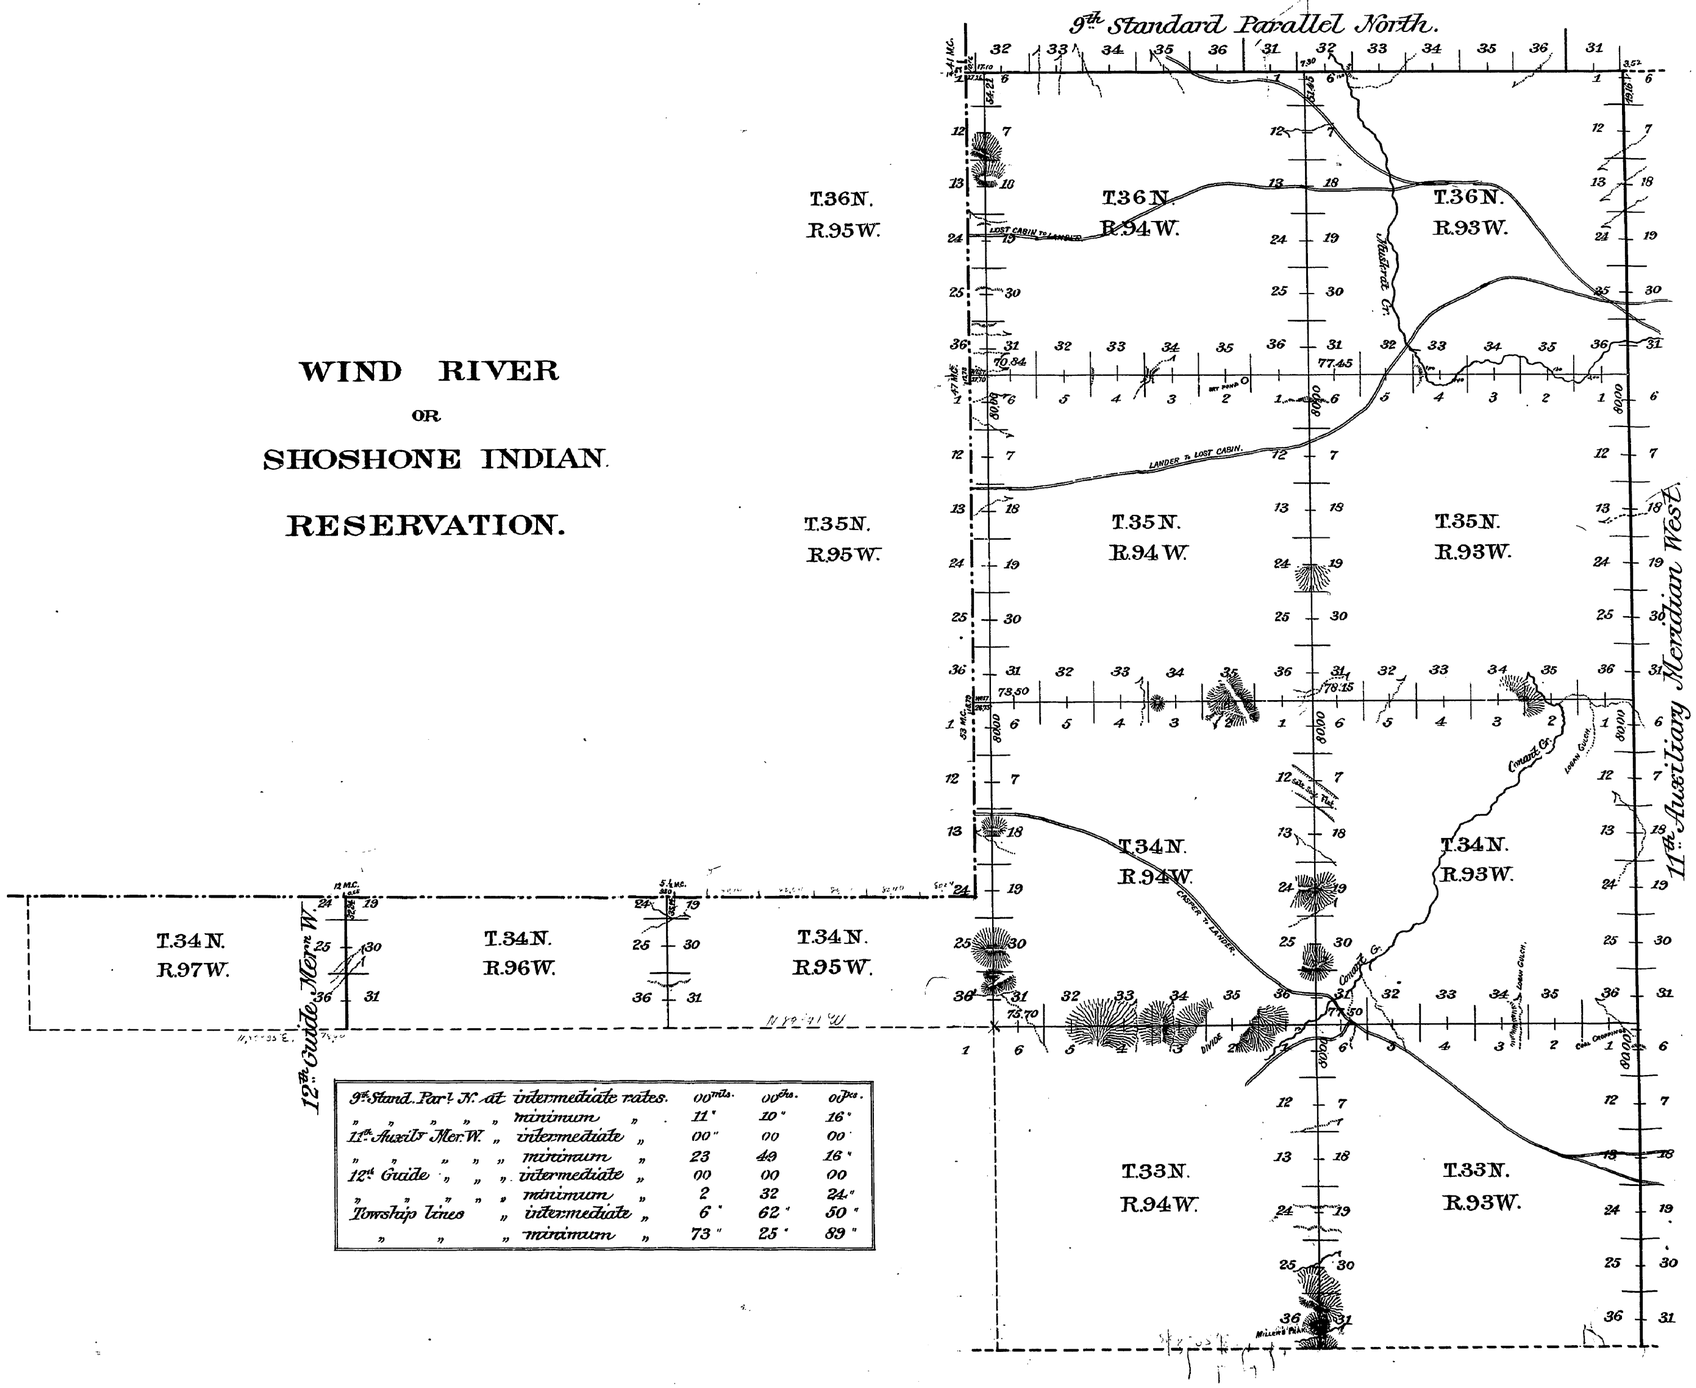

9th Stand. Par. N. at	intermediate rates.	00 mls.	00 chs.	00 lks.
" " " " "	minimum "	11 "	10 "	16 "
11th Auxily Mer. W. "	intermediate "	00 "	00	00
" " " " "	minimum "	23	49	16 "
12th Guide " " "	intermediate "	00	00	00
" " " " "	minimum "	2	32	24 "
Township lines "	intermediate "	6 "	62 "	50 "
" " "	minimum "	73 "	25 "	89 "

Surveys Designated.	By Whom Surveyed.	Date of Contract.	Amount of Surveys. Mls.	Chs.	Lks.	When Surveyed.	Magnetic Declination.
9th Stand. Par. N.	Coleman & Gilcrest	Sept. 2, 1892.	11	10	16	Oct. 11-12, 1892	16° 55' East.
11th Auxily Mer. W.	" " "	" " "	23	49	16	Sep. 25-26, "	16° 45' "
12th Guide Mer. W.	" " "	" " "	2	32	24	Sep. 19, "	16° 47' "
Township Lines.	" " "	" " "	80	08	39	Sep. 30-Oct. 24, 1892	16° 47'-17° 00' East.

The above diagram of the Exterior lines of Townships 33, 34, 35 and 36 North, Ranges 93 and 94 West, fractional Townships 34, 35 and 36 North, Range 95 West and fractional Townships 34 North, Ranges 96 and 97 West of the 6th Principal Meridian, Wyoming, is strictly conformable to the field notes of survey thereof on file in this office, which have been examined and approved.

U.S. Surveyor General's Office,
Cheyenne, Wyoming,
June 8th 1893.

Wm A. Richards
U.S. Surveyor General.

2676