(4-675½) Triplicate

2537

Supplemental Plat No. 3.
Township No. 27 North Range No. 65 West of the Sixth Principal Meridian, Wyoming.

Scale 1 in. = 500 ft

Survey accepted G. L. O.
August 31 1923

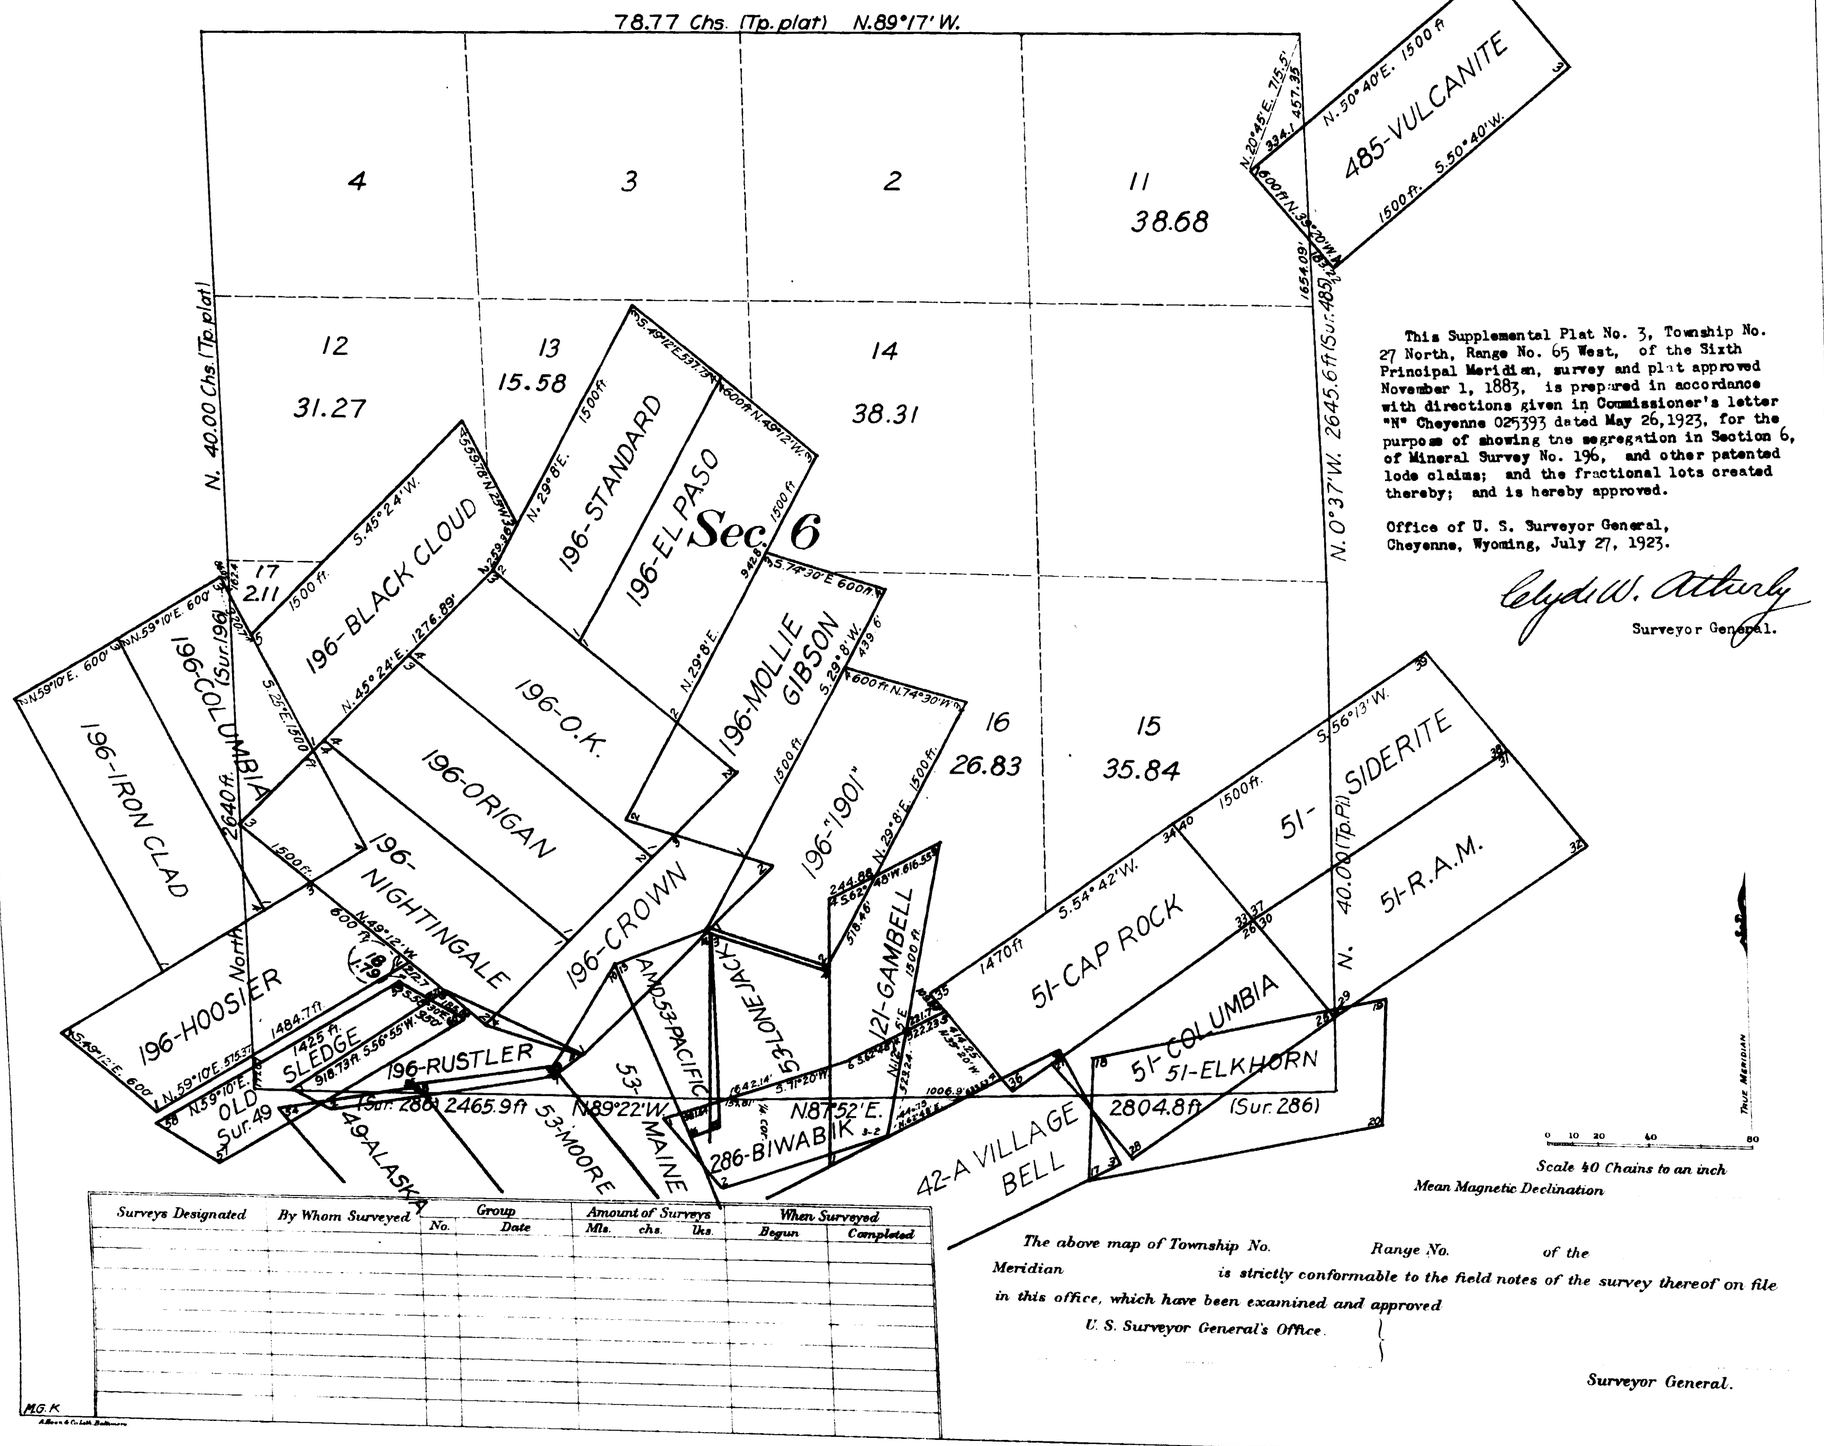

Scale 40 Chains to an inch
Mean Magnetic Declination

This Supplemental Plat No. 3, Township No. 27 North, Range No. 65 West, of the Sixth Principal Meridian, survey and plat approved November 1, 1883, is prepared in accordance with directions given in Commissioner's letter "N" Cheyenne 025393 dated May 26, 1923, for the purpose of showing the segregation in Section 6, of Mineral Survey No. 196, and other patented lode claims; and the fractional lots created thereby; and is hereby approved.

Office of U. S. Surveyor General,
Cheyenne, Wyoming, July 27, 1923.

Clyde W. Atherly
Surveyor General.

Surveys Designated	By Whom Surveyed	Group No.	Group Date	Amount of Surveys Mls.	Amount of Surveys chs.	Amount of Surveys lks.	When Surveyed Begun	When Surveyed Completed

M.G.K.

The above map of Township No. Range No. of the Meridian is strictly conformable to the field notes of the survey thereof on file in this office, which have been examined and approved

U. S. Surveyor General's Office.

Surveyor General.

1776-C

Transmitted to Cheyenne Office
Sept. 6, 1923.

27 - 65

ACCESSION NO 2536

ORIG.

Supplemental Plat No. 2

Township No. 27 North., Range No. 65 West of the Sixth Principal Meridian, Wyoming

Scale 500 ft. to an inch

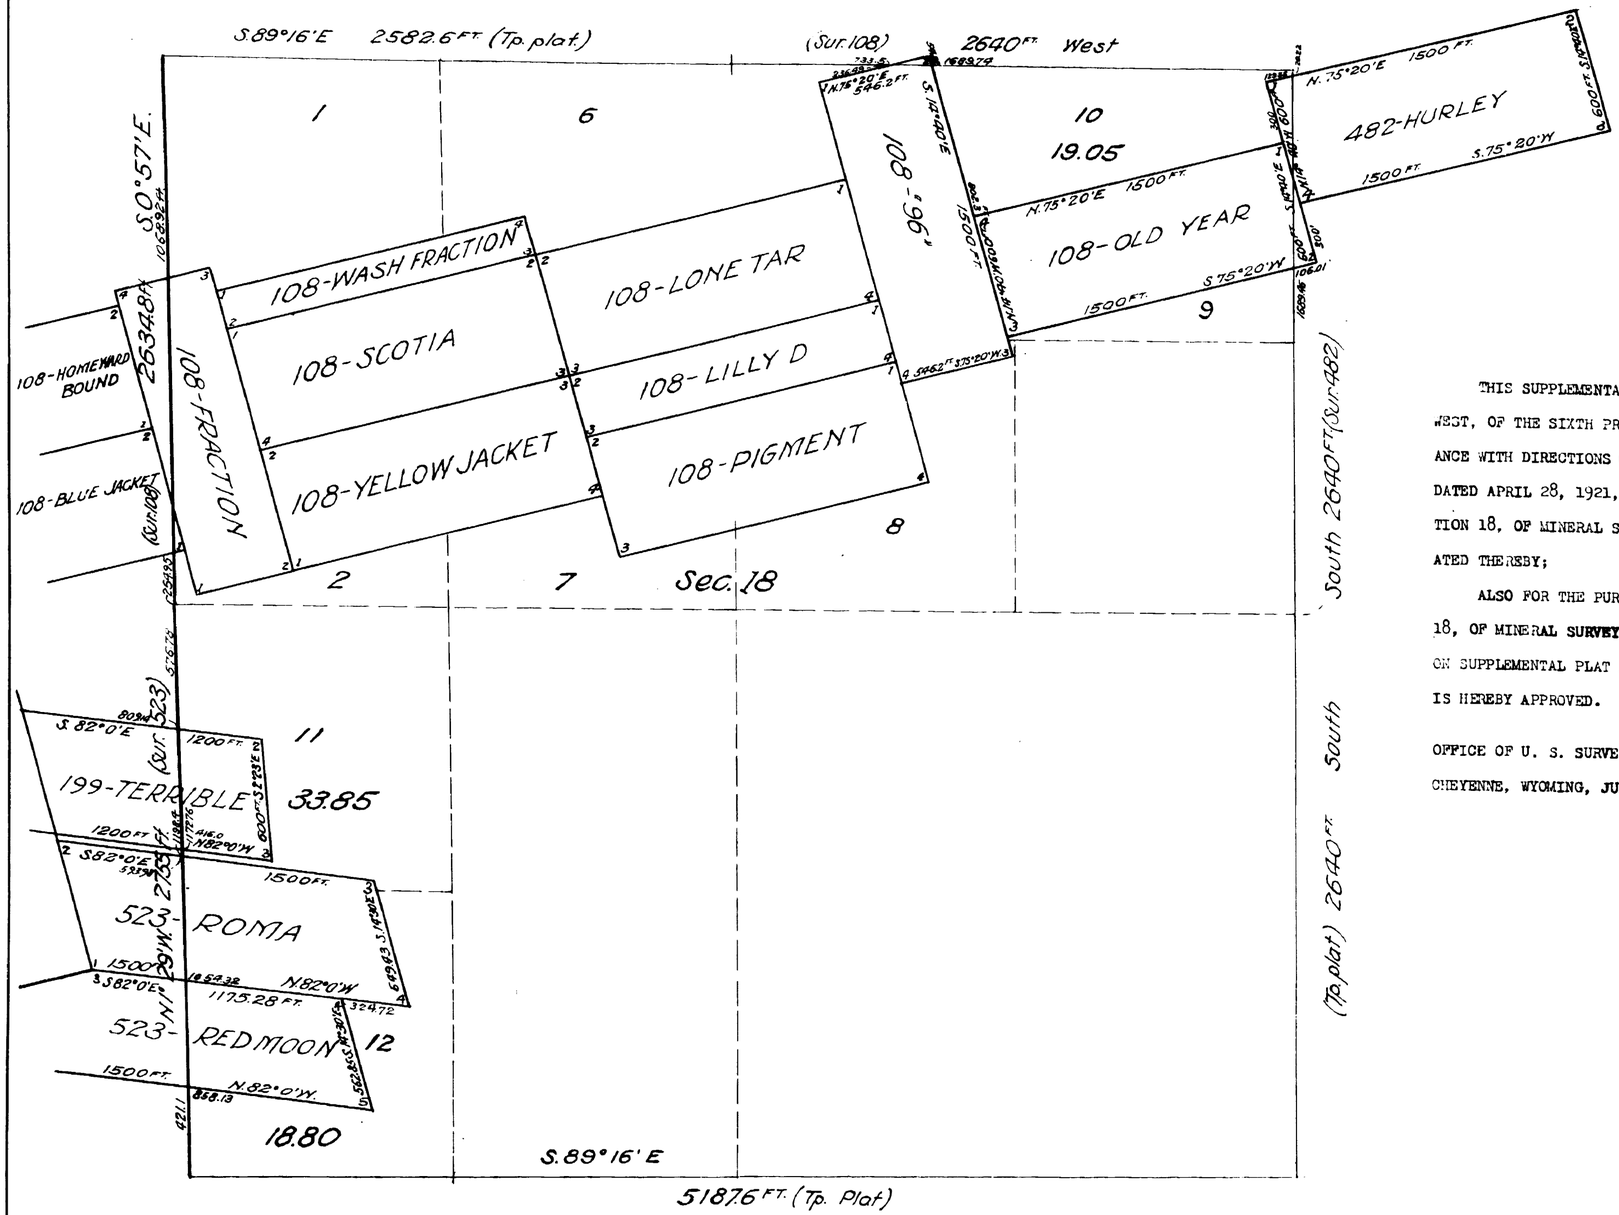

THIS SUPPLEMENTAL PLAT NO. 2, TOWNSHIP NO. 27 NORTH, RANGE NO. 65 WEST, OF THE SIXTH PRINCIPAL MERIDIAN, WYOMING, IS PREPARED IN ACCORDANCE WITH DIRECTIONS GIVEN IN COMMISSIONER'S LETTER "N" CHEYENNE 016056, DATED APRIL 28, 1921, FOR THE PURPOSE OF SHOWING THE SEGREGATION IN SECTION 18, OF MINERAL SURVEYS NUMBERS 199 and 523, AND FRACTIONAL LOTS CREATED THEREBY;

ALSO FOR THE PURPOSE OF SHOWING THE SEGREGATION IN THE NE¼NE¼ SECTION 18, OF MINERAL SURVEY NO. 482, HURLEY LODE, THEREBY AMENDING LOT 5, AS SHOWN ON SUPPLEMENTAL PLAT APPROVED APRIL 30, 1901, TO LOT 10, SHOWN HEREON; AND IS HEREBY APPROVED.

OFFICE OF U. S. SURVEYOR GENERAL,

CHEYENNE, WYOMING, JULY 2, 1921.

Charles L. Keeler

Surveyor General.

1776-B.

27 - 65

Accepted Aug 5, 1921
Trans. to Cheyenne L.O.
Aug 9, 1921

23

41-A

2535

Supplemental Plat

Township No. 27 North, Range No. 65 West of the 6th Principal Meridian

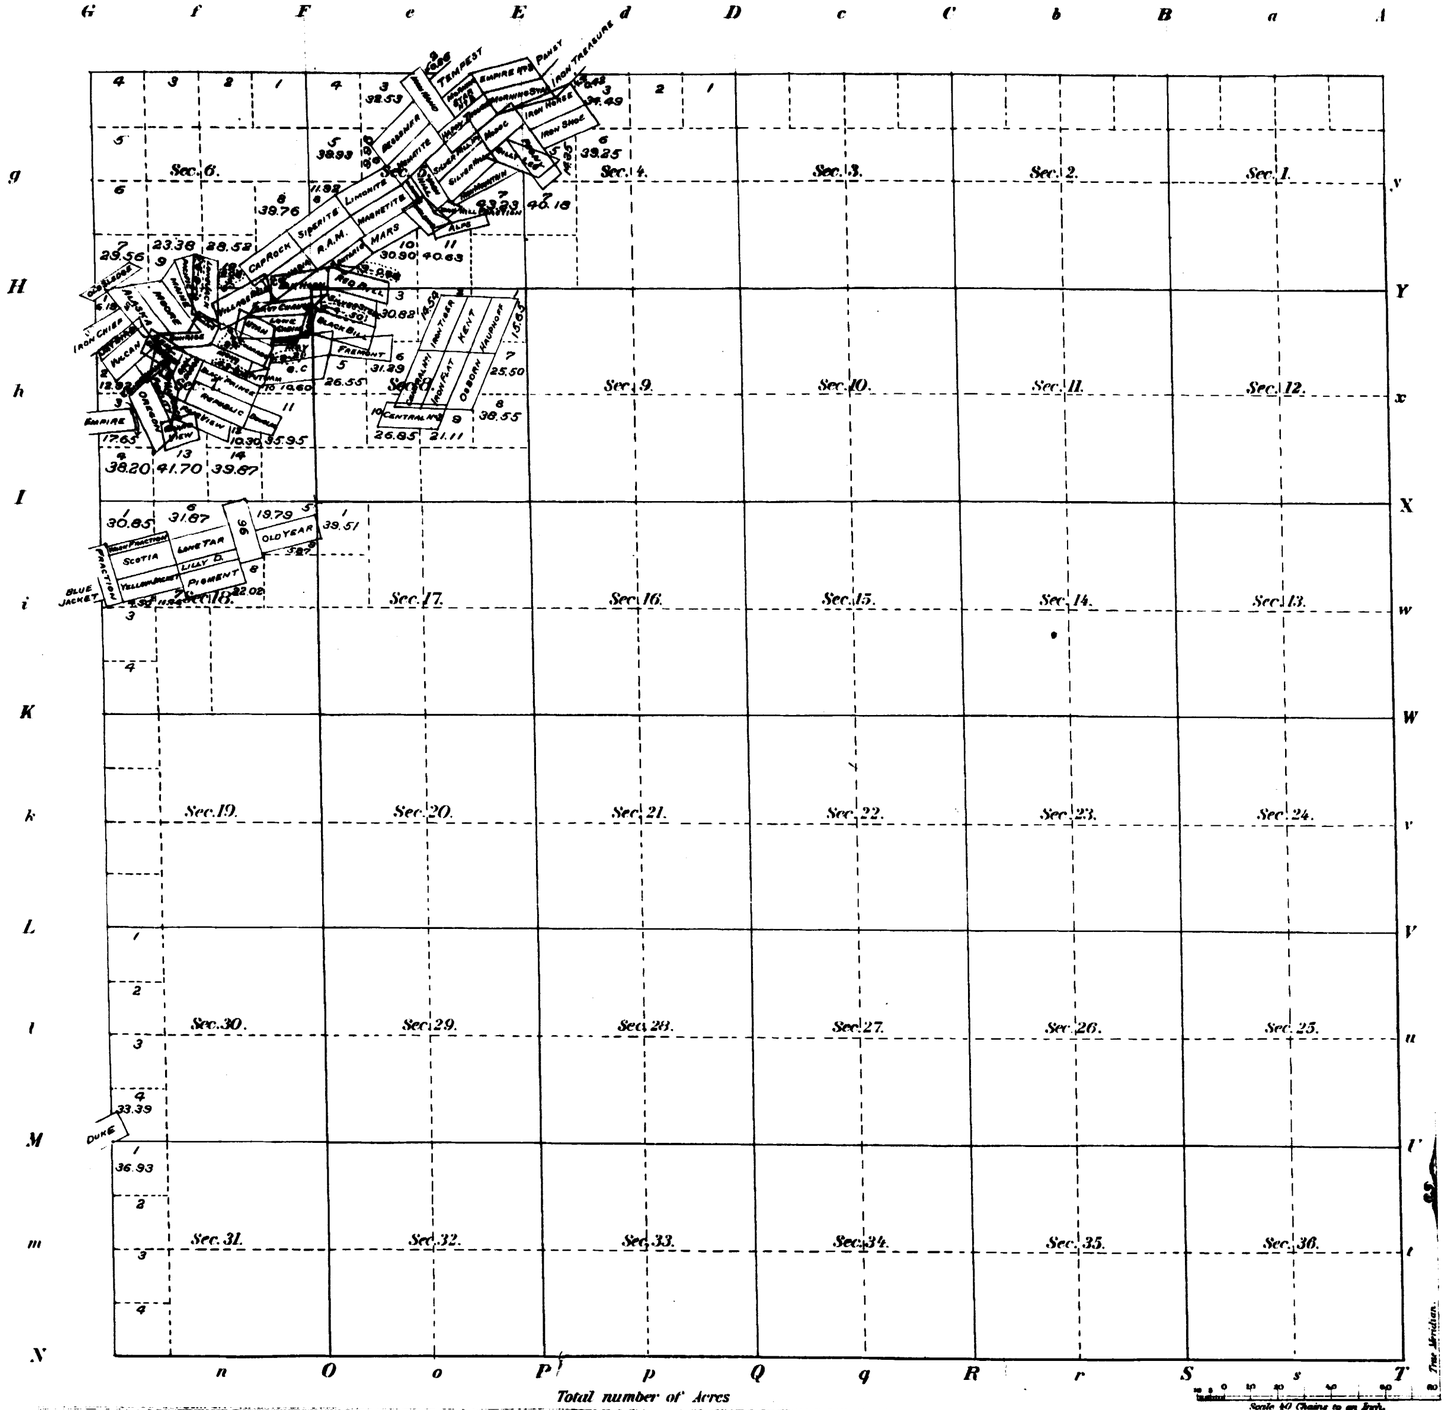

Meanders of

Posts	Courses	Ch's Lks	Posts	Courses	Ch's Lks	Posts	Courses	Ch's Lks

In conformity with paragraph No. 42 of the "United States Mining Laws and Regulations thereunder" approved June 24, 1899: I hereby certify that this is a correct plat of the areas made fractional, in T. 27 N., R. 65 W. of the 6th Principal Meridian, Wyoming; and is made in conformity with the original field notes and plats on file in this office.

U.S. Surveyor General's Office
Cheyenne, Wyoming
April 30, 1901

by Mineral Surveys

Stephen L. Hannon
U.S. Surv'r. Gen'l.

Surveys Designated	By Whom Surveyed	Date of Contract	Amount of Surveys M. Ch's Lks	When Surveyed	
Township lines					
Subdivisions					

Total number of Acres

The above Map of Township No. of Range No. of Meridian. is strictly conformable to the field notes of the survey thereof on file in this Office, which have been examined and approved.

Surveyor General's Office.

Sur. Gen'l

I.B.M.

THE HUBBS PETERS CO., LITHO., WASHINGTON, D. C.

27-65

1776A

(23)

2534

Click Here for Field Notes

41

See 41 A.

TOWNSHIP Nº 27 NORTH. RANGE Nº 65 WEST of the 6th Principal MERIDIAN.

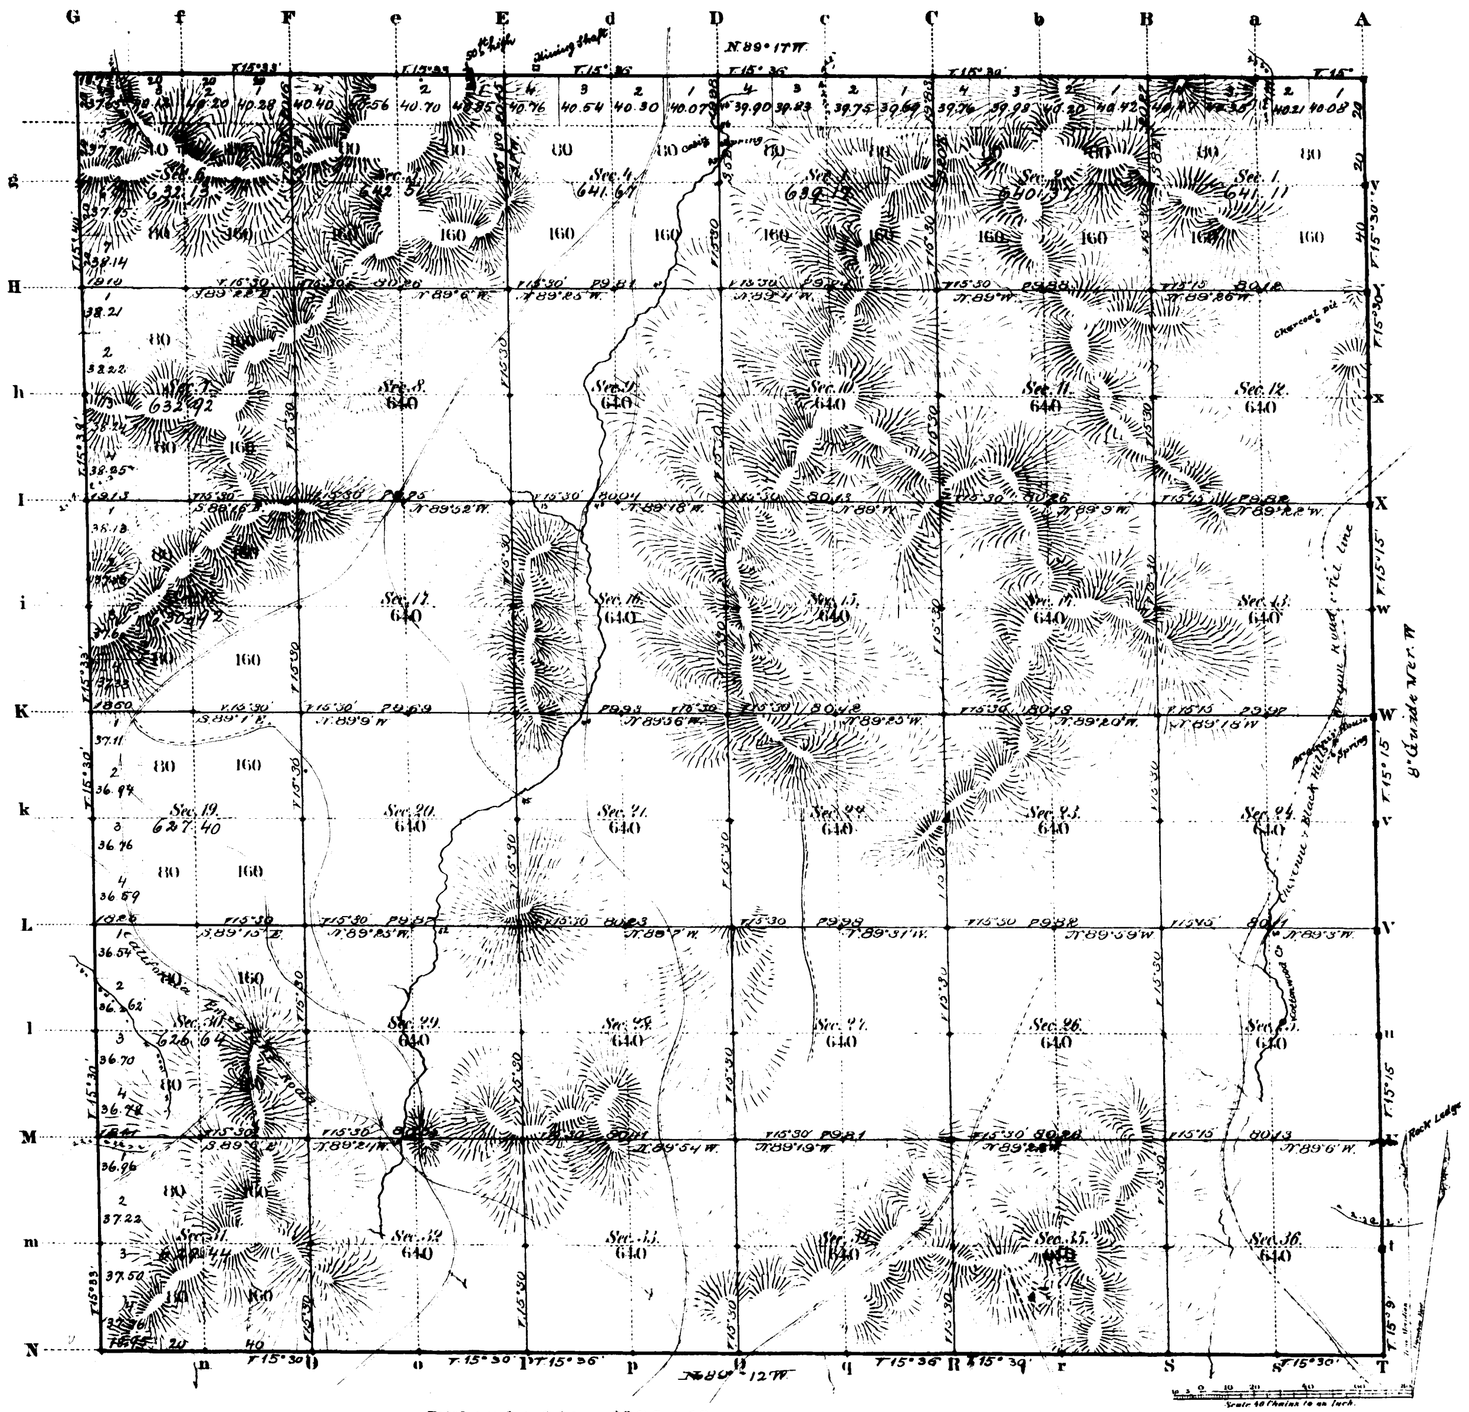

Total number of Acres 22,984.28

Surveys Designated	By Whom Surveyed	Date of Contract	Amount of Surveys M/e	Ch	Lks	When Surveyed	Magnetic Declination
6th P.M. Township lines	W.B. Yerby	May 7, 1879	17	71	72	June 4, 1879	15° 34' East
Subdivisions	J.E. Porter	May 24, 1882	59	24	65	Sept 11-19 1882	15° 30' " "
Connections							
8° Guide W.P.	W.B. Yerby	Apr. 23, 1879	3	00	00	June 4, 1879	

The above Map of Township Nº 27 North Range Nº 65 West of the Sixth Principal Meridian Wyoming Territory is strictly conformable to the field notes of the survey thereof on file in this Office, which have been examined and approved.

Surveyor Generals Office,
Cheyenne Wyoming
November 1st 1883

Edw. C. Davis
Dep. Surv. Gen.l

A. Gast & Co. St. Louis Mo.

1776

27 - 65

(10)

Indexed

58

647

Click Here for Field Notes

EXTERIOR LINES.

Scale 3 miles to an inch. Magnetic variation East.

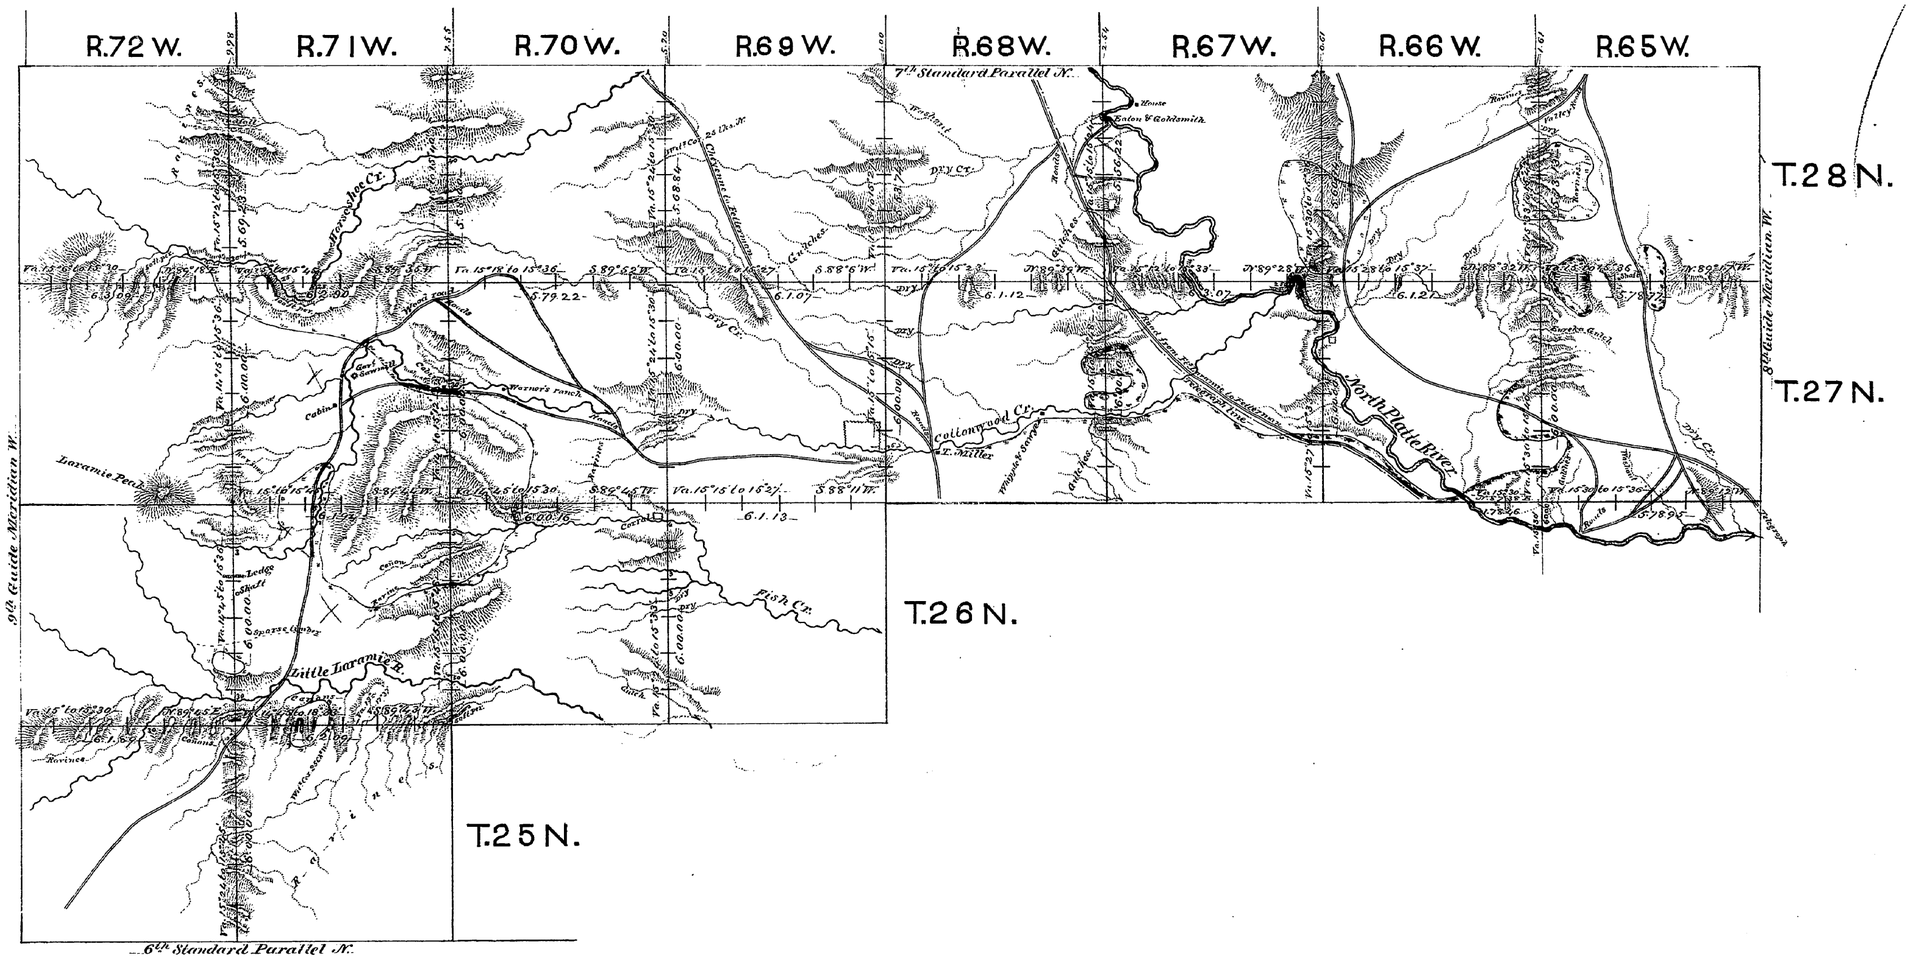

Surveys designated.	By whom surveyed.	Date of contract.	Amount of surveys. Mls.	Chs.	Lks.	When surveyed.
Exterior lines	Wm B. Yerby	May 7, 1879.	193	44	97	July 1879 & June, 1880.
Connections				28	49	

I hereby certify that the above diagram of the exterior lines of Township 25 N. Ranges 71 & 72 W, Township 26 N. Ranges 69, 70, 71 & 72 W. and Townships 27 & 28 N. Ranges 65 to 72 inclusive, West of the 6th Pr. Mer. Wyo. Ter. is strictly conformable to the original field notes of the survey thereof, on file in this office, which have been examined & approved.

Surveyor General's Office, Cheyenne, Wyo. Aug. 4th 1880.

Edw. C. David

Surveyor General.

(9) Indexed

Click Here for Field Notes

566

72

8TH GUIDE MERIDIAN WEST,

From S. Boundary of Ft. Laramie Reservation to 7th Standard Parallel N. between Ranges 64 & 65 W. of the 6th Pr. Mer.

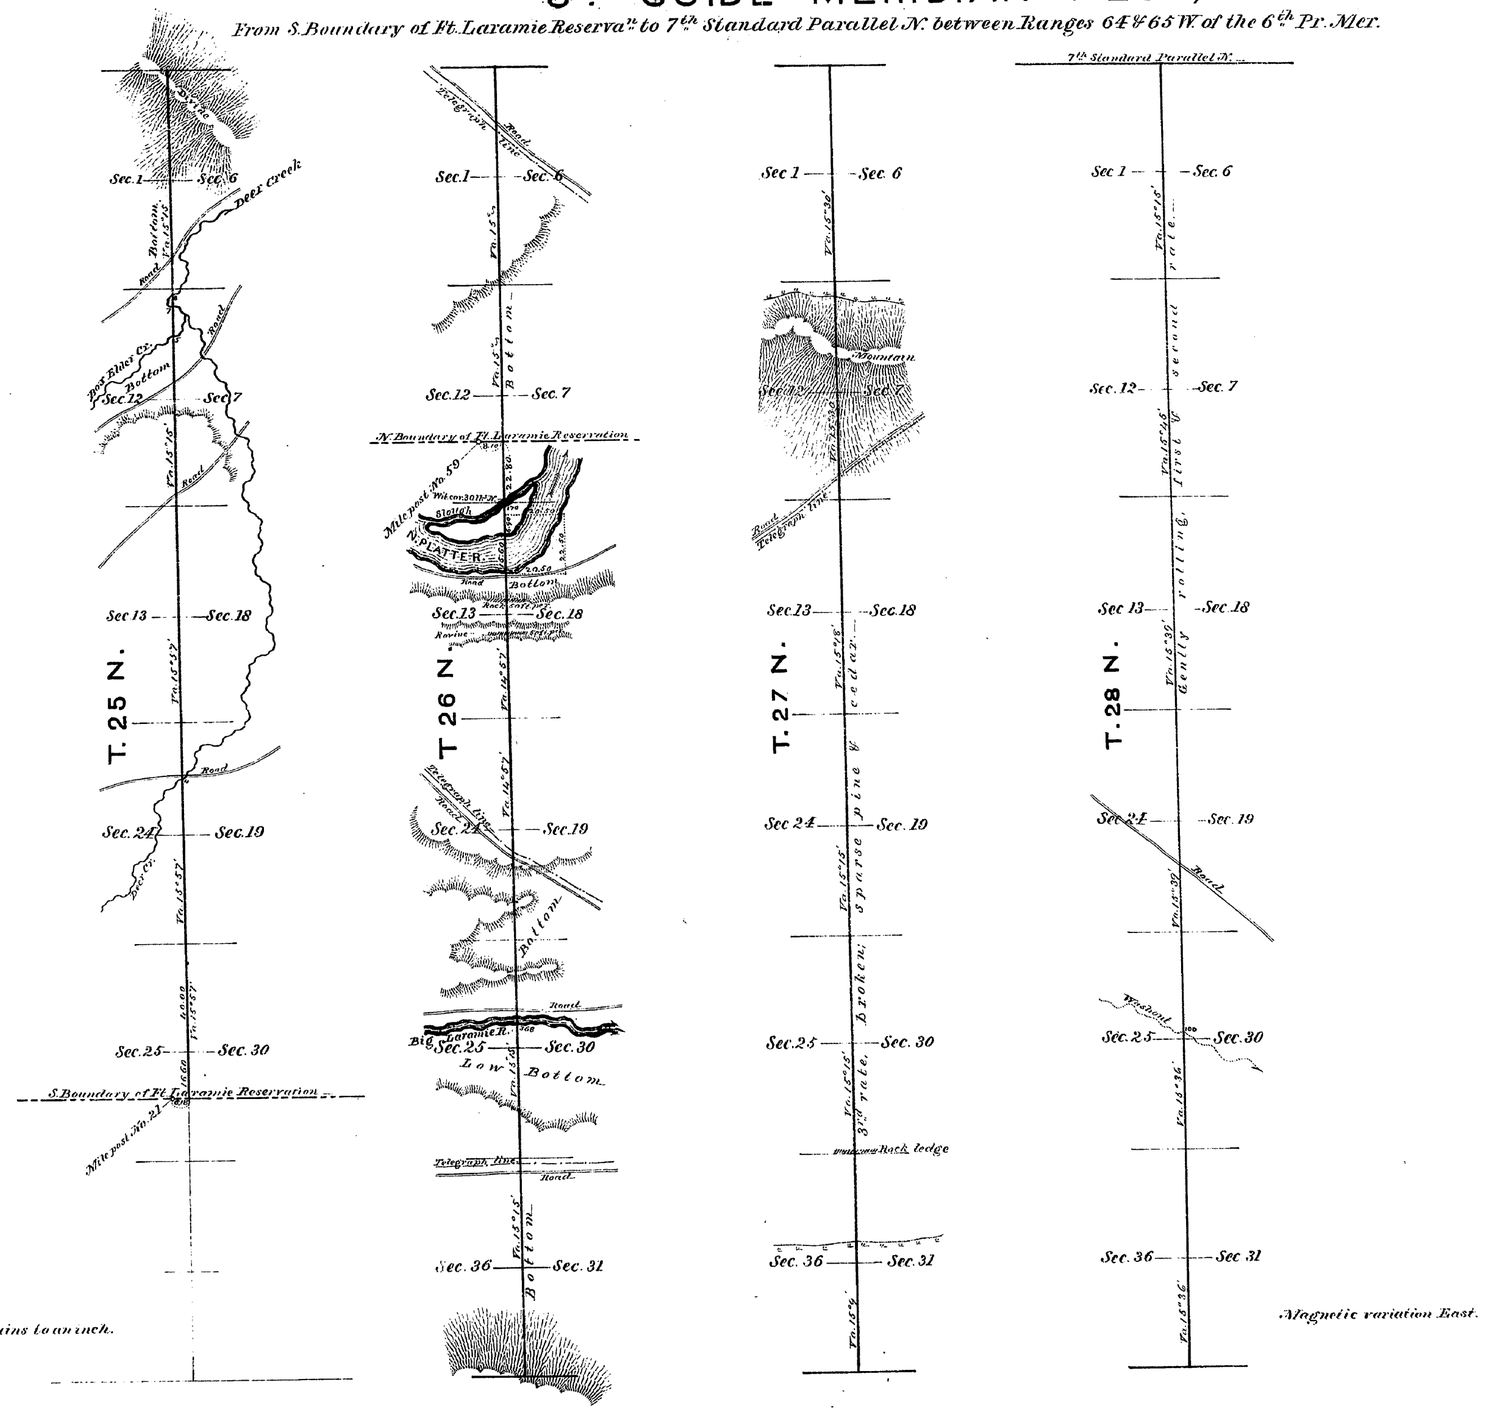

Surveys designated	By whom surveyed	Date of contract	Amount of surveys. Mls	Chs	Lks	When surveyed
8th Guide Mer. W.	William B. Yerby	April 23rd 1878	22	56	60	May & June, 1878
Connections				8	10	

I hereby certify that the above diagram of the 8th Guide Meridian West of the 6th Principal Meridian, from the South boundary of Ft. Laramie Reservation to the 7th Standard Parallel N. in Wyoming Territory, is strictly conformable to the field notes of the survey thereof, on file in this office, which have been examined and approved.

Surveyor General's Office,
Cheyenne, Wyo. Sept 23, 1878.

Edw. C. David
Surveyor General.

Ac. 6164

(4-675)

Sheet 1 of 2 sheets

T.27N., R.65W.

SW¼ Sec. 5

SE¼ Sec. 5

NW¼ Sec. 8

NE¼ Sec. 8

HOOVER No. 1

HOOVER No. 2

HOOVER No. 3

HOOVER No. 4

HOOVER No. 5

Sur. No. 51 Iron Mountain

Sur. No. 56 Welding

Sur. No. 56 Mars

Sur. No. 55 RedBill

Sur. No. 197 Giant

Sur. No. 197 Otto

Sur. No. 197 VanWinkle

Sur. No. 197 Appendix

Am'd Sur. No. 55 Ontario

COR. No. 1

COR. No. 2

COR. No. 3

COR. No. 4

COR. No. 5

Section line

Mineral Survey No. **561**

Cheyenne, Wyoming Land District.

PLAT

OF THE CLAIM OF

THE COLORADO FUEL AND IRON CORPORATION

KNOWN AS THE

HOOVER Nos 1, 2, 3, 4, 5 and 6 LODES

(See Sheet No. 2)

IN MINING DISTRICT

COUNTY,

Containing an Area of Acres.

Scale of Feet to the inch.

Variation

SURVEYED BY BY

, U.S. Mineral Surveyor,

The Original Field Notes of the Survey of the Mining Claim from which this plat has been made under my direction, have been examined and approved, and are on file in this Office, and I hereby certify that they furnish such an accurate description of said Mining Claim as will, if incorporated into a patent, serve fully to identify the premises, and that such reference is made therein to natural objects or permanent monuments as will perpetuate and fix the locus thereof.

I further certify that Five Hundred Dollars worth of labor has been expended or improvements made upon, or for the benefit of each location embraced in said mining claim by claimant

or grantors and that said improvements consist of

that the location of said improvements is correctly shown upon this plat, and that no portion of, or interest in said labor or improvements has been included in the estimate of expenditures upon any other claim.

And I further certify that this is a correct plat of said Mining Claim made in conformity with said original field notes of the survey thereof, and the same is hereby approved.

Public Survey Office

Office Cadastral Engineer

561-1

D 63757 MDTC
111.0162
1/10/41
U. S. Bur. 167

Ac 6165

(4-675)

Sheet 2 of 2 sheets.

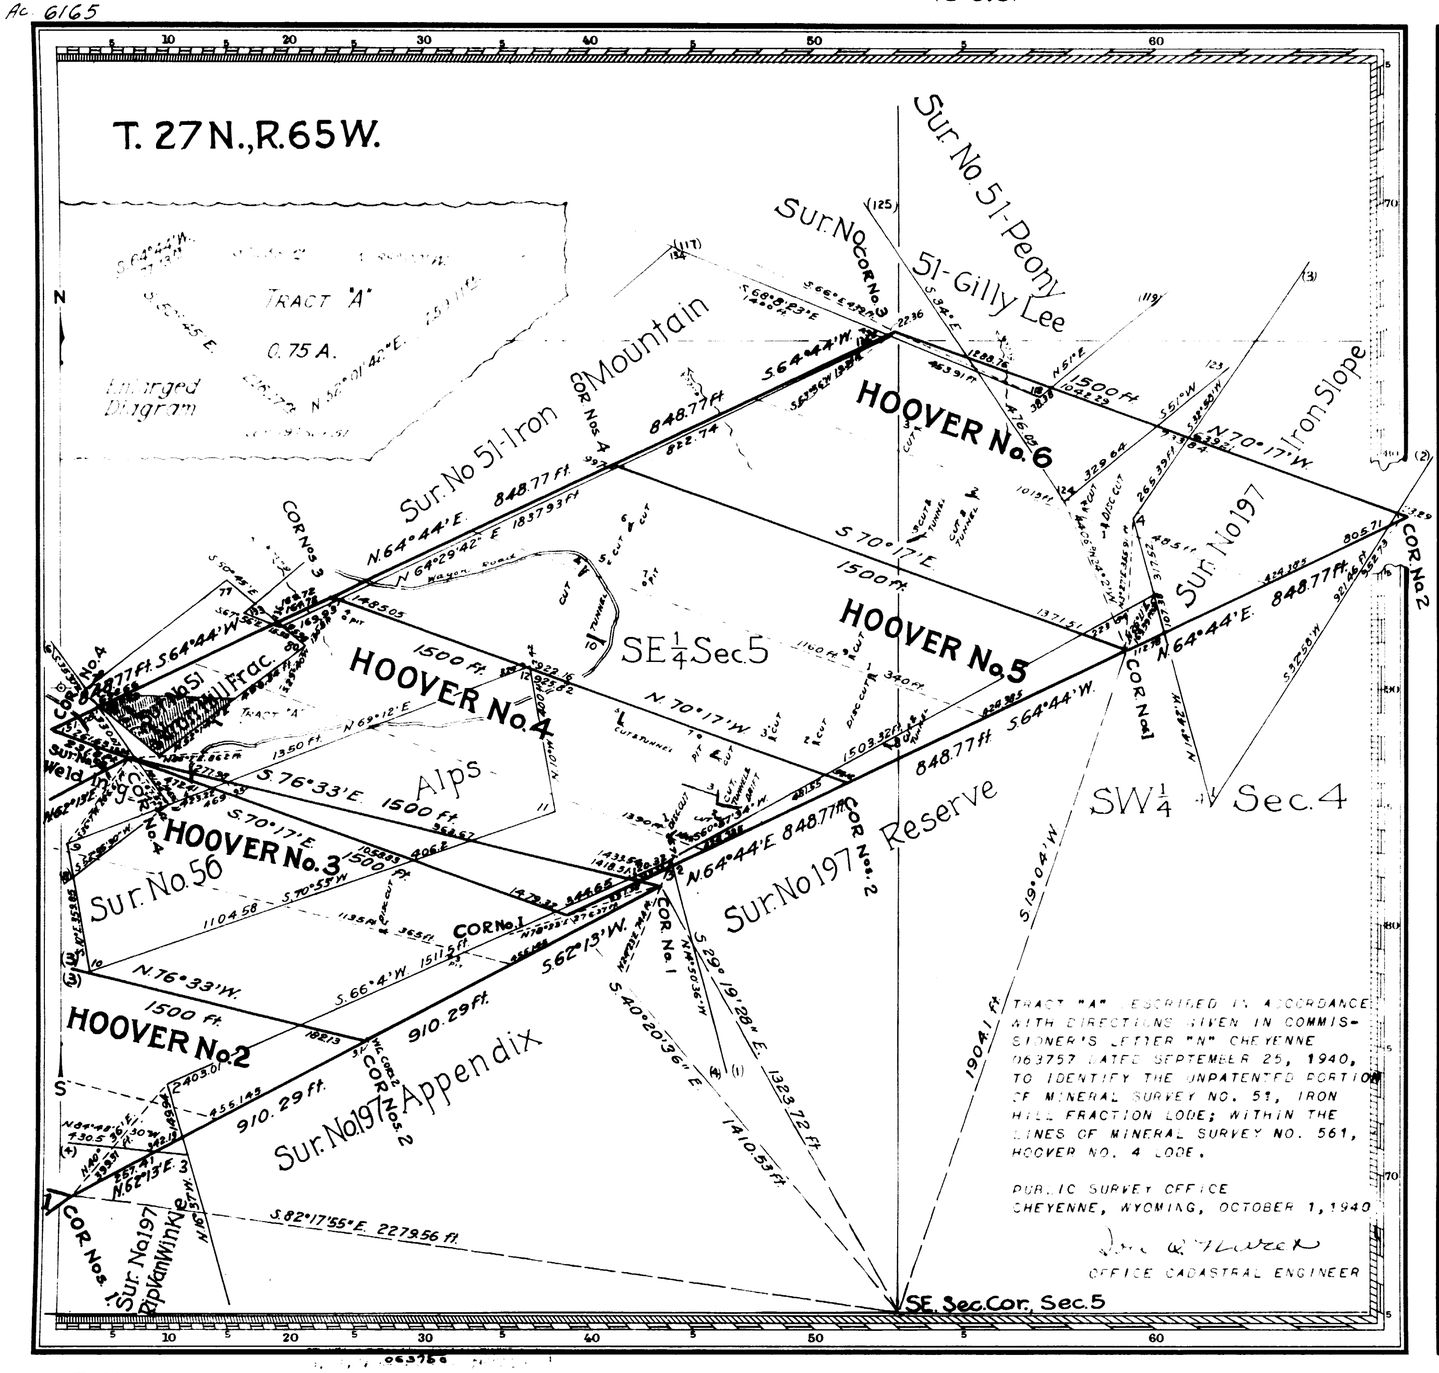

TRACT "A" DESCRIBED IN ACCORDANCE WITH DIRECTIONS GIVEN IN COMMISSIONER'S LETTER "N" CHEYENNE 063757 DATED SEPTEMBER 25, 1940, TO IDENTIFY THE UNPATENTED PORTION OF MINERAL SURVEY NO. 51, IRON HILL FRACTION LODE; WITHIN THE LINES OF MINERAL SURVEY NO. 561, HOOVER NO. 4 LODE.

PUBLIC SURVEY OFFICE
CHEYENNE, WYOMING, OCTOBER 1, 1940

OFFICE CADASTRAL ENGINEER

Mineral Survey No. **561**

Cheyenne Land District.

PLAT

OF THE CLAIM OF

THE COLORADO FUEL AND IRON CORPORATION

KNOWN AS THE

HOOVER Nos. 1, 2, 3, 4, 5 and 6 LODES

IN HARTVILLE unorg. MINING DISTRICT,
PLATTE COUNTY, WYOMING

Containing an Area of _____ Acres

Scale of 300 Feet to the inch.
Variation 14° 20' E.

SURVEYED August 20-September 12, 1937 BY

George B. McFadden Mineral Surveyor, C.E.O.

The Original Field Notes of the Survey of the Mining Claim from which this plat has been made under my direction, have been examined and approved, and are on file in this Office, and I hereby certify that they furnish such an accurate description of said Mining Claim as will, if incorporated into a patent, serve fully to identify the premises, and that such reference is made therein to natural objects or permanent monuments as will perpetuate and fix the locus thereof.

I further certify that Five Hundred Dollars worth of labor has been expended or improvements made upon or for the benefit of each location embraced in said mining claim by claimant The Colorado Fuel & Iron Corporation or its grantors and that said improvements consist of

26 cuts,
11 tunnels,
4 pits
3 drifts
5 diamond drill holes; val. $10994.00

that the location of said improvements is correctly shown upon this plat, and that no portion of or interest in said labor or improvements has been included in the estimate of expenditures upon any other claim.

And I further certify that this is a correct plat of said Mining Claim made in conformity with said original field notes of the survey thereof, and the same is hereby approved.

Public Survey Office
Cheyenne, Wyoming
October 20, 1938

Joel Q. Nacret
Office Cadastral Engineer

561-2

063756
1110162
1-10-94
167

Acces. 6163

(4-675)

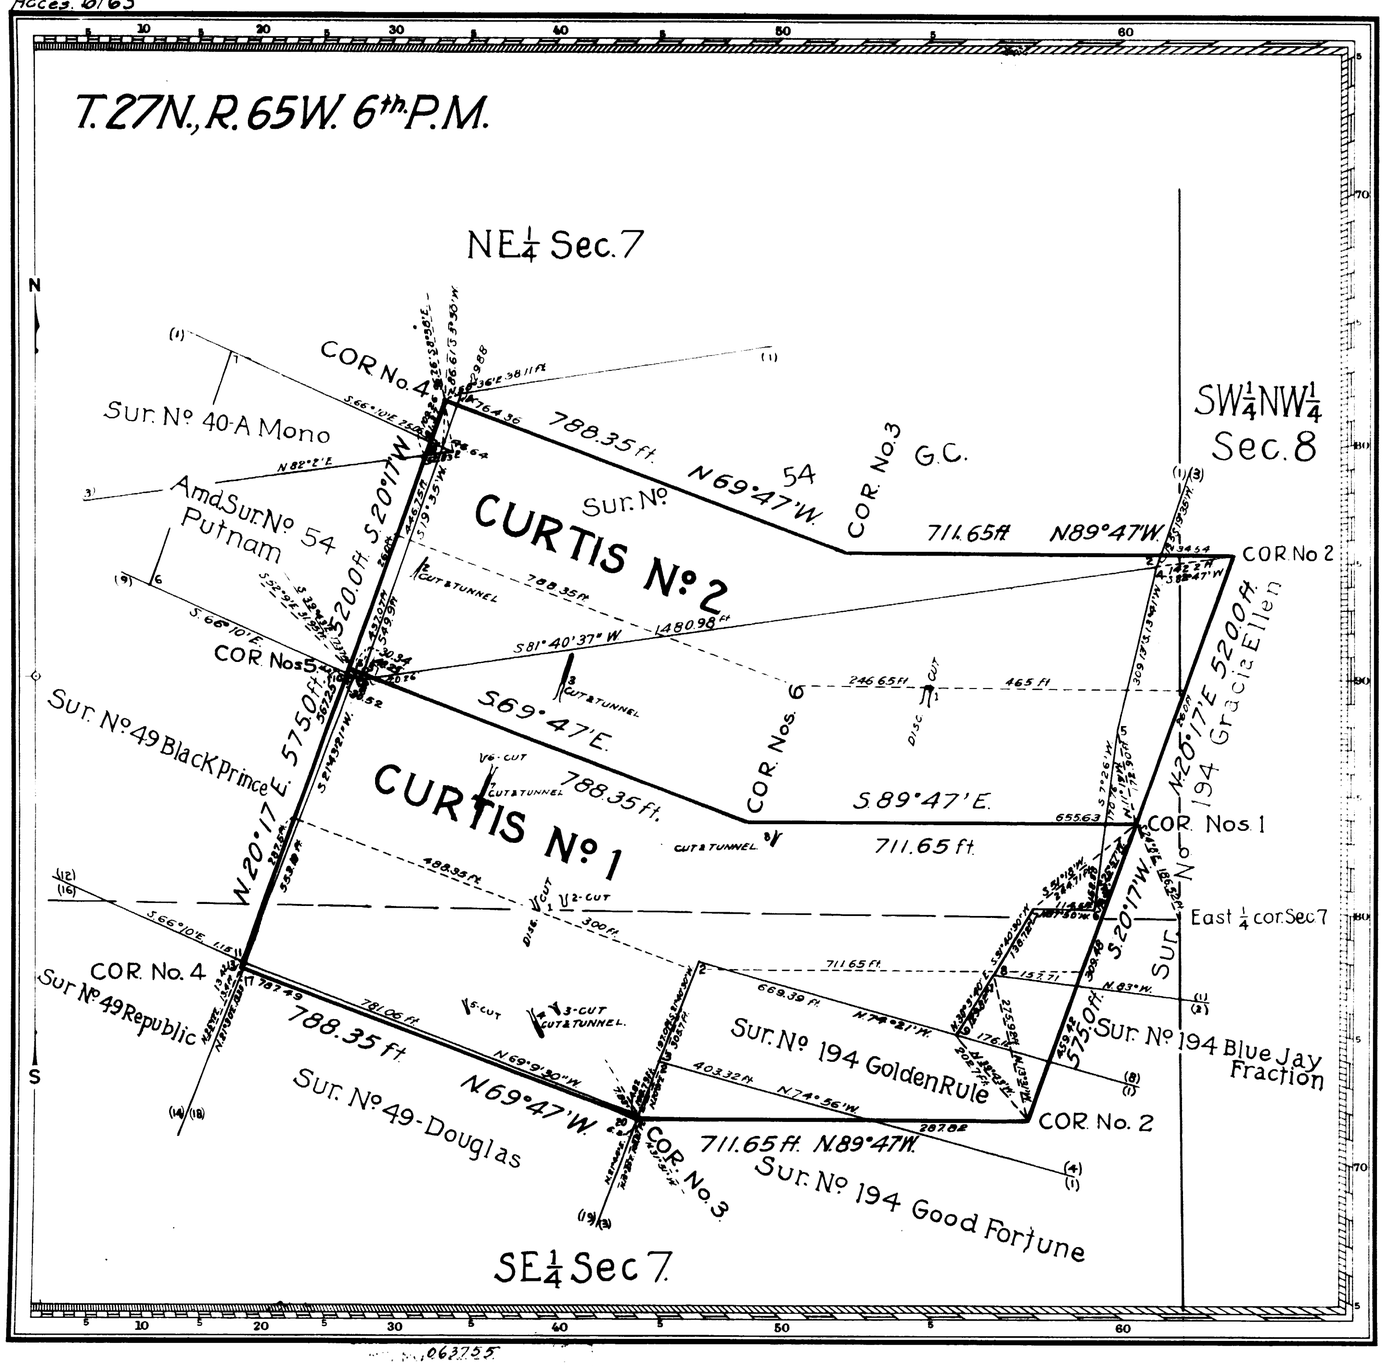

Mineral Survey No. **560**

Cheyenne Land District.

PLAT

OF THE CLAIM OF

THE COLORADO FUEL AND IRON CORPORATION

KNOWN AS THE

CURTIS No. 1 & CURTIS No. 2 LODES

IN HARTVILLE (unorg.) MINING DISTRICT,
PLATTE COUNTY, WYOMING
Containing an Area of _____ *Acres.*
Scale of 200 *feet to the inch.*
Variation 14° 20' E.
SURVEYED AUG. 7-19 1937 *BY*
George B. McFadden
Mineral Surveyor,
G.L.O.

The Original Field Notes of the Survey of the Mining Claim from which this plat has been made under my direction, have been examined and approved, and are on file in this Office, and I hereby certify that they furnish such an accurate description of said Mining Claim as will, if incorporated into a patent, serve fully to identify the premises, and that such reference is made therein to natural objects or permanent monuments as will perpetuate and fix the locus thereof.

I further certify that Five Hundred Dollars worth of labor has been expended or improvements made upon or for the benefit of each location embraced in said mining claim by claimant company *or its grantors and that said improvements consist of*

11 cuts & 5 tunnels.
Value $2518.00

that the location of said improvements is correctly shown upon this plat, and that no portion of or interest in said labor or improvements has been included in the estimate of expenditures upon any other claim.

And I further certify that this is a correct plat of said Mining Claim made in conformity with said original field notes of the survey thereof, and the same is hereby approved.

Public Survey Office
Cheyenne, Wyoming
October 4, 1938

Joel O. Naret.
Office Cadastral Engineer

ENGRAVED AND PRINTED BY THE U.S. GEOLOGICAL SURVEY

560

062755
1110313
1/24/41
C. S. NO. 169

Accession No. 6141

(4-675)

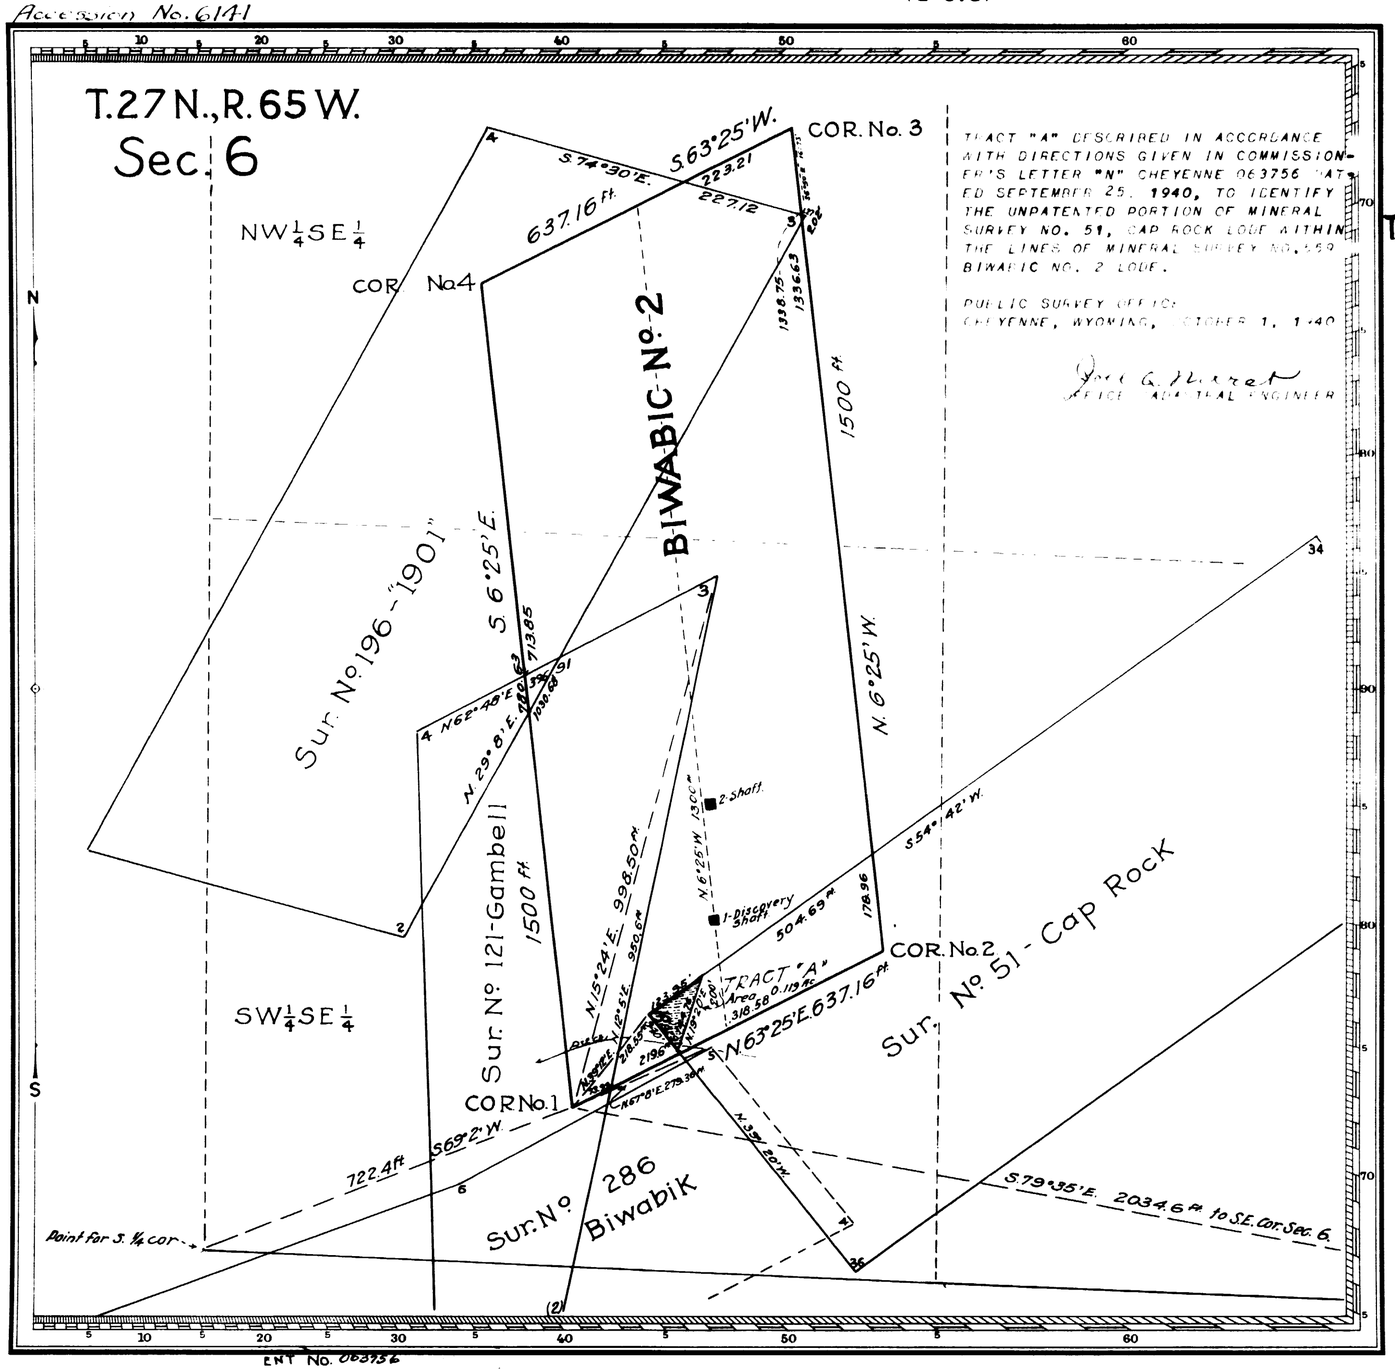

TRACT "A" DESCRIBED IN ACCORDANCE WITH DIRECTIONS GIVEN IN COMMISSIONER'S LETTER "N" CHEYENNE 063756 DATED SEPTEMBER 25, 1940, TO IDENTIFY THE UNPATENTED PORTION OF MINERAL SURVEY NO. 51, CAP ROCK LODE WITHIN THE LINES OF MINERAL SURVEY NO. 559 BIWABIC NO. 2 LODE.

PUBLIC SURVEY OFFICE
CHEYENNE, WYOMING, OCTOBER 1, 1940

Joel G. Hazard
OFFICE CADASTRAL ENGINEER

ENT No. 063756

Mineral Survey No. **559**

Cheyenne, Wyoming Land District.

PLAT

OF THE CLAIM OF

THE COLORADO FUEL & IRON CORPORATION

KNOWN AS THE

BIWABIC No. 2 LODE

IN HARTVILLE (unorg.) MINING DISTRICT,
PLATTE COUNTY, WYOMING
Containing an Area of _____ *Acres.*
Scale of 200 *Feet to the inch.*
Variation 14°36'E
SURVEYED August 3 - 6, 1937 *BY*

George B. McFadden Mineral Surveyor, General Land Office

The Original Field Notes of the Survey of the Mining Claim from which this plat has been made under my direction, have been examined and approved, and are on file in this Office, and I hereby certify that they furnish such an accurate description of said Mining Claim as will, if incorporated into a patent, serve fully to identify the premises, and that such reference is made therein to natural objects or permanent monuments as will perpetuate and fix the locus thereof.

I further certify that Five Hundred Dollars worth of labor has been expended or improvements made upon, or for the benefit of, each location embraced in said mining claim by claimant Colorado Fuel & Iron Corporation *or its grantors and that said improvements consist of*

2 Shafts

that the location of said improvements is correctly shown upon this plat, and that no portion of or interest in said labor or improvements has been included in the estimate of expenditures upon any other claim.

And I further certify that this is a correct plat of said Mining Claim made in conformity with said original field notes of the survey thereof, and the same is hereby approved.

Public Survey Office
Cheyenne, Wyoming
April 27, 1938

Joel G. Hazard
Office Cadastral Engineer
for Wyoming

ENGRAVED AND PRINTED BY THE U.S. GEOLOGICAL SURVEY

559

N= 1110161
Y=0161
168

(4-675)

5916

Amount deposited, $170.00
Cost of Office Work, 42.35
Amount to be Refunded $127.65

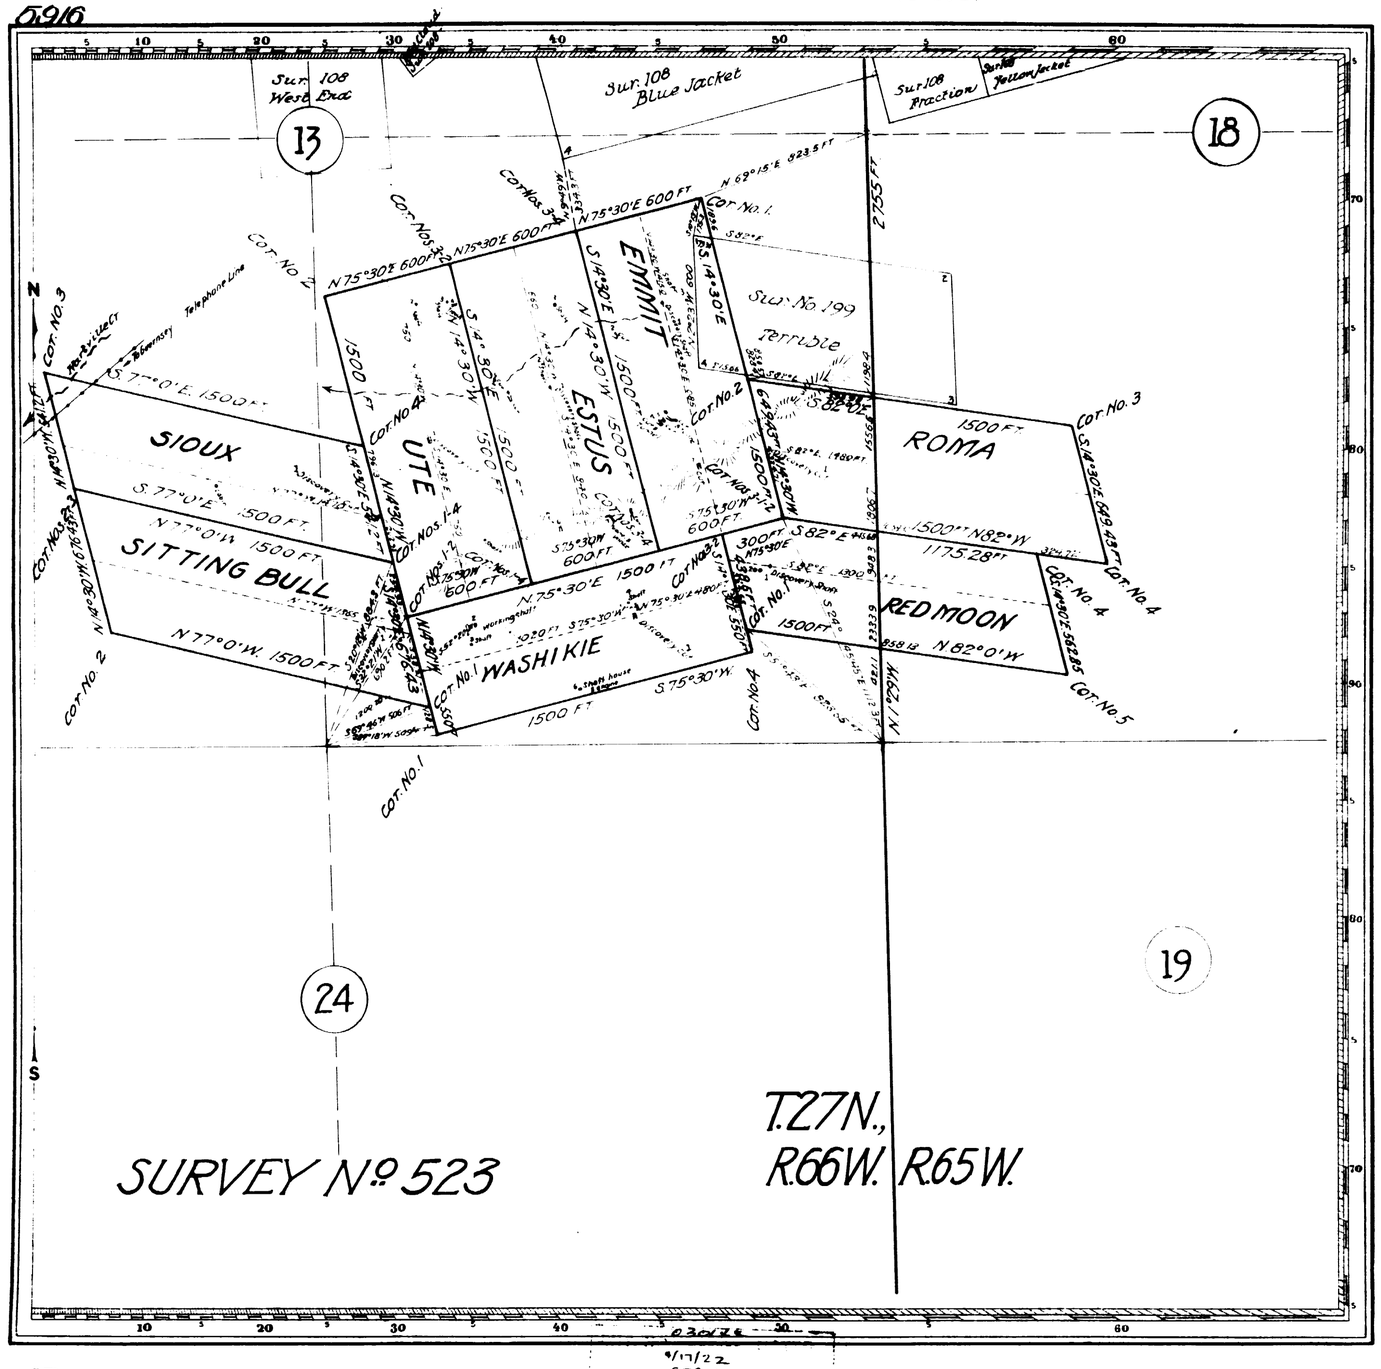

523

9/17/22
DATE RECEIVED $29163
C. S. No. 163 P.

Claim Located (as amended) July 27 1920

Mineral Survey No. 523

Lot No.

Cheyenne, Wyoming Land District.

PLAT

OF THE CLAIM OF

INDIAN MOUNTAIN MINING and MILLING COMPANY.

KNOWN AS THE

SIOUX, SITTING BULL, WASHI KIE, RED MOON, ROMA, EMMIT, ESTUS & UTE

IN PLATTE CANON MINING DISTRICT,

Platte COUNTY, Wyoming

Containing an area of ——— Acres

Scale of 500 feet to the inch.

Variation

SURVEYED August 12-16, 1920 BY

Robert Z. McCoy

U.S. Mineral Surveyor.

The Original Field Notes of the Survey of the Mining Claim of Indian Mountain Mining and Milling Co. known as the Sioux, Sitting Bull, Washikie, Red Moon, Roma, Emmet, Estis, Ute Lodes

from which this plat has been made under my direction, have been examined and approved, and are on file in this Office; and I hereby certify that they furnish such an accurate description of said Mining Claim as will, if incorporated into a patent, serve fully to identify the premises, and that such reference as is made therein to natural objects or permanent monuments as will perpetuate and fix the locus thereof.

I further certify that Five Hundred Dollars worth of labor has been expended or improvements made upon said Mining Claim by claimant or its grantors, and that said improvements consist of 13 cuts, 13 Xcuts, 1 Shaft House & Hoist, 3 tunnels, 1 Trench 1 winze val. $13,100.00

that the location of said improvements is correctly shown upon this plat, and that no portion of said labor or improvements has been included in the estimate of expenditures upon any other claim.

And I further certify that this is a correct plat of said Mining Claim made in conformity with said original field notes of the survey thereof, and the same is hereby approved.

U.S. Surveyor Generals Office
Cheyenne, Wyoming
September 13, 1920

Charles L. Decker
U.S. Surveyor General for
Wyoming

Deposited by Claimant $155.00
Cost of Office Work 90.64
Amount to be refunded 64.36

5872

(4-675)

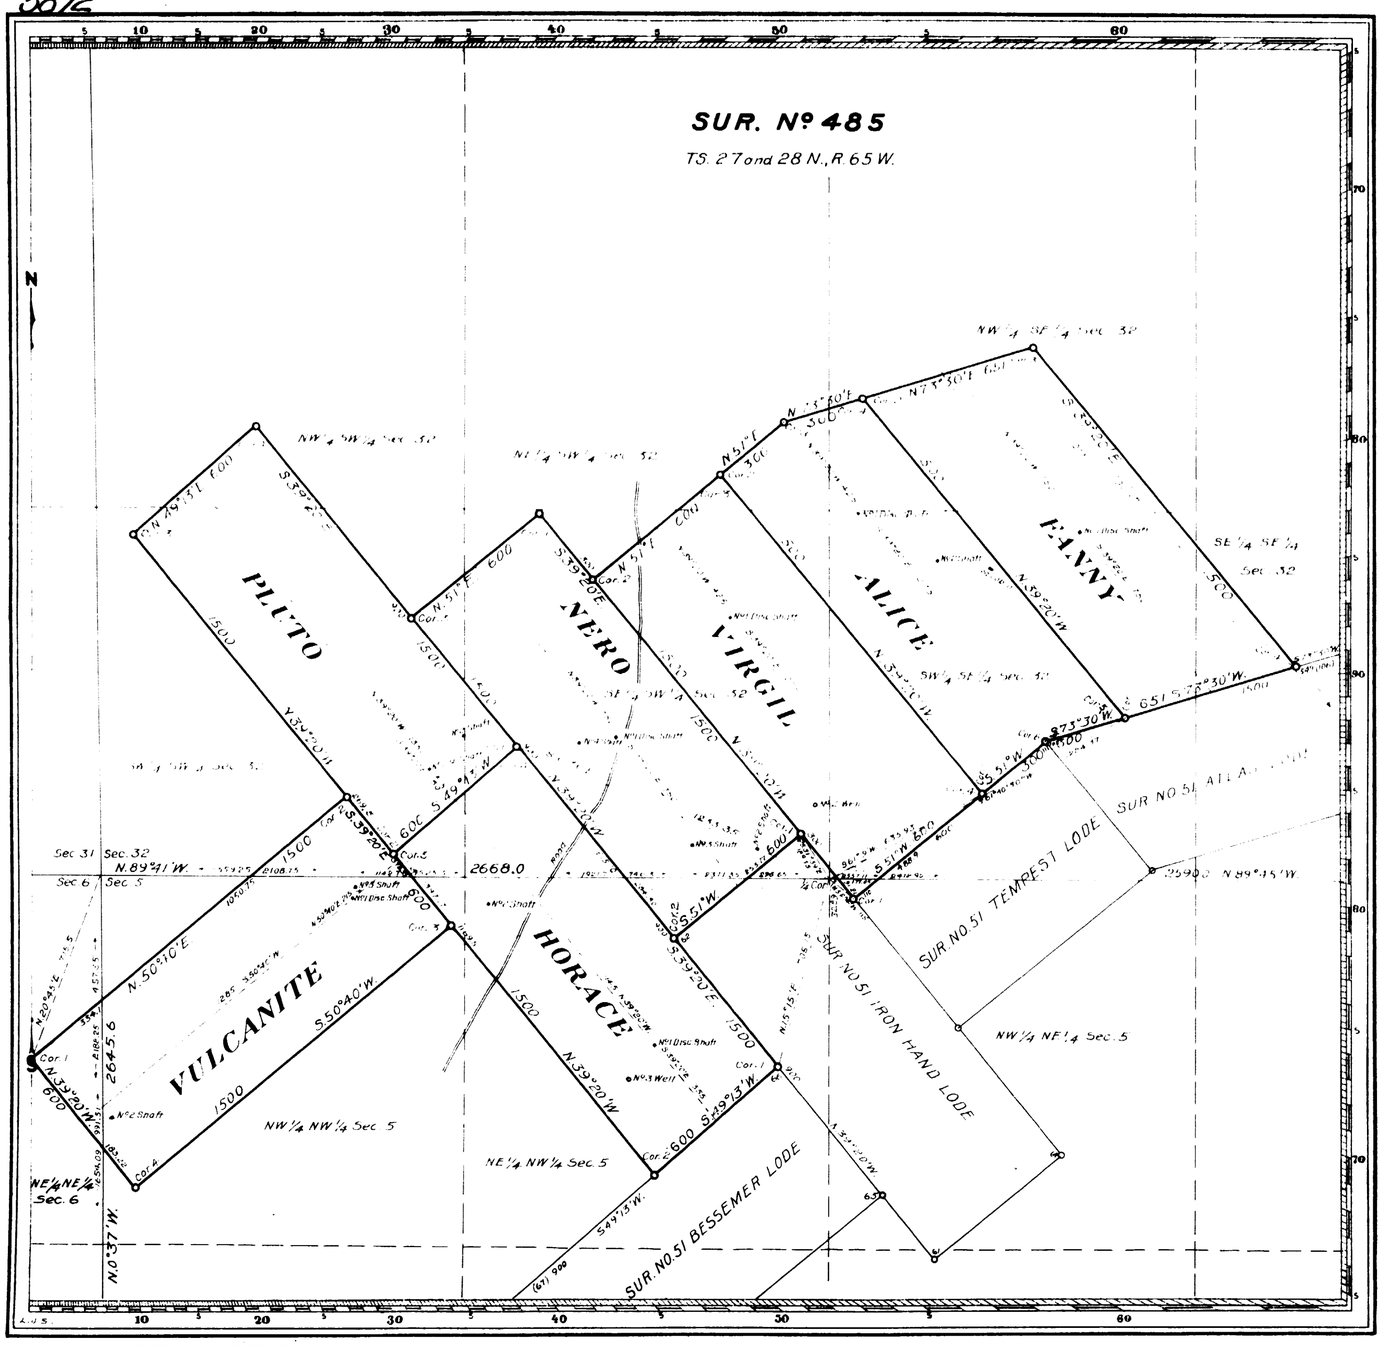

485

PAT. NO. 918155 NOTES

PAT. NO. ~~462166~~ V .....

C. S. NO. ~~47.5.123~~ P .....

Claim Located August 2, 1913. ~~190~~

Mineral Survey Nº 485

L. O. T. Nº

Cheyenne, Wyoming Land District.

PLAT

OF THE CLAIM OF

THE HARTVILLE IRON COMPANY.
KNOWN AS THE

FANNY, ALICE, VIRGIL, NERO, HORACE, PLUTO and VULCANITE LODES

IN PLATTE CANON *MINING DISTRICT,*
PLATTE *COUNTY,* WYOMING
Containing an Area of 143.805 *Acres*
Scale of 400 *feet to the inch*
Variation N. 15°30' E.
SURVEYED August 23 - 25, 1913 ~~190~~ *BY*
Robert J. McCoy
U.S. Deputy Mineral Surveyor.

The Original Field Notes of the Survey of the Mining Claim of The Hartville Iron Company known as the Fanny, Alice, Virgil, Nero, Horace, Pluto and Vulcanite Lodes

from which this plat has been made under my direction, have been examined and approved, and are on file in this Office; and I hereby certify that they furnish such an accurate description of said Mining Claim as will, if incorporated into a patent, serve fully to identify the premises, and that such reference is made therein to natural objects or permanent monuments as will perpetuate and fix the locus thereof.

I further certify that Five Hundred Dollars worth of labor has been expended or improvements made upon said Mining Claim by claimant or its grantors, and that said improvements consist of

7 Disc Shafts, 8 Shafts, 2 Churn Drilled Wells and 1 Log Cabin.

that the location of said improvements is correctly shown upon this plat, and that no portion of said labor or improvements has been included in the estimate of expenditures upon any other claim.

And I further certify that this is a correct plat of said Mining Claim made in conformity with said original field notes of the survey thereof, and the same is hereby approved.

U.S. Surveyor General's Office, Cheyenne Wyoming, October 11, 1913. ~~190~~

Stephen B. Stanton
U.S. Surveyor General for Wyoming.

(4-675)

5869

Deposited by Claimant $ 110.00
Cost of Office Work 91.31
Amount to be Refunded 18.69

SURVEY Nº 482

T. 27 N., R. 65 W.

I hereby certify that the courses, distances and areas shown hereon in red ink as per instructions contained in letter "N" dated October 29, 1914, to exclude that portion of Deer Park and Ironwood Lodes in NW¼NE¼ Section 17, in conflict with HE 06028, of Roman Dapra, have been computed from the original field notes on file in this office, and that the computations are correct.
U.S. Surveyor Generals Office
Cheyenne, Wyoming
November 6, 1914
Charles L. Decker
Surveyor General.

NW¼ SW¼ Sec. 8 — ANACONDA LODE SUR. Nº 194 — NE¼ SW¼ Sec. 8 — NW¼ SE¼ Sec. 8 — CENTRAL Nº 2 LODE SUR. Nº 107 — IRON FLAT SUR. Nº 107 — OSBORNE SUR. Nº 107 — WHALEN LODE SUR. Nº 194 — ODANAH LODE — COTTONWOOD LODE SUR. Nº 194 — SE¼ SW¼ Sec. 8 — DENVER & GULF LODE SUR. Nº 194 — SW¼ SW¼ Sec. 8 — SW¼ SE¼ Sec. 8 — IRONWOOD LODE — HURLEY LODE — DEER PARK LODE — 2.558 Acres — 6.332 Acres — ABEEL LODE — OLD YEAR LODE SUR. Nº 108 — NE¼ NW¼ Sec. 17 — NW¼ NE¼ Sec. 17 — NW¼ NW¼ Sec. 17 — NE¼ NE¼ Sec. 18 — B. & M. R. R. spur

Claim Located August 21, 1900

Mineral Survey Nº 482

L.O.T. Nº

Cheyenne, Wyoming, Land District.

PLAT

OF THE CLAIM OF

THE HARTVILLE IRON COMPANY
KNOWN AS THE

HURLEY, ABEEL, DEER PARK, IRONWOOD AND ODANAH LODES.

IN PLATTE CANON *MINING DISTRICT,*
PLATTE *COUNTY,* WYOMING
Containing an Area of 103.007 *Acres.*
Scale of 400 *feet to the inch.*
Variation N. 15°30' E.
SURVEYED JUNE 30 – JULY 15, 1913 ~~1913~~ *BY*

Robert Z. Mc Coy *U.S. Deputy Mineral Surveyor,*

The Original Field Notes of the Survey of the Mining Claim of The Hartville Iron Company *known as the* Hurley, Abeel, Deer Park, Ironwood and Odanah Lodes.

from which this plat has been made under my direction, have been examined and approved, and are on file in this Office; and I hereby certify that they furnish such an accurate description of said Mining Claim as will, if incorporated into a patent, serve fully to identify the premises, and that such reference is made therein to natural objects or permanent monuments as will perpetuate and fix the locus thereof.

I further certify that Five Hundred Dollars worth of labor has been expended or improvements made upon said Mining Claim by claimant or its grantors, and that said improvements consist of 5 discovery shafts, 3 shafts, 1 tunnel, 1 trench, 4 churn drilled wells, 1 dry well, 1 root cellar and 1 log stable

that the location of said improvements is correctly shown upon this plat, and that no portion of said labor or improvements has been included in the estimate of expenditures upon any other claim.

And I further certify that this is a correct plat of said Mining Claim made in conformity with said original field notes of the survey thereof, and the same is hereby approved.

U.S. Surveyor Generals Office.
Cheyenne, Wyoming,
September 30, 1913

U.S. Surveyor General for Wyoming.

482

010784
44938
171

5

41

accession no. 5810

(4-675)

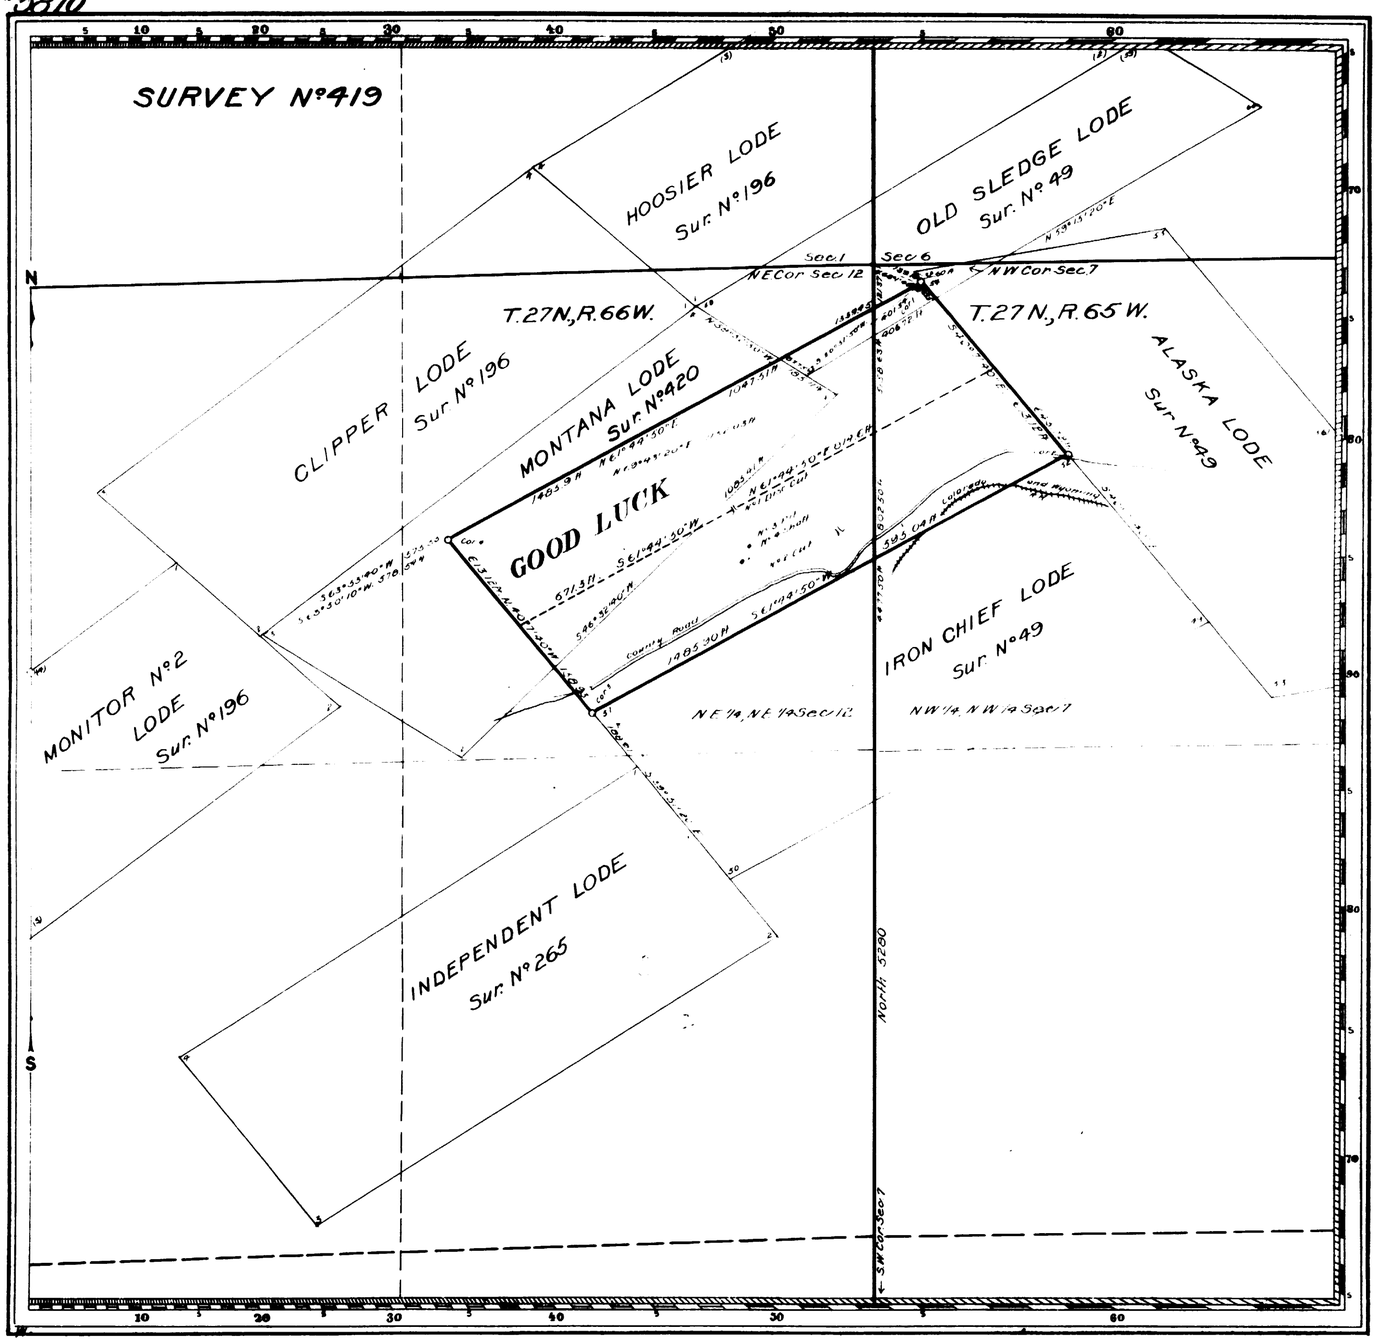

Claim Located (as amended) December 17 1907.

Mineral Survey Nº 419

Lot Nº

Cheyenne Land District.

PLAT

OF THE CLAIM OF

T. D. Randall, Wm H Vaughn, A B Fowler and D E Brown

KNOWN AS THE

GOOD LUCK LODE

IN Platte Canon MINING DISTRICT.
Laramie COUNTY. Wyoming
Containing an area of 12.243 Acres
Scale of 300 feet to the inch
Variation 14° 58' E.
SURVEYED December 27, 1907 BY
Edward F Stahlin
U.S. Mineral Surveyor.

The Original Field Notes of the Survey of the Mining Claim of T D Randall, Wm H Vaughn, A B Fowler and D E Brown known as the

GOOD LUCK LODE

from which this plat has been made under my direction have been examined and approved, and are on file in this office; and I hereby certify that they furnish such an accurate description of said Mining Claim as will, if incorporated into a patent, serve fully to identify the premises, and that such reference is made therein to natural objects or permanent monuments as will perpetuate and fix the locus thereof.

I further certify that Five Hundred Dollars worth of labor has been expended or improvements made upon said Mining Claim by claimants or their grantors, and that said improvements consist of

1 Discovery Cut, 1 Cut, 1 Pit and 1 Shaft

that the location of said improvements is correctly shown upon this plat, and that no portion of said labor or improvements has been included in the estimate of expenditures upon any other claim.

And I further certify that this is a correct plat of said Mining Claim made in conformity with said original field notes of the survey thereof, and the same is hereby approved.

U.S. Surveyor General's Office
Cheyenne, Wyoming.
January 23, 1909

U.S. Surveyor General for Wyoming.

419

#3988
176108
161

3

93

5679

(4-675)

Note: Patent to Biwabik
Excludes conflict with
Thomas, Fred Hayes
Rosebrook, Grubstake
Net acreage per 41.382
Sur 286 - Just 16
Excludes conflict with
Patent to Biwabik

SURVEY Nº 286.

T. 27N., R. 65W.

S.W.¼ Sec. 6. S.E.¼ Sec. 6.

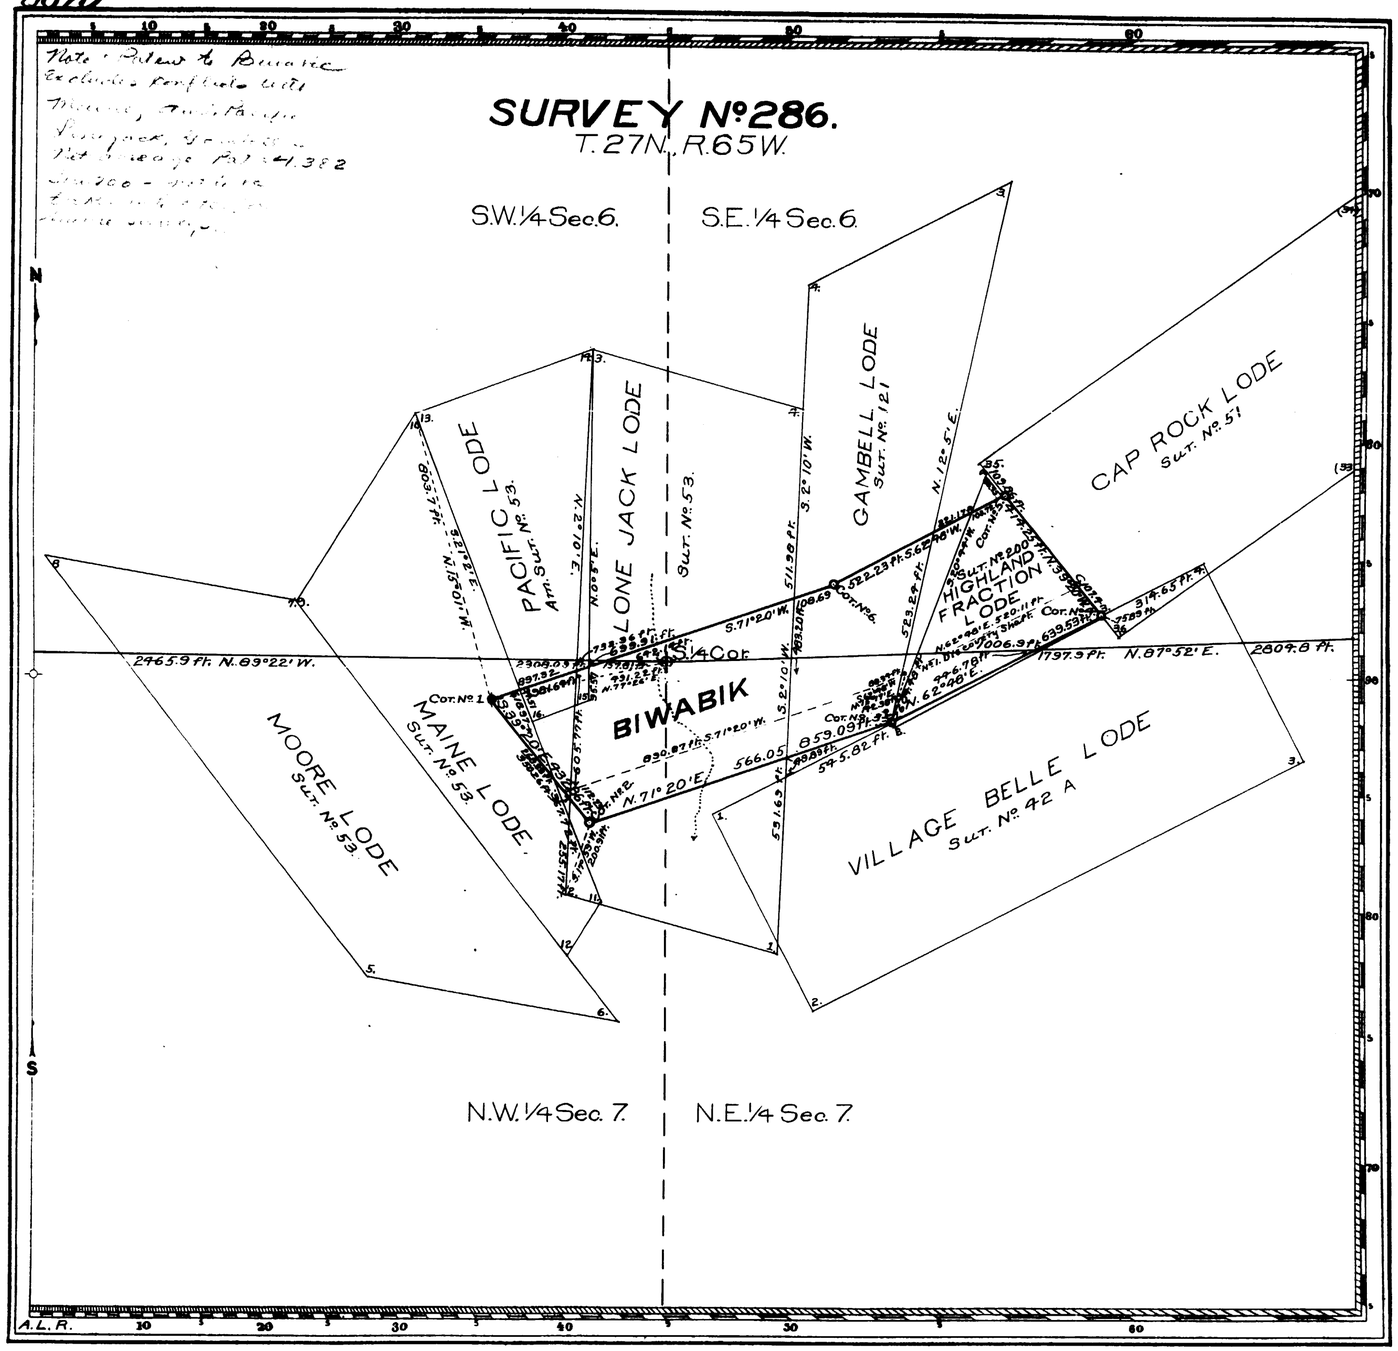

Claim Located as amended Dec. 10 1902

Mineral Survey Nº 286

Lot Nº

Cheyenne Land District.

PLAT

OF THE CLAIM OF

J.D.Gilchrist

KNOWN AS THE

BIWABIK LODE

IN PLATTE CANON (unorganized) MINING DISTRICT,
LARAMIE COUNTY, WYOMING
Containing an Area of 4.382 Acres.
Scale of 300 Feet to the inch.
Variation 14° 58' E.
SURVEYED MAY 30-31 1904 BY
Edward F. Stahle U.S. Deputy Mineral Surveyor,

The Original Field Notes of the Survey of the Mining Claim of J.D.Gilchrist.
known as the

BIWABIK LODE

from which this plat has been made under my direction, have been examined and approved, and are on file in this office; and I hereby certify that they furnish such an accurate description of said Mining Claim as will, if incorporated into a patent, serve fully to identify the premises, and that such reference is made therein to natural objects or permanent monuments as will perpetuate and fix the locus thereof.

I further certify that Five Hundred Dollars worth of labor has been expended or improvements made upon said Mining Claim by claimant or his grantors, and that said improvements consist of

the discovery shaft

that the location of said improvements is correctly shown upon this plat, and that no portion of said labor or improvements has been included in the estimate of expenditures upon any other claim.

And I further certify that this is a correct plat of said Mining Claim made in conformity with said original field notes of the survey thereof, and the same is hereby approved.

U.S. Surveyor General's Office
Cheyenne, Wyo.
September 8, 1904

U.S. Surveyor General for
Wyoming

H.B.P.

286

198
July 28, 1905
42975
169

3

65

V

5665

(4-675)

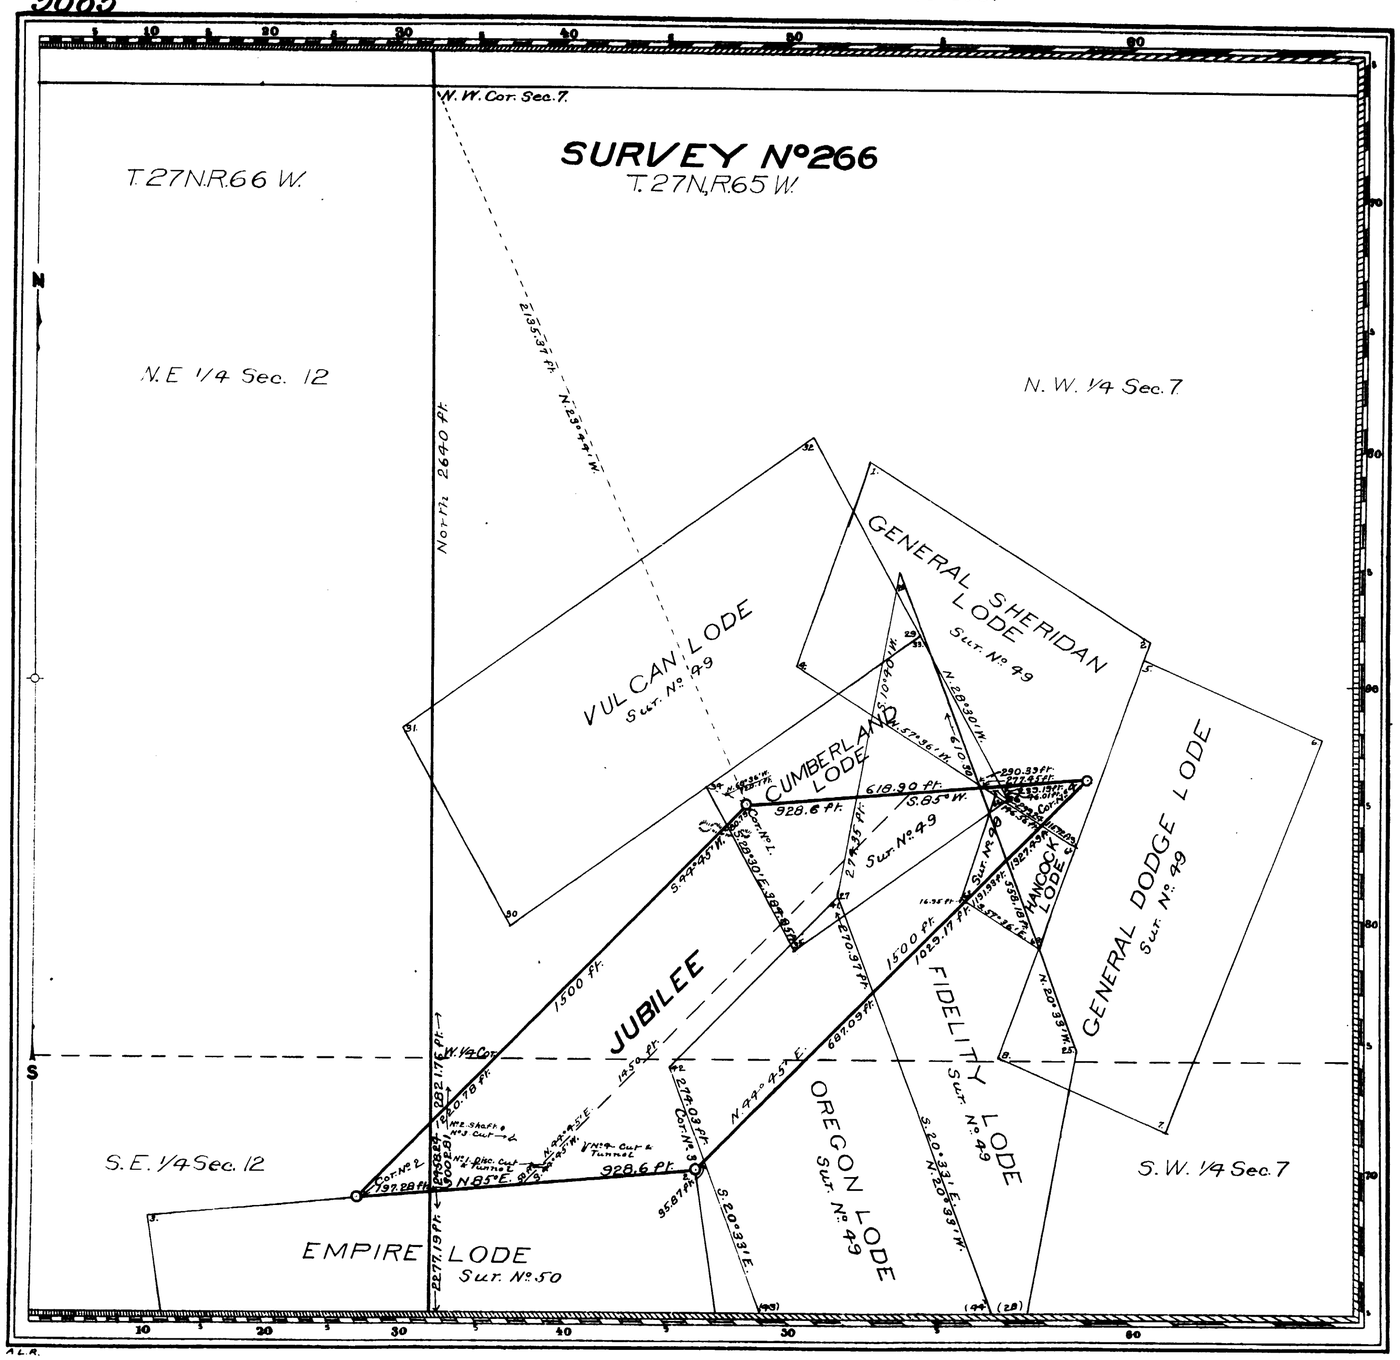

Claim Located as Amended October 8, 1903

Mineral Survey Nº 266

Lot Nº

Cheyenne Land District.

PLAT

OF THE CLAIM OF

Amos B. Reynolds

KNOWN AS THE

JUBILEE LODE

IN PLATTE CANON MINING DISTRICT, LARAMIE COUNTY, WYOMING

Containing an Area of 10.722 Acres.

Scale of 300 Feet to the inch.

Variation 14° 56' E.

SURVEYED OCTOBER 20 1903 BY

Edward F. Stahle,

U.S. Deputy Mineral Surveyor,

The Original Field Notes of the Survey of the Mining Claim of

Amos B. Reynolds

known as the

JUBILEE LODE

from which this plat has been made under my direction, have been examined and approved, and are on file in this Office; and I hereby certify that they furnish such an accurate description of said Mining Claim as will, if incorporated into a patent, serve fully to identify the premises, and that such reference is made therein to natural objects or permanent monuments as will perpetuate and fix the locus thereof.

I further certify that Five Hundred Dollars worth of labor has been expended or improvements made upon said Mining Claim by claimant or his grantors, and that said improvements consist of the discovery cut and tunnel, one shaft, one cut and one cut and tunnel

that the location of said improvements is correctly shown upon this plat, and that no portion of said labor or improvements has been included in the estimate of expenditures upon any other claim.

And I further certify that this is a correct plat of said Mining Claim made in conformity with said original field notes of the survey thereof, and the same is hereby approved.

U.S. Surveyor General's Office
Cheyenne, Wyoming
November 30, 1903

Matthew P. Hanson
U.S. Surveyor General for
Wyoming

266

183
Sept. 16, 1904
39634
169

3

5601

(4-675)

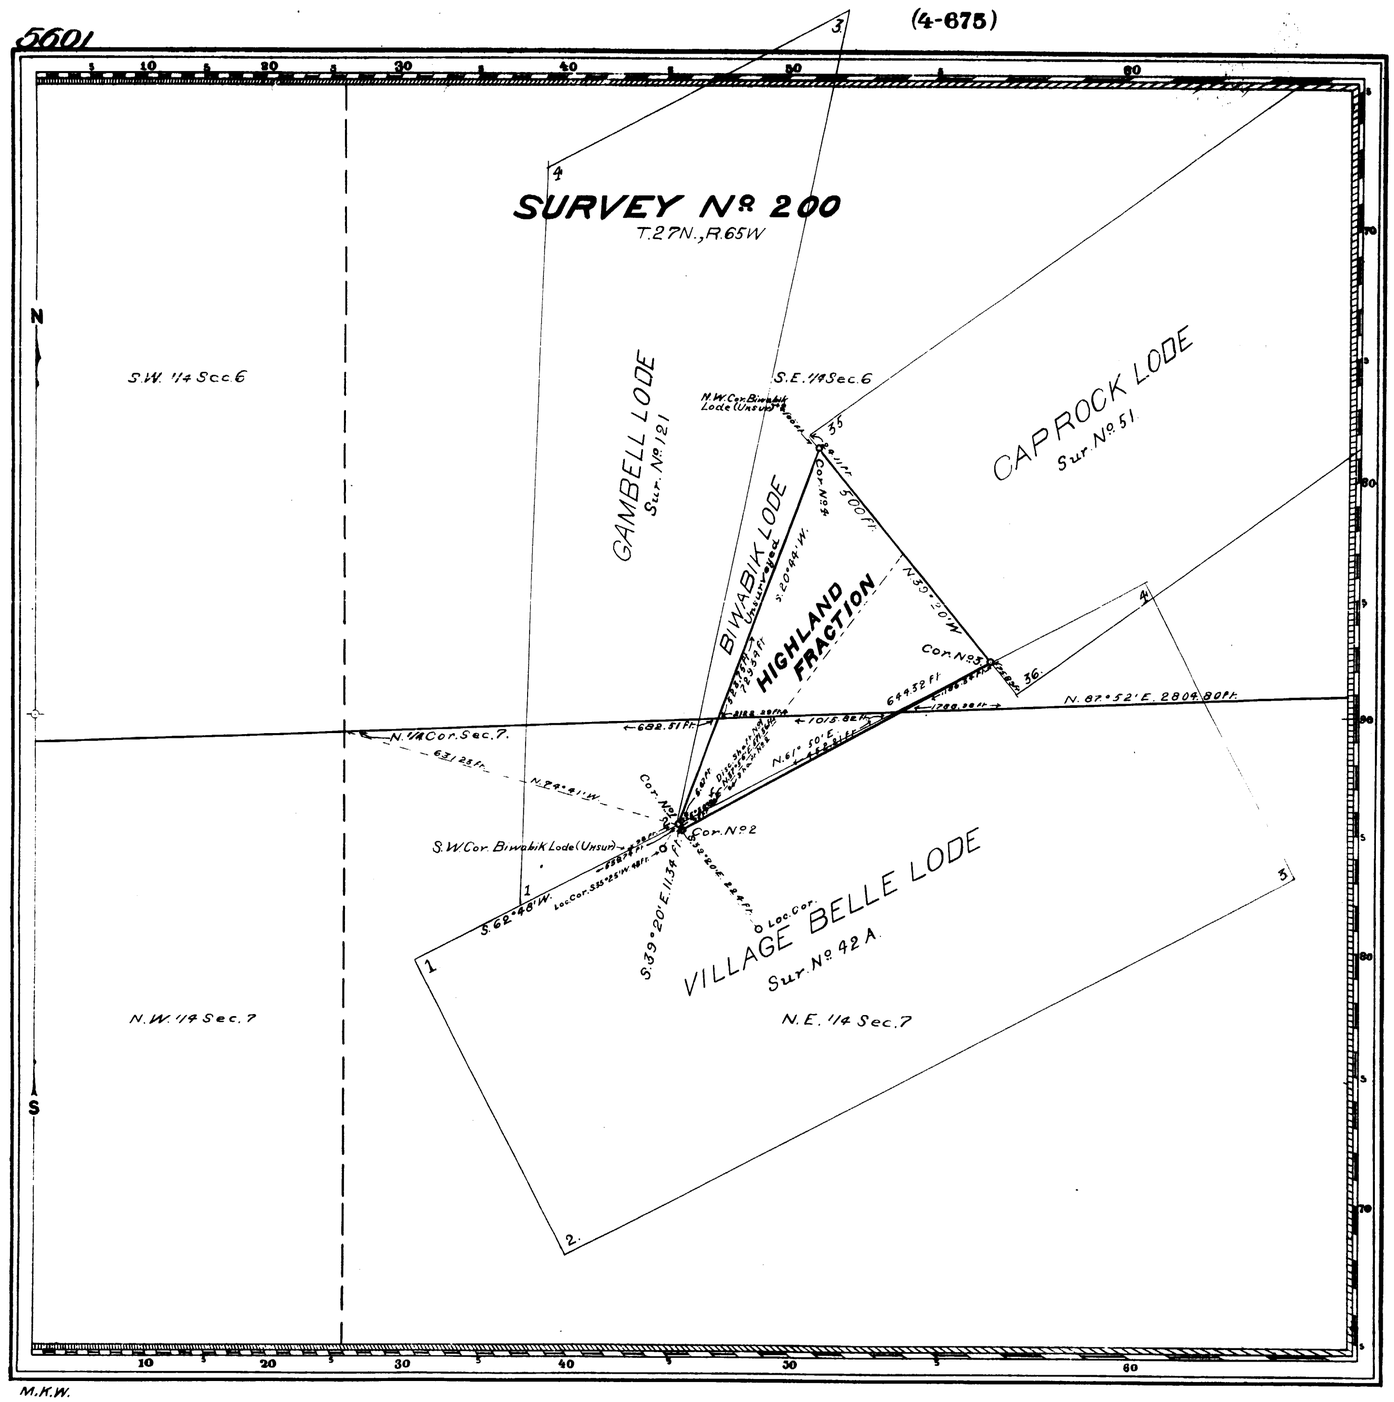

M.K.W.

Claim Located May 12, 1890

Mineral Survey Nº 200

Lot Nº

Cheyenne Land District.

PLAT

OF THE CLAIM OF

Charles A. Guernsey

KNOWN AS THE

HIGHLAND FRACTION LODE

IN PLATTE CANON MINING DISTRICT,
LARAMIE COUNTY, WYOMING
Containing an Area of 3.635 Acres.
Scale of 200 Feet to the inch.
Variation 19° 58' E
SURVEYED AUGUST 26, 1902 BY
Edward F Stahle
U.S. Deputy Mineral Surveyor,

The Original Field Notes of the Survey of the Mining Claim of
Charles A. Guernsey
known as the
Highland Fraction Lode

from which this plat has been made under my direction, have been examined and approved, and are on file in this Office; and I hereby certify that they furnish such an accurate description of said Mining Claim as will, if incorporated into a patent, serve fully to identify the premises, and that such reference is made therein to natural objects or permanent monuments as will perpetuate and fix the locus thereof.

I further certify that Five Hundred Dollars worth of labor has been expended or improvements made upon said Mining Claim by claimant or his grantors, and that said improvements consist of

The Discovery Shaft and one Shaft

that the location of said improvements is correctly shown upon this plat, and that no portion of said labor or improvements has been included in the estimate of expenditures upon any other claim.

And I further certify that this is a correct plat of said Mining Claim made in conformity with said original field notes of the survey thereof, and the same is hereby approved.

U.S. Surveyor General's Office
Cheyenne, Wyoming
October 31, 1902

Nepheus P. Hanson
U.S. Surveyor General for
Wyoming

K.H.A.

200

42975
168

3 ACCESSION NO. 5600

(4-675)

14.

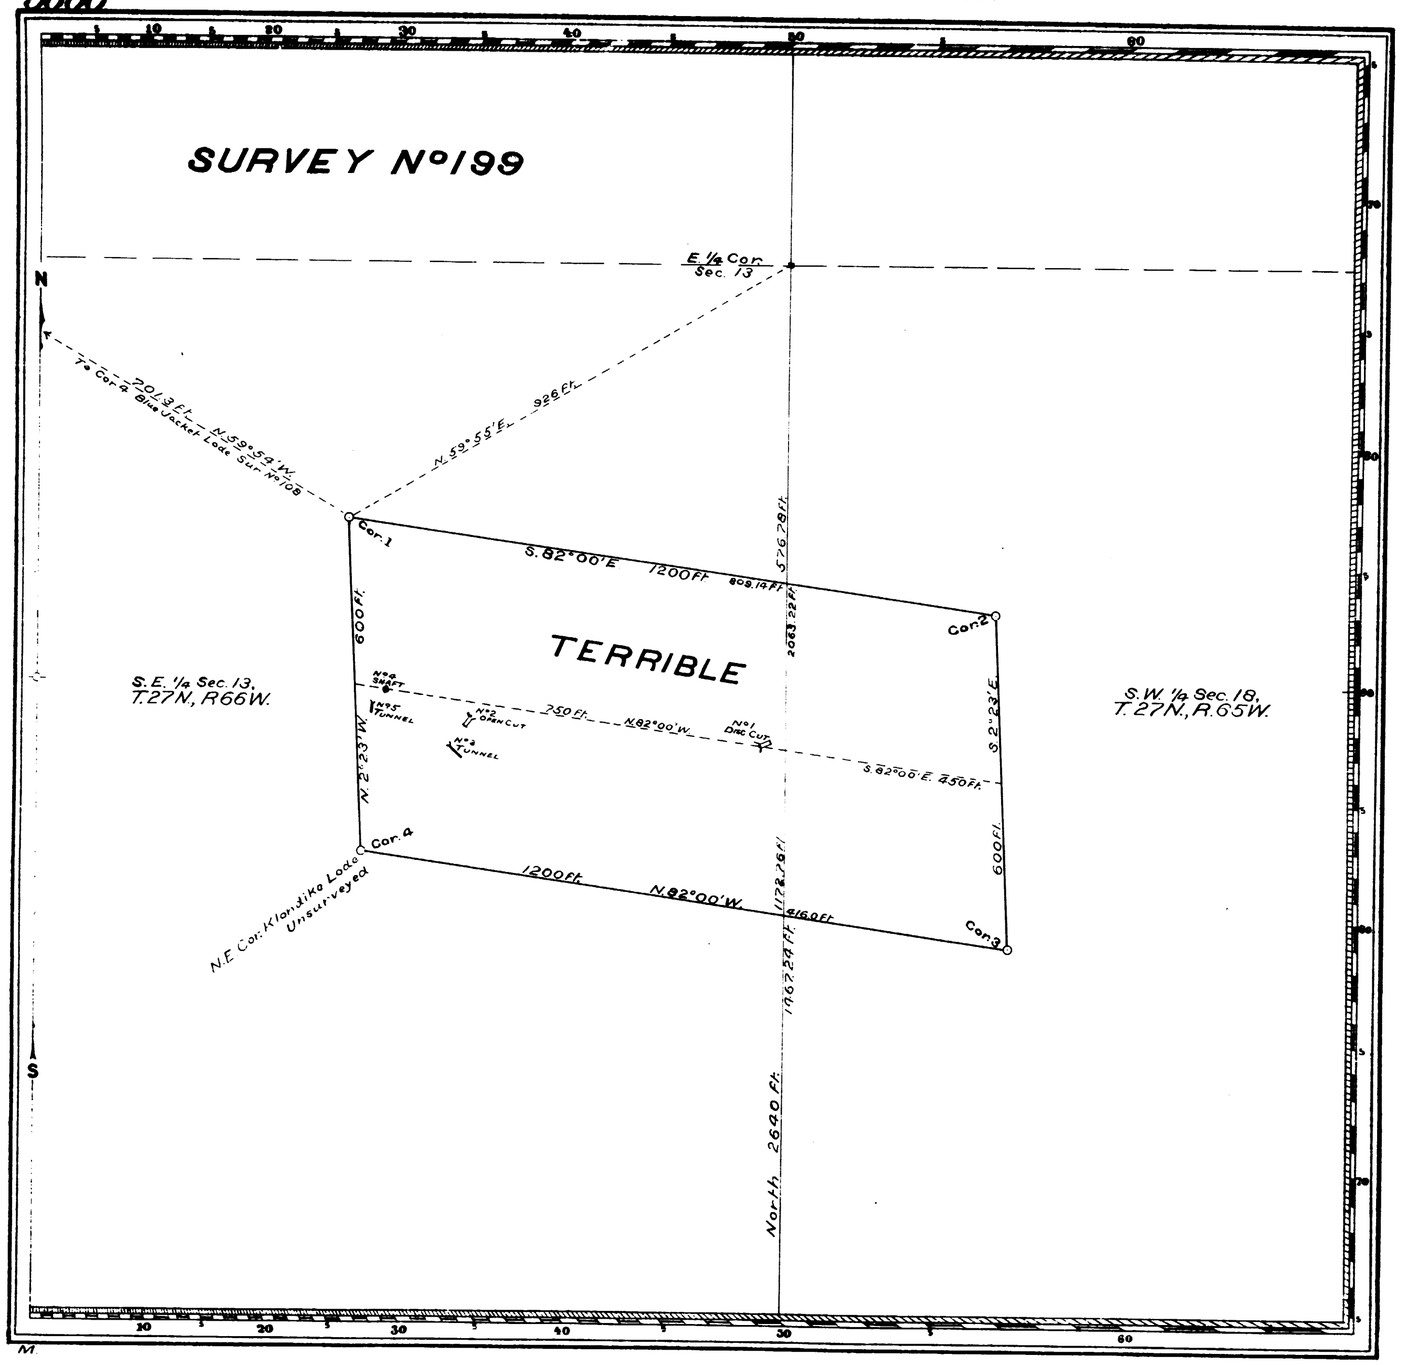

Claim Located March 15, 1897.

Mineral Survey No 199

Lot No

Cheyenne Land District.

PLAT

OF THE CLAIM OF

CHARLES A. GUERNSEY

KNOWN AS THE

TERRIBLE LODE

In PLATTE CANON *Mining District,*
LARAMIE *County,* WYOMING
Containing an Area of 16.258 *Acres.*
Scale of 200 *Feet to the inch.*
Variation 14° 55' E
Surveyed September 18th *1902 By*
Edward F. Stahle,
U.S. Deputy Mineral Surveyor,

The Original Field Notes of the Survey of the Mining Claim of
Charles A. Guernsey
known as the
TERRIBLE LODE

from which this plat has been made under my direction, have been examined and approved, and are on file in this office; and I hereby certify that they furnish such an accurate description of said Mining Claim as will, if incorporated into a patent, serve fully to identify the premises, and that such reference is made therein to natural objects or permanent monuments as will perpetuate and fix the locus thereof.

I further certify that Five Hundred Dollars worth of labor has been expended or improvements made upon said Mining Claim by claimant or his grantors, and that said improvements consist of one discovery cut, one open cut, two tunnels and one shaft

that the location of said improvements is correctly shown upon this plat, and that no portion of said labor or improvements has been included in the estimate of expenditures upon any other claim.

And I further certify that this is a correct plat of said Mining Claim made in conformity with said original field notes of the survey thereof, and the same is hereby approved.

U.S. Surveyor General's Office
Cheyenne, Wyo
October 16, 1902

U.S. Surveyor General for
Wyoming

199

FIELD NOTES
No. 199
36492
PATENT
163

3

(4-675)

5599

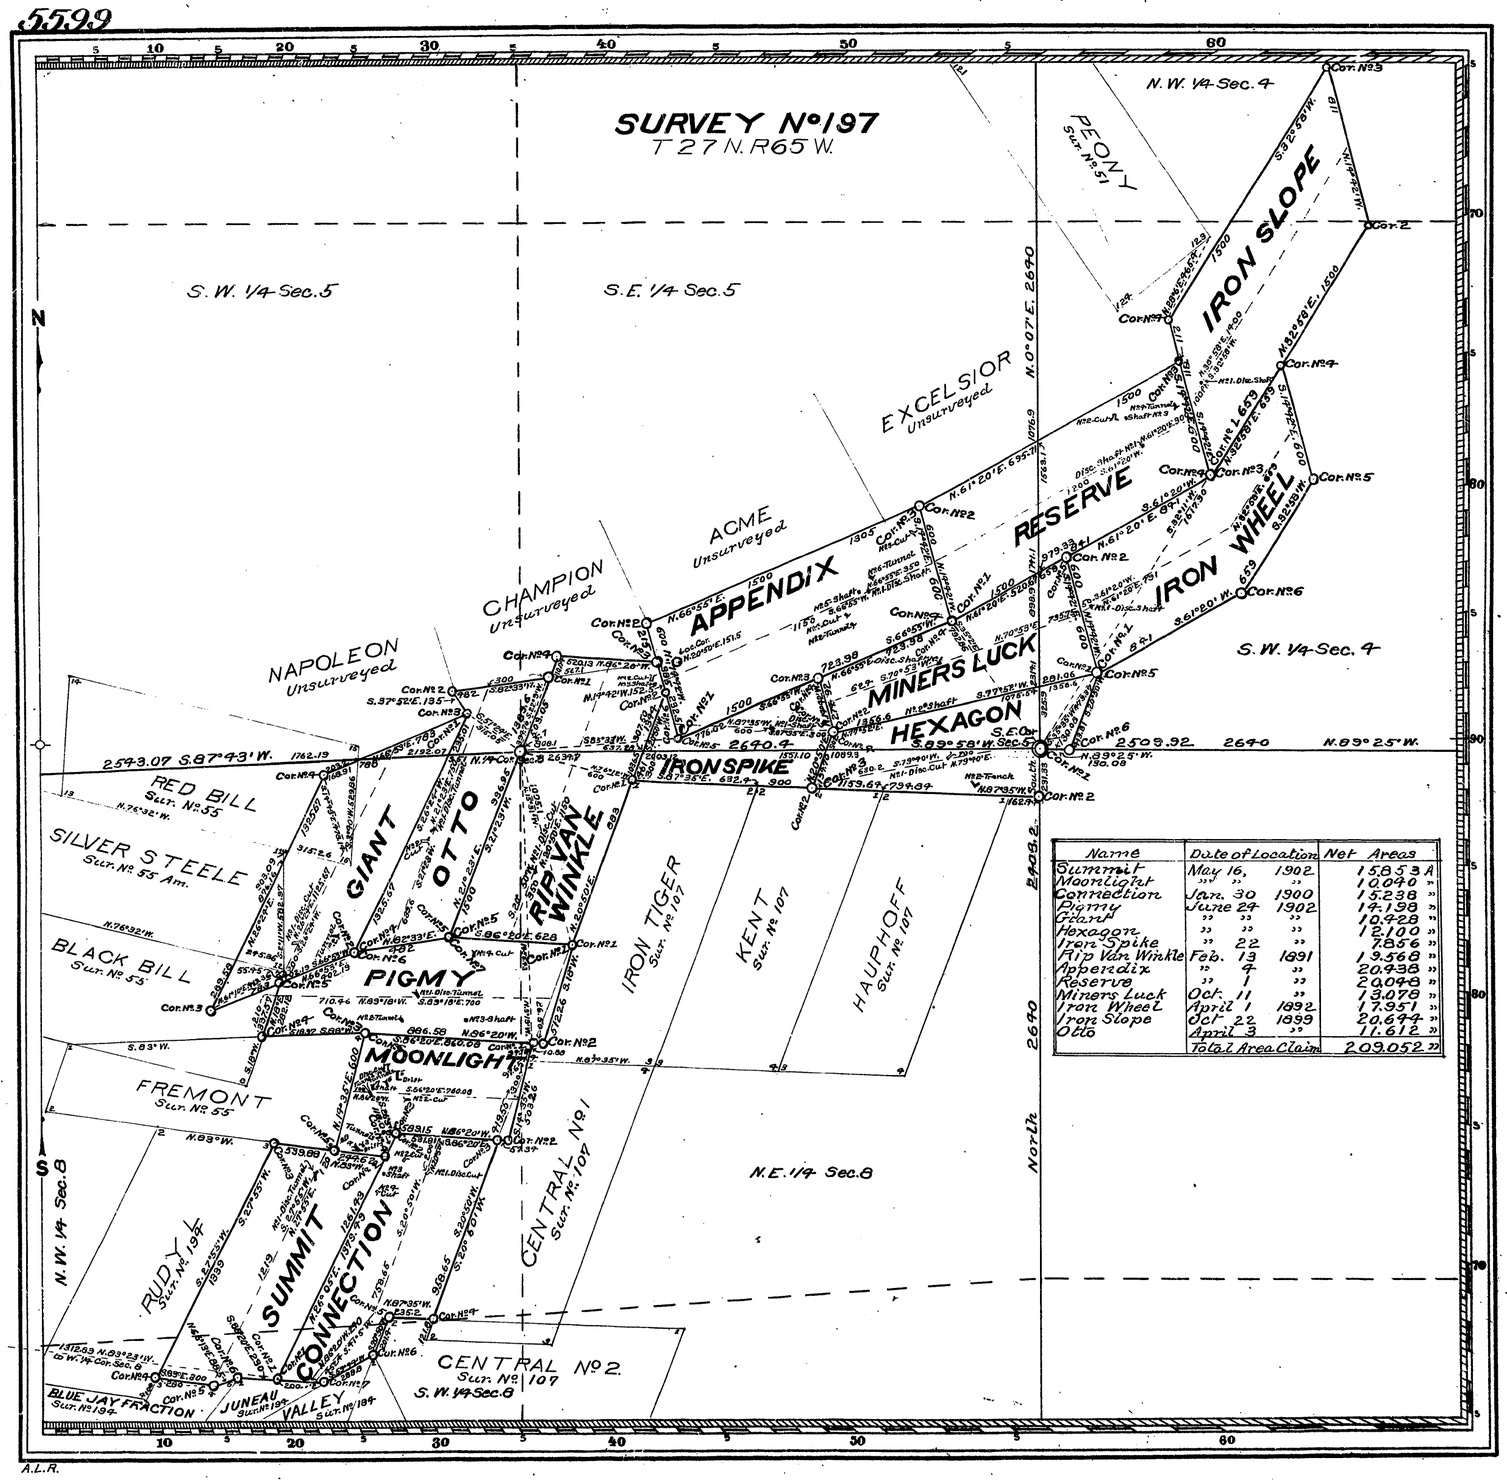
SURVEY Nº 197
T 27 N. R 65 W.
N. W. 1/4 Sec. 4
S. W. 1/4 Sec. 5
S. E. 1/4 Sec. 5
S. W. 1/4 Sec. 4
N. E. 1/4 Sec. 8
N. W. 1/4 Sec. 8
S. W. 1/4 Sec. 8
PEONY Surv. Nº 51
IRON SLOPE
EXCELSIOR Unsurveyed
ACME Unsurveyed
CHAMPION Unsurveyed
NAPOLEON Unsurveyed
APPENDIX
RESERVE
IRON WHEEL
MINERS LUCK
HEXAGON
IRONSPIKE
RIP VAN WINKLE
GIANT
OTTO
PIGMY
MOONLIGHT
CONNECTION
SUMMIT
RED BILL Surv. Nº 55
SILVER STEELE Surv. Nº 55 Am.
BLACK BILL Surv. Nº 55
FREMONT Surv. Nº 55
RUDY Surv. Nº 194
BLUE JAY FRACTION Surv. Nº 194
JUNEAU VALLEY Surv. Nº 194
IRON TIGER Surv. Nº 107
KENT Surv. Nº 107
HAUPHOFF Surv. Nº 107
CENTRAL Nº 1 Surv. Nº 107
CENTRAL Nº 2 Surv. Nº 107
S. W. 1/4 Sec. 8
2543.07 S. 87° 43' W.
2670.9
2509.92
2640
N. 89° 25' W.
2640
North
2640
2643.7
N. 0° 07' E. 2640
N. 61° 20' E. 695.1
N. 66° 55' E. 1500
S. 32° 56' W.
N. 32° 56' E.
S. 37° 52' E. 135
N. 76° 32' W.
S. 83° W.
N. 89° W.
S. 87° 35' W.
S. 89° 58' W.
N. 89° 25' W.
S. 0° 07' W.
Cor. Nº 1
Cor. Nº 2
Cor. Nº 3
Cor. Nº 4
Cor. Nº 5
Cor. Nº 6
Cor. Nº 7
Cor. Nº 8
Cor. Nº 9
Cor. Nº 10
Cor. Nº 11
Cor. Nº 12
Cor. Nº 13
Cor. Nº 14
Cor. Nº 15
Cor. Nº 16
Cor. Nº 17
Cor. Nº 18
Cor. Nº 19
Cor. Nº 20
Cor. Nº 21
Cor. Nº 22
Cor. Nº 23
Cor. Nº 24
Cor. Nº 25
Cor. Nº 26
1500
600
1200
1320
1650
1000
886.58
N. 96° 20' W.
S. 86° 20' E. 560.08
N. 3° 35' W.
S. 3° 35' E. 600
N. 86° 20' W.
S. 86° 20' E.
N. 3° 35' W.
S. 3° 35' E.

3

(4-675)

15

5598

SURVEY No. 196

T. 27 N., R. 65 W. and T. 27 N., R. 66 W.

NAME	LOCATION	AREA
Nightingale	January 26, 1890	20.593 Acres.
1901	" 1, 1901	19.255 "
Mollie Gibson	" " "	17.076 "
Crown	" " "	10.051 "
Origan	" " 1899	20.593 "
O. K.	" " "	20.593 "
Rustler	September 25, 1890	5.053 "
El Paso	April 12, 1893	20.23 "
Standard	March 20, "	18.13 "
Hoosier	April 28, 1890	19.407 "
Clipper	May 15, "	20.153 "
Humboldt	October 7, 1891	20.55 "
Iron Clad	September 14, "	20.55 "
Columbia	October 15, "	15.98 "
Black Cloud	" " "	20.445 "
Monitor No. 2	April 15, 1894	20.435 "
Net area of Claim		289.094 "

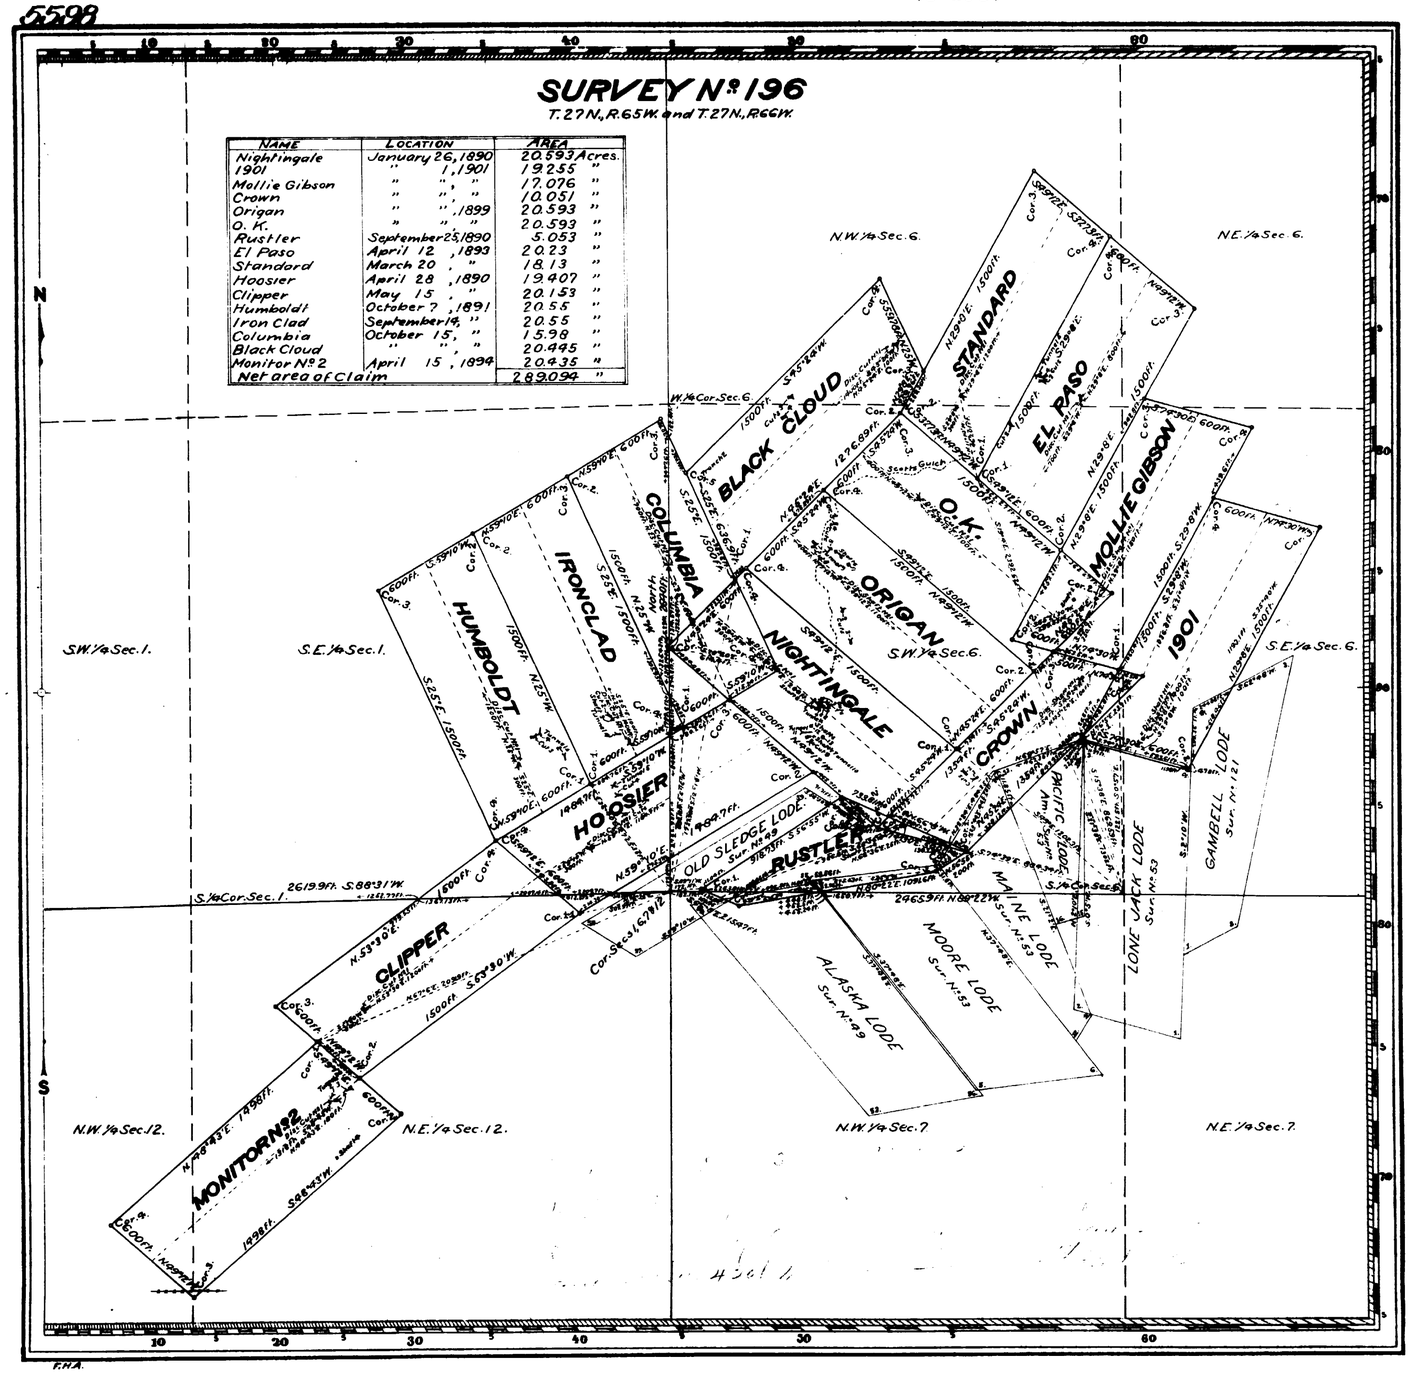

Claim Located 190

Mineral Survey No. 196

Lot No.

Cheyenne Land District.

PLAT

OF THE CLAIM OF

Charles A. Guernsey

KNOWN AS THE

NIGHTINGALE, 1901, MOLLIE GIBSON, CROWN, ORIGAN, O.K., RUSTLER, EL PASO, STANDARD, HOOSIER, CLIPPER, HUMBOLDT, IRON CLAD, COLUMBIA, BLACK CLOUD & MONITOR No. 2 LODES

IN PLATTE CANON MINING DISTRICT, LARAMIE COUNTY, WYOMING

Containing an Area of 289.094 Acres.

Scale of 600 Feet to the inch.

Variation 14° 58' E.

SURVEYED SEPTEMBER 1-6, 1902 BY

Edward F. Stahle,

U.S. Deputy Mineral Surveyor,

The Original Field Notes of the Survey of the Mining Claim of Charles A. Guernsey known as the Nightingale, 1901, Mollie Gibson, Crown, Origan, O.K., Rustler, El Paso, Standard, Hoosier, Clipper, Humboldt, Iron Clad, Columbia, Black Cloud and Monitor No. 2 Lodes from which this plat has been made under my direction, have been examined and approved, and are on file in this Office, and I hereby certify that they furnish such an accurate description of said Mining Claim as will, if incorporated into a patent, serve fully to identify the premises, and that such reference is made therein to natural objects or permanent monuments as will perpetuate and fix the locus thereof.

I further certify that Five Hundred Dollars worth of labor has been expended or improvements made upon said Mining Claim by claimant or his grantors, for the benefit of each Location, and that said improvements consist of Eleven Discovery Cuts, five Discovery Shafts, fifteen Tunnels, twenty Cuts, eleven Shafts and one Trench that the location of said improvements is correctly shown upon this plat, and that no portion of said labor or improvements has been included in the estimate of expenditures upon any other claim.

And I further certify that this is a correct plat of said Mining Claim made in conformity with said original field notes of the survey thereof, and the same is hereby approved.

U.S. Surveyor General's Office
Cheyenne, Wyoming
October 17, 1902

Matthew P. Hannan
U.S. Surveyor General for Wyoming

M

196

137
March 23 1903
36491 V
160, 161
& 168 P
NOTES

3

(4-675)

5597

SURVEY No 194
T. 27 N., R. 65 W.

Name	Date of Location and Amended Location	Net Area
Bonded	June 29, 1902	7.466 A
Good Fortune	Jan. 7, 1886	13.557 "
Good Fortune Annex	Sept. 12, 1902	1.328 "
Golden Rule	" " "	9.669 "
Appex	" " "	20.499 "
Blue Bird	" " "	19.699 "
Denver and Gulf	" " "	20.368 "
Cottonwood	" " "	19.356 "
Whalen	June 24, "	3.200 "
Anaconda	Aug. 10, 1891	6.296 "
Valley	Sept. 12, 1902	8.510 "
Juneau	June 29, "	2.716 "
Rudy L.	Sept. 12, "	18.313 "
Gracia Ellen	" 26, 1890	13.630 "
Blue Jay Fraction	" 12, 1902	8.772 "
	Total Area Claim	185.175 "

MAY Sur. No 51 — FREMONT Sur. No 55 — NE 1/4 Sec. 7 — NW 1/4 Sec. 8 — G.C. Sur. No 54 — JACK OF SPADES LODE Unsurveyed — REPUBLIC Sur. No 49 — DOUGLAS Sur. No 49 — FAIRVIEW Sur. No 49 — BAD LUCK LODE Unsurveyed — CENTRAL No 2 Sur. No 107 — GRACIA ELLEN — RUDY L. — COLDEN RULE — BLUE JAY FRACTION — JUNEAU — VALLEY — ANACONDA — WHALEN — BONDED — GOOD FORTUNE — GOOD FORTUNE ANNEX — BLUE BIRD — APPEX — COTTONWOOD — DENVER and GULF — IDANAH Unsurveyed — IRONWOOD Unsurveyed — S. E. 1/4 Sec. 7 — S. W. 1/4 Sec. 8 — S. E. 1/4 Sec. 8

A.L.R.

Claim Located 190

Mineral Survey No 194

Lot No

Cheyenne Land District.

PLAT

OF THE CLAIM OF

Charles A. Guernsey

Known as the

BONDED, GOOD FORTUNE, GOOD FORTUNE ANNEX, GOLDEN RULE, APPEX, BLUE BIRD, DENVER and GULF, COTTONWOOD, WHALEN, ANACONDA, VALLEY, JUNEAU, RUDY L, GRACIA ELLEN AND BLUE JAY FRACTION LODES

IN PLATTE CANON MINING DISTRICT,

LARAMIE COUNTY, WYOMING

Containing an Area of 185.175 Acres.

Scale of 500 Feet to the inch.

Variation 14° 55' E

SURVEYED SEPTEMBER 22-25 1902 BY

Edward F Stahle

U.S. Deputy Mineral Surveyor,

The Original Field Notes of the Survey of the Mining Claim of Charles A. Guernsey known as the Bonded, Good Fortune, Good Fortune Annex, Golden Rule, Appex, Blue Bird, Denver and Gulf, Cottonwood, Whalen, Anaconda, Valley, Juneau, Rudy L. Gracia Ellen, and Blue Jay Fraction Lodes from which this plat has been made under my direction, have been examined and approved, and are on file in this office, and I hereby certify that they furnish such an accurate description of said Mining Claim as will, if incorporated into a patent, serve fully to identify the premises, and that such reference is made therein to natural objects or permanent monuments as will perpetuate and fix the locus thereof.

I further certify that Five Hundred Dollars worth of labor has been expended or improvements made upon said Mining Claim by claimant or his grantors, and that said improvements consist of Seven Discovery Shafts, five Discovery Cuts, two Discovery Tunnels, one Discovery Cut + Tunnel, fourteen Tunnels, seven Shafts, six Cuts, two Cuts + Tunnels and one Drift: that the location of said improvements is correctly shown upon this plat, and that no portion of said labor or improvements has been included in the estimate of expenditures upon any other claim.

And I further certify that this is a correct plat of said Mining Claim made in conformity with said original field notes of the survey thereof, and the same is hereby approved.

U.S. Surveyor General's Office
Cheyenne Wyoming
October 2, 1902

Holmes P. Hanson
U.S. Surveyor General for
Wyoming

G.E.T.

194

No
March 17, 1903
36489
170

2

(4-675)

77
V

5629

SURVEY Nº 121

T. 27 N., R. 65 W.

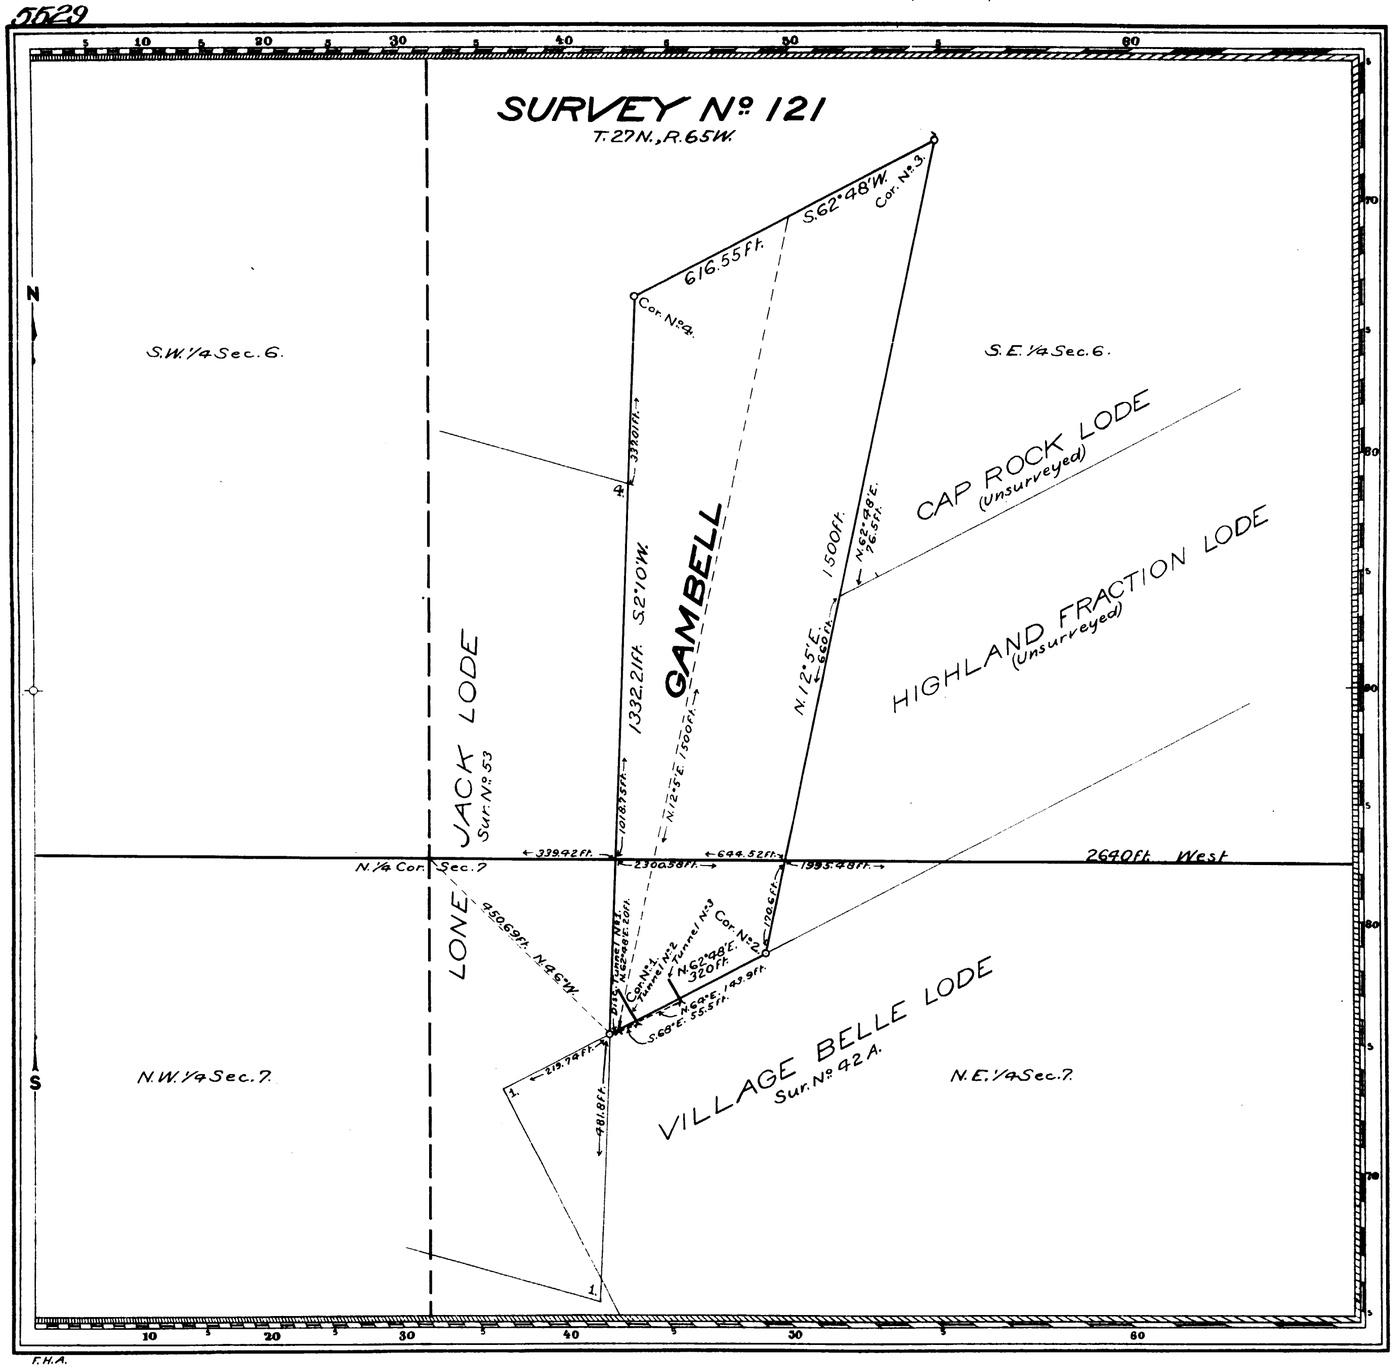

F.H.A.

Claim Located as Amended December 21, 1888

Mineral Survey Nº 121

L.o.t. Nº
Cheyenne Land District.

PLAT

OF THE CLAIM OF

Alfred D. Gambell
KNOWN AS THE

GAMBELL LODE

IN PLATTE CANON MINING DISTRICT,
LARAMIE COUNTY, WYOMING
Containing an Area of 12.481 Acres.
Scale of 200 Feet to the inch.
Variation 14° 50' E.
SURVEYED NOVEMBER 12, 1900 BY
Edward F. Stahle,
U.S. Deputy Mineral Surveyor.

The Original Field Notes of the Survey of the Mining Claim of
Alfred D. Gambell
known as the
GAMBELL LODE

from which this plat has been made under my direction, have been examined and approved, and are on file in this Office; and I hereby certify that they furnish such an accurate description of said Mining Claim as will, if incorporated into a patent, serve fully to identify the premises, and that such reference is made therein to natural objects or permanent monuments as will perpetuate and fix the locus thereof.

I further certify that Five Hundred Dollars worth of labor has been expended or improvements made upon said Mining Claim by claimant or his grantors, and that said improvements consist of

The Discovery Tunnel, and two Tunnels.

that the location of said improvements is correctly shown upon this plat, and that no portion of said labor or improvements has been included in the estimate of expenditures upon any other claim.

And I further certify that this is a correct plat of said Mining Claim made in conformity with said original field notes of the survey thereof, and the same is hereby approved.

U.S. Surveyor General's Office
Cheyenne, Wyoming
December 17, 1901.

Alpheus P. Hanna
U.S. Surveyor General for
Wyoming

121

177
Nov. 9, 1903
37397
168

2

30
V

(4-675)

5515

SURVEY Nº 108.

N

T. 27N., R. 66W.

T. 27N., R. 65W.

S.W.¼ Sec. 12. S.E.¼ Sec. 12. S.W.¼ Sec. 7. S.E.¼ Sec. 7. S.W.¼ Sec. 8.

¼ Cor. Missing. Sec. Cor. ¼ Sec. Cor. Sec. Cor.

N.W.¼ Sec. 13. N.E.¼ Sec. 13. N.W.¼ Sec. 18. N.E.¼ Sec. 18. N.W.¼ Sec. 17.

WEST END Area 7.95 Acres. RED CLOUD Area 10.00 Acres. HOMEWARD BOUND Area 12.952 Acres. BLUE JACKET Area 20.66 Acres. FRACTION Area 16.134 Acres. WASH FRACTION Area 3.96 Acres. SCOTIA Area 20.66 Acres. YELLOW JACKET Area 20.66 Acres. LILLY D Area 10.503 Acres. PIGMENT Area 20.66 Acres. LONE TAR Area 20.66 Acres. 96 Area 20.66 Acres. OLD YEAR Area 20.66 Acres.

Brown Lode Unsurveyed. Brown Lode Unsurveyed. Sweet Lode Unsurveyed. Smith's Lode Unsurveyed. Smith's Lode Unsurveyed. Cooper's Lode Unsurveyed. Cooper's Lode Unsurveyed. Cooper

2

29

(4-675)

5514

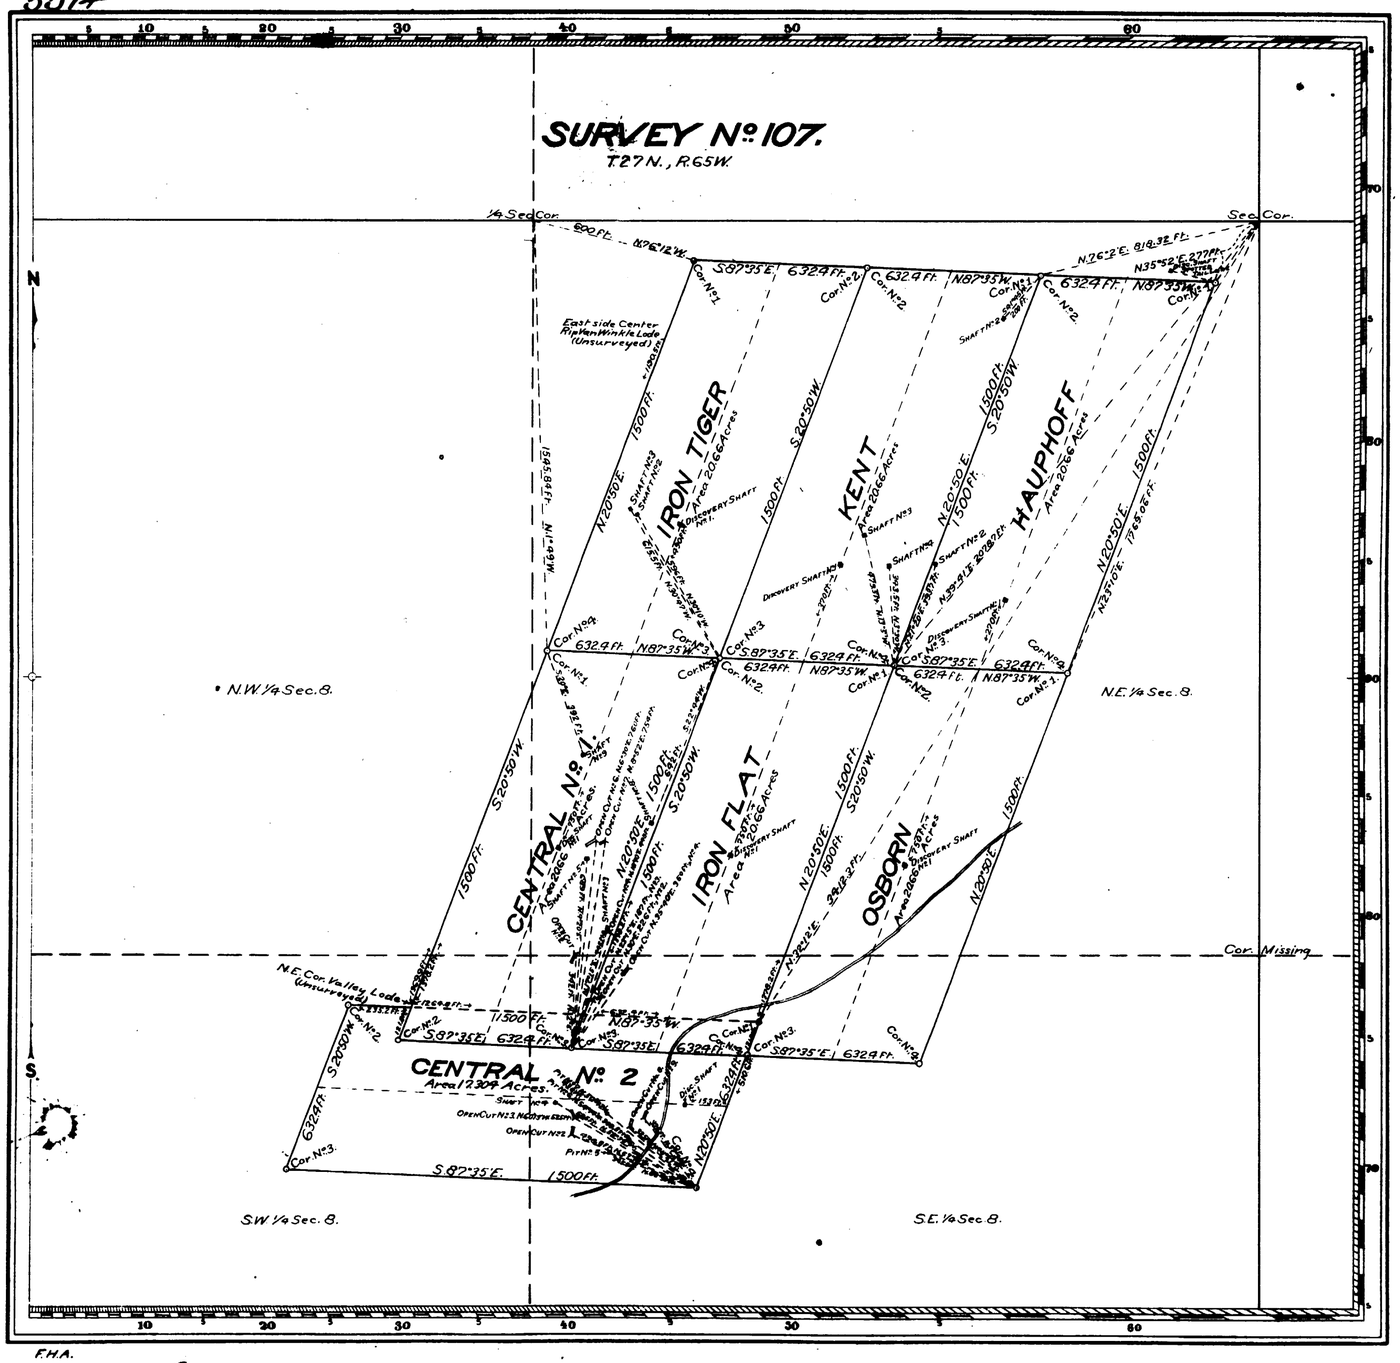

LOCATIONS		
NAME	ORIGINAL	AMENDED
Hauphoff	Dec. 19, 1891	Dec. 19, 1899
Kent	Dec. 19, 1891	" " "
Iron Tiger	Sept. 12, 1891	" " "
Osborn	March 31, 1893	" " "
Iron Flat	Sept. 12, 1891	" " "
Central No. 1	Sept. 12, 1891	" " "
Central No. 2	Sept. 12, 1891	" " "

Mineral Survey No. 107.
Cheyenne Land District.

PLAT

OF THE CLAIM OF

The Hartville Iron Co.

KNOWN AS THE

Iron Tiger Group.

HAUPHOFF, KENT, IRON TIGER, OSBORN, IRON FLAT, CENTRAL No. 1, AND CENTRAL No. 2 LODES

IN HARTVILLE MINING DISTRICT, LARAMIE COUNTY, WYOMING

Containing an Area of 141.264 Acres.

Scale of 400 Feet to the inch.

Variation 14°2'E. - 14°9'E.

SURVEYED AUGUST 16-20, 1900 BY

Edward E. Stahle

U.S. Deputy Mineral Surveyor,

The Original Field Notes of the Survey of the Mining Claims of The Hartville Iron Co. known as the

Hauphoff, Kent, Iron Tiger, Osborn, Iron Flat, Central No. 1 and Central No. 2 Lodes.

from which this plat has been made under my direction, have been examined and approved, and are on file in this office; and I hereby certify that they furnish such an accurate description of said Mining Claims as will, if incorporated into a patent, serve fully to identify the premises, and that such reference is made therein to natural objects or permanent monuments as will perpetuate and fix the locus thereof.

I further certify that Five Hundred Dollars worth of labor has been expended or improvements made upon said Mining Claims by claimant or their grantors, and that said improvements consist of

7 Discovery Shafts; eleven Shafts; eleven Open Cuts; and three Pits.

that the location of said improvements is correctly shown upon this plat, and that no portion of said labor or improvements has been included in the estimate of expenditures upon any other claim.

And I further certify that this is a correct plat of said Mining Claims made in conformity with said original field notes of the survey thereof, and the same is hereby approved.

U.S. Surveyor General's Office, Cheyenne, Wyoming, October 11, 1900

Alphaeus P. Hanson
U.S. Surveyor General for Wyoming

107

90
Feb. 15, 1902
85191
170

1

100

5482

(4-675)

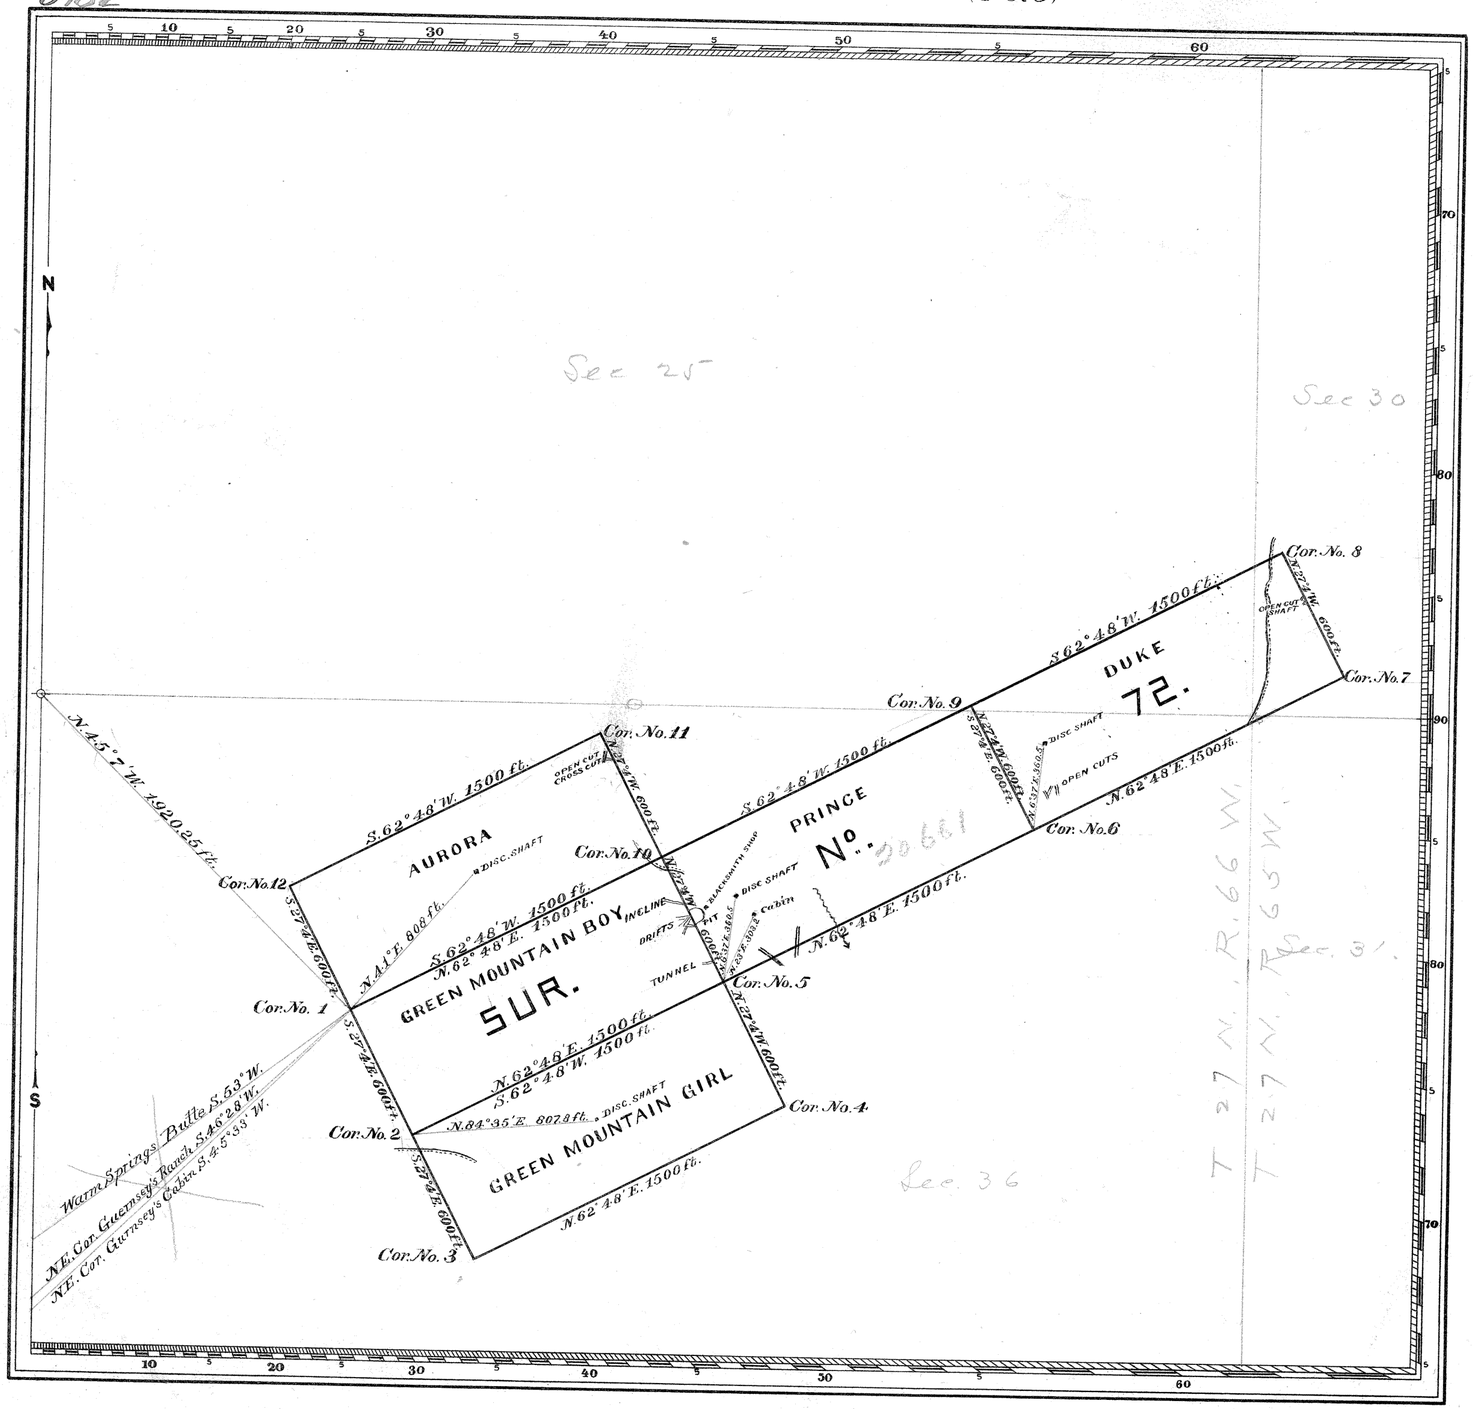

Claim Located 18

Mineral Survey No. —72—

L.O.T. No.

—CHEYENNE— Land District.

PLAT

OF THE CLAIM OF

The Wyoming Copper and Iron Co.

KNOWN AS THE

Green Mountain Boy, Aurora, Green Mountain Girl, Prince and Duke

IN —PLATTE CAÑON— MINING DISTRICT,

—LARAMIE — COUNTY, —WYOMING—

Containing an Area of *103.305* Acres.

Scale of - *500* - Feet to the inch.

Variation *14° 12'* to *14° 42'* E.

SURVEYED —*Oct. 19-21,*— 1895 BY

Henry B. Patten — U.S. Deputy Mineral Surveyor,

The Original field Notes of the Survey of the Mining Claim of *The Wyoming Copper and Iron Co.* known as the *Green Mountain Boy, Green Mountain Girl, Aurora, Prince and Duke.*

from which this plat has been made under my direction, have been examined and approved, and are on file in this Office; and I hereby certify that they furnish such an accurate description of said Mining Claim as will, if incorporated into a patent, serve fully to identify the premises, and that such reference is made therein to natural objects or permanent monuments as will perpetuate and fix the locus thereof.

I further certify that Five Hundred Dollars worth of labor has been expended or improvements made upon said Mining Claim by claimant ____ or *their* grantors, and that said improvements consist of *196 feet drifts, 201ft. cross cuts, 60 ft. open cuts, 6 shafts, Incline, Pit and Tunnel.* ____

that the location of said improvements is correctly shown upon this plat, and that no portion of said labor or improvements has been included in the estimate of expenditures upon any other claim.

And I further certify that this is a correct plat of said Mining Claim made in conformity with said original field notes of the survey thereof, and the same is hereby approved.

U.S. Surveyor General's Office
Cheyenne Wyoming
Oct. 26 , 1895

Jas Charles Thompson
U.S. Surveyor General for
Wyoming

ENT. NO. 70 NOTES
PAT. NO. 27290 VOL
O. S. NO. 165 PAGE

July 14, 1896

Secs 30-31

72 #165

Accession No. 5470

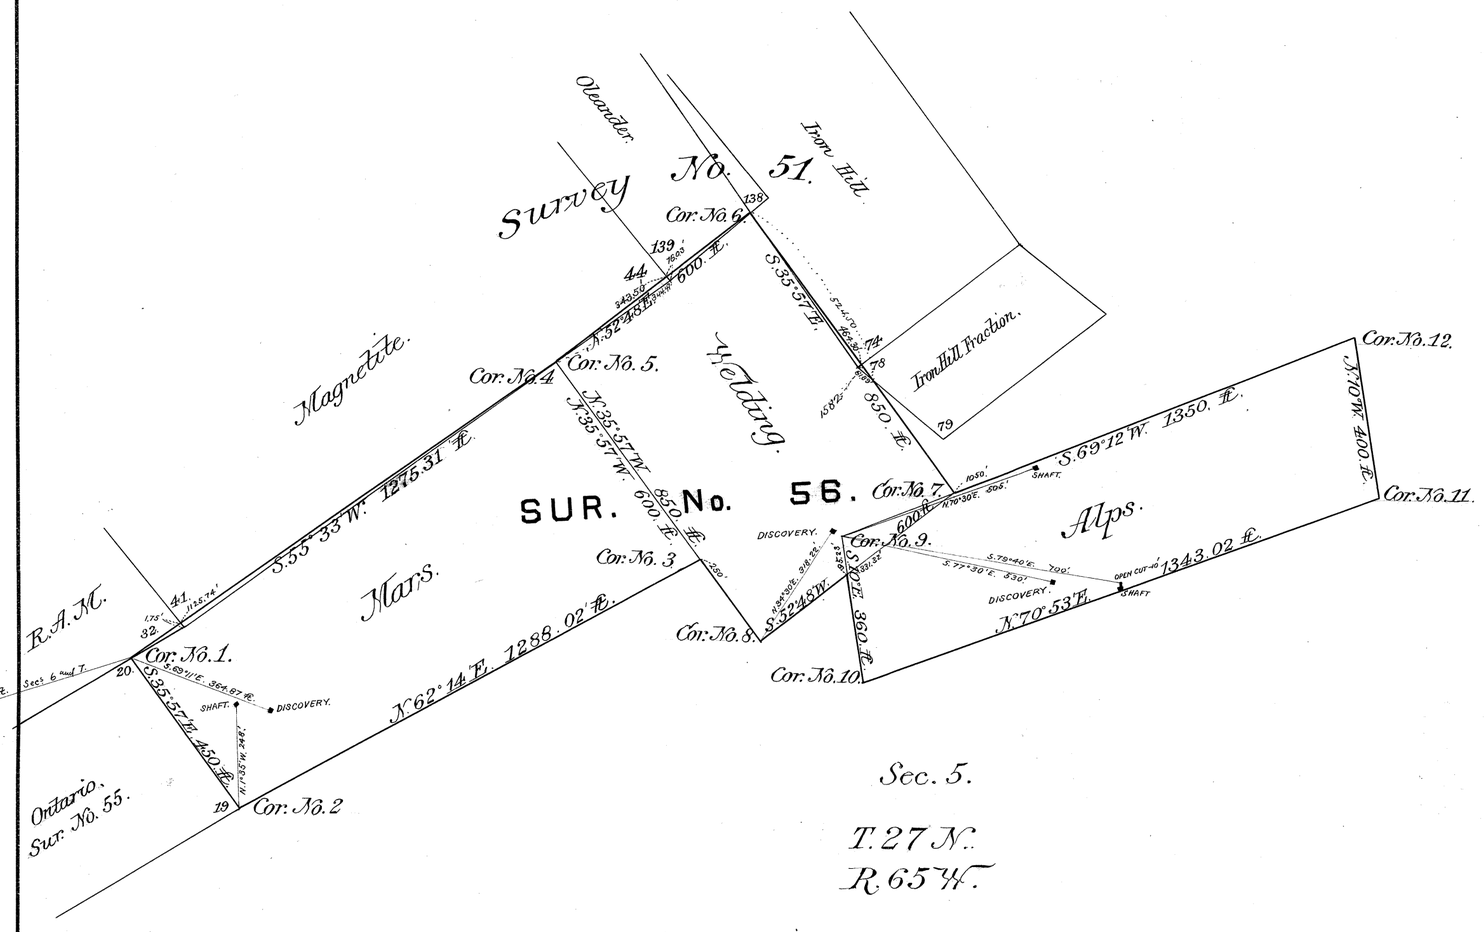

Sec. 5.

T. 27 N.
R. 65 W.

Mars. - Located May 28, 1892, recorded Aug. 11, 1892.
Welding- " " " " " " " "
Alps - " " 14, " " " " "

SURVEY NO. 56

Mineral District No. 1

PLAT

OF THE CLAIM OF

Charles A. Guernsey

UPON THE

Mars, Welding and Alps Lodes

Platte Canon MINING DISTRICT,

Laramie COUNTY,

STATE OF WYOMING.

Containing an Area of 38.09 Acres.

Scale of 300 Feet to the Inch.

Variation 14° 48' - 14° 54' East.

SURVEYED BY

Wm O. Owen

U. S. Deputy Mineral Surveyor.

August 19th - 20th 1892

The original Field Notes of the Survey of the Claim of Charles A. Guernsey upon the Mars, Welding and Alps Lodes from which this plat has been made, have been examined and approved and are on file in this office; and I hereby certify that they furnish such an accurate description of said Mining Claim as will, if incorporated into a patent, serve fully to identify the premises, and that such reference is made therein to natural objects and permanent monuments as will perpetuate and fix the locus thereof. I further certify that the value of the labor and improvements placed thereon by the applicant or ~~his~~ grantors, is not less than Five Hundred Dollars, and that said improvements consist of six shafts and one open cut.

as appears by the affidavit of the deputy surveyor. And I further certify that this is a correct Plat of said Mining Claim made in conformity with said original field notes of the survey thereof.

U. S. Surveyor-General's Office, Cheyenne, Wyo., August 30th 1892

Wm A. Richards
U. S. Surveyor-General for Wyoming.

56 B

#167

ENT. NO. 66 NOTES
PAT. NO. 22471. V
C. S. NO. 167 P
Jan. 23 1893

1

94

5465

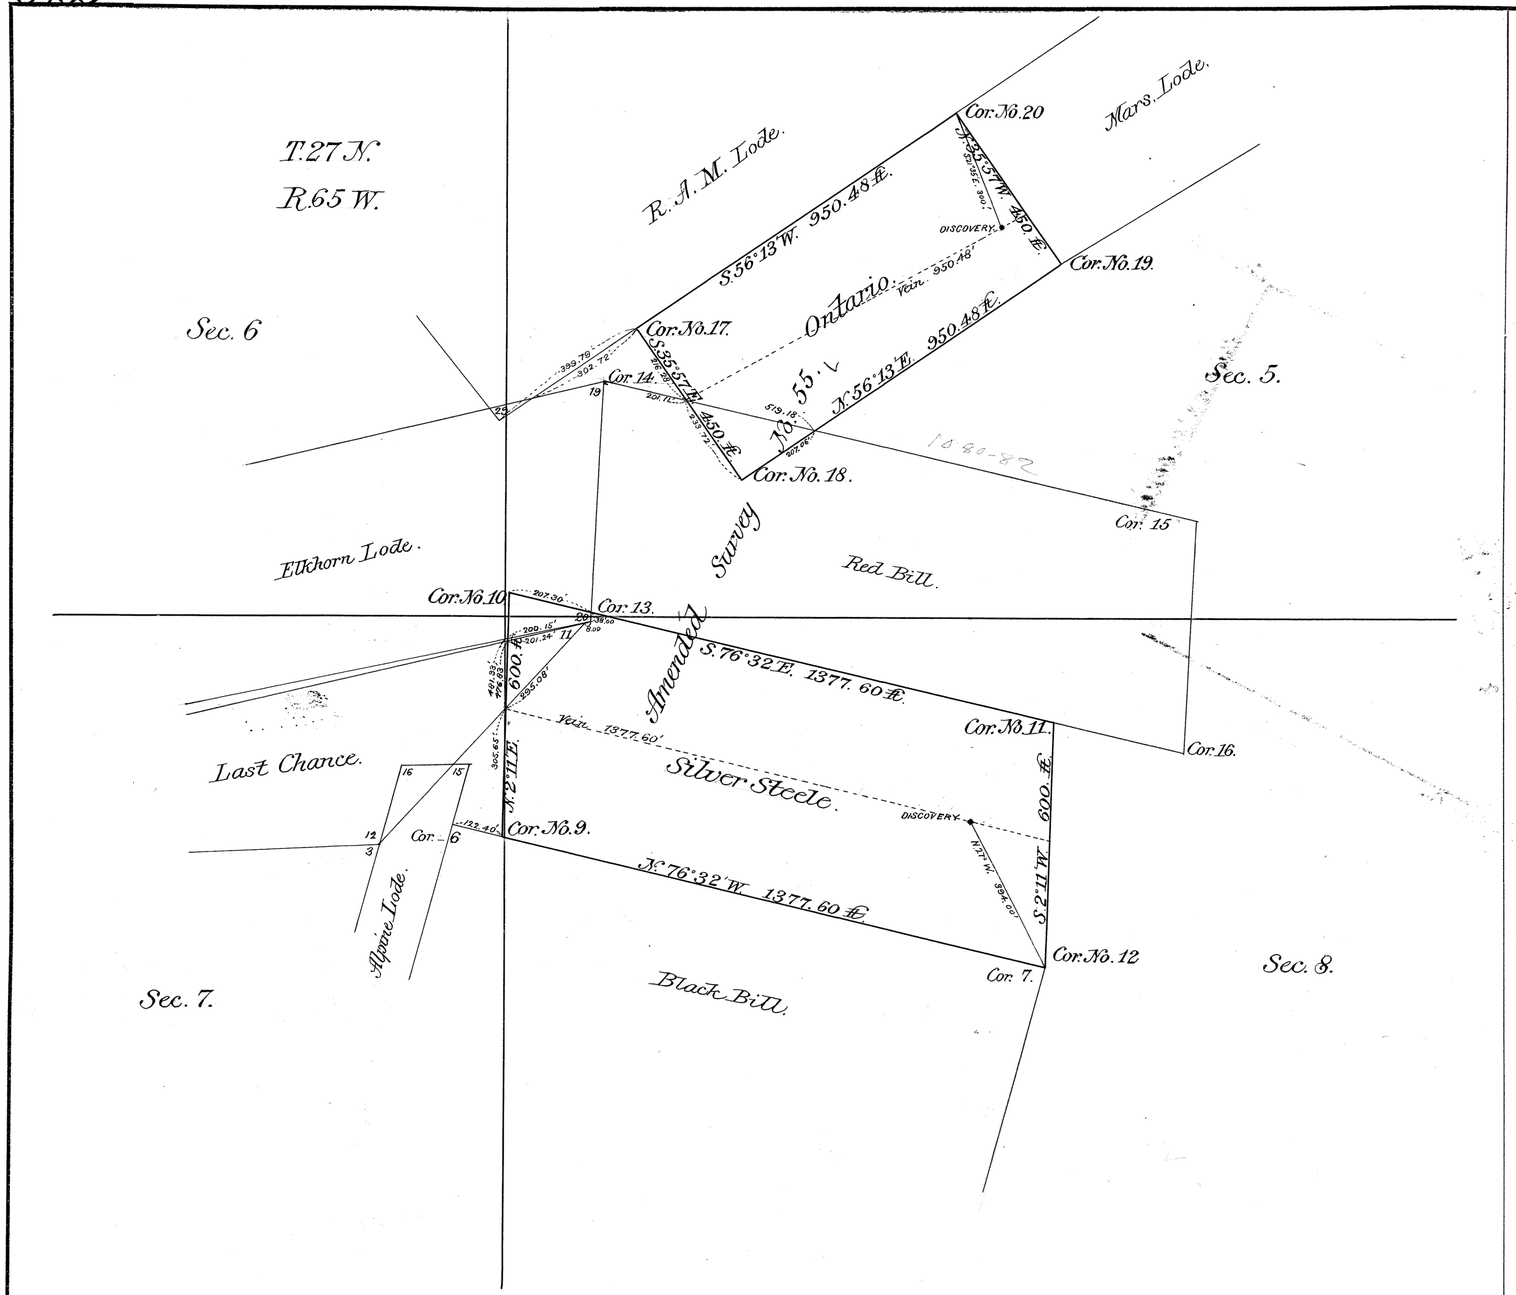

AMENDED
SURVEY NO. 55

~~Mineral District No.~~

PLAT

OF THE CLAIM OF

Charles A. Guernsey

UPON THE

Silver Steele and Ontario Lodes.

Platte Canon MINING DISTRICT,

Laramie COUNTY,

STATE OF WYOMING.

Containing an Area of 27 13 *Acres.*

Scale of 300 *Feet to the Inch.*

Variation 17° 38' - 17° 45' *East.*

SURVEYED BY

William O. Owen
U. S. Deputy Mineral Surveyor.

January 20-21st 1893

The original Field Notes of the Survey of the Claim of

Charles A. Guernsey

upon the

Silver Steele and Ontario Lodes

from which this plat has been made, have been examined and approved and are on file in this office; and I hereby certify that they furnish such an accurate description of said Mining Claim as will, if incorporated into a patent, serve fully to identify the premises, and that such reference is made therein to natural objects and permanent monuments as will perpetuate and fix the locus thereof. ~~*I further certify that the value of the labor and improvements placed thereon by the applicant or grantors, is not less than Five Hundred Dollars, and that said improvements consist of*~~

~~*as appears by the affidavit of the deputy surveyor.*~~ *And I further certify that this is a correct Plat of said Mining Claim made in conformity with said original field notes of the amended survey thereof.*

U. S. Surveyor-General's Office, Cheyenne, Wyo., Jan. 31 1893

Wm A. Richards
U. S. Surveyor-General for Wyoming.

55 A #1671 1720

ENT. NO. 65 NOTES
PAT. NO. 22622 V
C. S. NO. 167 172 P

See Plat 55

see 5-6-7+8

5464

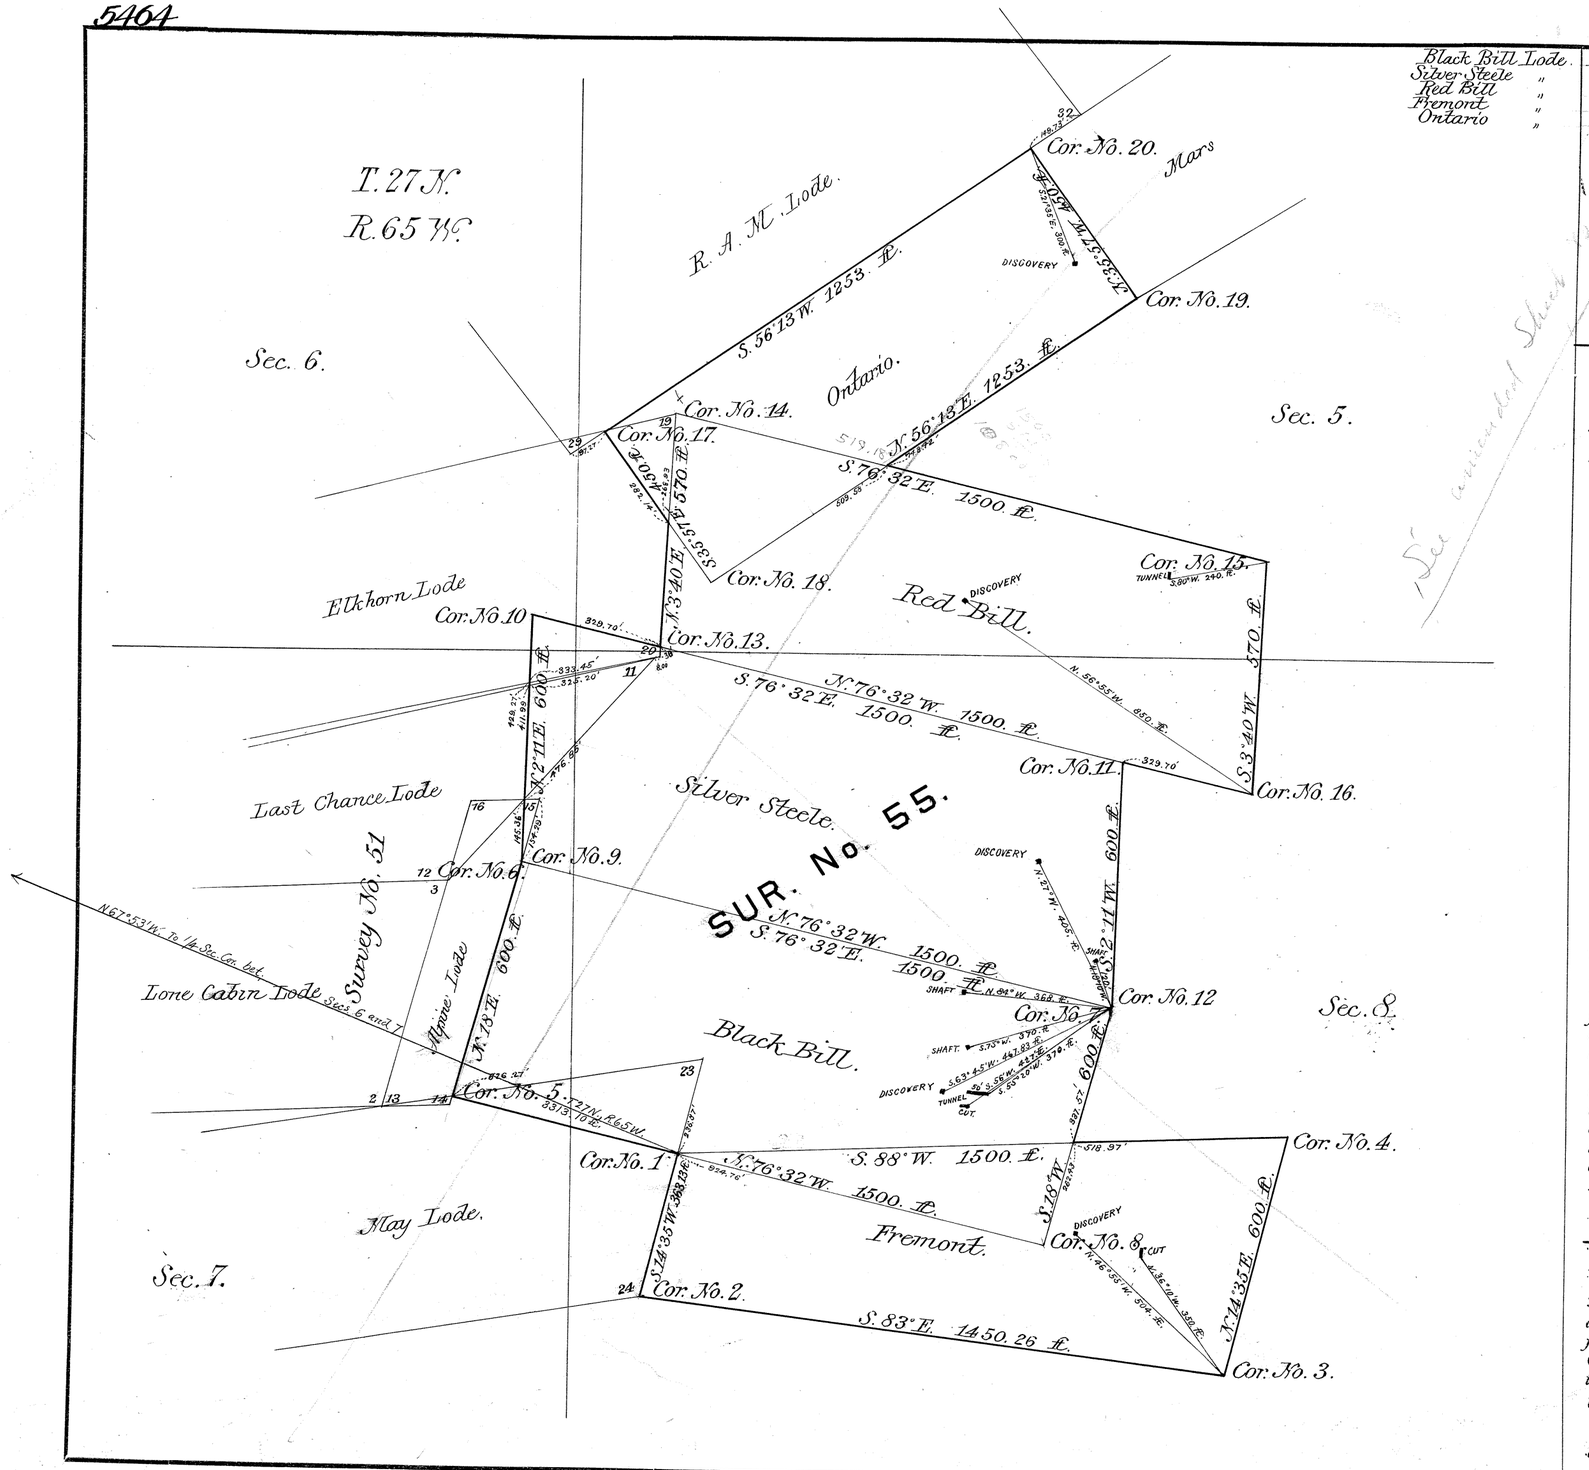

Black Bill Lode.
Silver Steele "
Red Bill "
Fremont "
Ontario "

Located Feb. 20, 1890, Recorded April 29, 1890.
" Sept. 29 " " Oct. 23 "
" May 7, 1892, " Aug. 2, 1892.
" July 14, " " July 26, "

SURVEY NO. 55

Mineral District No. 1

PLAT

OF THE CLAIM OF

Charles A. Guernsey

UPON THE

Black Bill, Silver Steele, Red Bill, Fremont and Ontario Lodes.

Platte Canon MINING DISTRICT,

Laramie COUNTY,

STATE OF WYOMING.

Containing an Area of 79.73 Acres.

Scale of 300 Feet to the Inch.

Variation 14° 45' 14° 45' East.

SURVEYED BY

William O. Owen
U. S. Deputy Mineral Surveyor.

August 16-18th 1892

The original Field Notes of the Survey of the Claim of Charles A. Guernsey upon the Black Bill, Silver Steele, Red Bill, Fremont and Ontario Lodes from which this plat has been made, have been examined and approved and are on file in this office; and I hereby certify that they furnish such an accurate description of said Mining Claim as will, if incorporated into a patent, serve fully to identify the premises, and that such reference is made therein to natural objects and permanent monuments as will perpetuate and fix the locus thereof. I further certify that the value of the labor and improvements placed thereon by the applicant or his grantors, is not less than Five Hundred Dollars, and that said improvements consist of eight shafts, two open cuts and two tunnels as appears by the affidavit of the deputy surveyor. And I further certify that this is a correct Plat of said Mining Claim made in conformity with said original field notes of the survey thereof.

U. S. Surveyor-General's Office, Cheyenne, Wyo., August 30 1892

Wm A. Richards
U. S. Surveyor-General for Wyoming.

ENT. NO. 65 NOTES
PAT. NO. 22622 March 3, 1893
C. S. NO. 170

55

#170.

Plat 55A

1

87

5462

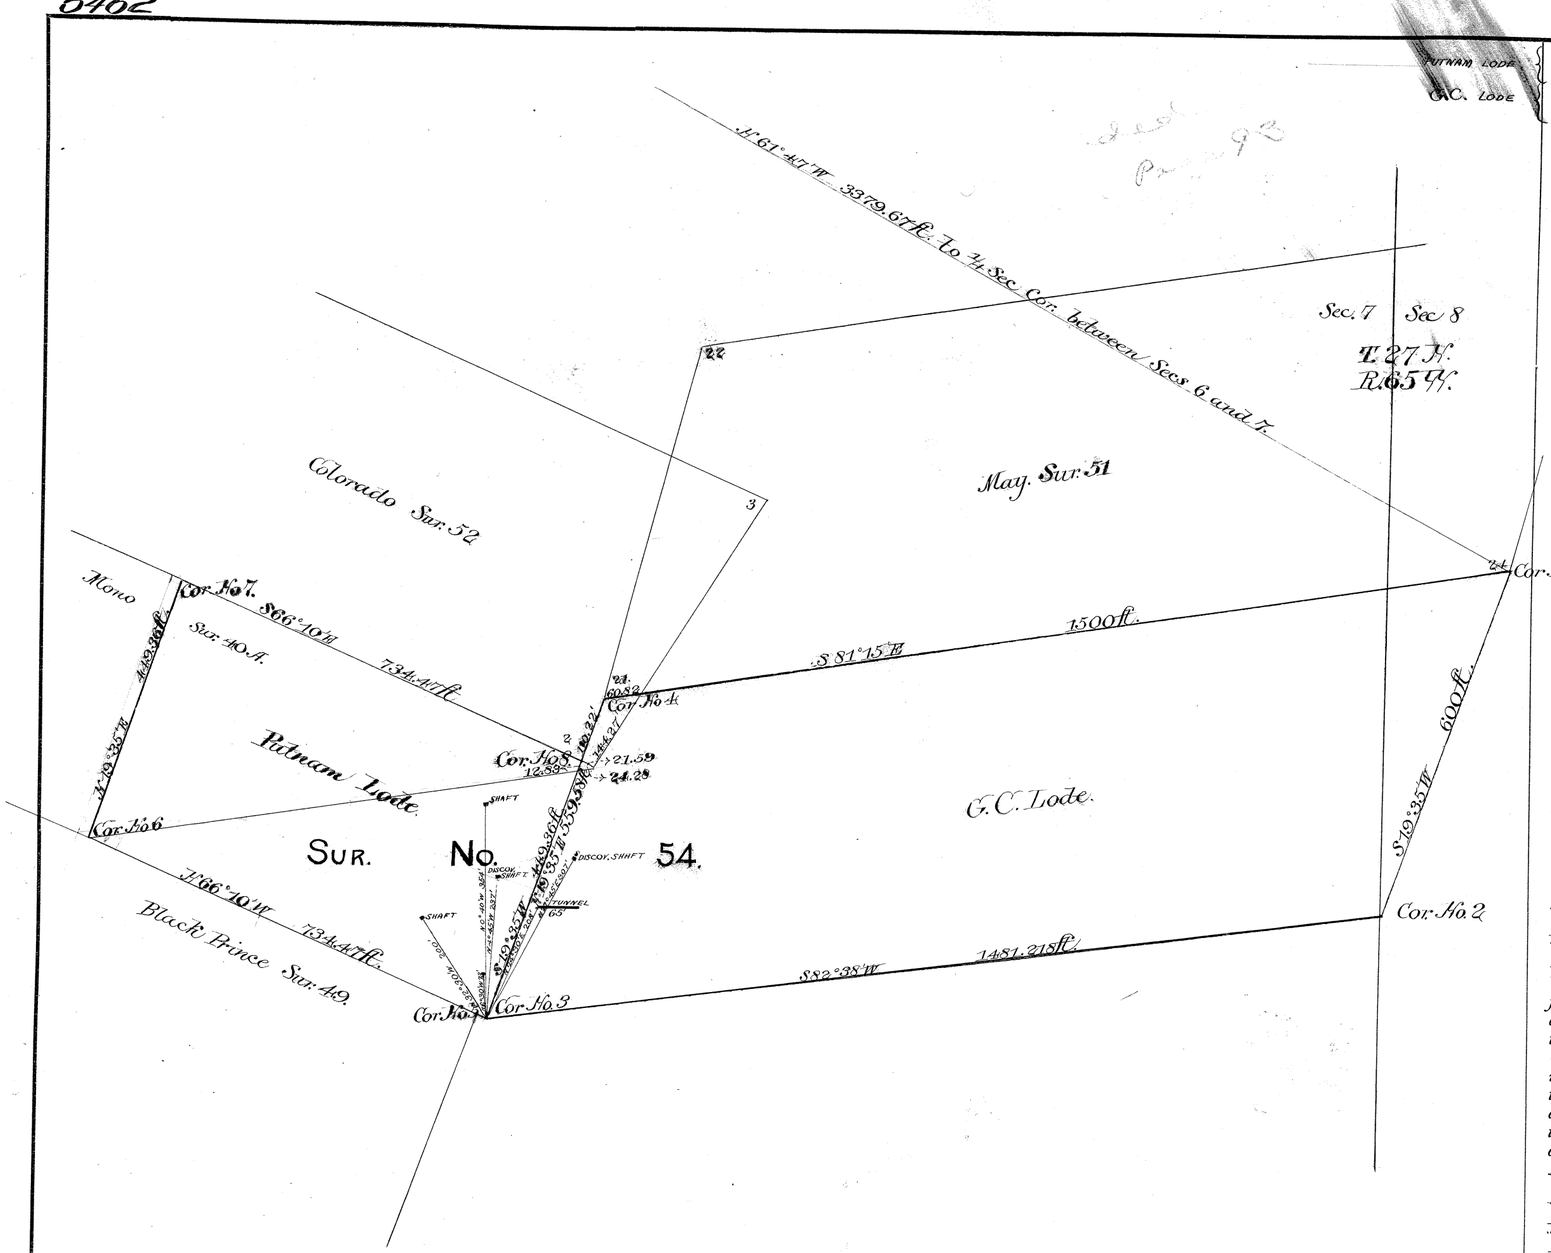

PATNAM LODE } LOCATION CERTIFICATE DATED JULY 14, 1892
G.C. LODE } RECORDED " " " 26 "
AMENDED LOCATION CERTIFICATE DATED JULY 14, 1892
" RECORDED " " " 27 "

SURVEY NO. 54

Mineral District No. 1

PLAT

OF THE CLAIM OF

Charles A. Guernsey

UPON THE

Patnam and G.C. Lodes.

Platte Canon MINING DISTRICT,

Laramie COUNTY,

STATE OF WYOMING.

Containing an Area of 21.14 *Acres.*

Scale of 200 *Feet to the Inch.*

Variation 14° 38' *East.*

SURVEYED BY

Wm O. Owen.

U. S. Deputy Mineral Surveyor.

August 6 1892

The original Field Notes of the Survey of the Claim of

Charles A. Guernsey

upon the

Patnam and G.C. Lodes.

from which this plat has been made, have been examined and approved and are on file in this office; and I hereby certify that they furnish such an accurate description of said Mining Claim as will, if incorporated into a patent, serve fully to identify the premises, and that such reference is made therein to natural objects and permanent monuments as will perpetuate and fix the locus thereof. I further certify that the value of the labor and improvements placed thereon by the applicant or ~~his~~ grantors, is not less than Five Hundred Dollars, and that said improvements consist of ~~five shafts~~ and one tunnel.

as appears by the affidavit of the deputy surveyor. And I further certify that this is a correct Plat of said Mining Claim made in conformity with said original field notes of the survey thereof.

U. S. Surveyor-General's Office, Cheyenne, Wyo., August 13 1892

Wm A. Richards

U. S. Surveyor-General for Wyoming.

ENT. NO. 6V NOTES Nov. 5, 1893

PAT. NO. 22619 V

U. S. NO. 169 P

#169

See Plat 54A

54 B

1

5461

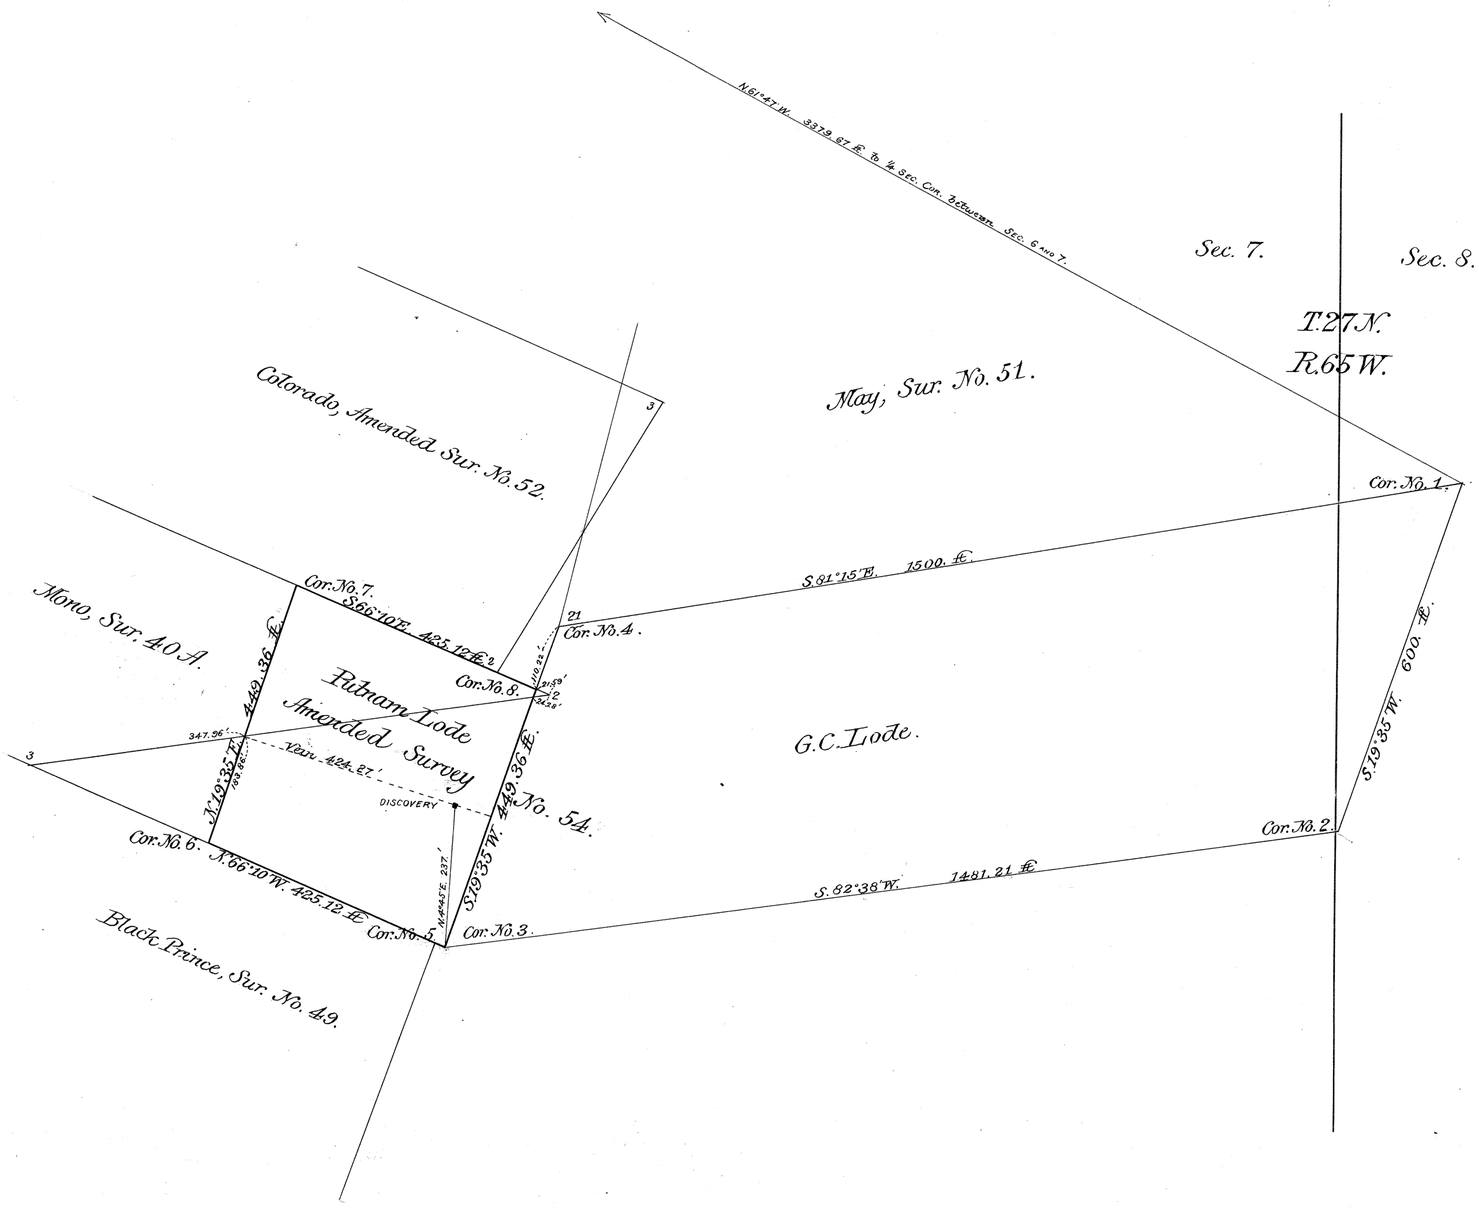

AMENDED
SURVEY NO. 54

Mineral District No. .....

PLAT

OF THE CLAIM OF

Charles A. Guernsey

UPON THE

Putnam Lode

Platte Canon MINING DISTRICT,

Laramie COUNTY,

STATE OF WYOMING.

Containing an Area of 3.02 *Acres.*
Scale of 200 *Feet to the Inch.*
Variation 14°38' *East.*

SURVEYED BY

William O. Owen
U. S. Deputy Mineral Surveyor.

January 23rd 1893

Amended

The original Field Notes of the Survey of the Claim of

Charles A. Guernsey

upon the

Putnam Lode

from which this plat has been made, have been examined and approved and are on file in this office; and I hereby certify that they furnish such an accurate description of said Mining Claim as will, if incorporated into a patent, serve fully to identify the premises, and that such reference is made therein to natural objects and permanent monuments as will perpetuate and fix the locus thereof. ~~*I further certify that the value of the labor and improvements placed thereon by the applicant or ..... grantors, is not less than Five Hundred Dollars, and that said improvements consist of .....*~~

~~*as appears by the affidavit of the deputy surveyor.*~~ *And I further certify that this is a correct Plat of said Mining Claim made in conformity with said original field notes of the survey thereof.*

U. S. Surveyor-General's Office, Cheyenne, Wyo., January 30, 1893

Wm A. Richards
U. S. Surveyor-General for Wyoming.

ENT. NO. 62 NOTES
March 3, 1893
PAT. NO. ..... V .....
C. S. NO. 169 P .....

#169

54 A

See Plat 5413

5455

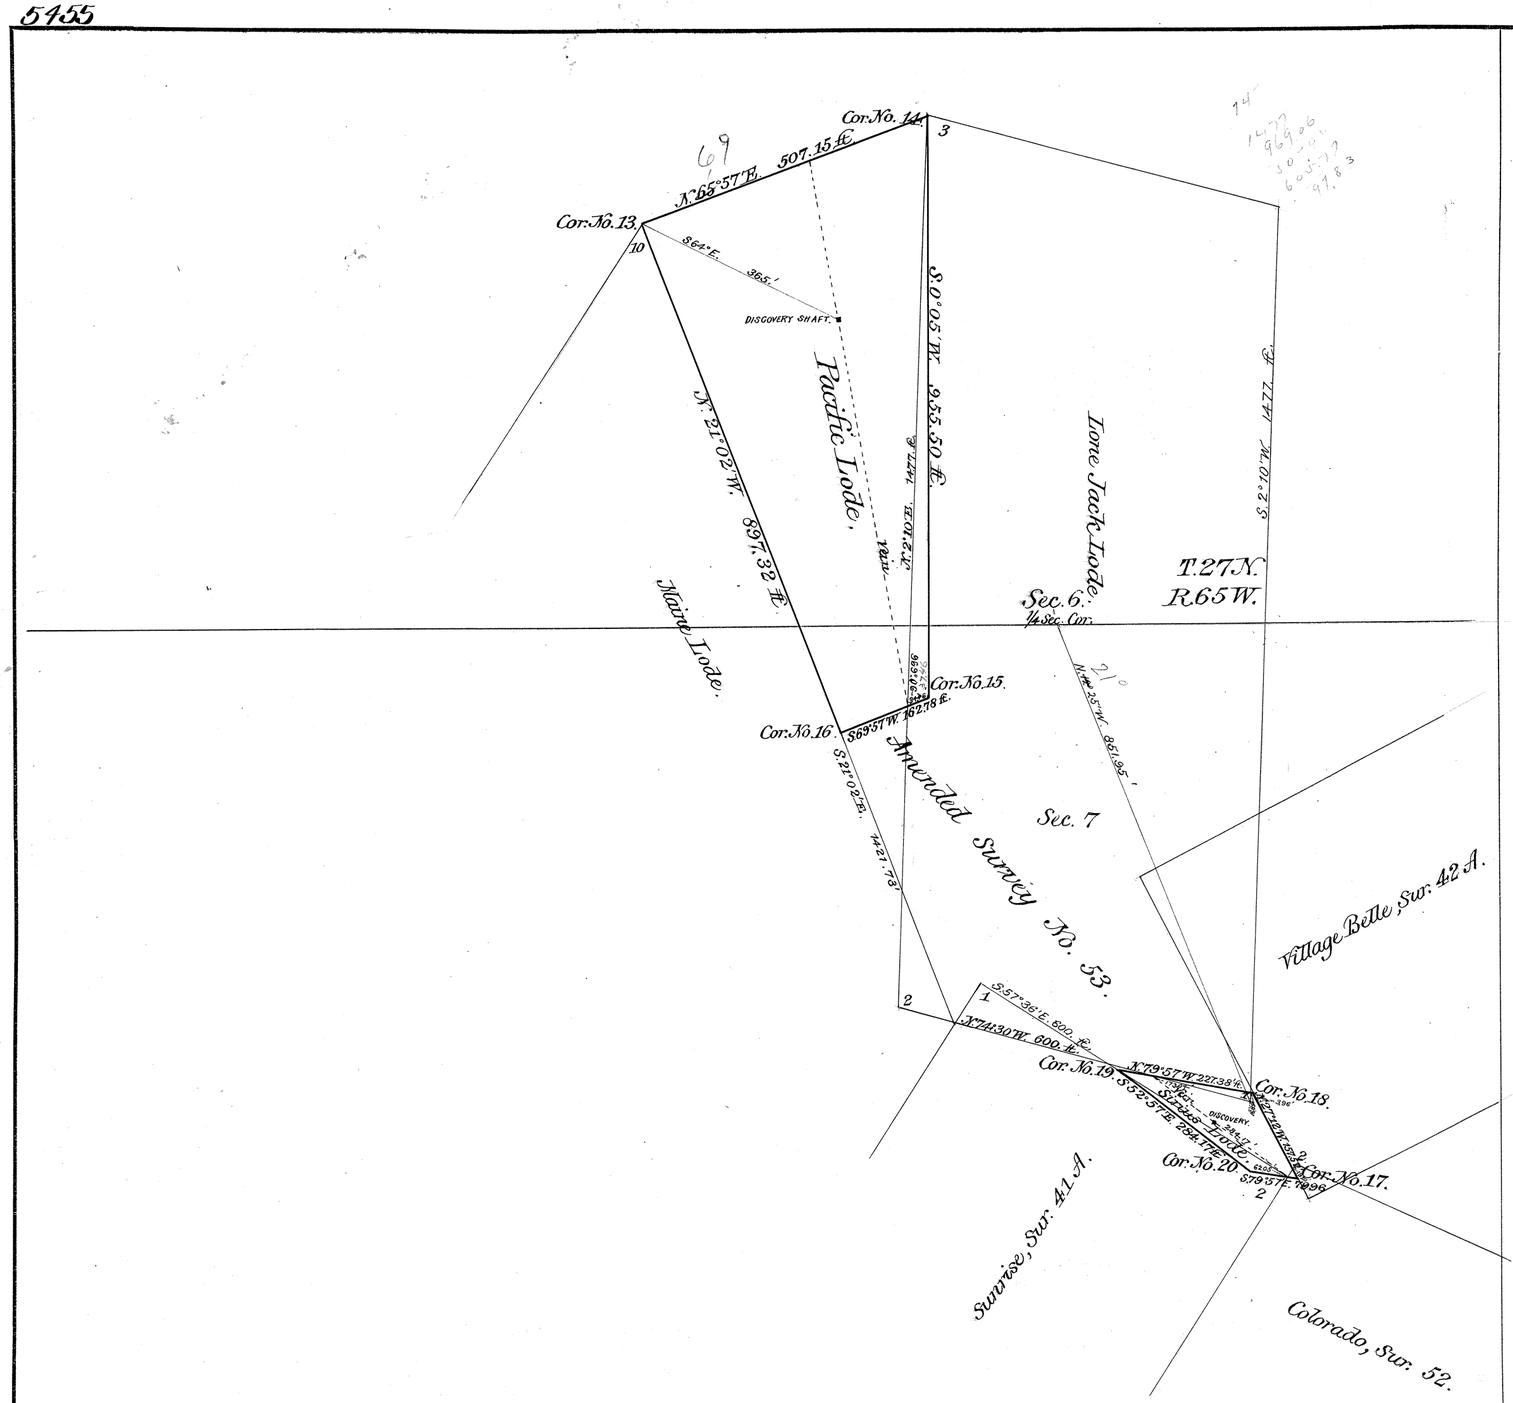

AMENDED
SURVEY NO. 53

~~Mineral District No.~~

PLAT

OF THE CLAIM OF

Charles A. Guernsey

UPON THE

Pacific and Sirius Lodes

Platte Canon MINING DISTRICT,

Laramie COUNTY,

STATE OF WYOMING.

Containing an Area of 6.83 *Acres.*
Scale of 200 *Feet to the Inch.*
Variation 14° 48' *East.*

SURVEYED BY

William O. Owen
U. S. Deputy Mineral Surveyor.

January 21 & 22 1893

Amended

The original Field Notes of the Survey of the Claim of

Charles A Guernsey

upon the

Pacific and Sirius Lodes

from which this plat has been made, have been examined and approved and are on file in this office; and I hereby certify that they furnish such an accurate description of said Mining Claim as will, if incorporated into a patent, serve fully to identify the premises, and that such reference is made therein to natural objects and permanent monuments as will perpetuate and fix the locus thereof. ~~*I further certify that the value of the labor and improvements placed thereon by the applicant or _____ grantors, is not less than Five Hundred Dollars, and that said improvements consist of*~~ ~~_____~~

~~*as appears by the affidavit of the deputy surveyor.*~~ *And I further certify that this is a correct Plat of said Mining Claim made in conformity with said original field notes of the survey thereof.*

U. S. Surveyor-General's Office, Cheyenne, Wyo., January 30 1893.

Wm A. Richards
U. S. Surveyor-General for Wyoming.

ENT. NO. 64 NOTES
March 3, 1893
PAT. NO. ..... V .....
C. S. NO. 168 P .....

53

7

88

6454

Location or Amended Location Certificate.

Name of Lode	Dated	Recorded
Lone Jack	Aug. 22, 1881	Aug. 23, 1881 July 27, 1891
Moore	June 4, 1892	Aug. 2, 1892
Maine	July 13, 1892	July 26, 1892
Pacific	July 13, 1892	" " "
Sirius	July 13, 1892	" " "

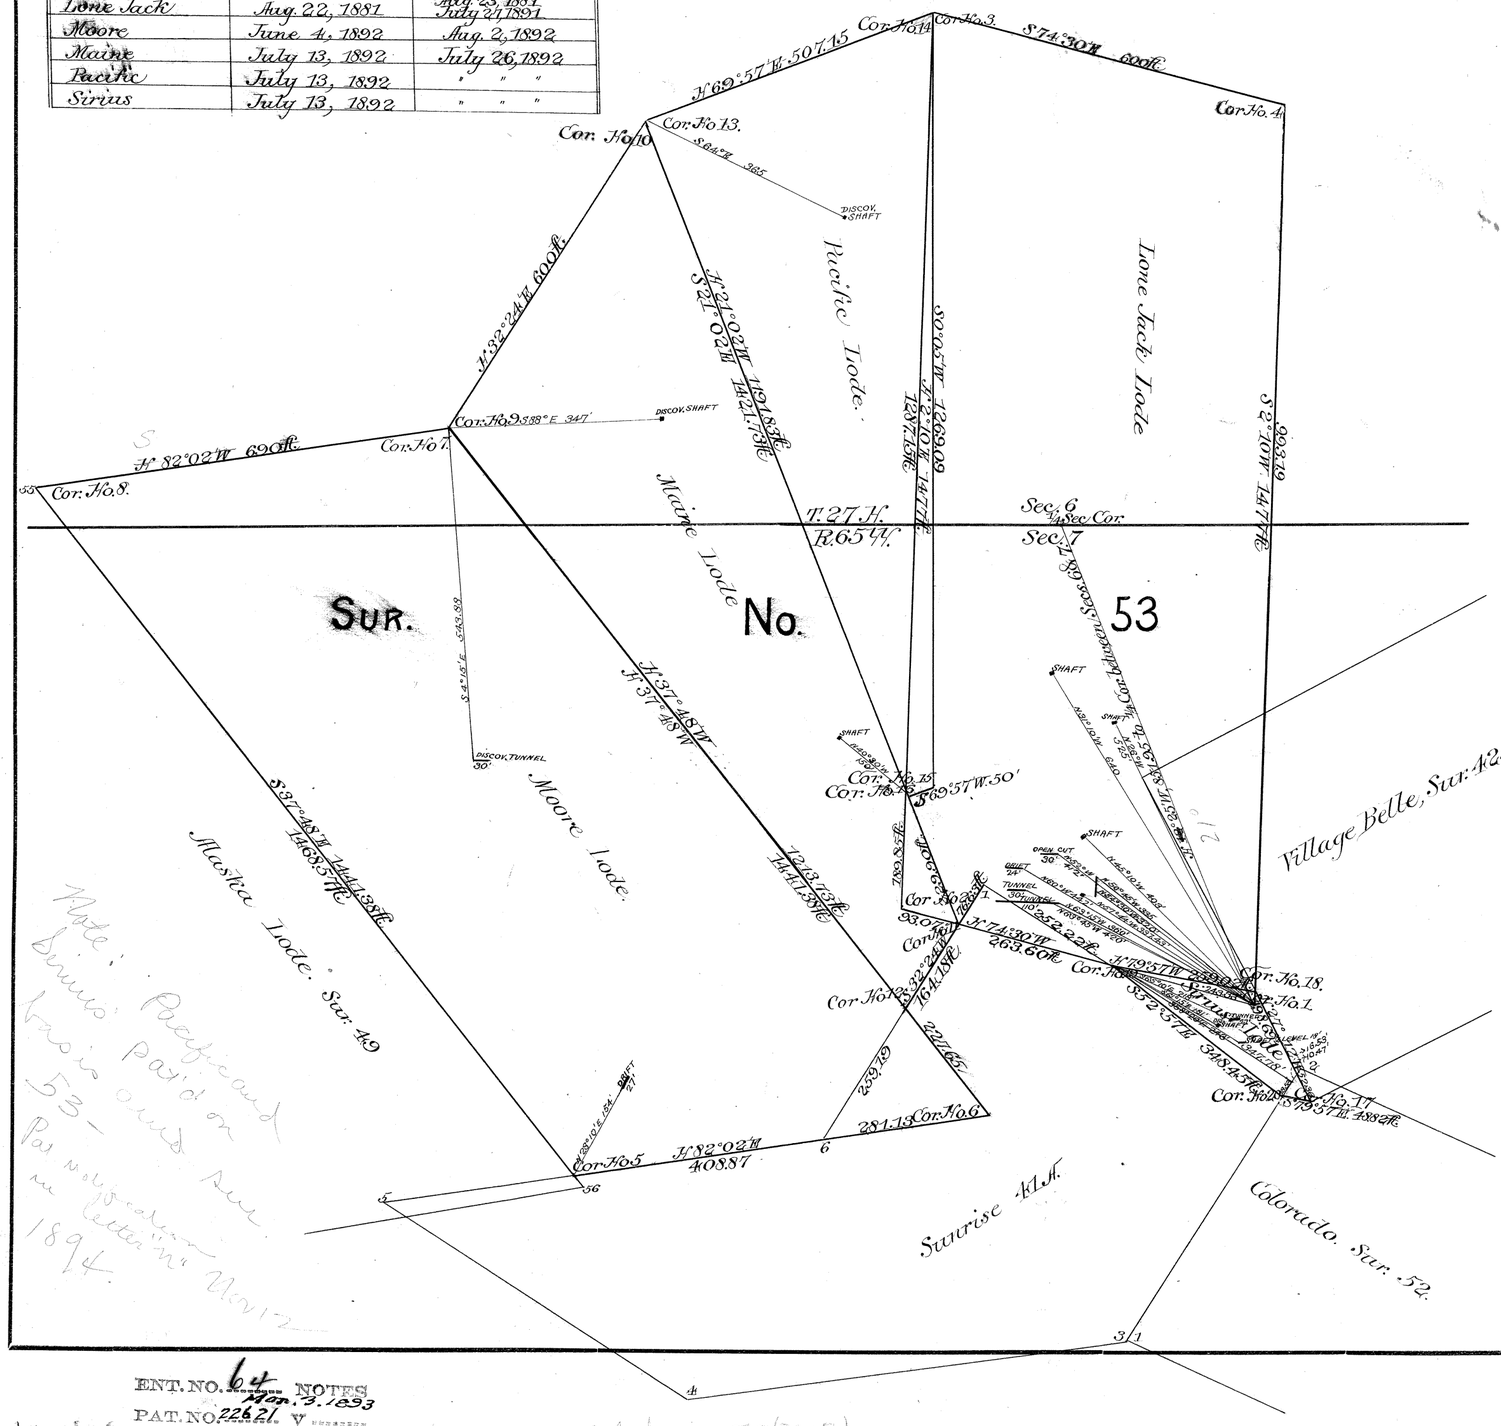

SURVEY NO. 53

Mineral District No. 1

PLAT

OF THE CLAIM OF

Charles A. Guernsey

UPON THE

Lone Jack, Moore, Maine, Pacific,
and Sirius Lodes

Platte Canon MINING DISTRICT,

Laramie COUNTY,

STATE OF WYOMING.

Containing an Area of 54.78 Acres.

Scale of 200 Feet to the Inch.

Variation 14° 48' East.

SURVEYED BY

Wm O. Owen.

U. S. Deputy Mineral Surveyor.

August 3-5 1892.

The original Field Notes of the Survey of the Claim of

Charles A Guernsey

upon the

Lone Jack, Moore, Maine, Pacific and Sirius Lodes

from which this plat has been made, have been examined and approved and are on file in this office; and I hereby certify that they furnish such an accurate description of said Mining Claim as will, if incorporated into a patent, serve fully to identify the premises, and that such reference is made therein to natural objects and permanent monuments as will perpetuate and fix the locus thereof. I further certify that the value of the labor and improvements placed thereon by the applicant or his grantors, is not less than Five Hundred Dollars, and that said improvements consist of 8 shafts, 5 tunnels, 2 drifts, 2 open cuts and 1 level.

as appears by the affidavit of the deputy surveyor. And I further certify that this is a correct Plat of said Mining Claim made in conformity with said original field notes of the survey thereof.

U. S. Surveyor-General's Office, Cheyenne, Wyo., August 17, 1892.

Wm A. Richards
U. S. Surveyor-General for Wyoming.

ENT. NO. 64 NOTES Mar. 3. 1893
PAT. NO. 22621 V
C. S. NO. 168 P

Note: Reproduced from original plat on file in U.S. Surveyor-General's Office in Cheyenne, Wyo. 1894.

See Amended Sur. 53(202)

53

#168

6 7 7

1

86

5453

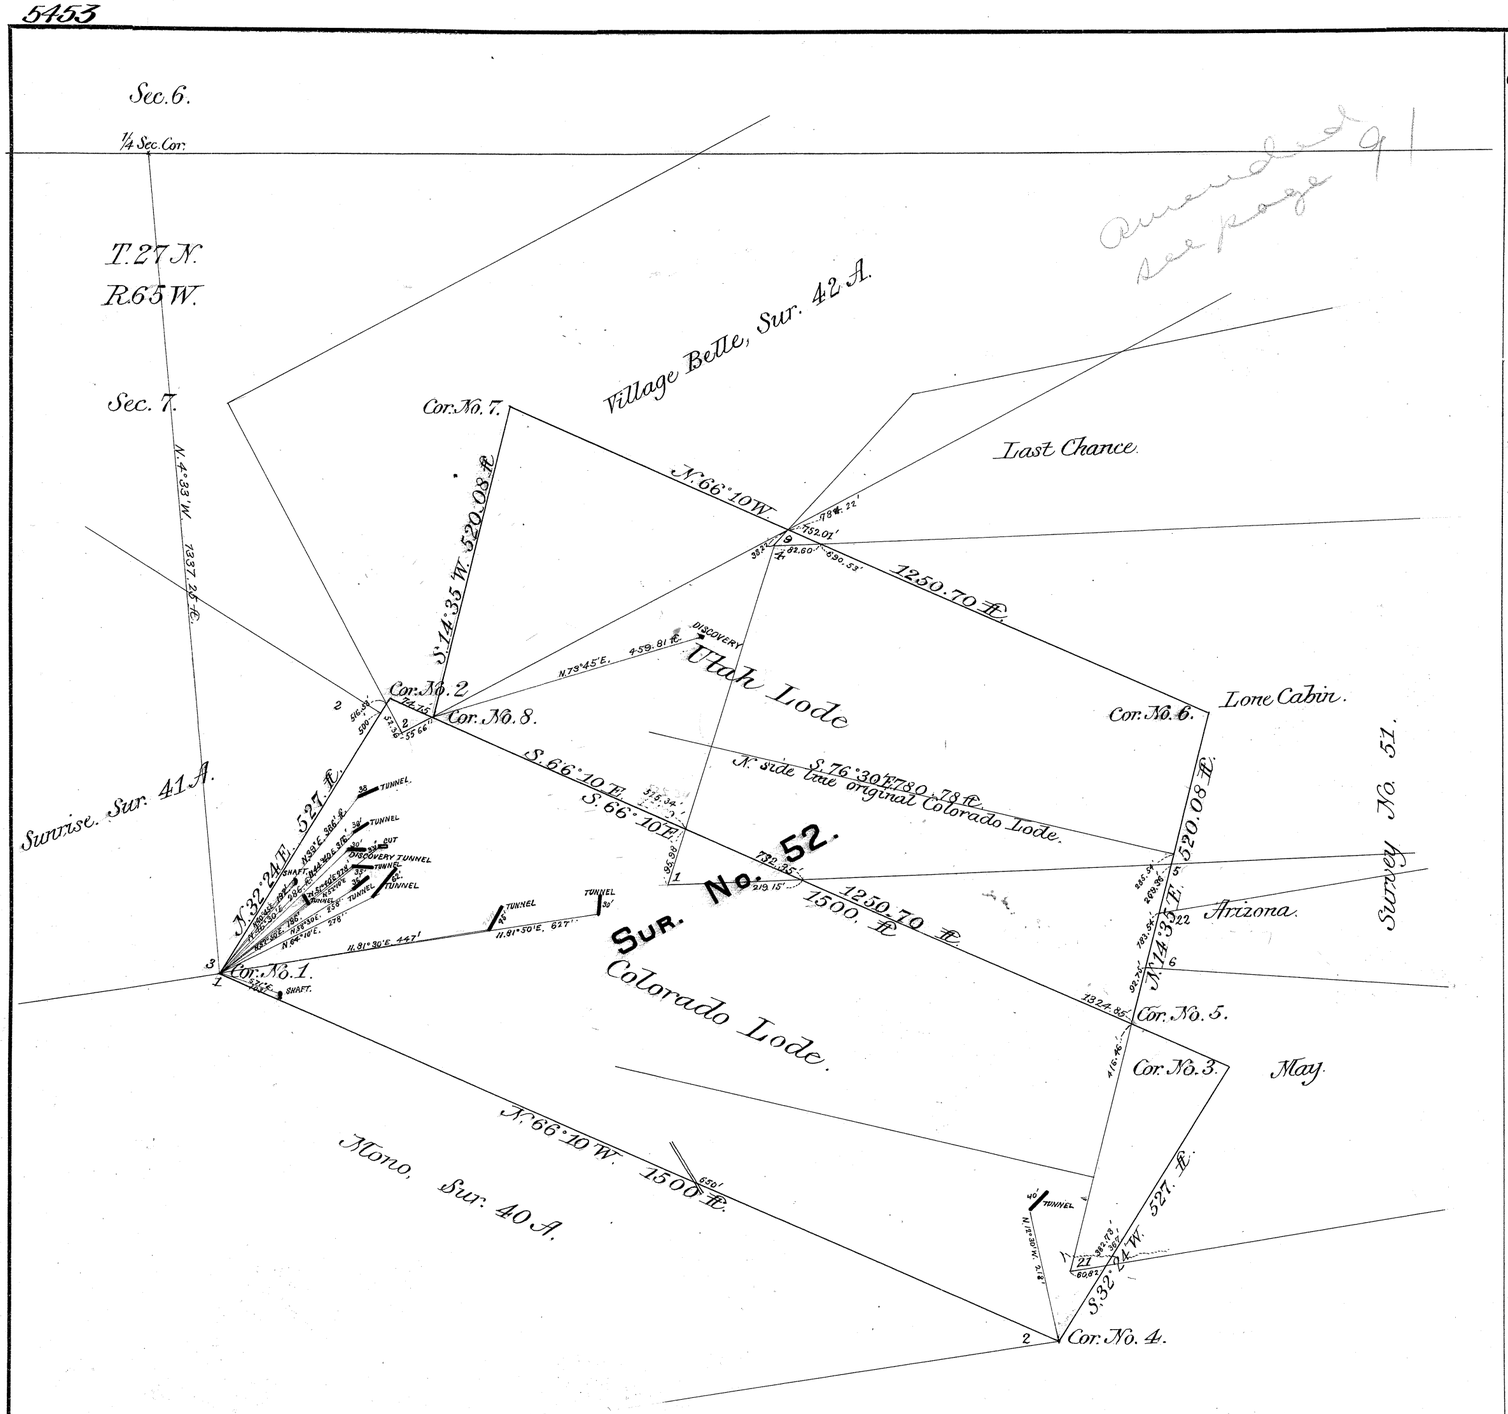

Amended see page 91

Utah { Location Certificate Dated July 2 - 1892.
" " Recorded " 20, "
Colorado { " " Dated June 2, 1890.
" " Recorded " 14, " .

SURVEY NO. 52

Mineral District No. 1

PLAT

OF THE CLAIM OF

Charles A. Guernsey

UPON THE

Utah and Colorado Lodes

Platte Canon MINING DISTRICT,

Laramie COUNTY,

STATE OF WYOMING.

Containing an Area of 23.27 *Acres.*

Scale of 200 *Feet to the Inch.*

Variation 14° 37' *East.*

SURVEYED BY

Wm O. Owen

U. S. Deputy Mineral Surveyor.

July 25th & 26th 1892

The original Field Notes of the Survey of the Claim of

Charles A. Guernsey

upon the

Utah and Colorado Lodes

from which this plat has been made, have been examined and approved and are on file in this office; and I hereby certify that they furnish such an accurate description of said Mining Claim as will, if incorporated into a patent, serve fully to identify the premises, and that such reference is made therein to natural objects and permanent monuments as will perpetuate and fix the locus thereof. I further certify that the value of the labor and improvements placed thereon by the applicant or his grantors, is not less than Five Hundred Dollars, and that said improvements consist of one open cut, three shafts and ten tunnels.

as appears by the affidavit of the deputy surveyor. And I further certify that this is a correct Plat of said Mining Claim made in conformity with said original field notes of the survey thereof.

U. S. Surveyor-General's Office, Cheyenne, Wyo., August 5th 1892

Wm A. Richards
U. S. Surveyor-General for Wyoming.

ENT. NO. 63 NOTES
PAT. NO. 22620 V .....
S. NO. 169 P .....

March 3, 1893

52 B

#169

See Plat 52
Sur 52 - Dist 1
Patented

See 6 & 7

/

91

5451

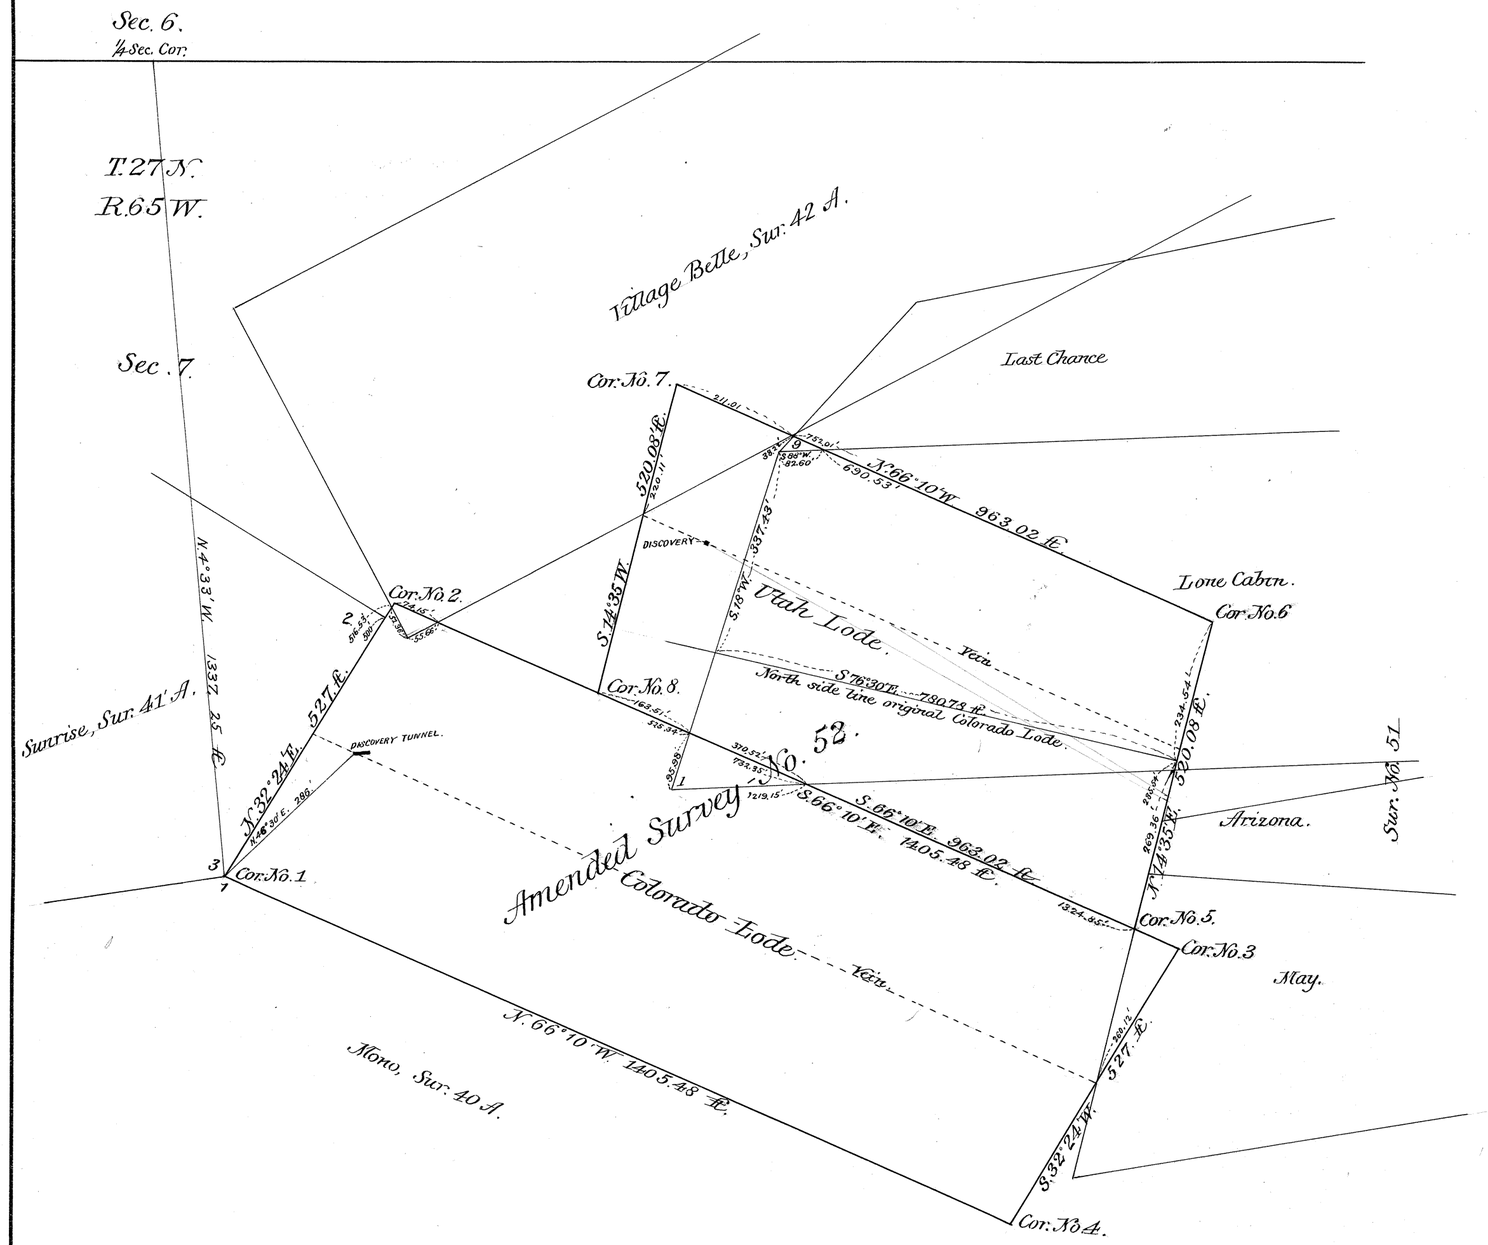

AMENDED
SURVEY NO. 52

~~Mineral District No.~~ 9 to 1

PLAT

OF THE CLAIM OF

Charles A. Guernsey

UPON THE

Utah and Colorado Lodes

Platte Canon MINING DISTRICT,

Laramie COUNTY,

STATE OF WYOMING.

Containing an Area of 21.96 Acres.

Scale of 200 Feet to the Inch.

Variation 14° 37' East.

SURVEYED BY

William O Owen

U. S. Deputy Mineral Surveyor.

January 19 & 20th 1893

Amended

The original Field Notes of the Survey of the Claim of

Charles A Guernsey

upon the

Utah and Colorado Lodes

from which this plat has been made, have been examined and approved and are on file in this office; and I hereby certify that they furnish such an accurate description of said Mining Claim as will, if incorporated into a patent, serve fully to identify the premises, and that such reference is made therein to natural objects and permanent monuments as will perpetuate and fix the locus thereof. ~~*I further certify that the value of the labor and improvements placed thereon by the applicant or grantors, is not less than Five Hundred Dollars, and that said improvements consist of*~~

~~*as appears by the affidavit of the deputy surveyor.*~~ *And I further certify that this is a correct Plat of said Mining Claim made in conformity with said original field notes of the amended survey thereof.*

U. S. Surveyor-General's Office, Cheyenne, Wyo., January 30, 1893.

Wm N. Richards
U. S. Surveyor-General for Wyoming.

ENT. NO. 63 NOTES March 3, 1893
PAT. NO. ..... V .....
C. S. NO. 169 P .....

See Plat 5 of 13.

52

#169

1

81

accession no. 5450

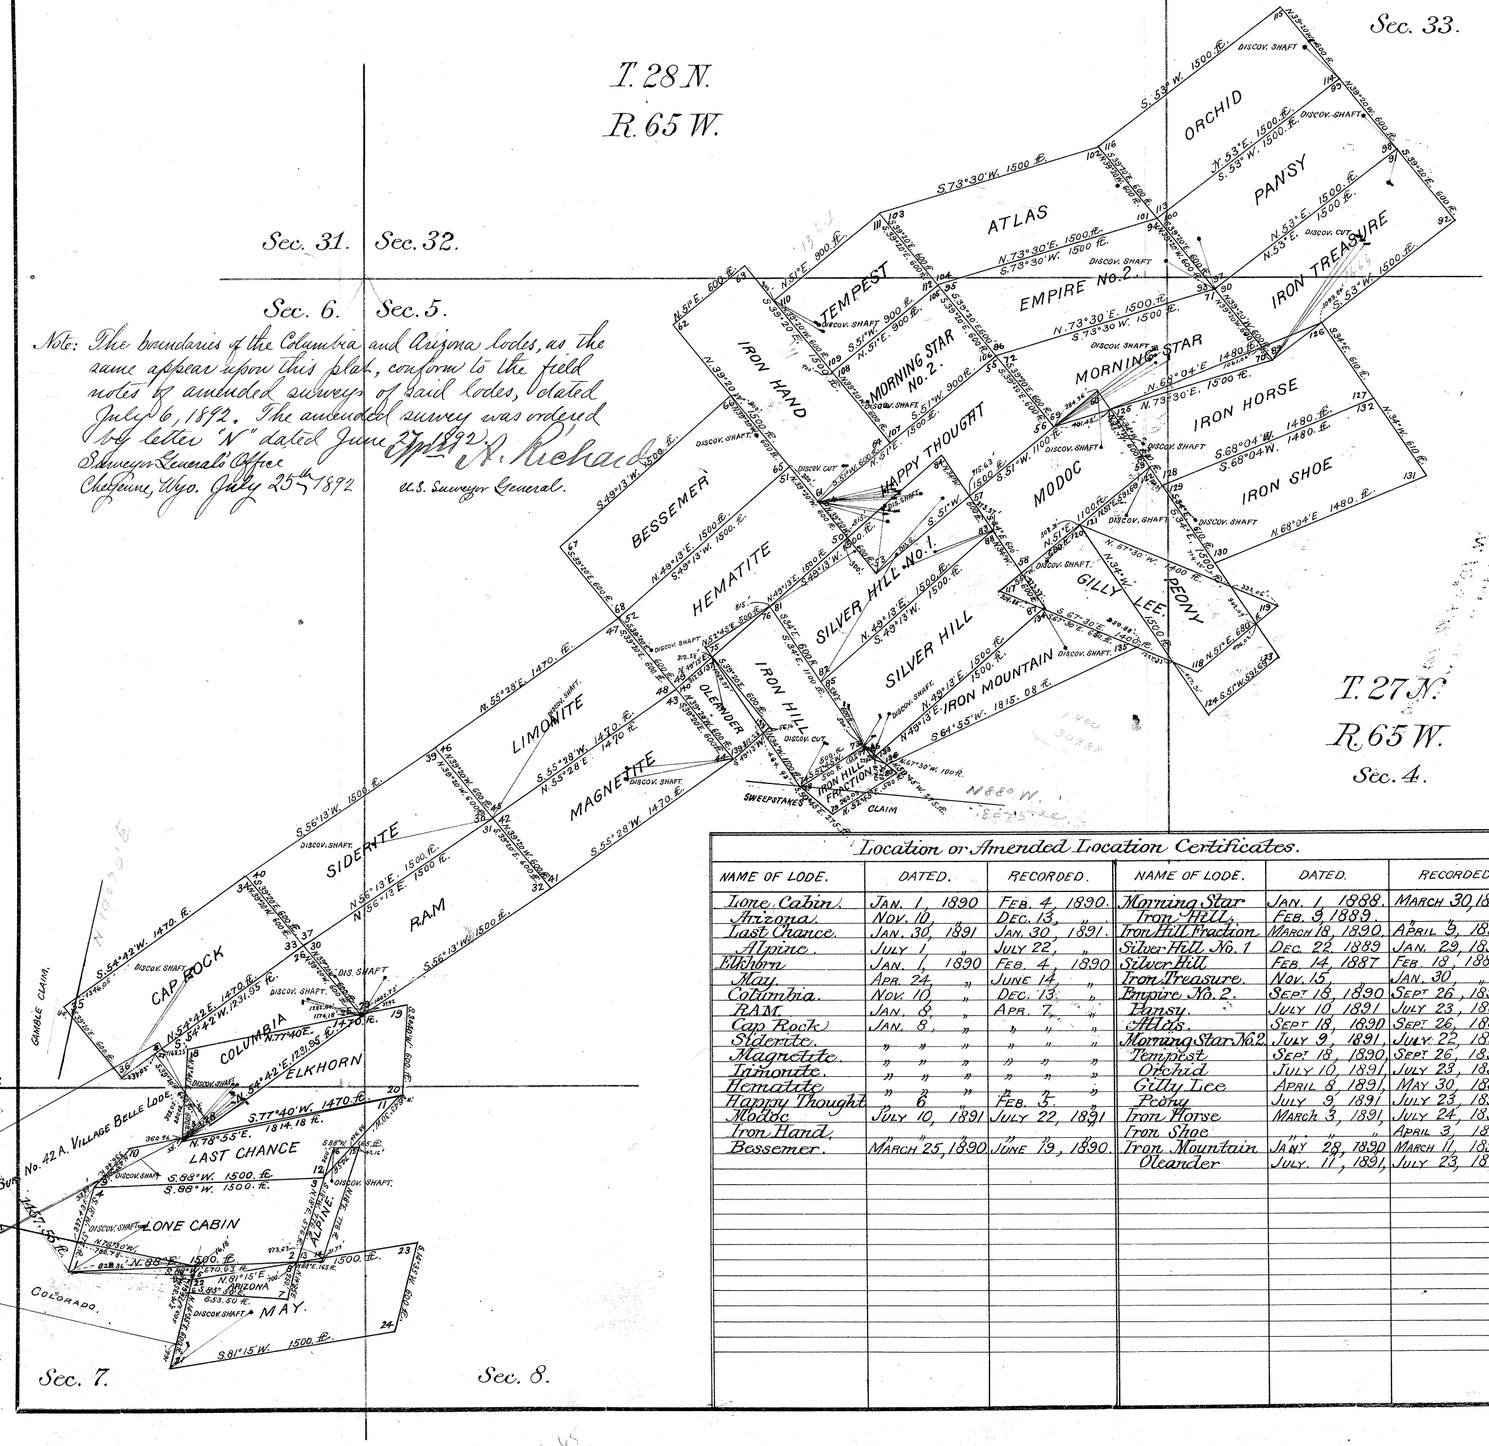

Note: The boundaries of the Columbia and Arizona lodes, as the same appear upon this plat, conform to the field notes to amended surveys of said lodes, dated July 6, 1892. The amended survey was ordered by letter "N" dated June 27th 1892.

Surveyor General's Office
Cheyenne, Wyo. July 25th 1892

Wm A. Richards
U.S. Surveyor General.

SURVEY NO. 51

Mineral District No. 1

PLAT

OF THE CLAIM OF

Charles A. Guernsey

UPON THE

Lone Cabin, Arizona, Last Chance, Alpine, Elkhorn, May, Columbia, RAM, Cap Rock, Siderite, Magnetite, Limonite, Hematite, Happy Thought, Modoc, Iron Hand, Bessemer, Morning Star, Iron Hill, Iron Hill Fraction, Silver Hill No. 1, Silver Hill, Iron Treasure, Empire No. 2, Pansy, Atlas, Morning Star No. 2, Tempest, Orchid, Gilly Lee, Peony, Iron Horse, Iron Shoe, Iron Mountain & Oleander Lodes.

Platte Canon MINING DISTRICT,

Laramie COUNTY,

STATE OF WYOMING.

Containing an Area of 553.16 Acres.

Scale of 800 Feet to the Inch.

Variation 14°36' East.

SURVEYED BY

Wm O. Owen.
U. S. Deputy Mineral Surveyor.

July 25 - August 10, 1891

The original Field Notes of the Survey of the Claim of CHARLES A. GUERNSEY upon the LONE CABIN, ARIZONA, LAST CHANCE, ALPINE, ELKHORN, MAY, COLUMBIA, RAM, CAP ROCK, SIDERITE, MAGNETITE, LIMONITE, HEMATITE, HAPPY THOUGHT, MODOC, IRON HAND, BESSEMER, MORNING STAR, IRON HILL, IRON HILL FRACTION, SILVER HILL No. 1, SILVER HILL, IRON TREASURE, EMPIRE No. 2, PANSY, ATLAS, MORNING STAR No. 2, TEMPEST, ORCHID, GILLY LEE, PEONY, IRON HORSE, IRON SHOE, IRON MOUNTAIN, AND OLEANDER LODES from which this plat has been made, have been examined and approved and are on file in this office; and I hereby certify that they furnish such an accurate description of said Mining Claim as will, if incorporated into a patent, serve fully to identify the premises, and that such reference is made therein to natural objects and permanent monuments as will perpetuate and fix the locus thereof. I further certify that the value of the labor and improvements placed thereon by the applicant or his grantors, is not less than Five Hundred Dollars, and that said improvements consist of ten tunnels, nineteen open cuts, twenty-nine shafts and one cabin.

as appears by the affidavit of the deputy surveyor. And I further certify that this is a correct Plat of said Mining Claim made in conformity with said original field notes of the survey thereof.

U. S. Surveyor-General's Office, Cheyenne, Wyo., September 21, 1891

Wm A. Richards
U. S. Surveyor-General for Wyoming.

Location or Amended Location Certificates.

NAME OF LODE.	DATED.	RECORDED.	NAME OF LODE.	DATED.	RECORDED.
Lone Cabin	Jan. 1, 1890	Feb. 4, 1890.	Morning Star	Jan. 1, 1888.	March 30, 1888
Arizona.	Nov. 10,	Dec. 13, "	Iron Hill.	Feb. 3, 1889.	
Last Chance.	Jan. 30, 1891	Jan. 30, 1891.	Iron Hill Fraction	March 18, 1890.	April 5, 1890.
Alpine.	July 1, "	July 22, "	Silver Hill No. 1	Dec. 22, 1888	Jan. 29, 1890.
Elkhorn	Jan. 1, 1890	Feb. 4, 1890.	Silver Hill	Feb. 14, 1887	Feb. 18, 1887
May.	Apr. 24, "	June 14, "	Iron Treasure.	Nov. 15,	Jan. 30, "
Columbia.	Nov. 10, "	Dec. 13, "	Empire No. 2.	Sept 15, 1890	Sept 26, 1890
RAM.	Jan. 8, "	Apr. 7, "	Pansy.	July 10, 1891	July 23, 1891
Cap Rock	Jan. 8, "	" " "	Atlas.	Sept 18, 1890	Sept 26, 1890
Siderite.	" " "	" " "	Morning Star No 2	July 3, 1891	July 22, 1891
Magnetite.	" " "	" " "	Tempest	Sept 18, 1890	Sept 26, 1890
Limonite.	" " "	" " "	Orchid	July 10, 1891	July 23, 1891
Hematite	" " "	" " "	Gilly Lee	April 8, 1891	May 30, 1891
Happy Thought	" 6 "	Feb. 5 "	Peony	July 9 1891	July 23, 1891
Modoc	July 10, 1891	July 22, 1891	Iron Horse	March 3, 1891	July 24, 1891
Iron Hand.	" " "	" " "	Iron Shoe	" " "	April 3, 1891
Bessemer.	March 25, 1890.	June 19, 1890.	Iron Mountain	Jany 28, 1890	March 11, 1890
			Oleander	July 11, 1891	July 23, 1891

51

59
Nov. 16, 1892
167
174

1

77

5448

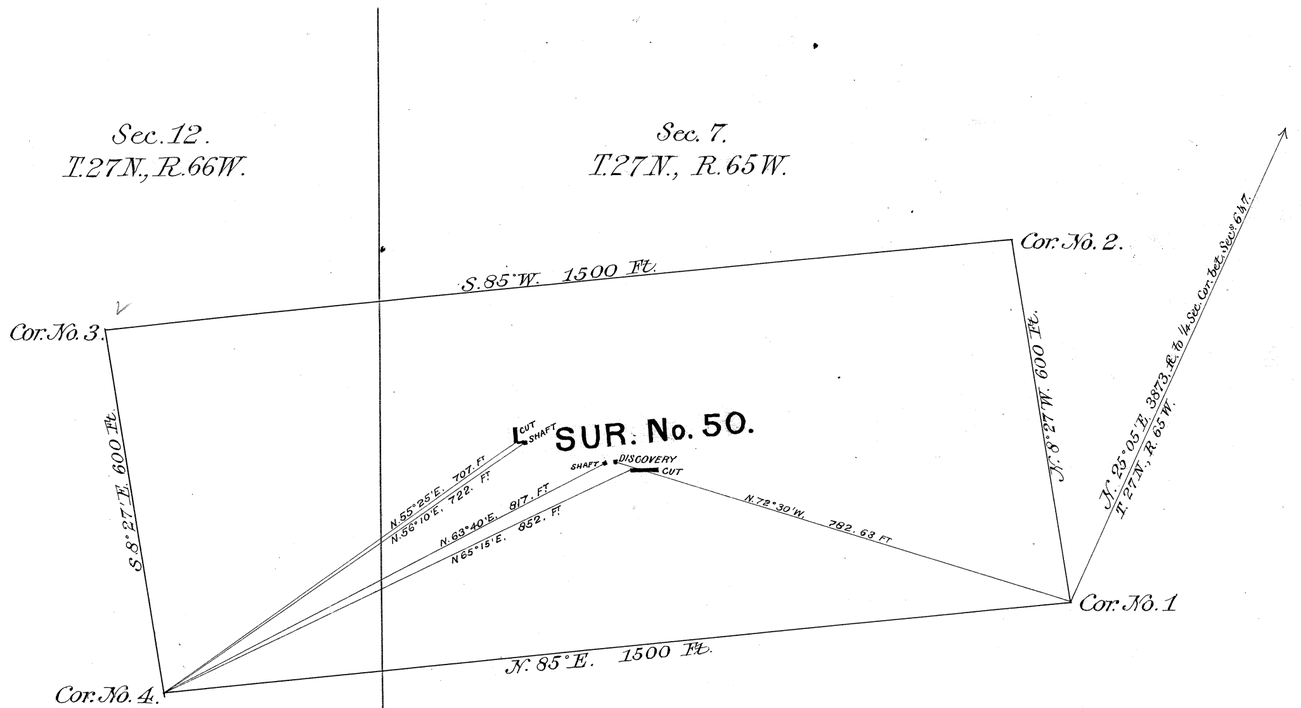

Location Certificate, dated July 10, 1881.
" " Recorded " 20, 1881.

SURVEY NO. 50

Mineral District No. 1

PLAT

OF THE CLAIM OF

JOHN SPARKS ET AL,

UPON THE

EMPIRE LODE

Platte Canon MINING DISTRICT.

Laramie COUNTY.

TERRITORY OF WYOMING.

Containing an Area of 20.62 *Acres.*

Scale of 200 *Feet to the inch.*

Variation 14:36' *East.*

SURVEYED BY

William O. Owen
U. S. Deputy Mineral Surveyor.

July 22, 1891

The original Field Notes of the Survey of the Claim of John Sparks et al

upon the Empire Lode

from which this plat has been made, have been examined and approved and are on file in this office; and I hereby certify that they furnish such an accurate description of said Mining Claim as will, if incorporated into a patent, serve fully to identify the premises, and that such reference is made therein to natural objects and permanent monuments as will perpetuate and fix the locus thereof. I further certify that the value of the labor and improvements placed thereon by the applicants or their *grantors, is not less than Five Hundred Dollars, and that said improvements consist of* three shafts and three open cuts

as appears by the affidavit of the deputy surveyor. And I further certify that this is a correct Plat of said Mining Claim made in conformity with said original field notes of the survey thereof.

U. S. Surveyor-General's Office, Cheyenne, Wyo., August 31 1891

Wm A. Richards
U. S. Surveyor-General for Wyoming.

50 A

#169 60 ENT. NO. ---- NOTES
April 27, 1895
PAT. NO. 25568 V ----
C. S. NO. 169 P ----

1

72

W. 4. 81.

Dec. 17, 1891

W. E. 58

Pat. May 11, 1892

Land Off. 223. pat

5445

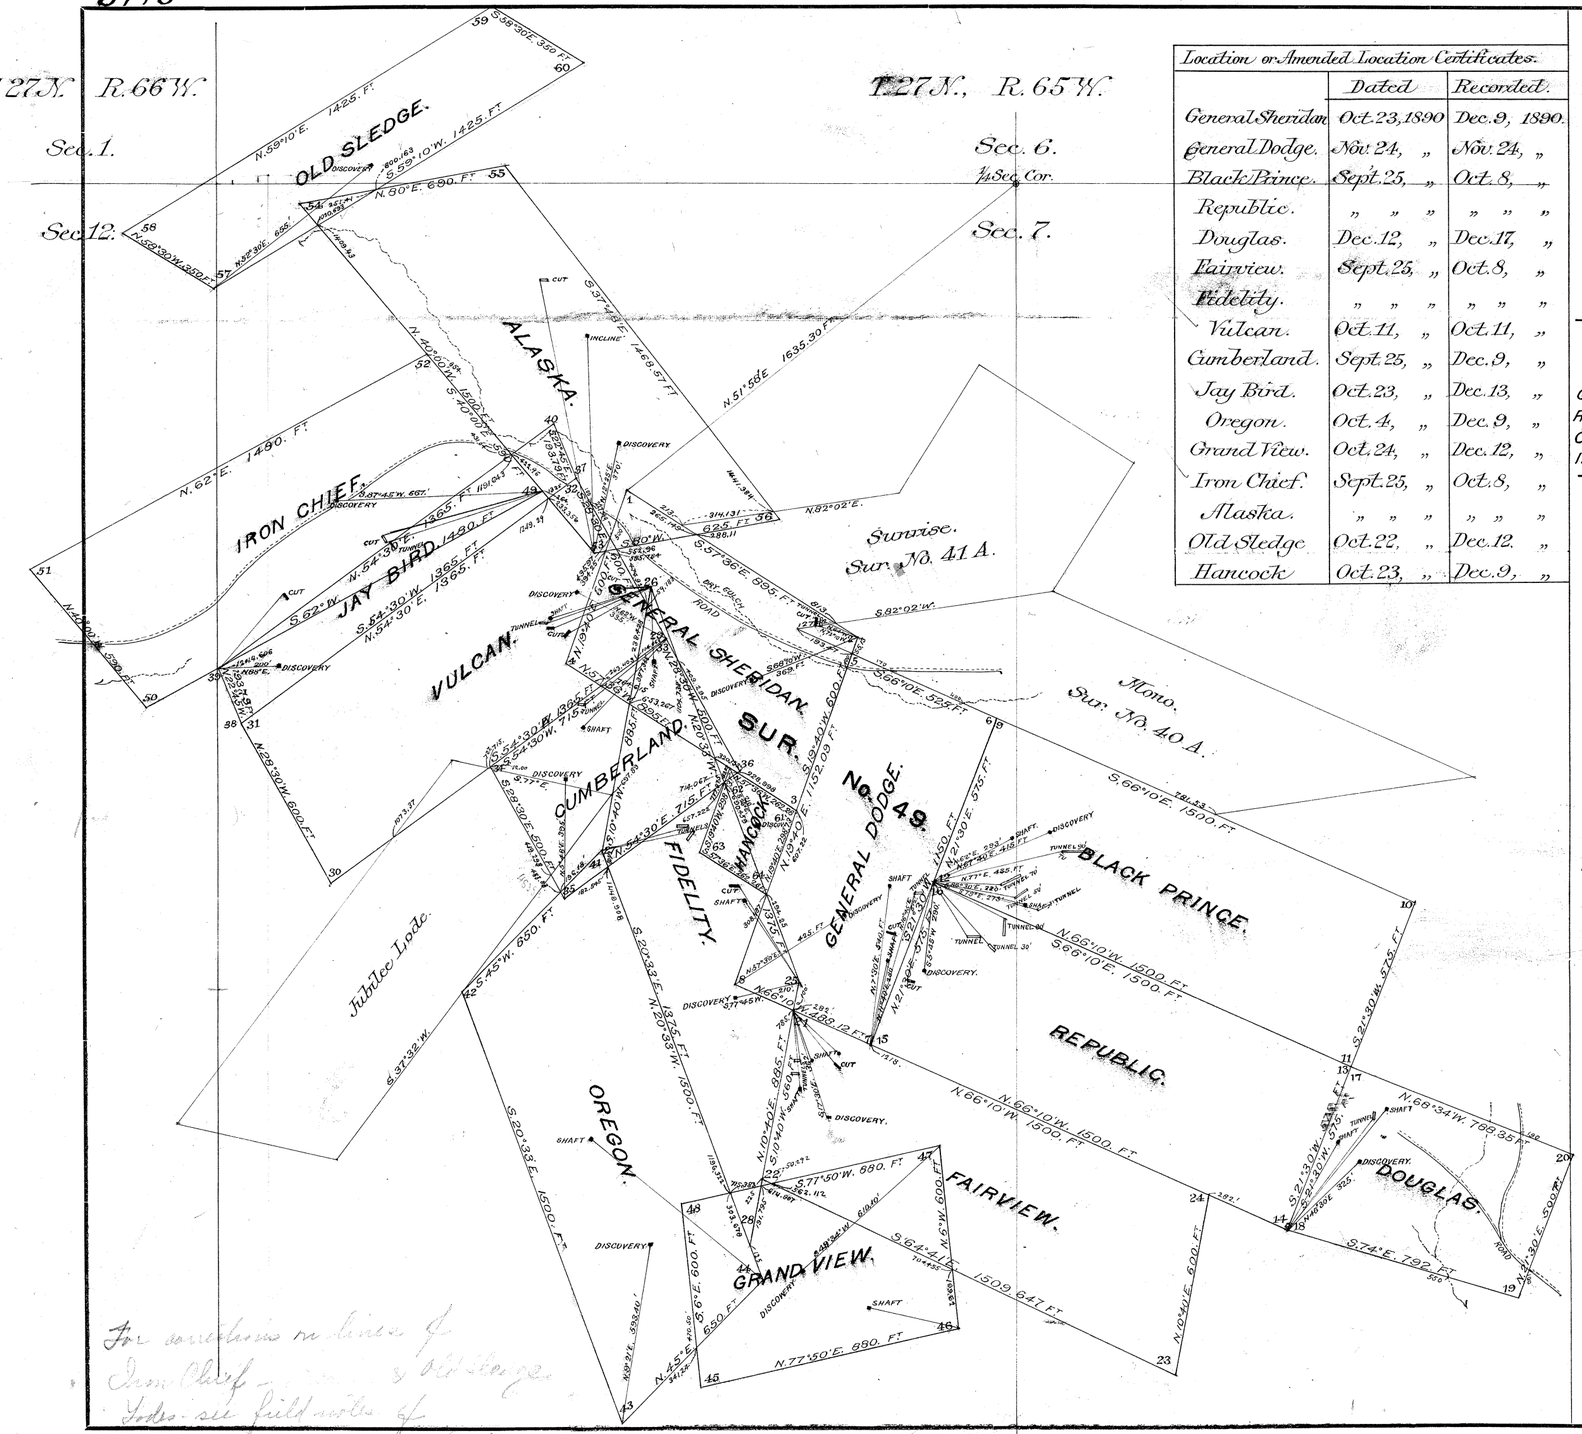
T. 27 N. R. 66 W.
T. 27 N., R. 65 W.
Sec. 1.
Sec. 12.
Sec. 6.
1/4 Sec. Cor.
Sec. 7.
OLD SLEDGE.
ALASKA.
IRON CHIEF.
JAY BIRD.
VULCAN.
GENERAL SHERIDAN.
CUMBERLAND.
HANCOCK.
FIDELITY.
GENERAL DODGE.
BLACK PRINCE.
REPUBLIC.
OREGON.
FAIRVIEW.
GRAND VIEW.
DOUGLAS.
Sunrise. Sur. No. 41 A.
Mono. Sur. No. 40 A.
Jubilee Lode.
SURVEY No. 49.
N. 59° 10' E. 1425. Ft.
S. 59° 10' W. 1425. Ft.
N. 30° E. 690. Ft.
S. 35° 30' E. 350 Ft.
S. 59° 30' W. 300 Ft.
N. 62° E. 1490. Ft.
S. 54° 30' W. 1365. Ft.
N. 54° 30' E. 1365. Ft.
S. 62° W. 1490. Ft.
N. 40° 00' W. 1500 Ft.
S. 40° 00' E. 1500 Ft.
S. 37° 32' E. 1468.57 Ft.
N. 51° 56' E. 1635.39 Ft.
N. 82° 02' E.
S. 82° 02' W.
S. 57° 36' E. 895. Ft.
S. 66° 10' E. 352 Ft.
S. 66° 10' E. 1500. Ft.
N. 66° 10' W. 1500. Ft.
S. 21° 30' E. 575 Ft.
S. 21° 30' W. 575 Ft.
N. 68° 34' W. 768.35 Ft.
S. 74° E. 792 Ft.
S. 20° 33' E. 1376 Ft.
N. 20° 33' W. 1500. Ft.
S. 20° 33' E. 1500. Ft.
S. 25° 45' W. 650. Ft.
S. 37° 32' W.
N. 28° 30' W. 600 Ft.
S. 28° 30' E. 600 Ft.
N. 10° 40' E. 895. Ft.
S. 10° 40' W. 360 Ft.
S. 71° 50' W. 880. Ft.
N. 71° 50' E. 880. Ft.
S. 64° 41' W. 1509.647 Ft.
N. 10° 40' E. 600 Ft.
N. 45° E. 690 Ft.
N. 66° 10' W. 1500. Ft.
N. 66° 10' W. 1500. Ft.
N. 66° 10' W. 1500.

5428

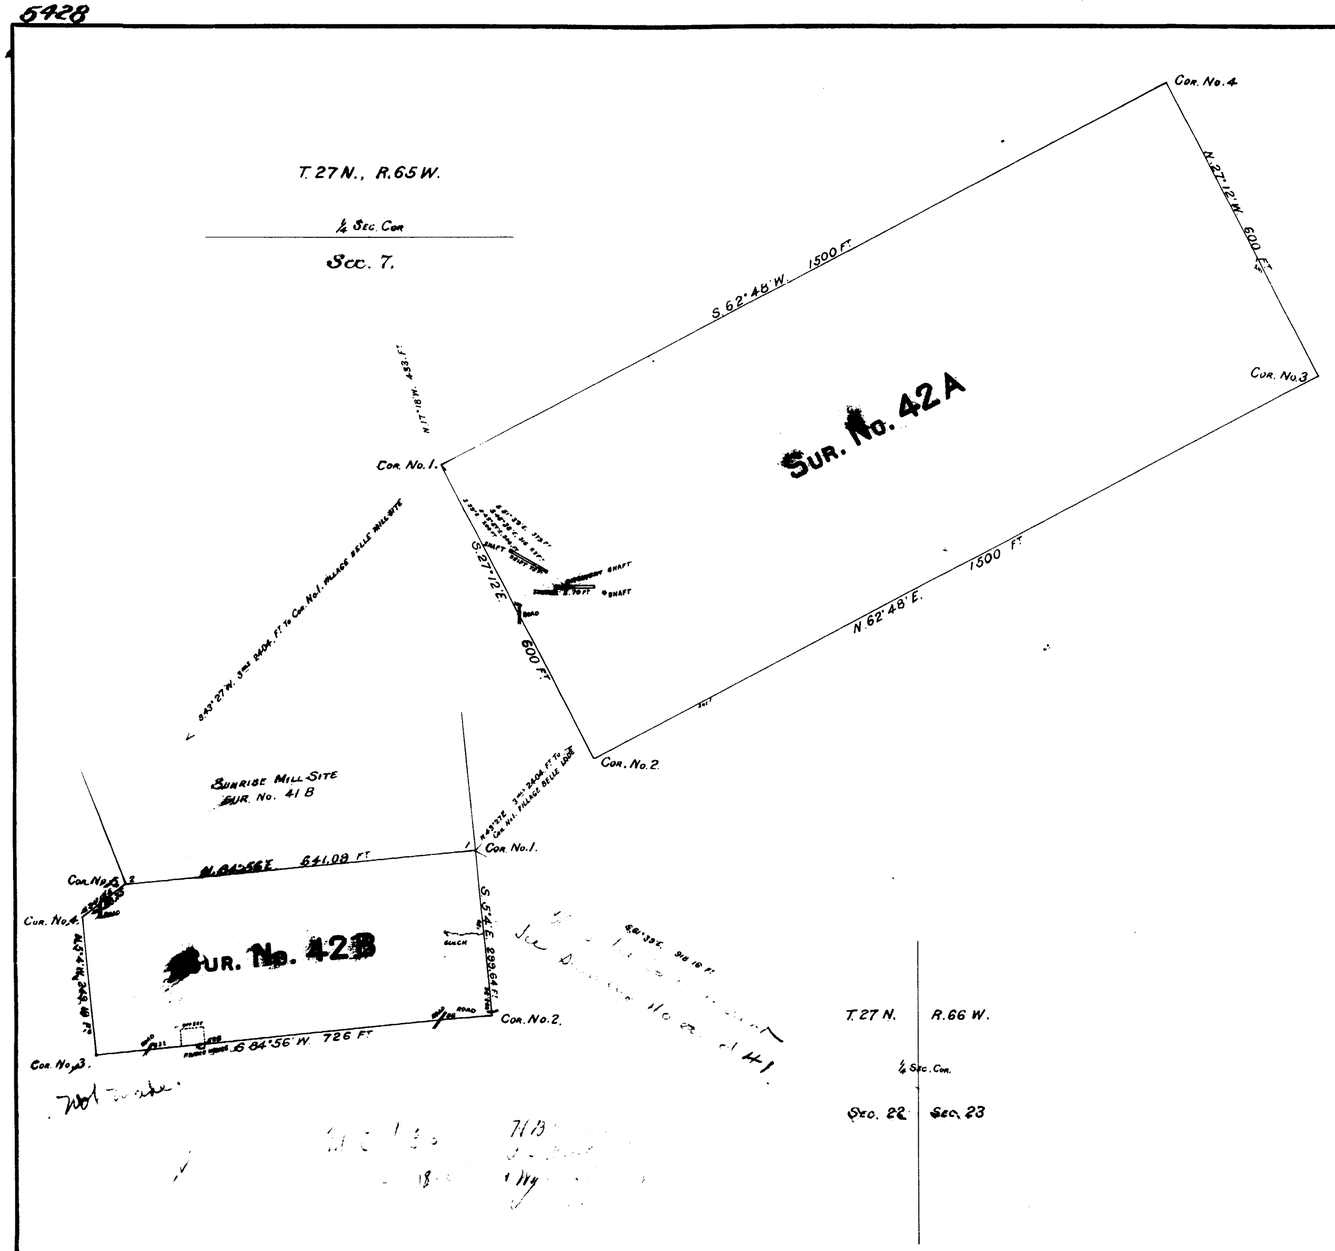

Relocation Certificate of Lode dated July 22nd 1885
" " " recorded " 28th " "
Location Certificate of Mill Site dated July 22nd 1885
" " " recorded " 28th " "

SURVEY NO. 42A & 42B

Mineral District No. 1

PLAT

OF THE CLAIM OF

H. B. KELLY, I. S. BARTLETT AND THE WYOMING COPPER COMPANY

UPON THE

VILLAGE BELLE LODE AND MILL SITE

Platte Cañon MINING DISTRICT.

Laramie COUNTY.

TERRITORY OF WYOMING.

Containing an Area of Village Belle Lode 20.66 Mill Site 4.82 Acres.

Scale of 200 Feet to the inch.

Variation ~~14° 25' 14° 33'~~ East.

SURVEYED BY

Ed. F. Stahle
U. S. Deputy Mineral Surveyor.

November 26th & 27th 1885

The original Field Notes of the Survey of the Claim of H. B. Kelly, I. S. Bartlett & the Wyoming Copper Company upon the Village Belle Lode and Mill Site from which this plat has been made, have been examined and approved and are on file in this office; and I hereby certify that they furnish such an accurate description of said Mining Claim as will, if incorporated into a patent, serve fully to identify the premises, and that such reference is made therein to natural objects and permanent monuments as will perpetuate and fix the locus thereof. I further certify that the value of the labor and improvements placed thereon by the applicant or its grantors, is not less than Five Hundred Dollars, and that said improvements consist of one shaft 30 ft deep, one shaft 15 ft. deep, one shaft 65 ft. deep, and one tunnel 70 ft. long.

as appears by the affidavit of the deputy surveyor. And I further certify that this is a correct Plat of said Mining Claim made in conformity with said original field notes of the survey thereof.

U. S. Surveyor-General's Office,
Cheyenne, Wyo.,
March 4th 1887

John Charles Thompson
U. S. Surveyor-General for Wyoming.

Only 42A- Patented.

Entered 35 Notes
May 6, 1890
16221
169

#119 Patented.

42C

7

51

ACCESSION NO. 5420

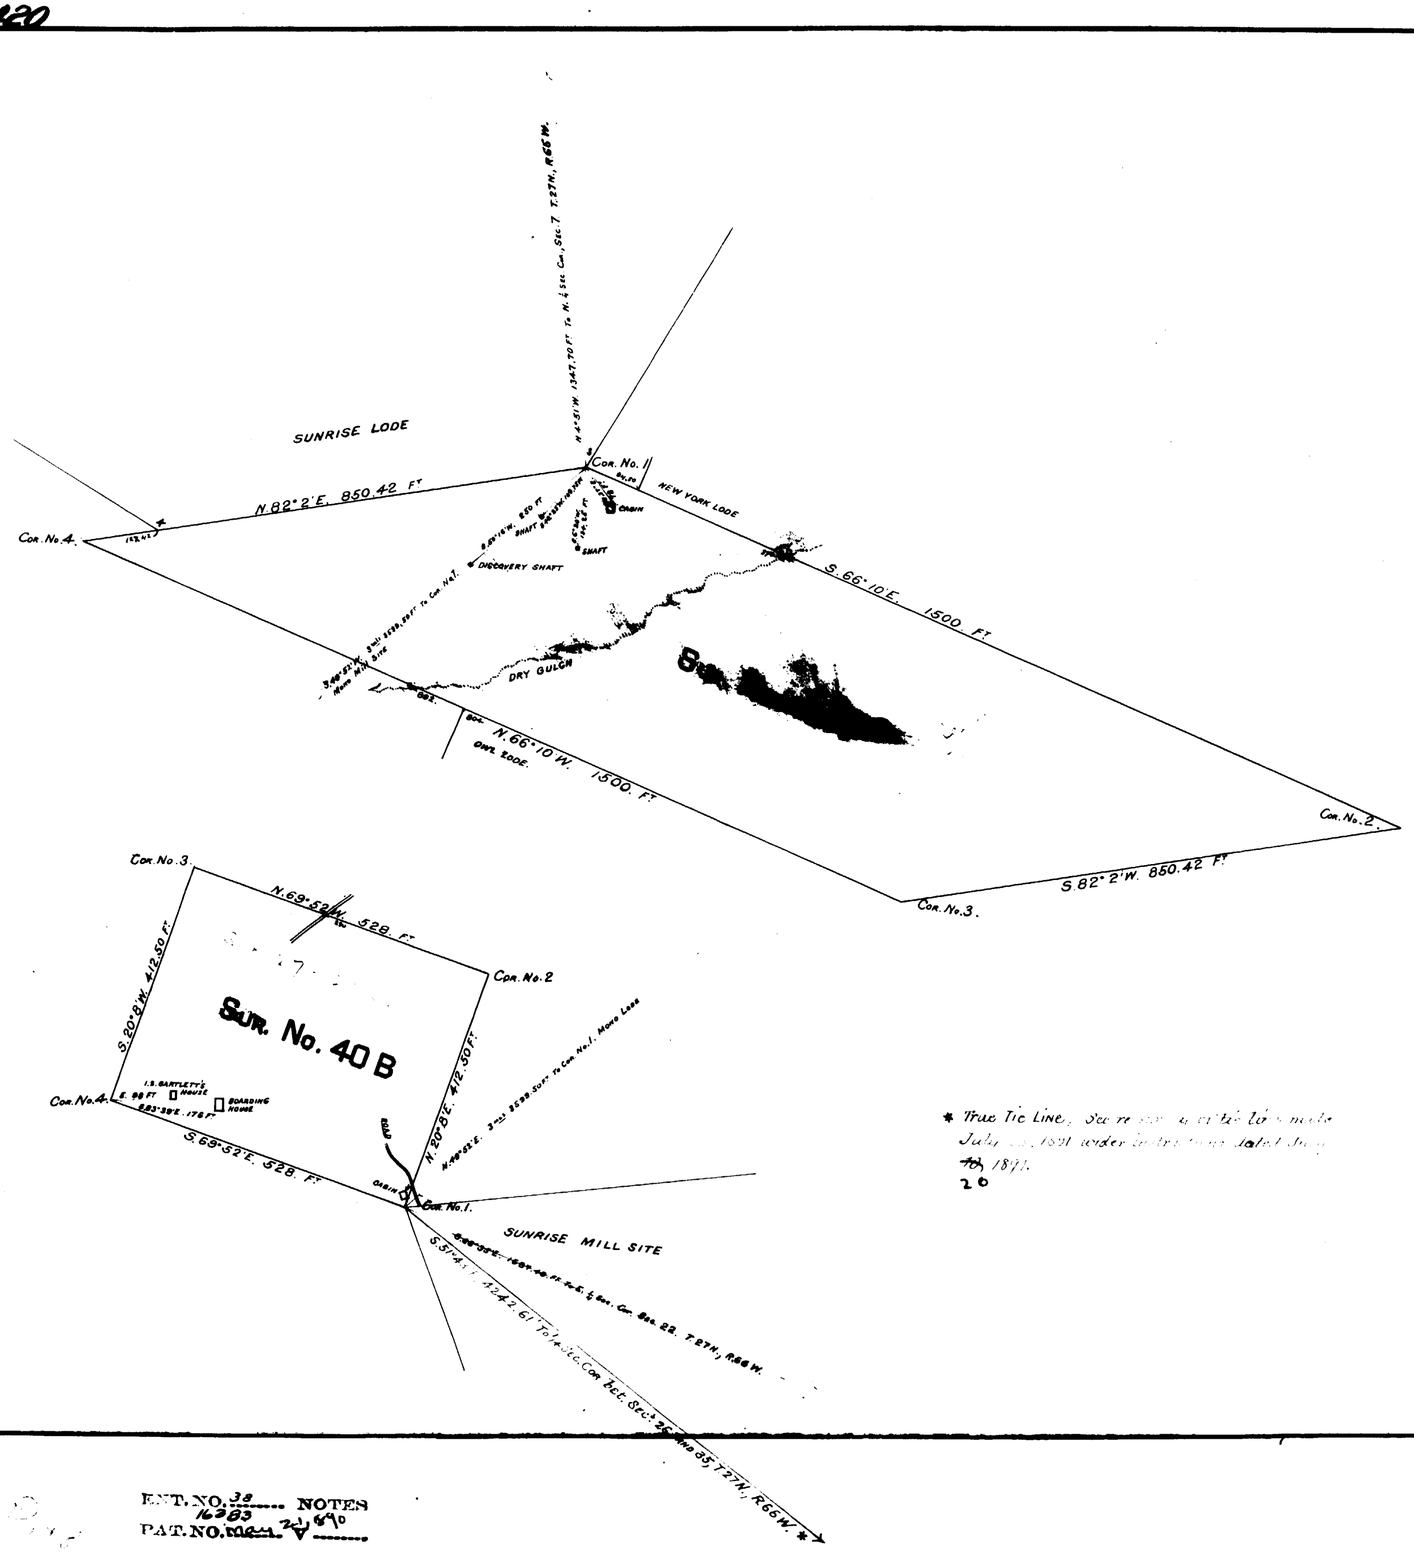

* True Tie Lines. Survey not approved to be made July 1891 under instructions dated July 10, 1891.
20

RELOCATION CERTIFICATE OF LODE DATED JULY 22ND 1885
" " " RECORDED " 28TH "
LOCATION CERTIFICATE OF MILL SITE DATED JULY 22ND 1885
" " " " RECORDED " 28TH "

SURVEY NO: 40A & 40B

Mineral District No. 1

PLAT

OF THE CLAIM OF

WYOMING COPPER COMPANY

UPON THE

MONO LODE AND MILL SITE

Platte Cañon MINING DISTRICT.

Laramie COUNTY.

TERRITORY OF WYOMING.

Containing an Area of Mono Lode 1543 Mill Site 5.00 Acres.

Scale of 200 Feet to the inch.

Variation 14° 14'33" East.

SURVEYED BY

Ed. F. Stahle
U. S. Deputy Mineral Surveyor.

November 26TH 27 1885

The original Field Notes of the Survey of the Claim of Wyoming Copper Company upon the Mono Lode and Mill Site from which this plat has been made, have been examined and approved and are on file in this office; and I hereby certify that they furnish such an accurate description of said Mining Claim as will, if incorporated into a patent, serve fully to identify the premises, and that such reference is made therein to natural objects and permanent monuments as will perpetuate and fix the locus thereof. I further certify that the value of the labor and improvements placed thereon by the applicant or its grantors, is not less than Five Hundred Dollars, and that said improvements consist of two shafts 12 ft. deep, one shaft 20 ft. deep, and one cabin

as appears by the affidavit of the deputy surveyor. And I further certify that this is a correct Plat of said Mining Claim made in conformity with said original field notes of the survey thereof.

U. S. Surveyor-General's Office,
Cheyenne, Wyo.,
April 8TH 1892

John Charles Thompson
U. S. Surveyor-General for Wyoming.

ENT. NO. 38 16383 NOTES
PAT. NO. Mon. 24 V 690
U. S. NO. 161 Mill P

40F