Click Here for Field Notes

Click Here for Boundary Field Notes

ORIGINAL
Accepted December 16, 1922

(4-675 a)

Township No. 44 North, Range No. 100 West of the Sixth Principal Meridian, Wyoming

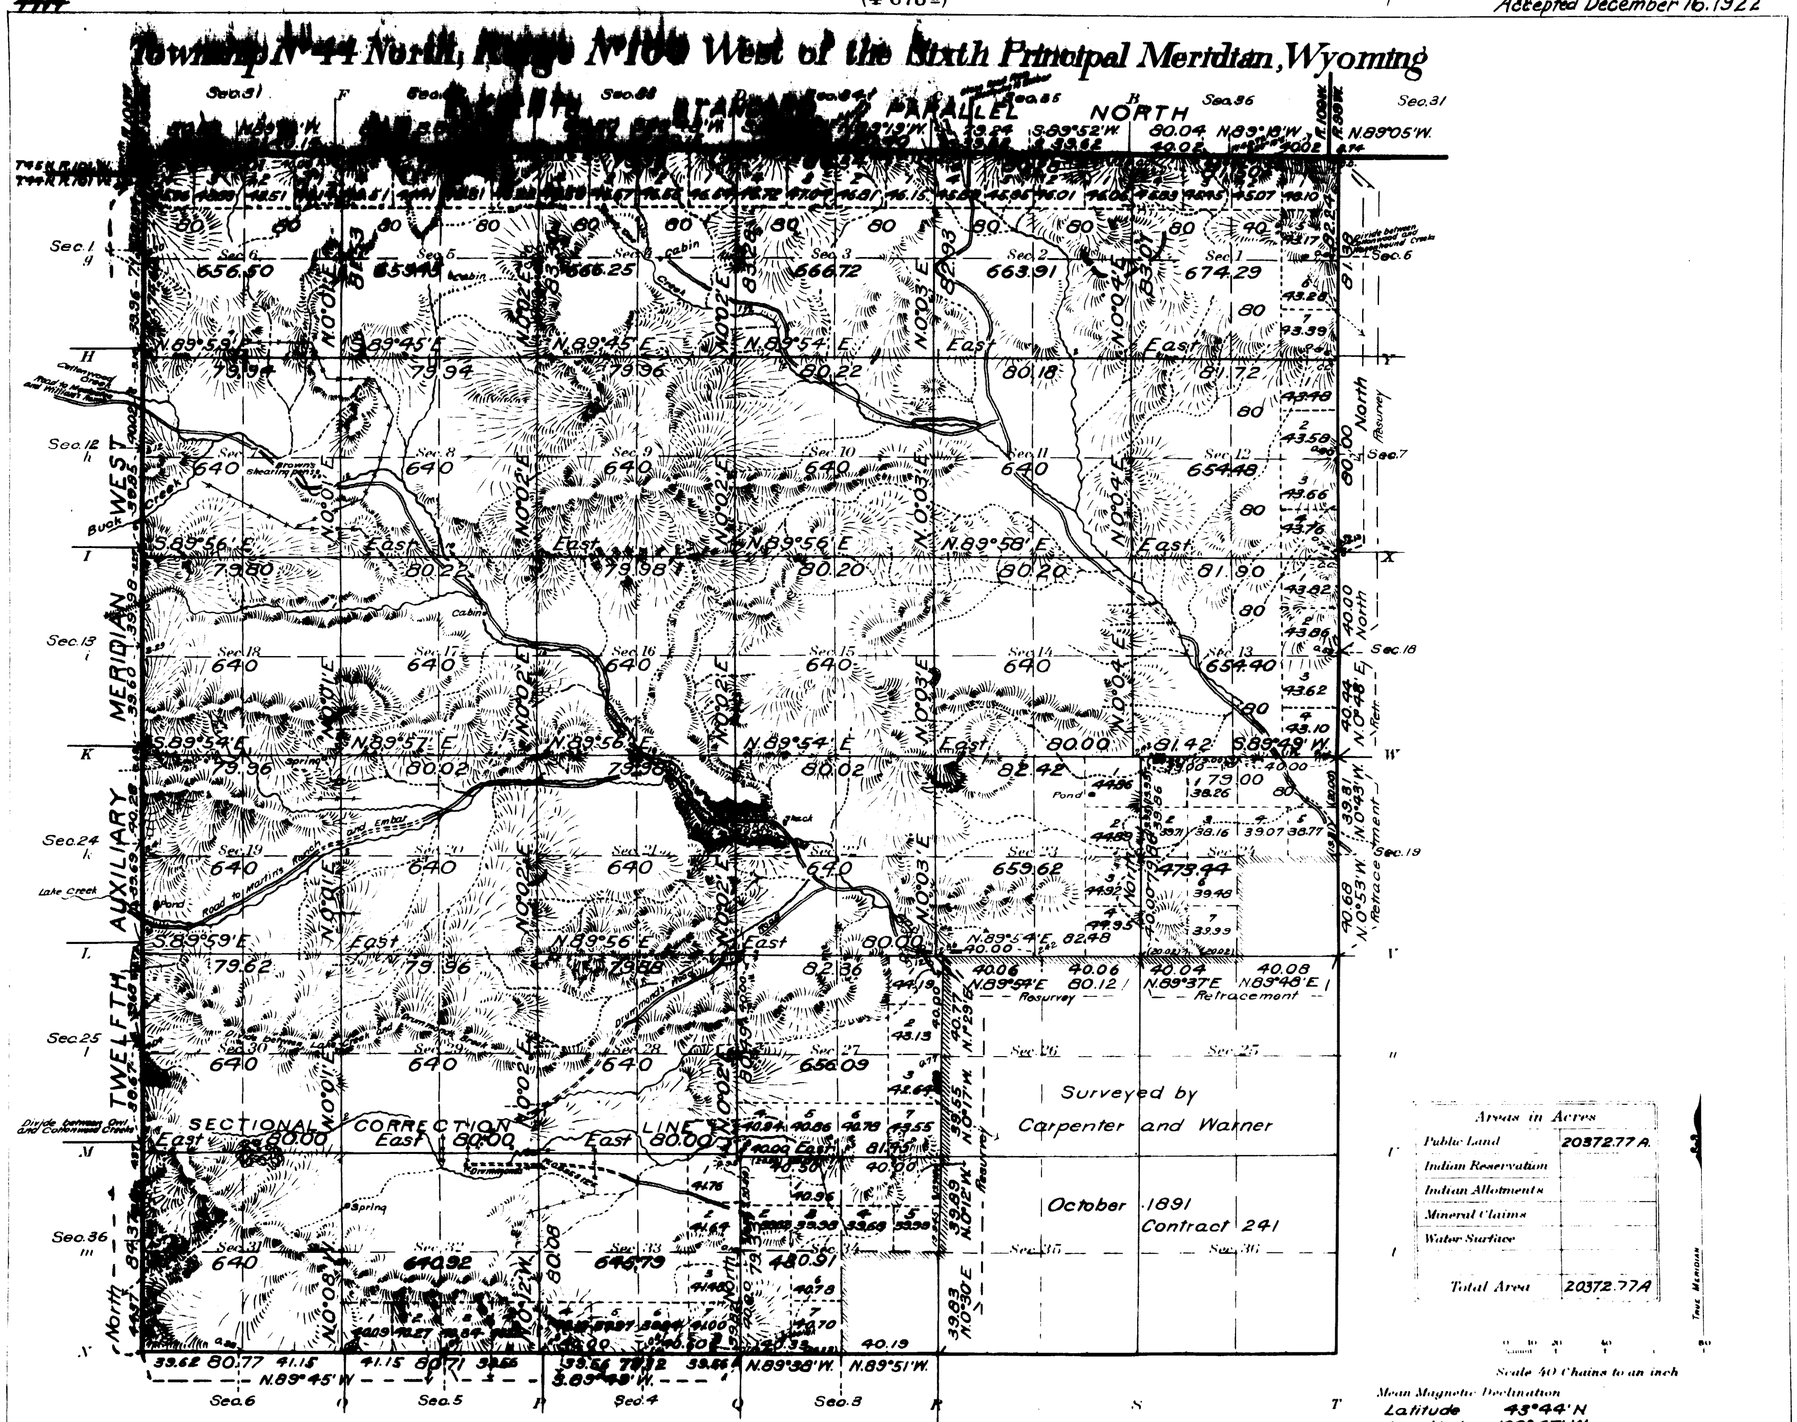

Surveys Designated	By Whom Surveyed	Group No.	Group Date	Amount of Surveys Mls.	chs.	lks.	When Surveyed Begun	Completed
Subdivisions	Alex. Douglas	59	Feb. 21, 1921	52	20	38	July 13, 1921	Aug. 31, 1921
Resurvey Subdivisions	" "	"	" " "	3	02	52	" " "	" " "
Retracement Subdivisions	" "	"	" " "	1	00	12	" " "	" " "
Connections	" "	"	" " "		12	86	" " "	" " "
Resurvey E. N. and W. Bdys.	" "	"	" " "	14	00	21	July 14, 1921	Aug. 22, 1921
Resurvey South Boundary	" "	"	" " "	4	01	12	July 21, 1921	July 24, 1921
Resur. 12th Aux. Mer. W.	Hans D. Voigt	17	Feb. 13, 1913	6	03	47	July 5, 1913	July 8, 1913
Resurvey 11th St. Par. N.	Emil [illegible]	33	March 4, 1913	6	03	35	Sept. 12, 1913	Sept. 16, 1913
Res. Meander, Eden Bay	Voigt and [illegible]	21	July 13, 1918	3	01	02	Sept. 2, 1918	Sept. 4, 1918
[illegible]	Carpenter and Warner	241	April 1, 1891	2	00	00	Sept. 8, 1891	Sept. 12, 1891

The above map of Township No. 44 North Range No. 100 West of the Sixth Principal Meridian Wyoming is strictly conformable to the field notes of the survey thereof on file in this office, which have been examined and approved

U. S. Surveyor General's Office,
Cheyenne, Wyoming, July 21, 1922

Calvin W. Atkins
Surveyor General.

Trans. to Lander
Jan. 27, 1922

44-100

Click Here for Field Notes

4413

Township No. 44 North Range No. 100 West of the 6th Principal Meridian

Total number of Acres 2,880.00

Meanders of								
Posts	Courses	Ch.s Lk.s	Posts	Courses	Ch.s Lk.s	Posts	Courses	Ch.s Lk.s

Subdivision lines at minimum rates	7th	72cts	20th
" " " intermediate "	0"	7"	80"

Surveys Designated	By Whom Surveyed	Date of Contract	Amount of Surveys M.	Ch.s	Lk.s	When Surveyed	Magnetic Declination
Township lines Subdivisions	Carpenter & Barner	April 1st 1891	8	00	00	Oct 4th 1891	17° 33' E

The above Map of Township No. 44 North of Range No. 100 West of the 6th Principal Meridian, Wyoming, is strictly conformable to the field notes of the survey thereof on file in this Office, which have been examined and approved.

Surveyor General's Office.
Cheyenne, Wyo. May 21st 1892

Wm. A. Richards
Sur. Gen.

2562

44-100

31

Indexed

4371

19

EXTERIOR LINES

Scale 1 inch = 2 miles. Mag Var. East.

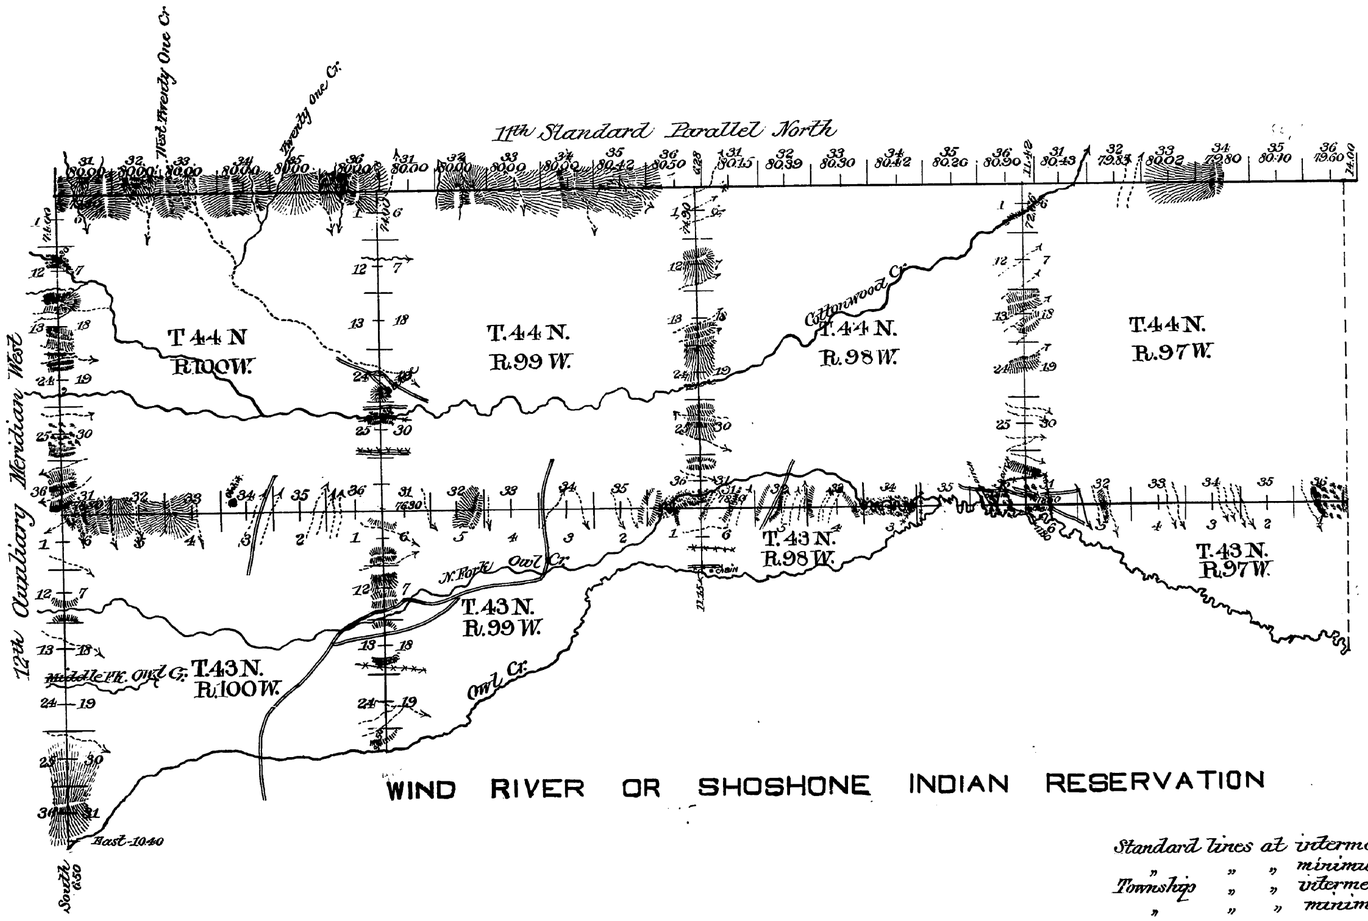

Standard lines at intermediate rates,			19 mls	44 chs	42 lks
"	"	" minimum "	16 "	39 "	16 "
Township	"	" intermediate "	4 "	51 "	74 "
"	"	" minimum "	42 "	69 "	07 "

Surveys Designated	By Whom Surveyed	Date of Contract	Amount of Contract Miles	Chs	Lks	When Surveyed	Magnetic Declination
11th Stand. Par.	Carpenter & Warner	April 1 - 1891	24	3	08	July 13-16, 1891	17° 28' East.
12th Aux. Mer	" "	" " "	12	0	50	" 17-18, "	17° 36 "
Exteriors	" "	" " "	47	40	81	Sept. 13 - 20, 1891	17° 26 "

I hereby certify that the above diagram of the 11th Standard Parallel North in Ranges 97, 98, 99 and 100 West; the 12th Auxiliary Meridian West in Townships 43 and 44 North, and the Exterior lines of Fractional Townships 43 North Ranges 97, 98, 99 and 100 West; Townships 44 North Ranges 97, 98, 99 and 100 West, and the meander lines of Tp. 42 N., R. 100 W., of the 6th Principal Meridian, Wyoming, is strictly conformable to the field notes of the survey thereof on file in this Office which have been examined and approved.

Wm. H. Richards
Surveyor General.

Surveyor General's Office
Cheyenne Wyo. May 21, 1892

2533