TOWNSHIP 49 NORTH, RANGE 78 WEST, OF THE SIXTH PRINCIPAL MERIDIAN, WYOMING.

SUPPLEMENTAL PLAT

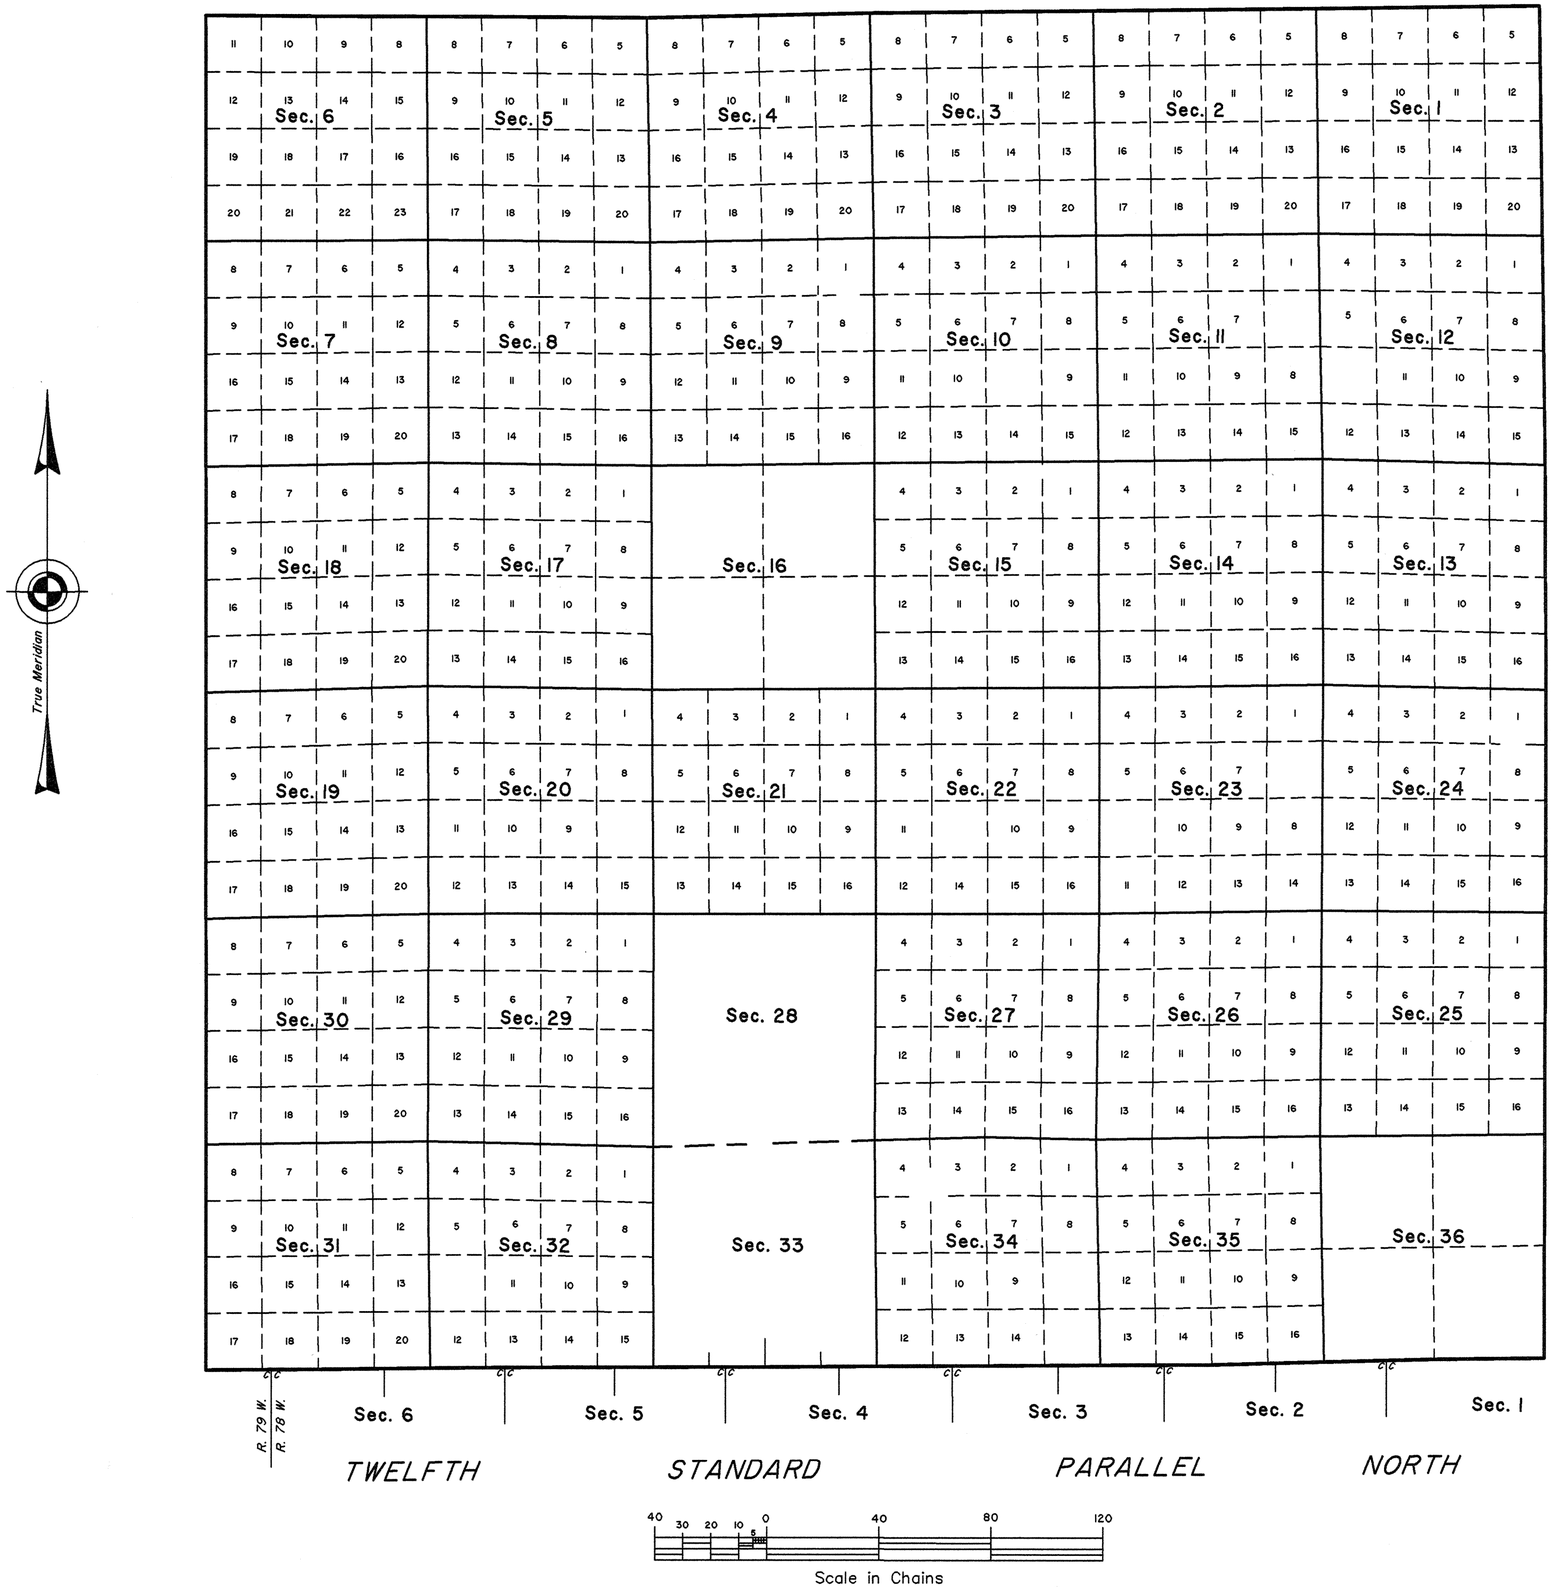

This supplemental plat, corrects the erroneous latitude as shown on the plat and field notes approved February 3, 2006. The lotting and acreages are as shown on the plat approved November 30, 1883, and the plats accepted March 4, 1993, and February 3, 2006.

Lat. 44°10'35.188"N. (Corrected)
Long. 106°10'43.560"W.
NAD 83 (1993)

UNITED STATES DEPARTMENT OF THE INTERIOR
BUREAU OF LAND MANAGEMENT

Cheyenne, Wyoming May 3, 2006

This plat, showing amended annotations, is based upon the official records, and having been correctly prepared in accordance with the regulations of this Bureau is hereby accepted.

For the Director

John P. Lee
Chief Cadastral Surveyor for Wyoming

J.E.J.

OFFICIALLY FILED: May 3, 2006