Click Here for Field Notes

Accession No 6065

ORIGINAL

# TOWNSHIP Nº 35 NORTH, RANGE Nº 81 WEST OF THE SIXTH PRINCIPAL MERIDIAN, WYOMING

## DEPENDENT RESURVEY AND SUBDIVISION OF CERTAIN SECTIONS.

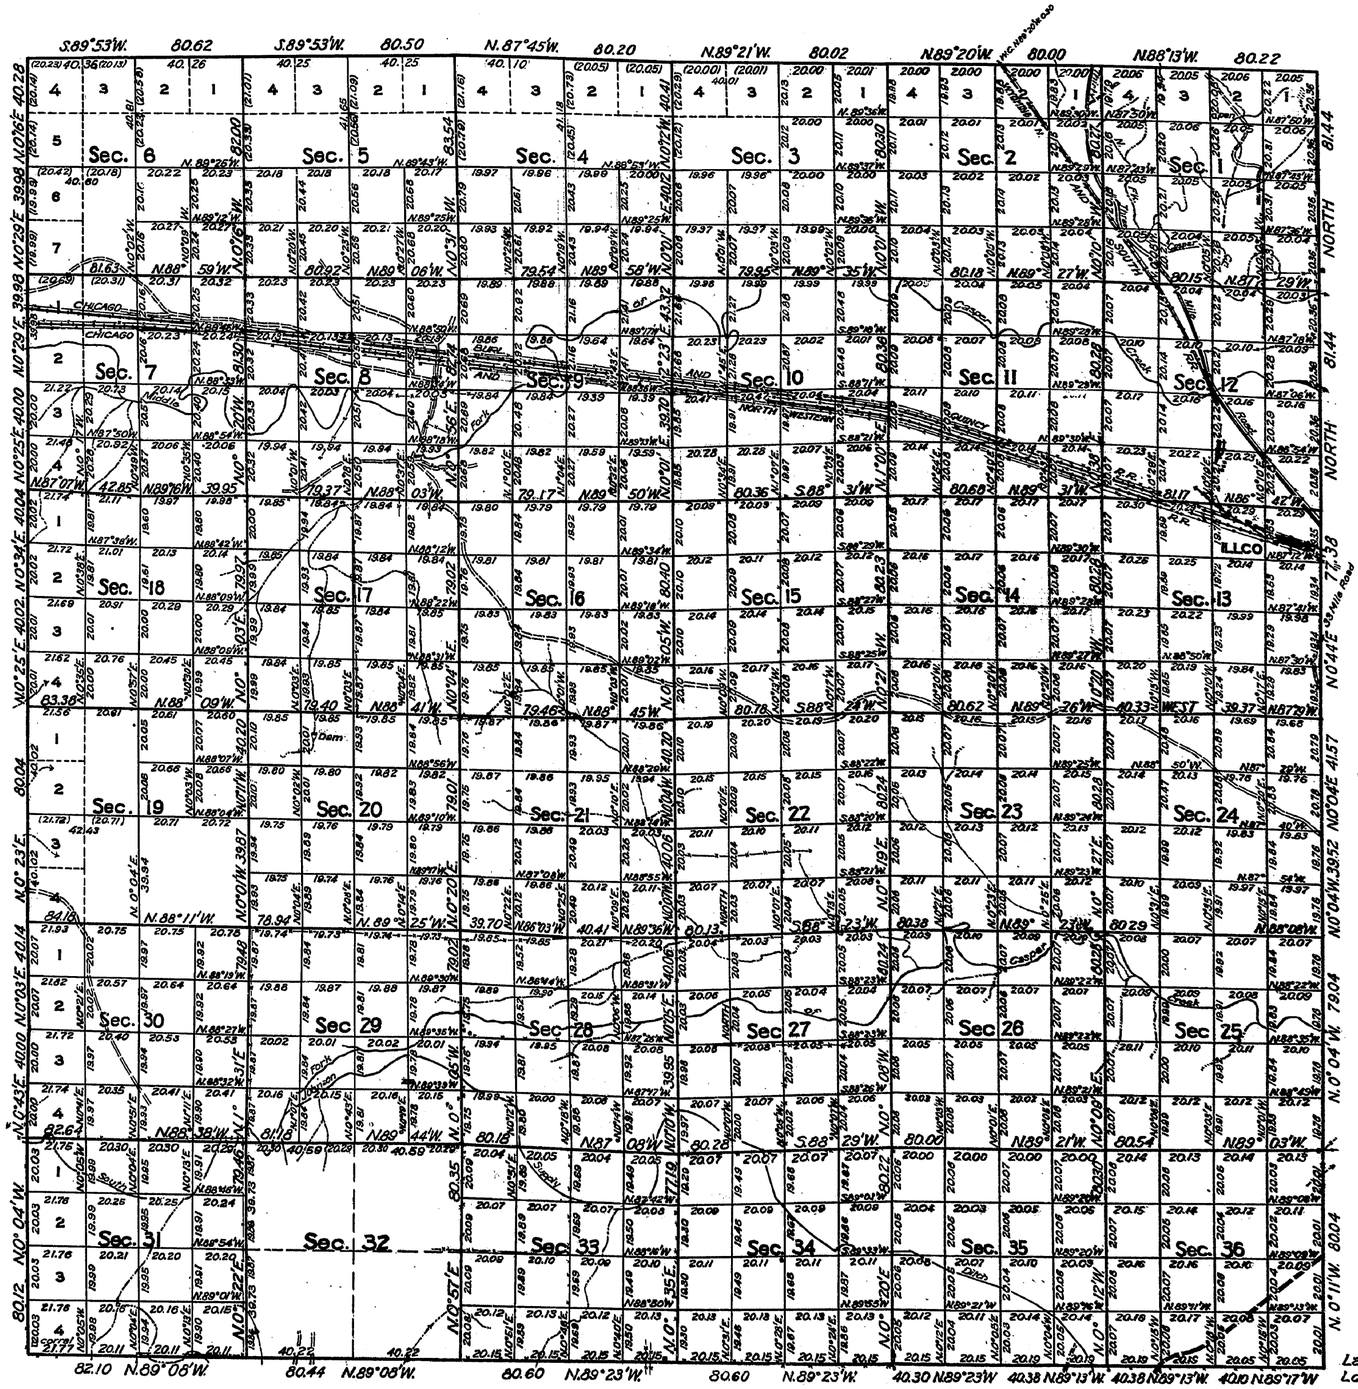


This plat of the resurvey of Township Nº 35 North, Range Nº 81 West delineates a retracement and reestablishment of the lines of the original survey as shown upon the plat approved February 23, 1883, in their true original position according to the best available evidence of the position of the original corners; all differences between the measurements shown on the original plat and those derived in the retracement have been distributed proportionally between accepted corners in accordance with surveying rules; reference will be made to the original plat for the showing of areas

Certain sections have been subdivided by survey to accommodate the Bureau of Reclamation

SCALE: 40 CHAINS TO AN INCH

AREA RESURVEYED 23,088.87 ACRES

| LINES DESIGNATED | BY WHOM SURVEYED | GROUP Nº | GROUP DATE | MILEAGE MLS. | MILEAGE CHS. | WHEN SURVEYED BEGUN | WHEN SURVEYED COMPLETED |
|---|---|---|---|---|---|---|---|
| EXTERIOR | Charles H. Rader Transitman, CWA<br>Marshall Dayton " " | 131 | Dec. 12, 1933 | 24 | 7.49 | Dec. 20, 1933 | March 30, 1934 |
| SUBDIVISIONAL | John A. Gustafson " "<br>Marshall Dayton " "<br>William R. Robinson " " | 131 | Dec. 12, 1933 | 259 | 25.01 | Feb. 15, 1934 | March 30, 1934 |

Office of U.S. Supervisor of Surveys
Denver, Colorado, May 21, 1935

The above plat of Township Nº 35 North, Range Nº 81 West of the Sixth Principal Meridian, Wyoming, is strictly conformable to the field notes of the resurvey thereof which have been examined and approved.

U.S. Supervisor of Surveys

DEPARTMENT OF INTERIOR
GENERAL LAND OFFICE
Washington, D.C. June 14, 1935.

The resurvey represented by this plat having been correctly executed in accordance with the requirements of law and the regulations of this office, is hereby accepted.

Assistant Commissioner

JED

1242-A

Transmitted to Cheyenne L.O. April 30, 1936.

35 - 81

(18)

Click Here for Field Notes

4

1720

# TOWNSHIP No. 35 NORTH, RANGE No. 81 WEST of the 6th Principal MERIDIAN.

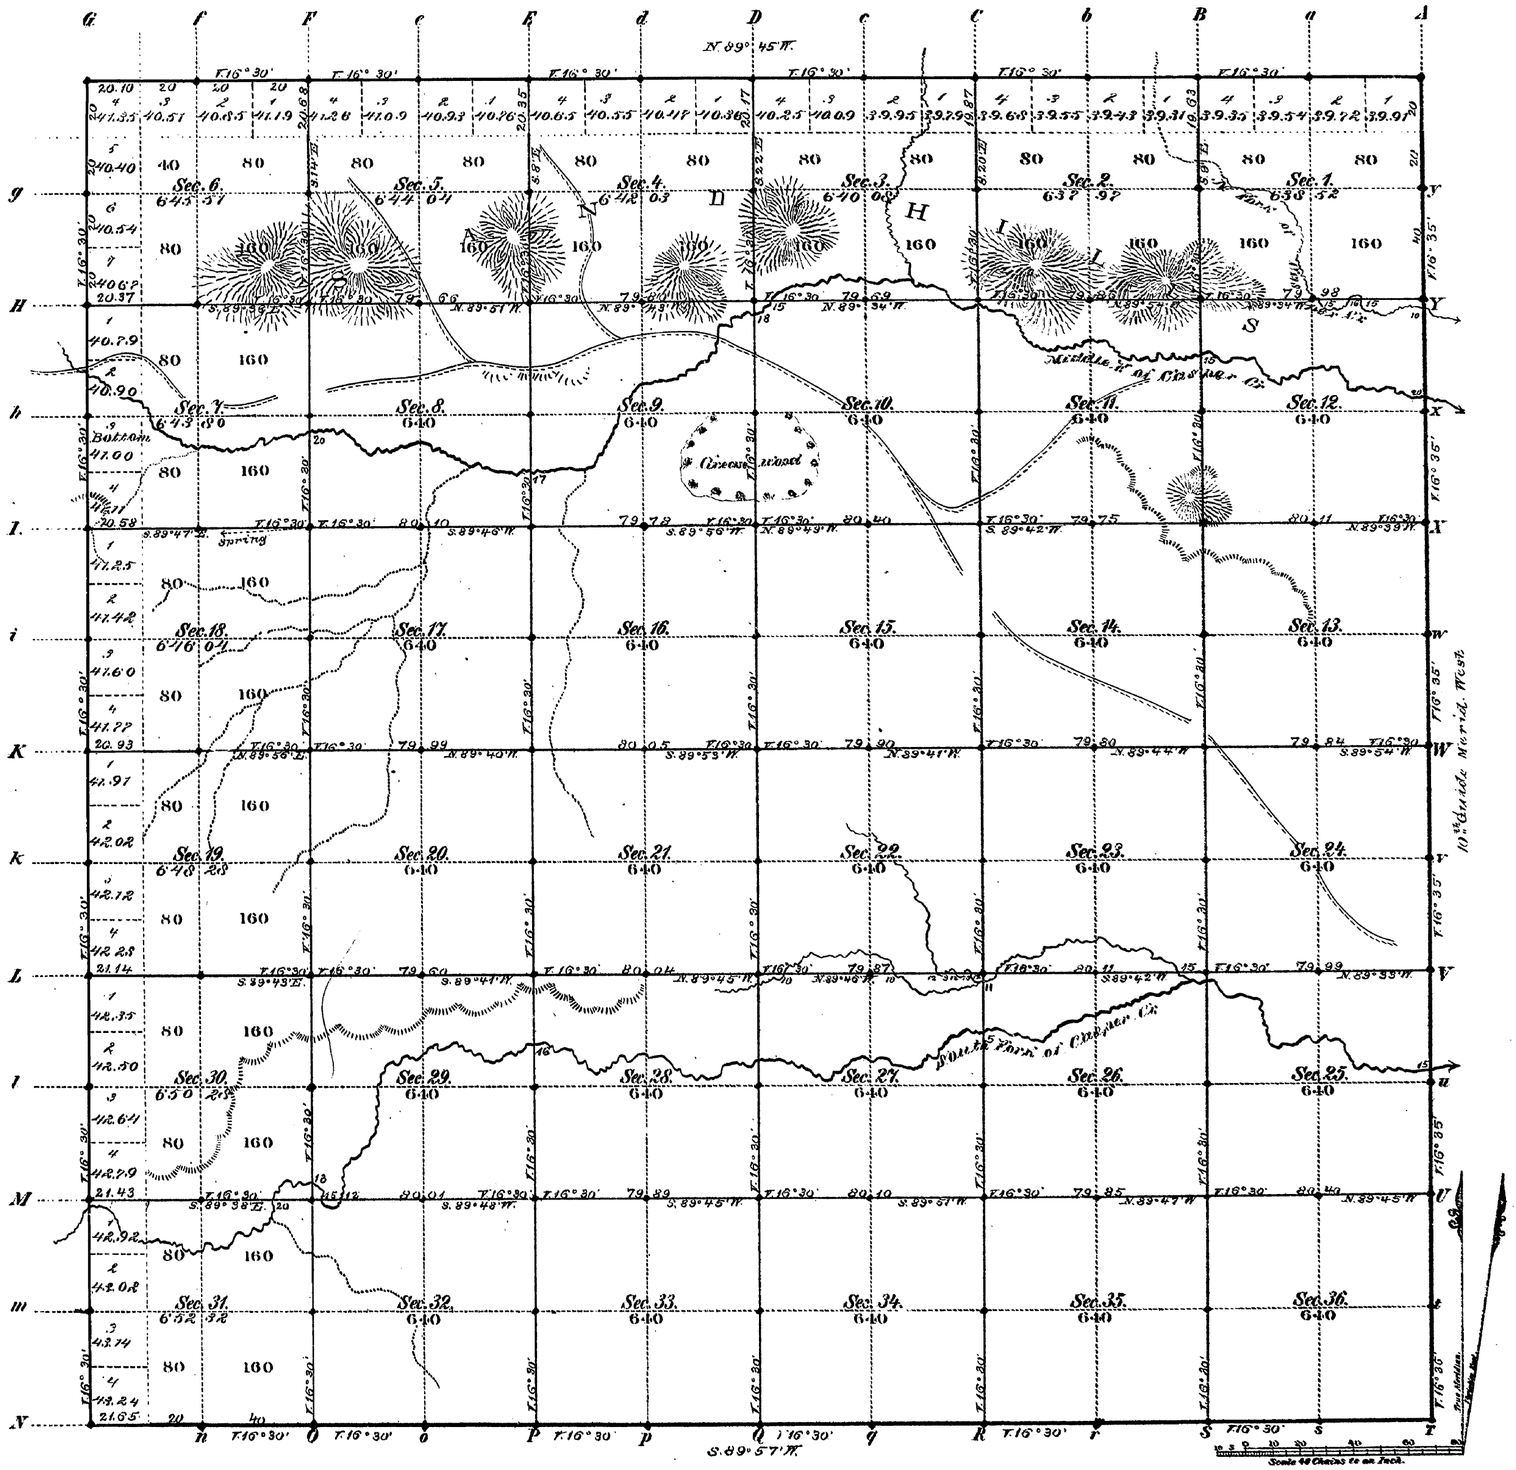


Total number of Acres. 23,088.87

| Surveys Designated | By Whom Surveyed | Date of Contract | Amount of Surveys Miles | Chs | Lks | When Surveyed | Magnetic Declination |
|---|---|---|---|---|---|---|---|
| S.W. & N. Township lines | F.O. Sawin | May 15, 1882 | 18 | 01 | 75 | June 19 & 20, 1882 | 16° 30' E. 0.67' |
| Subdivisions | J.B. Menardi | " " " | 60 | 03 | 72 | Aug. 21 - 26, 1882 | 16° 30' " " |
| Connections | | | | | | | |
| 10th Guide M.W. | Downey & Grant | Aug. 12, 1880 | 6 | 00 | 00 | Sept. 14, 1880 | |

The above Map of Township No. 35 North, Range No. 81 West of the Sixth Principal Meridian Wyoming Territory is strictly conformable to the field notes of the survey thereof on file in this Office, which have been examined and approved.

Surveyor General's Office,
Cheyenne Wyoming
February 23rd 1883.

Edw. C. David
Surv. Genl.

1242

A. Gast & Co. St. Louis, Mo.

35 - 81

(17)
accession no. 1705



# EXTERIOR LINES.

*Scale 3 miles to 1 Inch. Magnetic Variation E.*

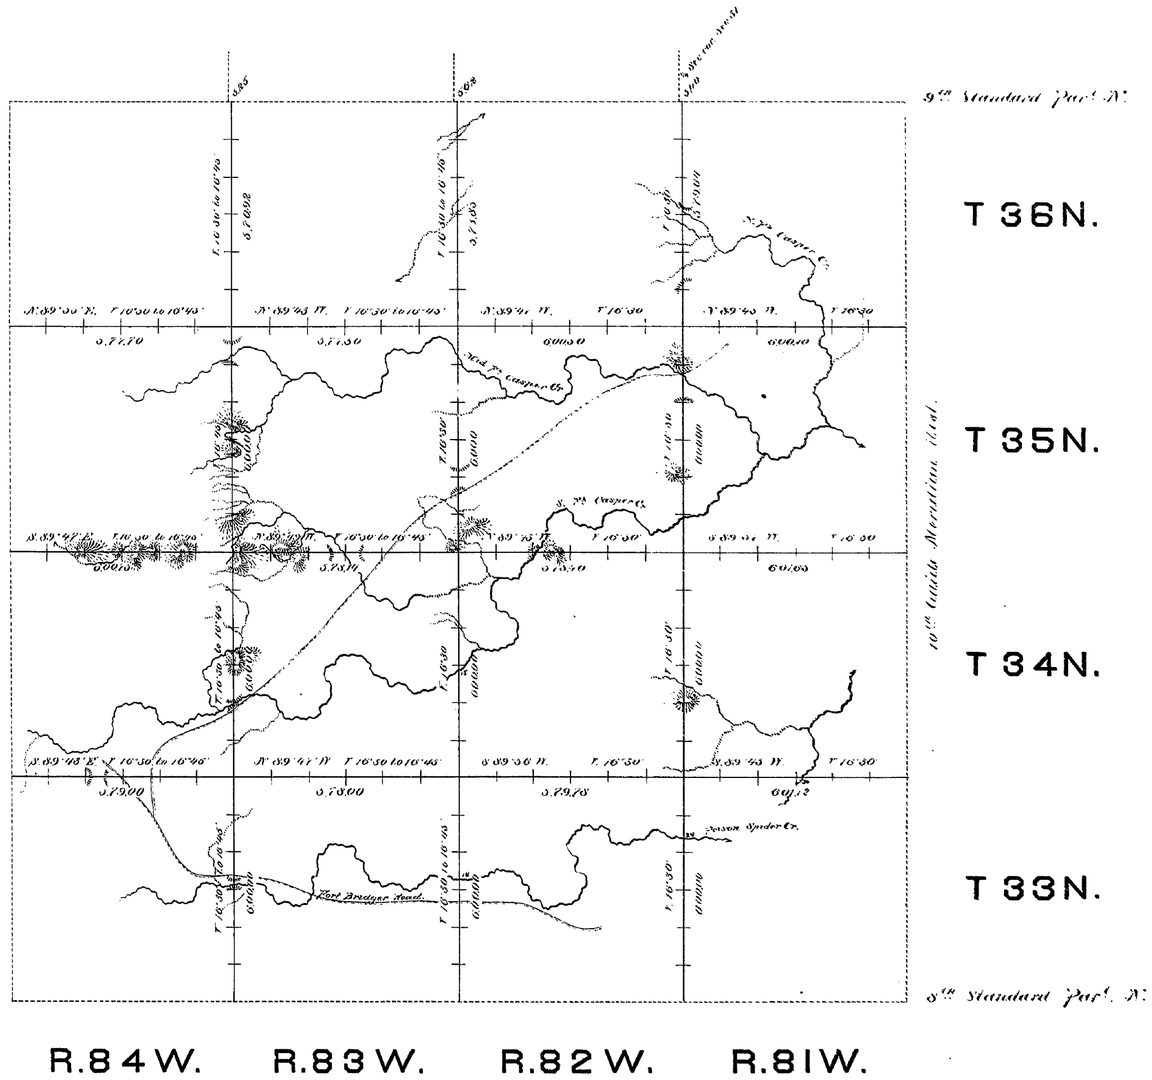


| Surveys Designated | By Whom Surveyed | Date of Contract | Amount of Surveys | | | When Surveyed |
|---|---|---|---|---|---|---|
| | | | miles | chs. | lks. | |
| Exterior lines | J. O. Sevin | May 25, 1882 | 143 | 57 | 05 | June 16 July 6, 1882. |
| Connections | - - - | - - - | | 16 | 27 | - - - |

I hereby certify that the above diagram of Townships No. 33, 34, 35 & 36 North, Ranges No. 81, 82, 83 & 84, West of the 6th Principal Meridian, Wyoming Territory, is strictly conformable to the field notes of the survey thereof on file in this Office, which have been examined and approved.

Surveyor Generals Office,
Cheyenne Wyo. Feby. 21st 1883.

Edw. C. David
Sur. Genl.

1229

(11.)

Indexed

696

**Click Here for Field Notes**

6.

# 10TH GUIDE MERIDIAN WEST

*From the 8th to the 10th Stand.d Par.l North, betw. Ranges 80 & 81 West, of the 6th Principal Meridian.*

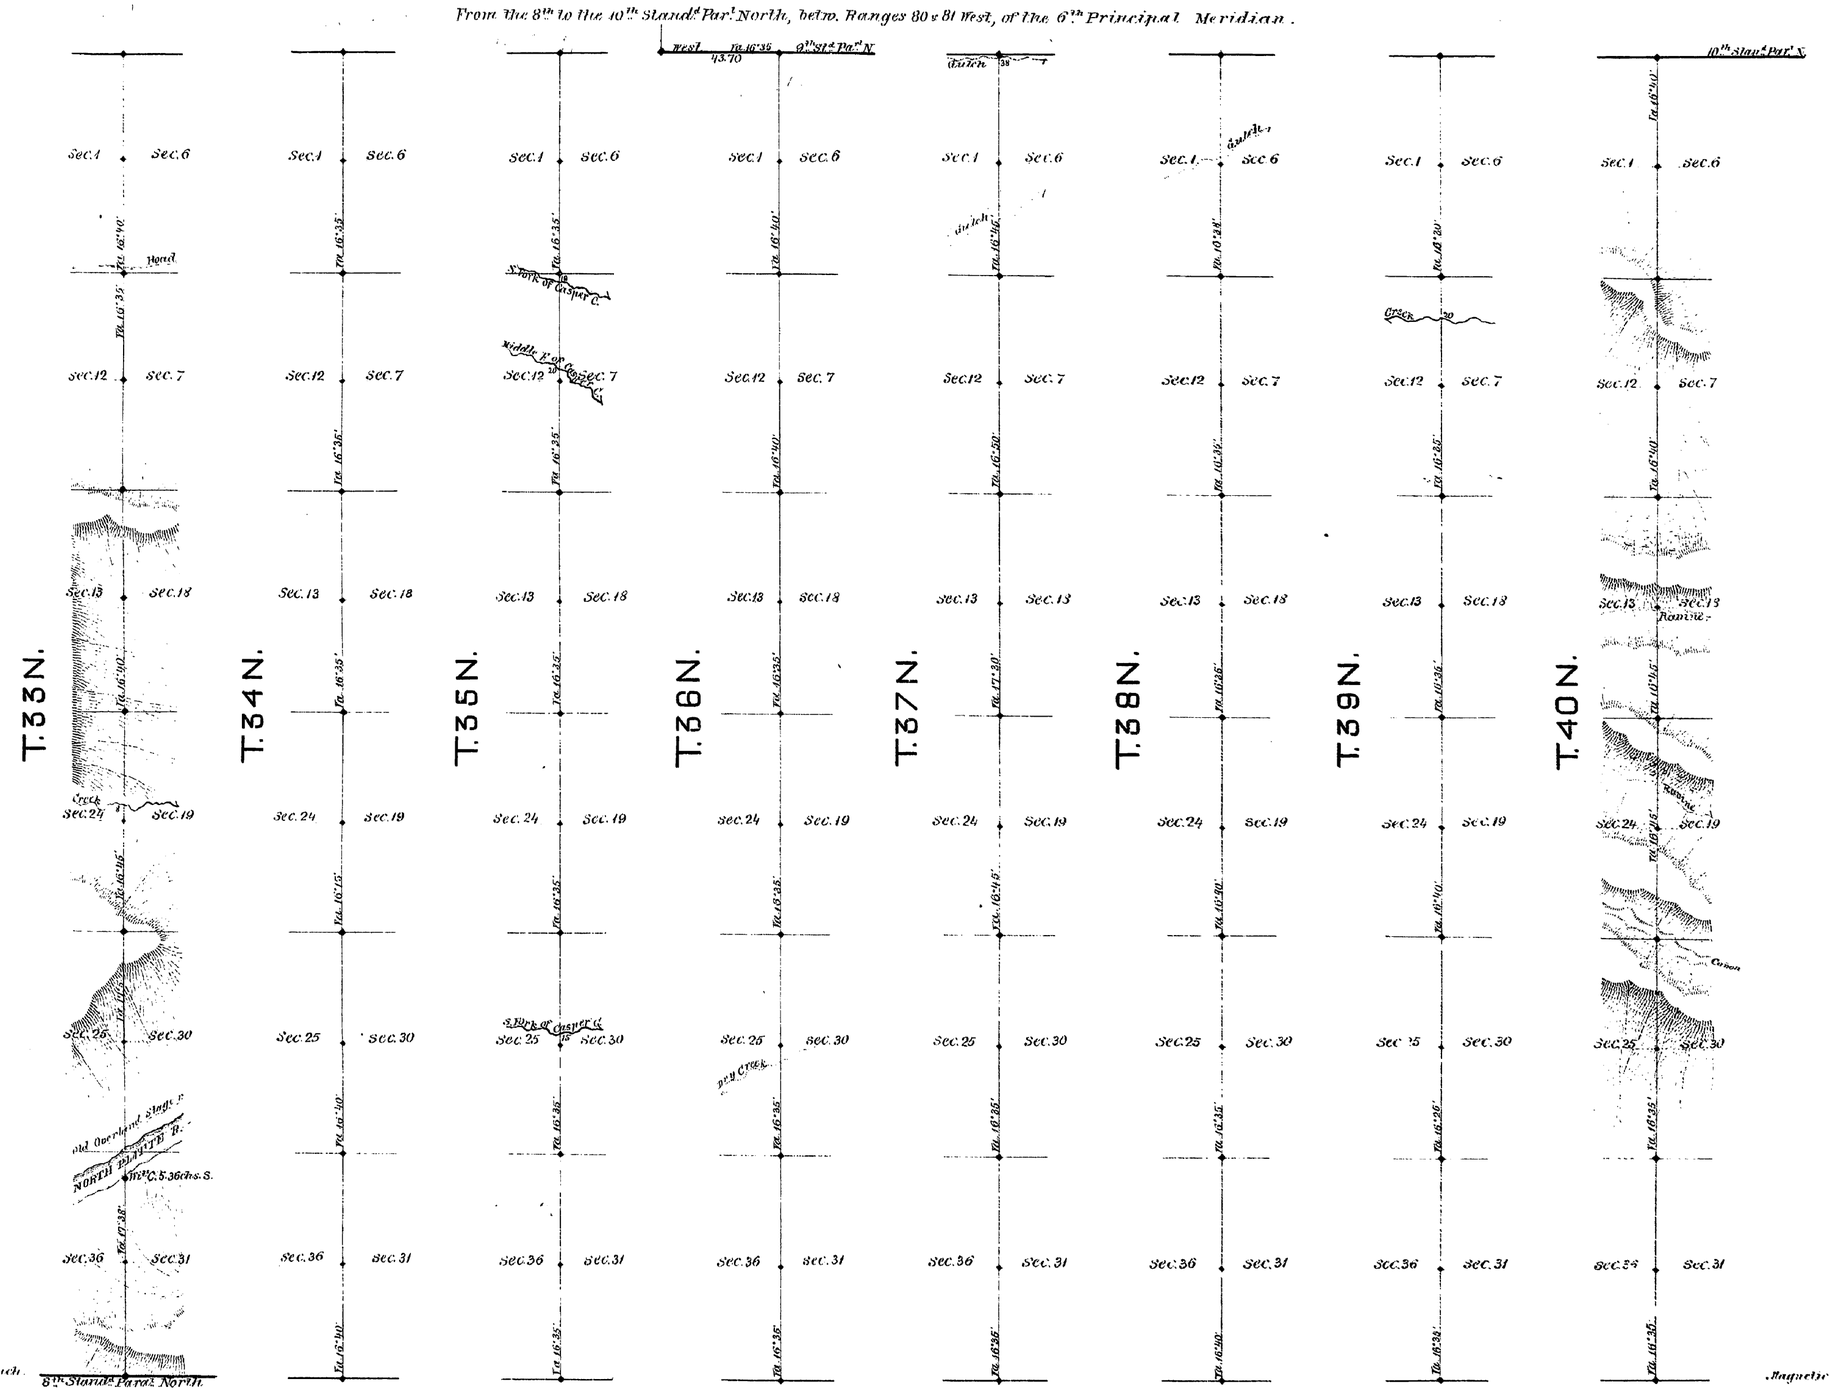


| Surveys Designated | By whom surveyed | Date of contract | Amount of surveys | | | When surveyed |
|---|---|---|---|---|---|---|
| | | | mls. | chs. | lks. | |
| 10th Guide Mer.d West | Downey & Grant | August 12, 1880 | 48 | 00 | 00 | Sept.br 1880 |
| Connections | " " " | " " " | 9 | 43 | 70 | " " |

*I hereby certify that the above diagram of the 10th Guide Meridian West of the 6th Principal Mer. from the 8th to the 10th Standard Parallel N. in Wyo. Ter. is strictly conformable to the field notes of the survey thereof on file in this office, which have been examined and approved.*

*Surveyor General's Office*

*Cheyenne, Wyo. March 12th 1881.*

Edw. C. David

*" Surveyor General.*