Click Here for Field Notes

6111

# TOWNSHIP No. 40 NORTH, RANGE No. 84 WEST OF THE SIXTH PRINCIPAL MERIDIAN, WYOMING.

DEPENDENT RESURVEY

TENTH STANDARD PARALLEL NORTH

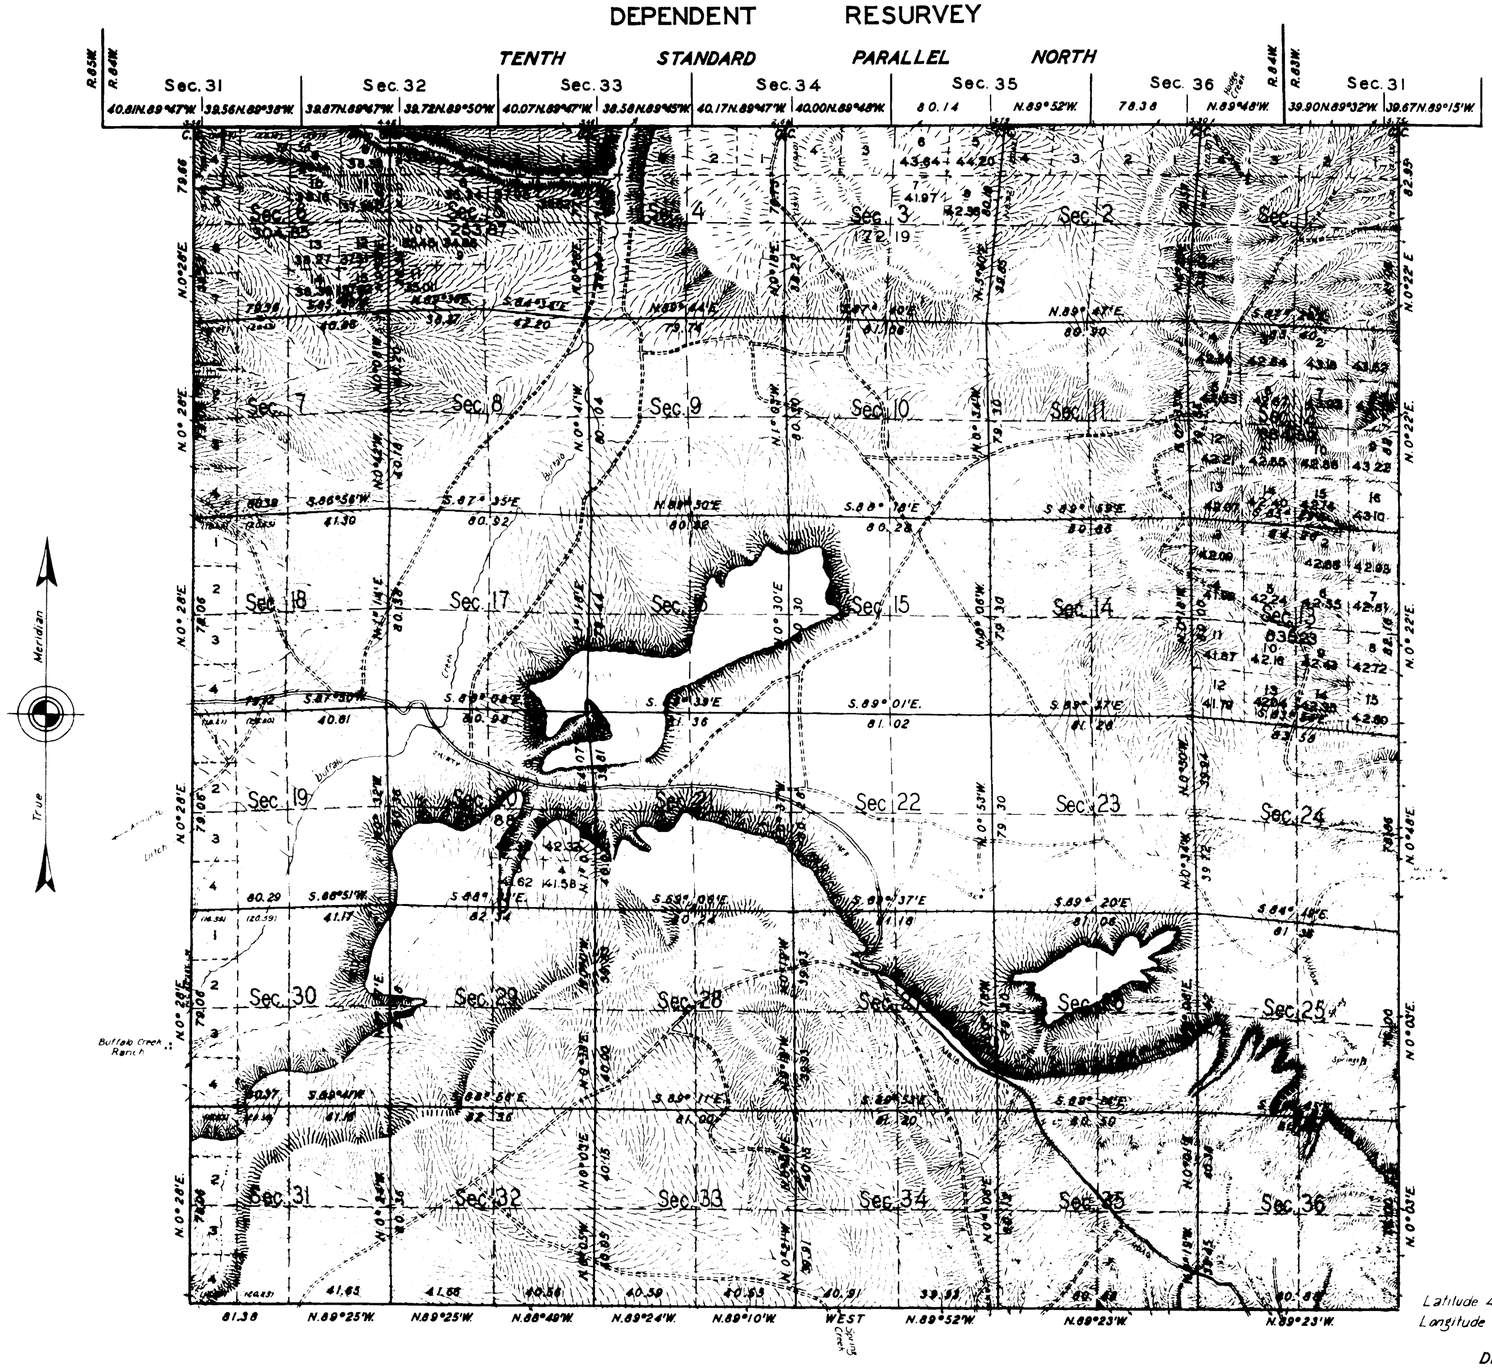


This plat of the resurvey of Township No. 40 North, Range No. 84 West, delineates a retracement and reestablishment of the lines of the original survey as shown upon the plat approved April 14, 1884, in their true original position according to the best available evidence of the position of the original corners; all differences between the measurements shown on the original plat and those derived in the retracement have been distributed proportionally between accepted corners in accordance with surveying rules; reference will be made to the original plat for the character of lands and more detailed descriptions of the various smaller subdivisions, except in sections 3, 5, 6, 12, 13 and 20, where the differences in area are so great as to warrant a recalculation of public lands therein.

Resurvey authorized by Commissioner November 10, 1933.

Latitude 43°23'33" N.
Longitude 106°51'38" W.

SCALE: 40 CHAINS TO AN INCH

AREA RESURVEYED: 23,016.95 ACRES

| LINES DESIGNATED | BY WHOM SURVEYED | GROUP | | MILEAGE | | WHEN SURVEYED | |
|---|---|---|---|---|---|---|---|
| | | NO. | DATE | MLS | CHS | BEGUN | COMPLETED |
| NORTH BOUNDARY | ATHERLY & KING | 102 | MARCH 12, 1931 | 6 | 5.69 | AUGUST 30, 1932 | JULY 11, 1933 |
| EXTERIOR | C.W. ATHERLY & YOUNG | 130 | MARCH 15, 1934 | 18 | 0.44 | AUGUST 1, 1934 | AUGUST 6, 1934 |
| SUBDIVISIONAL | " | " | " | 60 | 19.96 | AUGUST 3, 1934 | AUGUST 31, 1934 |
| CONNECTING | " | " | " | 0 | 30.91 | AUGUST 6, 1934 | AUGUST 15, 1934 |

Office of U.S. Supervisor of Surveys

Denver, Colorado, June 9, 1936.

The above plat of Township No. 40 North, Range No. 84 West of the Sixth Principal Meridian, Wyoming, is strictly conformable to the field notes of the resurvey thereof which have been examined and approved.

U.S. Supervisor of Surveys.

DEPARTMENT OF THE INTERIOR

GENERAL LAND OFFICE

Washington, D.C., Feb. 12, 1937.

The resurvey represented by this plat having been correctly executed in accordance with the requirements of law and the regulations of this office, is hereby accepted.

Acting Assistant Commissioner.

ECL

2180-A

Transf to Cheyenne L.O. June 24, 1937

40 - 84

AMT

(27)

Click Here for Field Notes

49

3133

# TOWNSHIP No. 40 NORTH. RANGE No. 84 WEST of the 6TH Principal MERIDIAN.

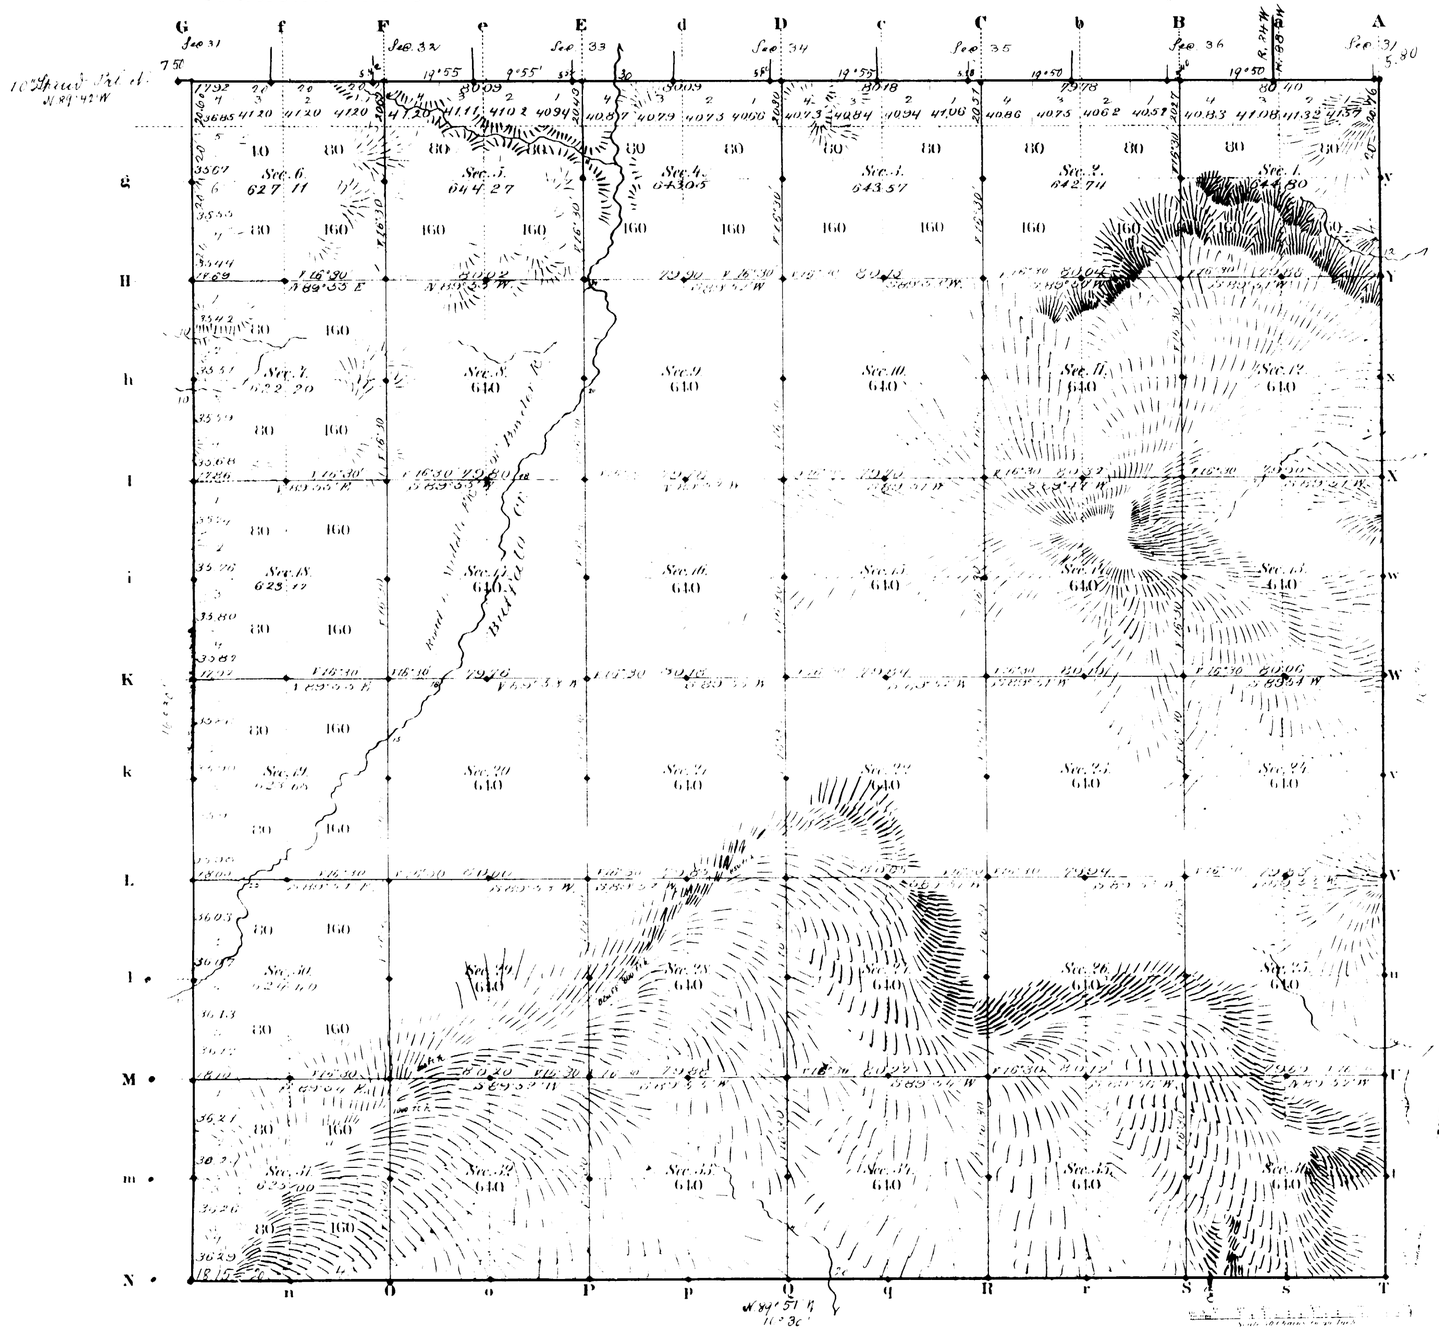


Total number of Acres 22,963.94

| Surveys Designated | By Whom Surveyed | Date of Contract | Amount of Surveys Miles | Chs. | Lks. | When Surveyed | Magnetic Declination |
|---|---|---|---|---|---|---|---|
| 1st Township lines | Charles S. Libby | May 13, 1883. | 17 | 79 | 51 | July 2, 1883. | 16° 22' |
| Subdivisions | " " | " " | 59 | 70 | 97 | Sep. 24 29 1883. | 16° 30' |
| Connections | " " | " " | | 27 | 71 | " " | " " |
| 1st Stand. N. | Charles H. Houy | Jun. 2, 1882. | 5 | 78 | 30 | April 7, 1882. | |

The above Map of Township No. 40 North Range No. 84 West of the 6th Principal Meridian Wyoming Territory is strictly conformable to the field notes of the survey thereof on file in this Office which have been examined and approved

Surveyor General's Office, Cheyenne Wyoming April 14th 1884.

Edw. C. Dwight
Surv. Gen.

2180

40 - 84

(27)

Index 28

Click Here for Field Notes

3744

(60)

# EXTERIOR LINES

Scale 3 miles to 1 inch. Mag. Var. East.

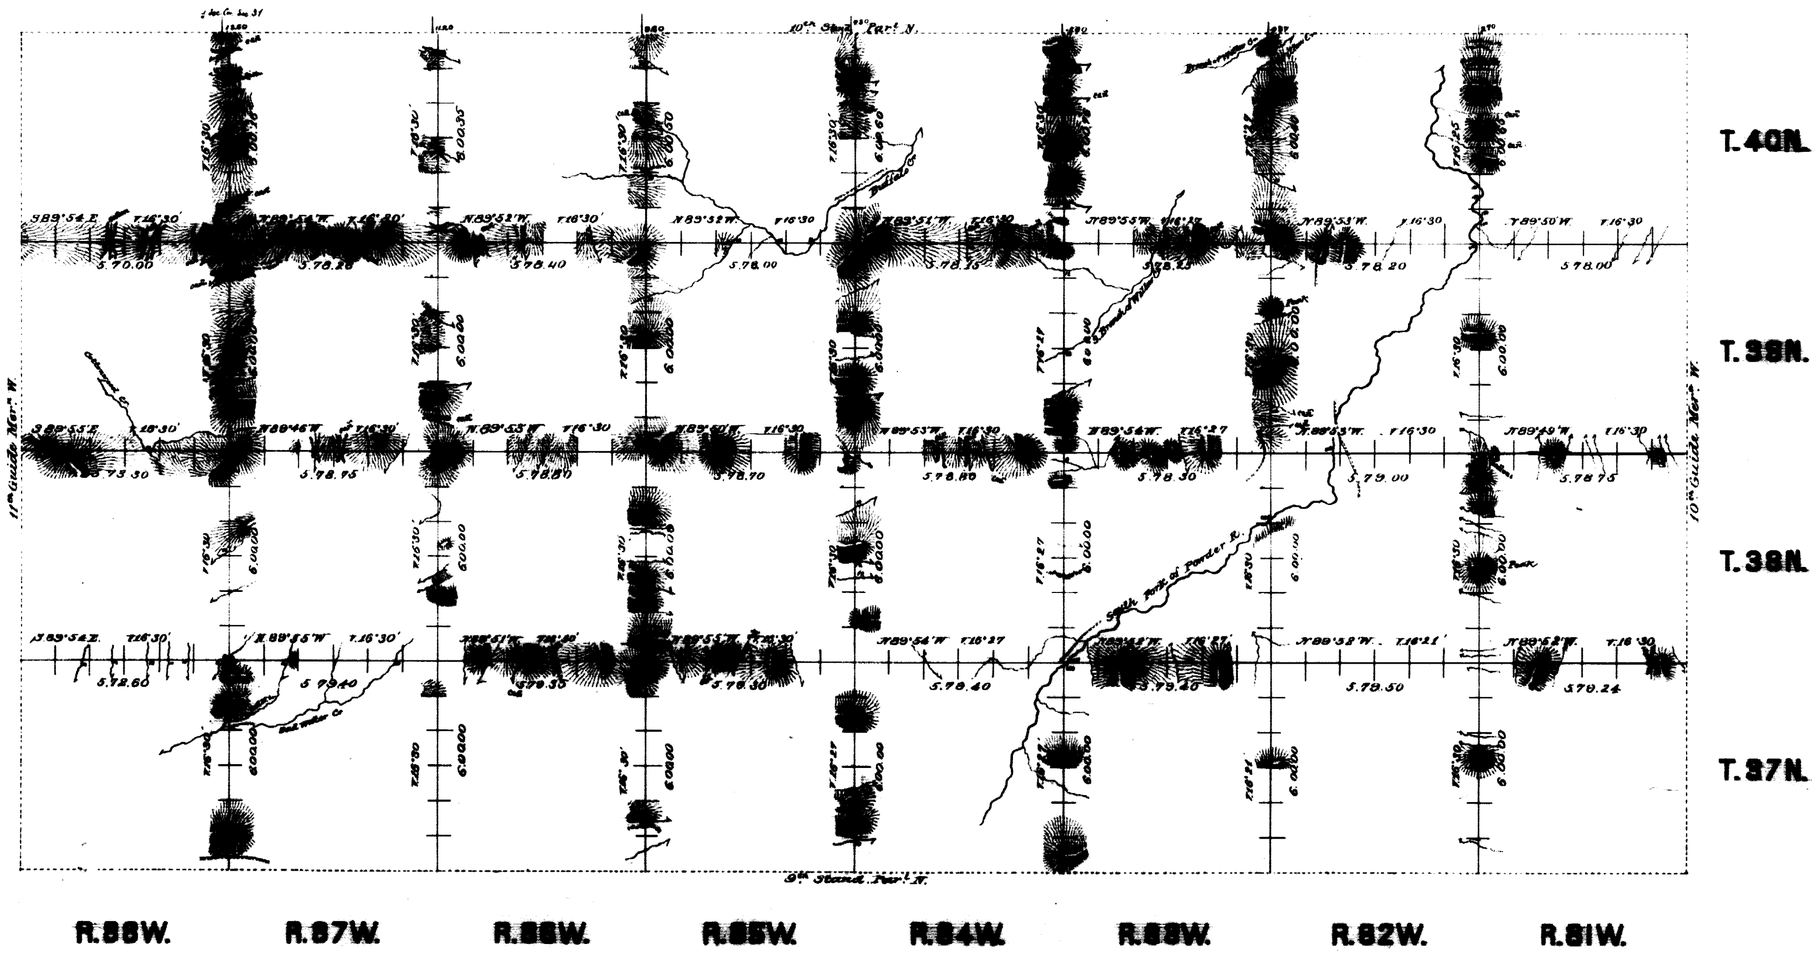


| Surveys Designated. | By Whom Surveyed. | Date of Contract. | Amount of Surveys | | | When Surveyed. |
|---|---|---|---|---|---|---|
| | | | miles | chs | links | |
| Exterior lines | Curtis K Libby | May 18 1883 | 341 | 38 | 27 | June 2-Aug 24, 1883 |
| Connections | " " " | " " " | | 52 | 77 | " " " |

I hereby certify that the above diagram of the Exterior lines of Tp's 37, 38, 39, & 40 North, R's 81, 82, 83, 84, 85, 86, 87 & 88 W. of the 6th P.M. Wyo. Ter. is strictly conformable to the field notes of the survey thereof on file in this office, which have been examined and approved.

Surveyor General's Office,
Cheyenne Wyoming. April 14th 1884 } Edw. C. Lovell Sur. Genl.

2191