Click Here for Field Notes

Acces. 6536

ORIGINAL

TOWNSHIP Nº 41 NORTH, RANGE Nº 78 WEST, OF THE SIXTH PRINCIPAL, MERIDIAN, WYOMING.

DEPENDENT RESURVEY

Lat. 43°33'30.2" N.
Long. 106°17'12.3" W.

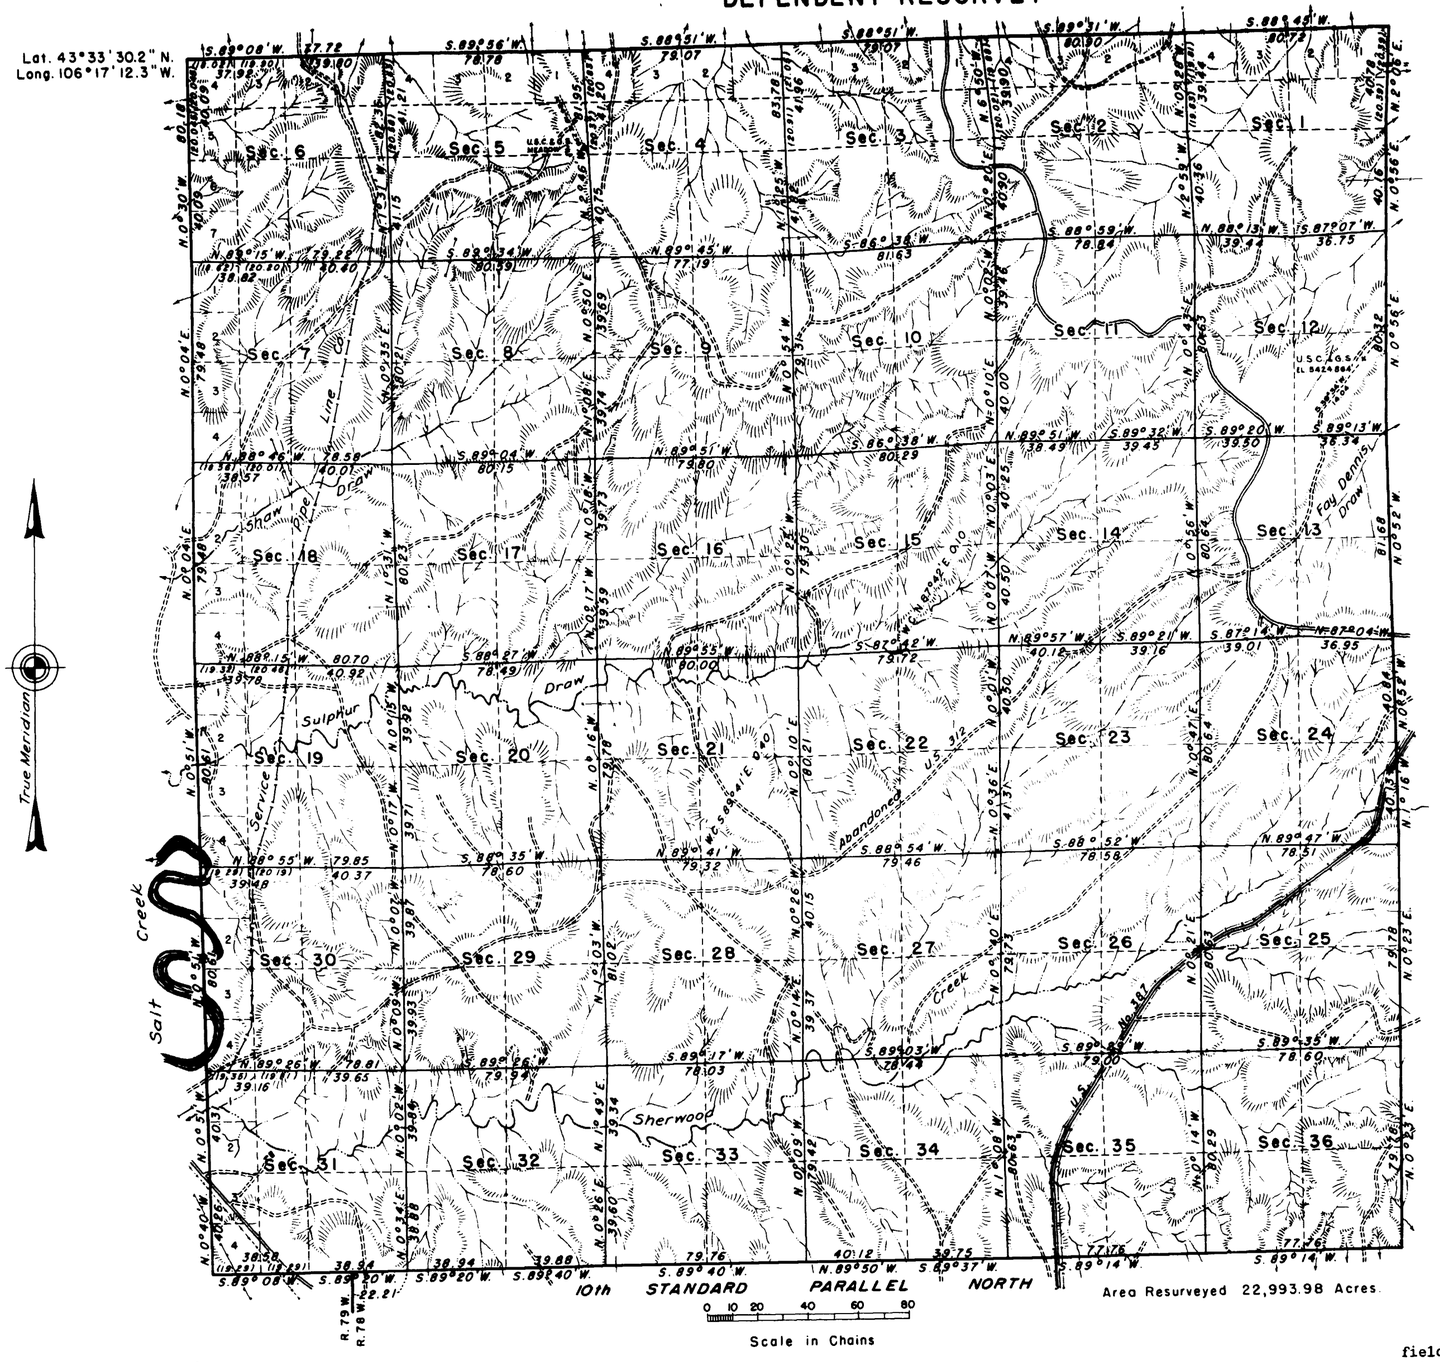

Area Resurveyed 22,993.98 Acres.

Resurvey of the boundaries and subdivisional lines executed by Russell C. MacDonald, Cadastral Engineer, under Special Instructions for Group 223 Wyoming, dated April 18, 1950.

RECEIVED
APR 22 19..
Bureau of Land Management
Land and Survey Office
Cheyenne, Wyoming

This plat represents a retracement and reestablishment of the original township boundary and subdivisional lines designed to restore the corners in their original locations according to the best available evidence. The lottings and areas are as shown on the plat approved March 31, 1883.

UNITED STATES
DEPARTMENT OF THE INTERIOR
BUREAU OF LAND MANAGEMENT
Washington, D. C., March 17, 1953

This plat is strictly conformable to the approved field notes, and the survey, having been correctly executed in accordance with the requirements of law and the regulations of this Bureau, is hereby accepted.

For the Director

James B. Clement

Assistant Chief, Division of
Cadastral Engineering

J.G.H.

Topography compiled from aerial photographs and coordinated with section line control

R.L.C.

38118

41-78

1335-A

(19)

Click Here for Field Notes

1827

TOWNSHIP No 41 NORTH. RANGE No 78 WEST of the 6th Principal MERIDIAN.

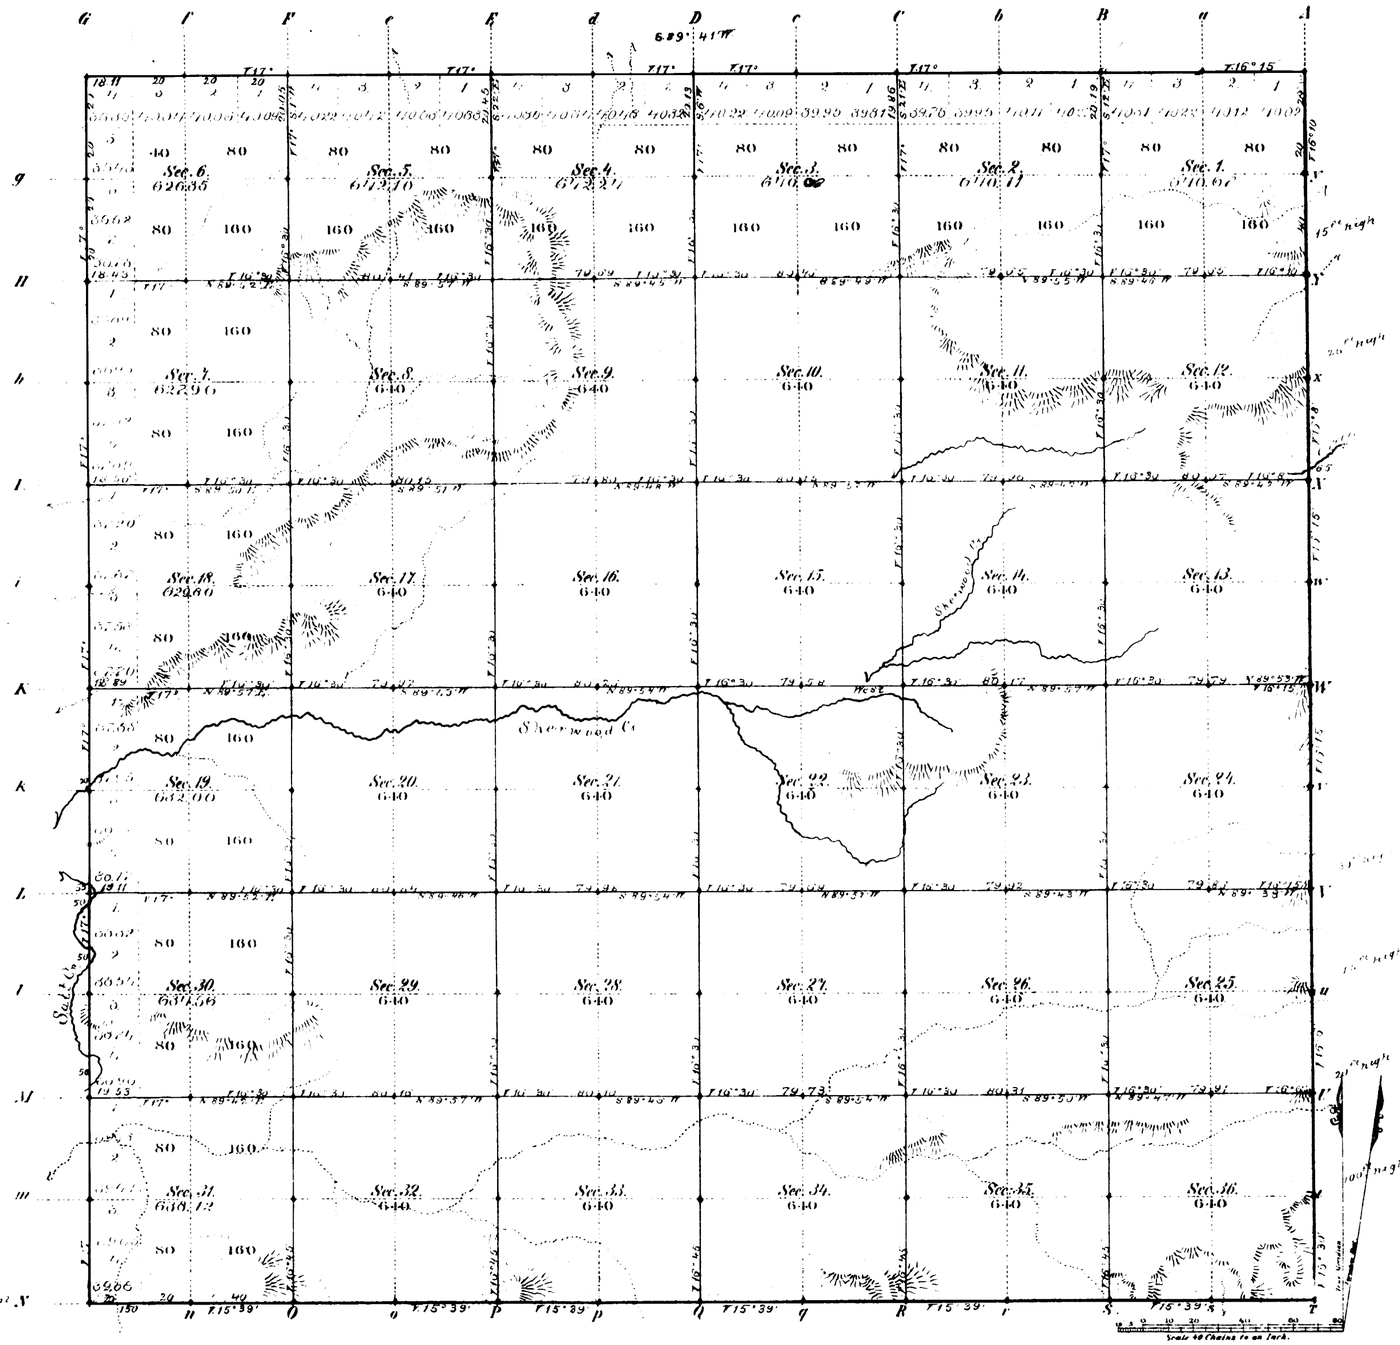

Total number of Acres 22,993.98

Surveys Designated	By Whom Surveyed	Date of Contract	Amount of Surveys Mls	Chs	Lks	When Surveyed	Magnetic Declination
E W & N Township lines	McCarthy & Moore	Febr. 2nd 1881	17	76	11	Aug. 1, 11 & 12, 1881	15° 25' East
Subdivisions	R.D. Hunter	June 10, 1882	59	75	11	June 20 & 26, 1882	15° 30'
Connections							
10th Stand. Par. N	McCarthy & Moore	Febr. 2nd 1881	3	00	00	March 11 & 12, 1881	

The above Map of Township No 41 North Range No 78 West of the Sixth Principal Meridian Wyoming Territory is strictly conformable to the field notes of the survey thereof on file in this Office, which have been examined and approved.

Surveyor Generals Office
Cheyenne Wyoming
March 31 1883

Edw. C. Davis
Dpt. Surv. Gen.l

A. Gast & Co., St. Louis, Mo.

1335

41 - 78

(19)
Indexed

1909

EXTERIOR LINES.

Scale 3 miles to 1 inch; Magnetic Var. E.

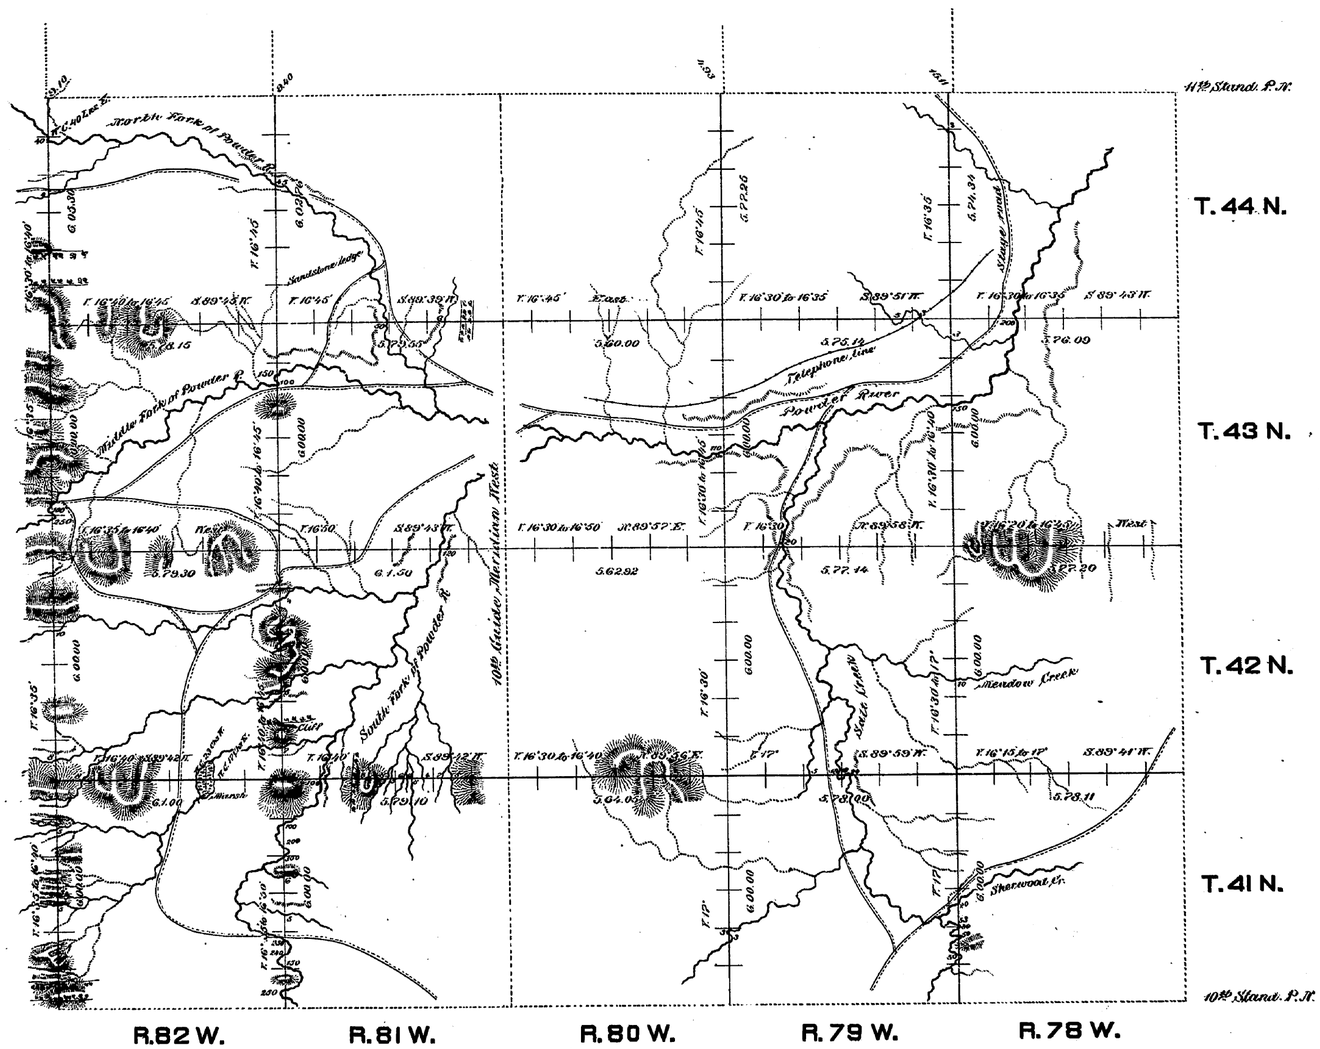

Surveys Designated.	By Whom Surveyed.	Date of contract.	Amount of Surveys. Mls.	Chs.	Lks.	When Surveyed.
Exterior Lines	McCarthy & Moore	Feb. 2nd 1881	185	6	90	Aug. 11-Sept. 12, 1881.
Connections	" " "	" " "		38	54	" " "

I hereby certify that the above diagram of the exterior lines of Townships Nos. 41, 42, 43, & 44, North Ranges, Nos. 78, 79, 80, 81, & 82 West of the 6th Principal Meridian Wyoming Territory is strictly conformable to the field notes of the survey thereof on file in this office, which have been examined and approved.

Surveyor General's Office,
Cheyenne Wyo.
April 11th 1882.

Edw. C. David
Surveyor General.

Click Here for Field Notes

10TH STANDARD PARALLEL NORTH

From the 8th to the 10th Guide Meridian West, between Townships 40 & 41 N., Ranges 65 to 80 incl. West of the 6th Prin'l Mer'n Wyo. Terr.

T. 41 N. R. 80 W.

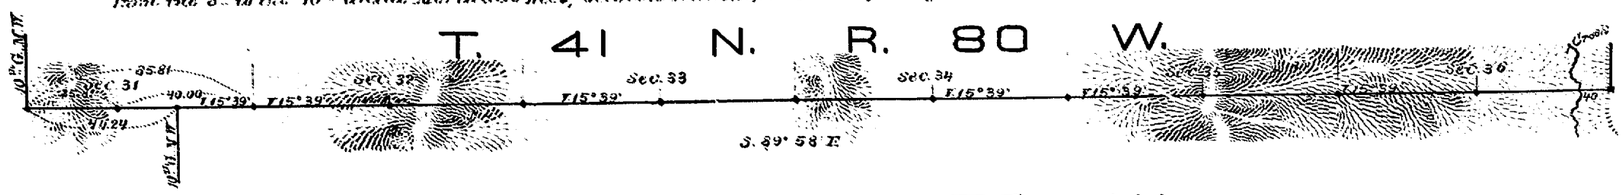

T. 41 N. R. 79 W.

T. 41 N. R. 78 W.

T. 41 N. R. 77 W.

T. 41 N. R. 76 W.

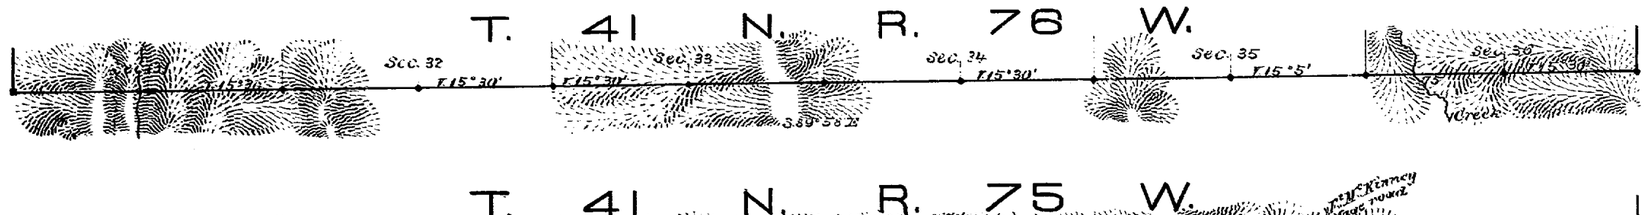

T. 41 N. R. 75 W.

T. 41 N. R. 74 W.

T. 41 N. R. 73 W.

T. 41 N. R. 72 W.

T. 41 N. R. 71 W.

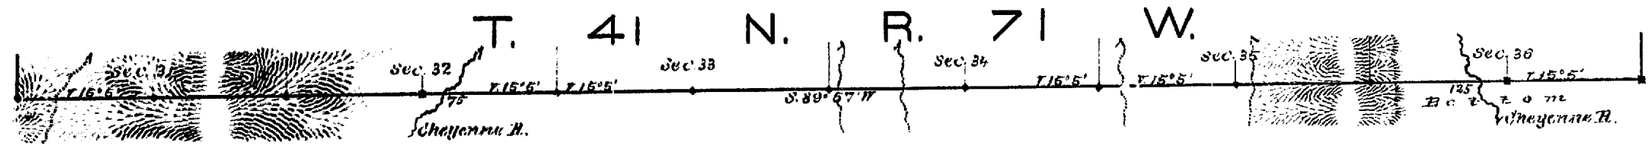

T. 41 N. R. 70 W.

T. 41 N. R. 69 W.

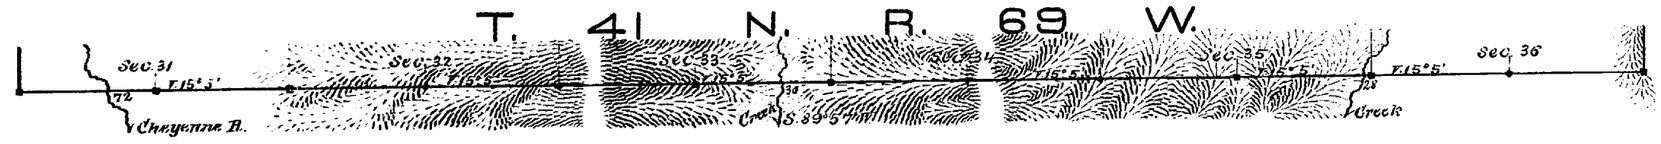

T. 41 N. R. 68 W.

T. 41 N. R. 67 W.

T. 41 N. R. 66 W.

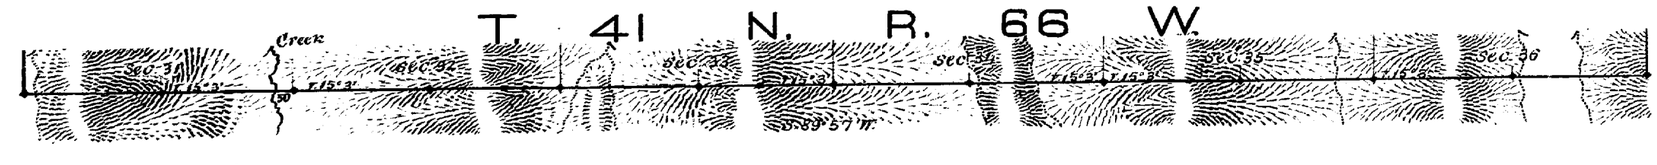

T. 41 N. R. 65 W.

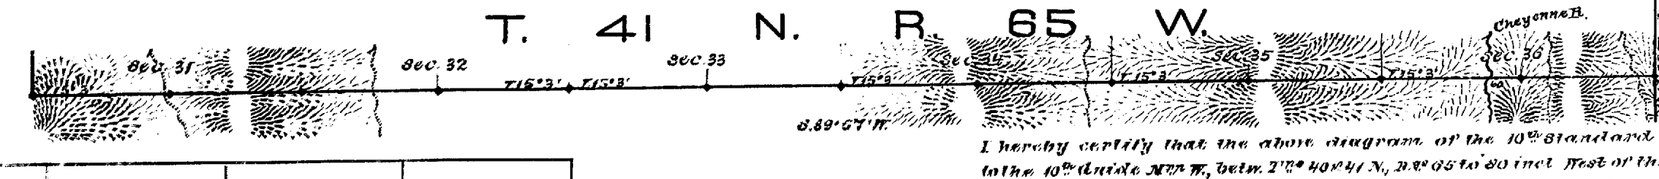

Scale, 40 chs. to an inch.

Magnetic variat. East.

Surveys Designated, By whom surveyed	Date of Contract	Amount of Survey			When surveyed
		chs.	chs.	chs.	
10th Stand. Pl. North, W. Carthy & Moore	February 2nd 1881	96	65	81	Feby. 19 - March 1881
Unsurveyed					

I hereby certify that the above diagram of the 10th Standard Parallel North, from the 8th to the 10th Guide Mer'n W., betw. T'ps 40 & 41 N., R'g's 65 to 80 incl. West of the 6th Prin'l Mer'n Wyo. Territ. is strictly conformable to the field notes of the survey thereof on file in this office, which have been examined and approved.

Surveyor General's Office,
Cheyenne, Wyo. July 24th 1882.

Edw. C. Dawes
Surveyor General.

ACCESSION NO. 1113

67