Acces. No. 6195

ORIGINAL

TOWNSHIP Nº 36 NORTH, RANGE Nº 64 WEST OF THE SIXTH PRINCIPAL MERIDIAN, WYOMING

DEPENDENT RESURVEY OF SECTIONS 19 & 27 TO 34

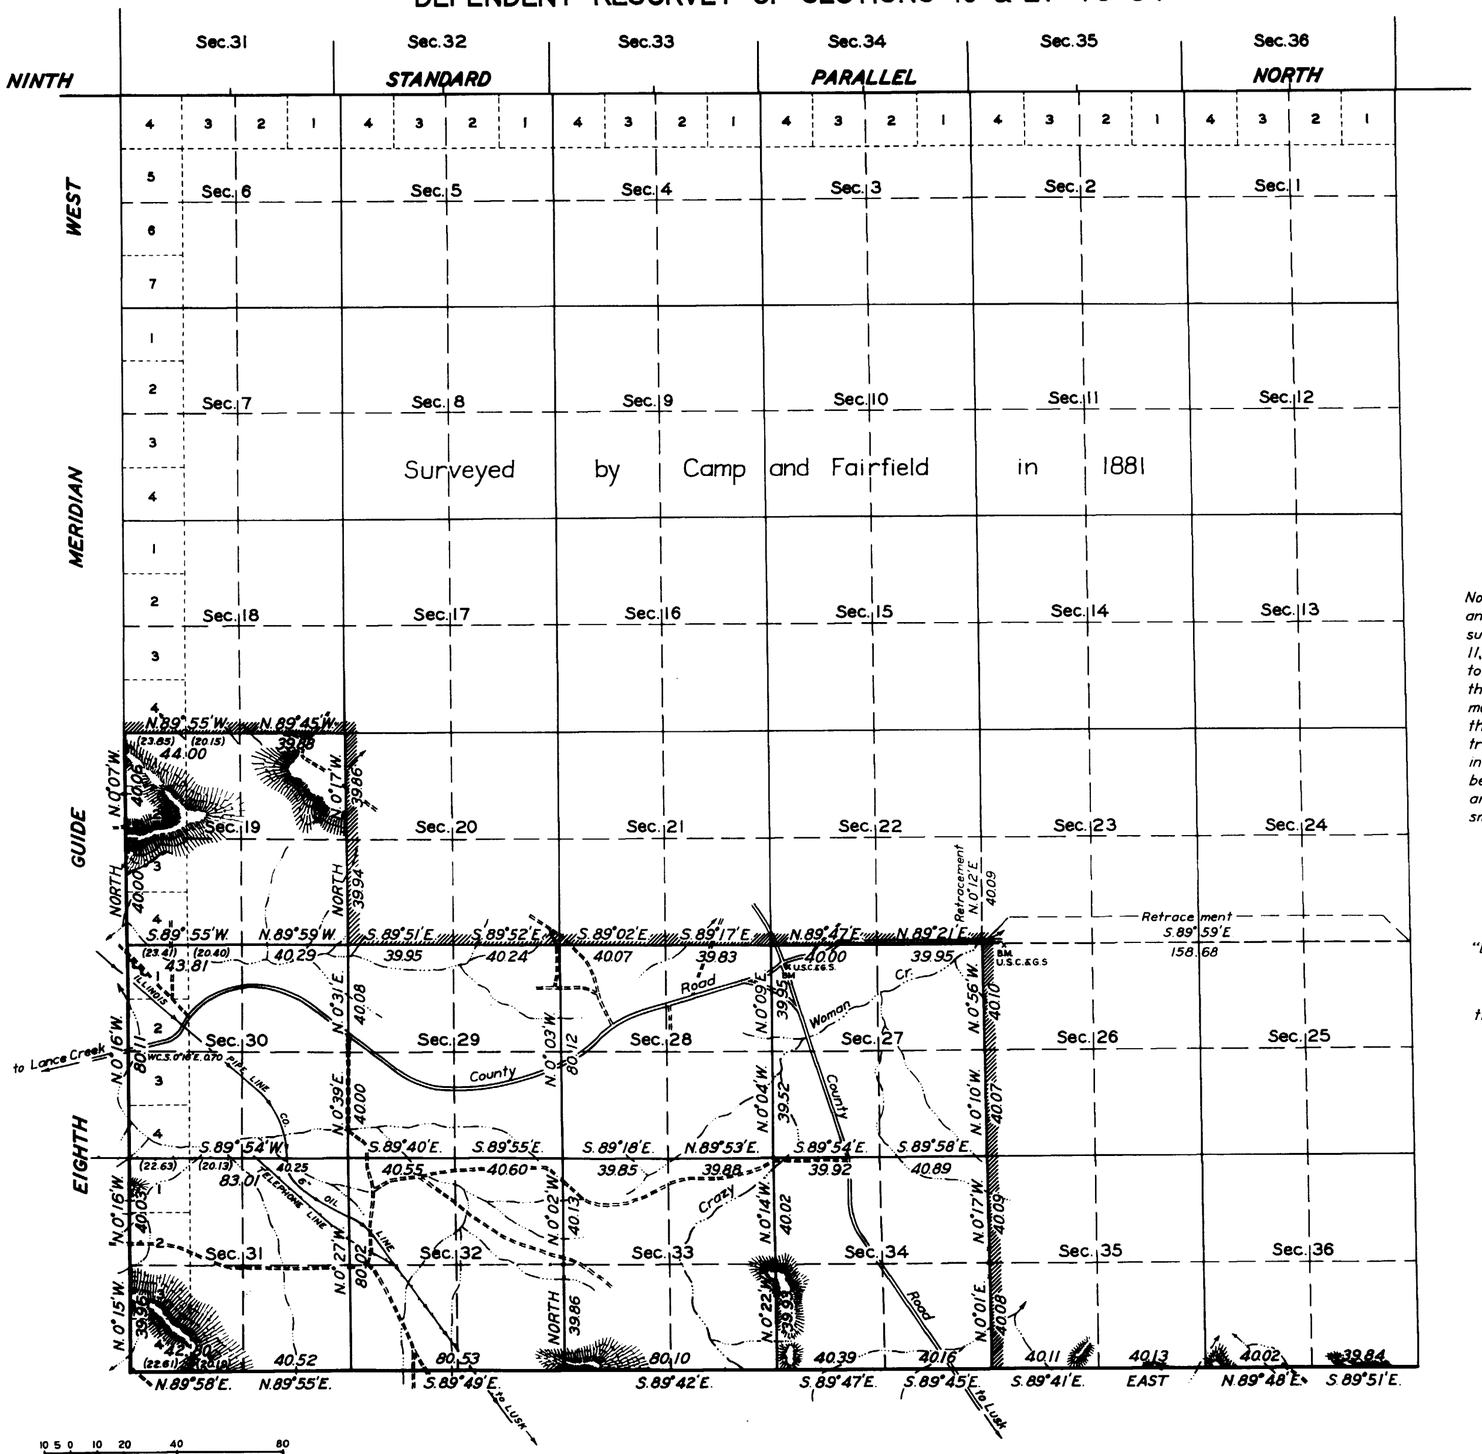

True Meridian

Scale: 40 Chains to an Inch

Area Resurveyed, 5,828.44 Acres.

LINES DESIGNATED	BY WHOM SURVEYED	GROUP Nº	GROUP DATE	MILEAGE MLS.	MILEAGE CHS.	WHEN SURVEYED BEGUN	WHEN SURVEYED COMPLETED
EXTERIOR	Marvin J. Lytle	186	March 13, 1940.	9	04.76	March 14, 1940.	April 5, 1940.
SUBDIVISIONAL	Ross W. Moor			18	12.49	March 25, 1940.	

RCM

This plat of the resurvey of Township 36 North, Range 64 West, delineates a retracement and reestablishment of the lines of the original survey as shown upon the plat approved August 11, 1882, in their true original position according to the best available evidence of the position of the original corners; all differences between the measurements shown on the original plat and those derived in the retracement have been distributed proportionally between accepted corners in accordance with surveying rules; reference will be made to the original plat for the showing of the areas and more detailed descriptions of the various smaller subdivisions.

Resurvey authorized by Commissioner's letter "E" dated March 9, 1940.

The area resurveyed embraces a portion of the producing Lance Creek oil field.

Office of Supervisor of Surveys
Denver, Colorado, May 3, 1940.
The above plat of Township No. 36 North, Range No. 64 West, of the Sixth Principal Meridian, Wyoming, is strictly conformable to the field notes of the resurvey thereof which have been examined and approved.

Supervisor of Surveys.

UNITED STATES
DEPARTMENT OF THE INTERIOR
GENERAL LAND OFFICE

Washington, D.C., May 18, 1940.
The resurvey represented by this plat having been correctly executed in accordance with the requirements of law and the regulations of this office, is hereby accepted.

Acting Assistant Commissioner.

E.E.C. H.M.S.

36 - 64

864-A

Drainage Plan L.C.
June 1, 1940

Click Here for Field Notes

(14)

1187

28

TOWNSHIP Nº 36 NORTH, RANGE Nº 64 WEST of the 6th Principal MERIDIAN.

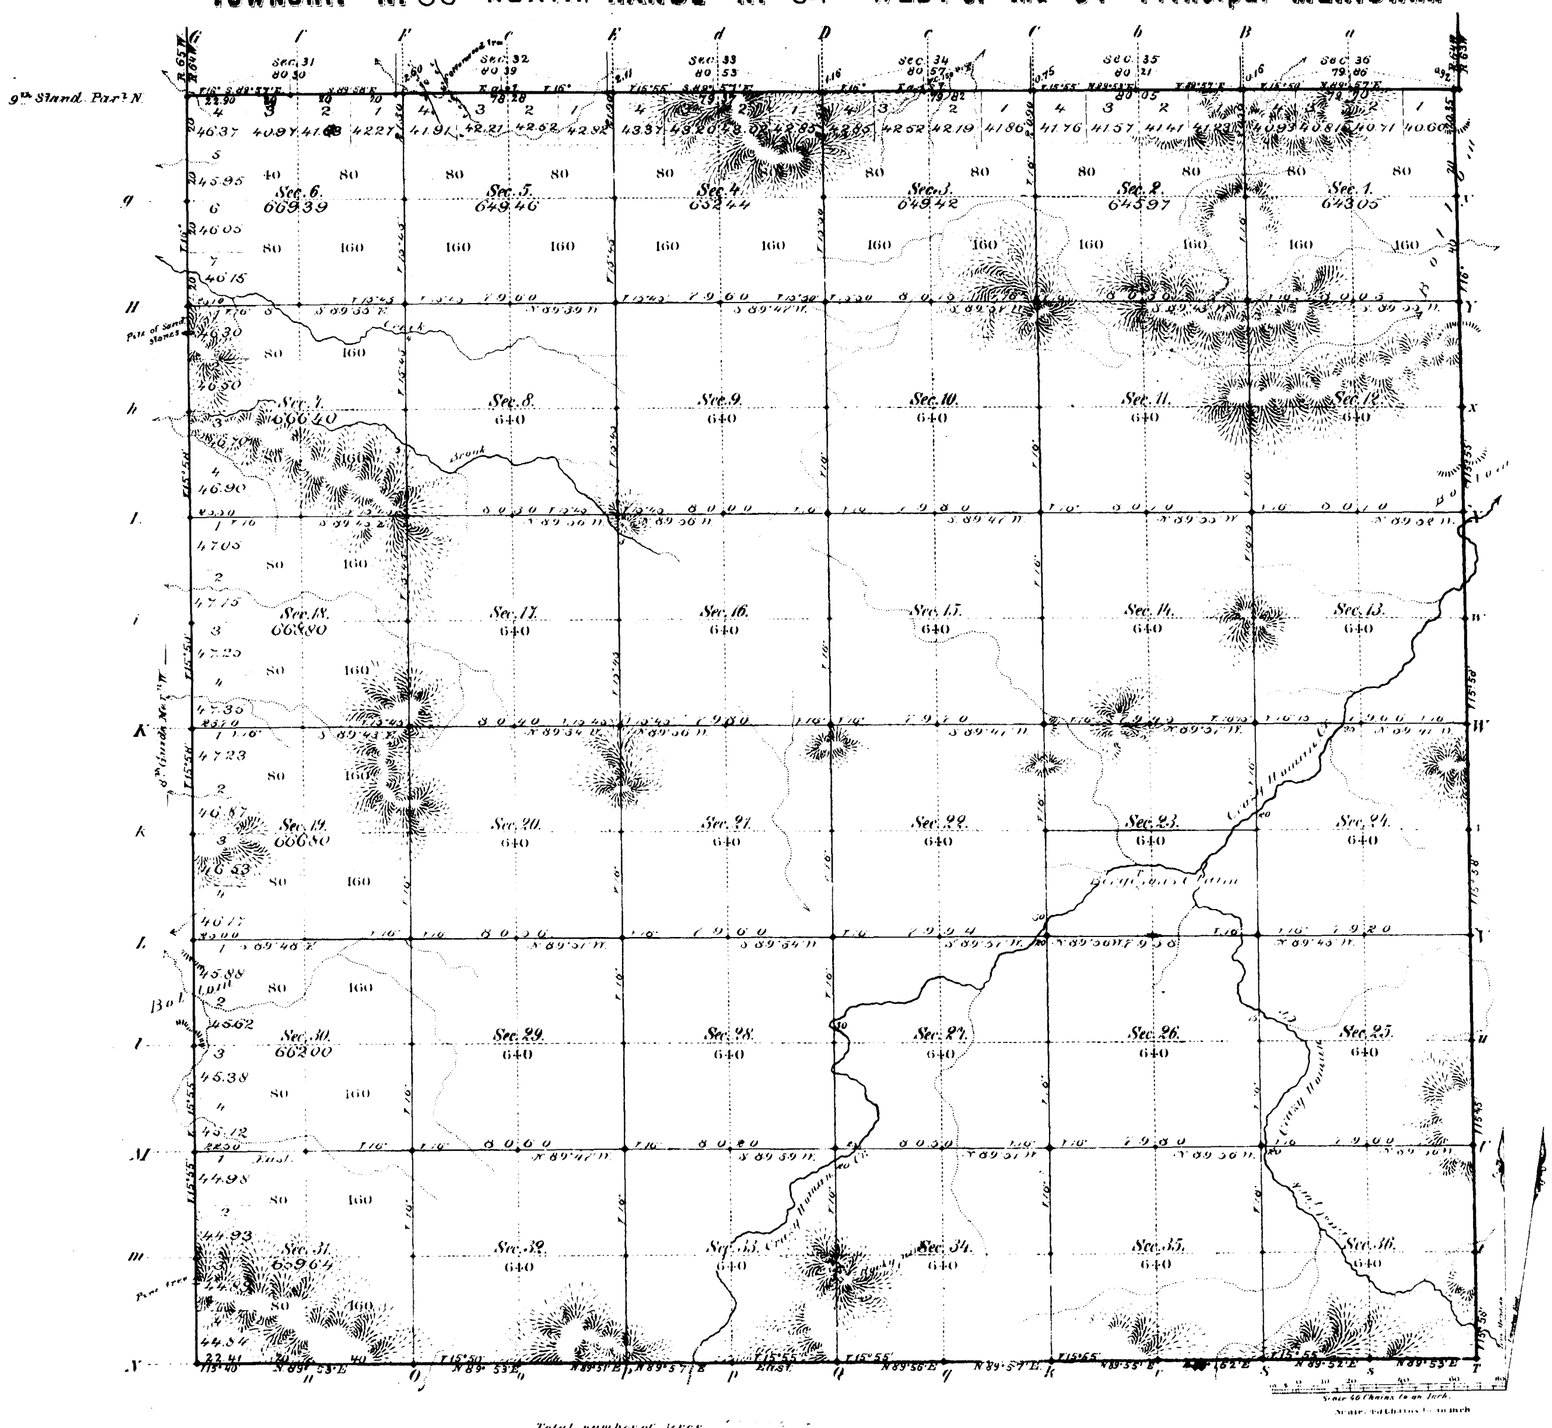

Total number of Acres.

Surveys Designated	By Whom Surveyed	Date of Contract	Amount of Surveys M. Ch. Lks.	When Surveyed	Magnetic Declination
E. & S. Township lines	Charles H. Brann	July 23, 1880	12 2 76	Sept. 20 & 21, 1880	15° 52' East
Subdivisions	Camp & Fairfield	May 9, 1881	60 20 64	Aug. 16-20, 1881	15° 50 " "
Connections	" " "	" "	6 78	" " "	
6th Guide Mer. W	Charles H. Brann	July 23, 1880	6 0 0	August 11, 1880	
9th Stand. Par.l N.	" " "	" "	6 0 12	August 12, 1880	

The above Map of Township Nº 36 North of Range Nº 64 West of the Sixth Principal Meridian Wyoming Territory is strictly conformable to the field notes of the survey thereof on file in this Office, which have been examined and approved

Surveyor Generals Office,
Cheyenne Wyoming
August 11th 1882

Edw. C. Davis
Surv. Gen.l

A. Gast & Co., St. Louis Mo.

864

36 - 64

(10) Modified

661

Field Notes Tps. 33-36 N.

69

EXTERIOR LINES.

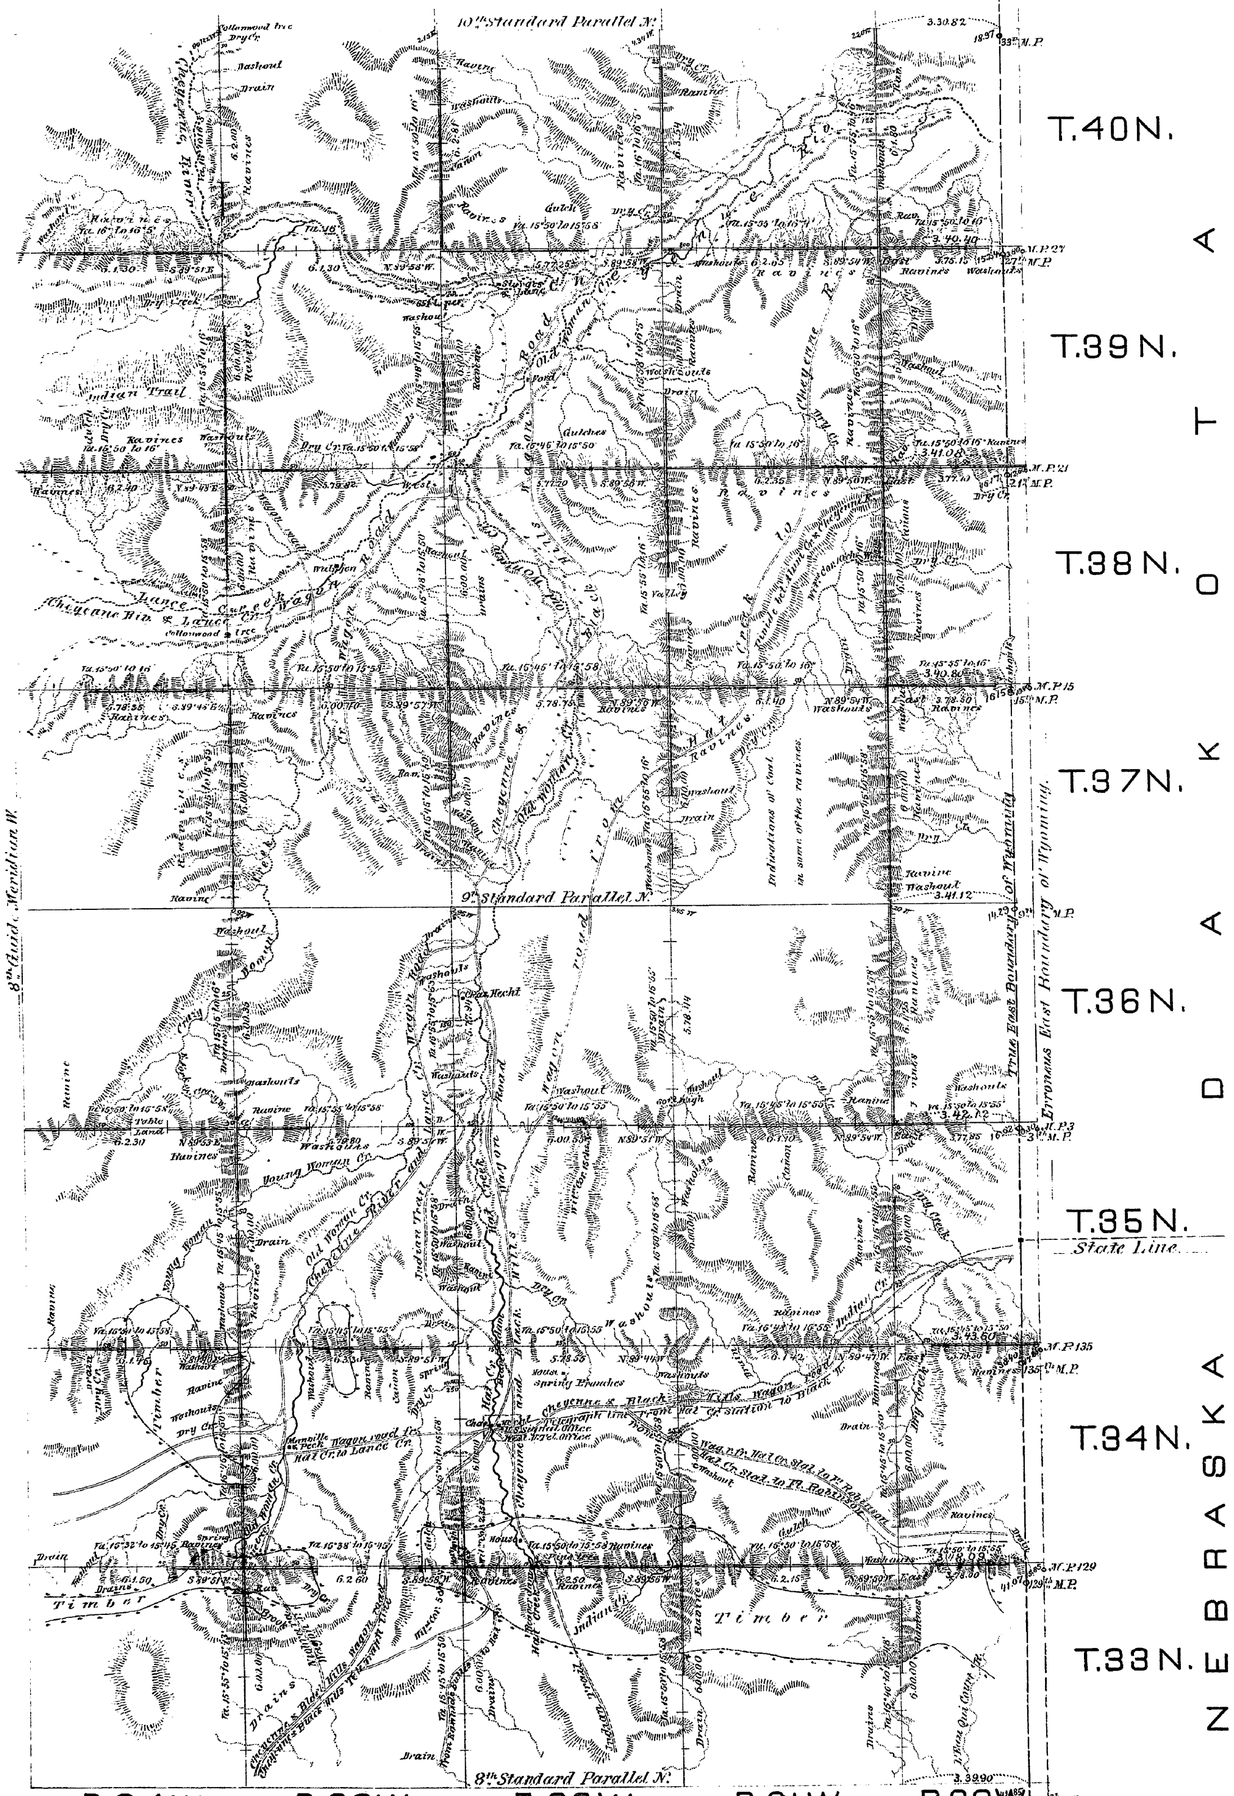
10th Standard Parallel N.
9th Standard Parallel N.
8th Standard Parallel N.
T.40N.
T.39N.
T.38N.
T.37N.
T.36N.
T.35N.
T.34N.
T.33N.
NEBRASKA
WYOMING
State Line
Cheyenne & Black Hills Stage Road

(10)

Indices

660

Click Here for Field Notes

8TH GUIDE MERIDIAN WEST.

From the 8th to the 10th Standard Parallel N. between Ranges 64 & 65 W. of the 6th Pr. Mer.r

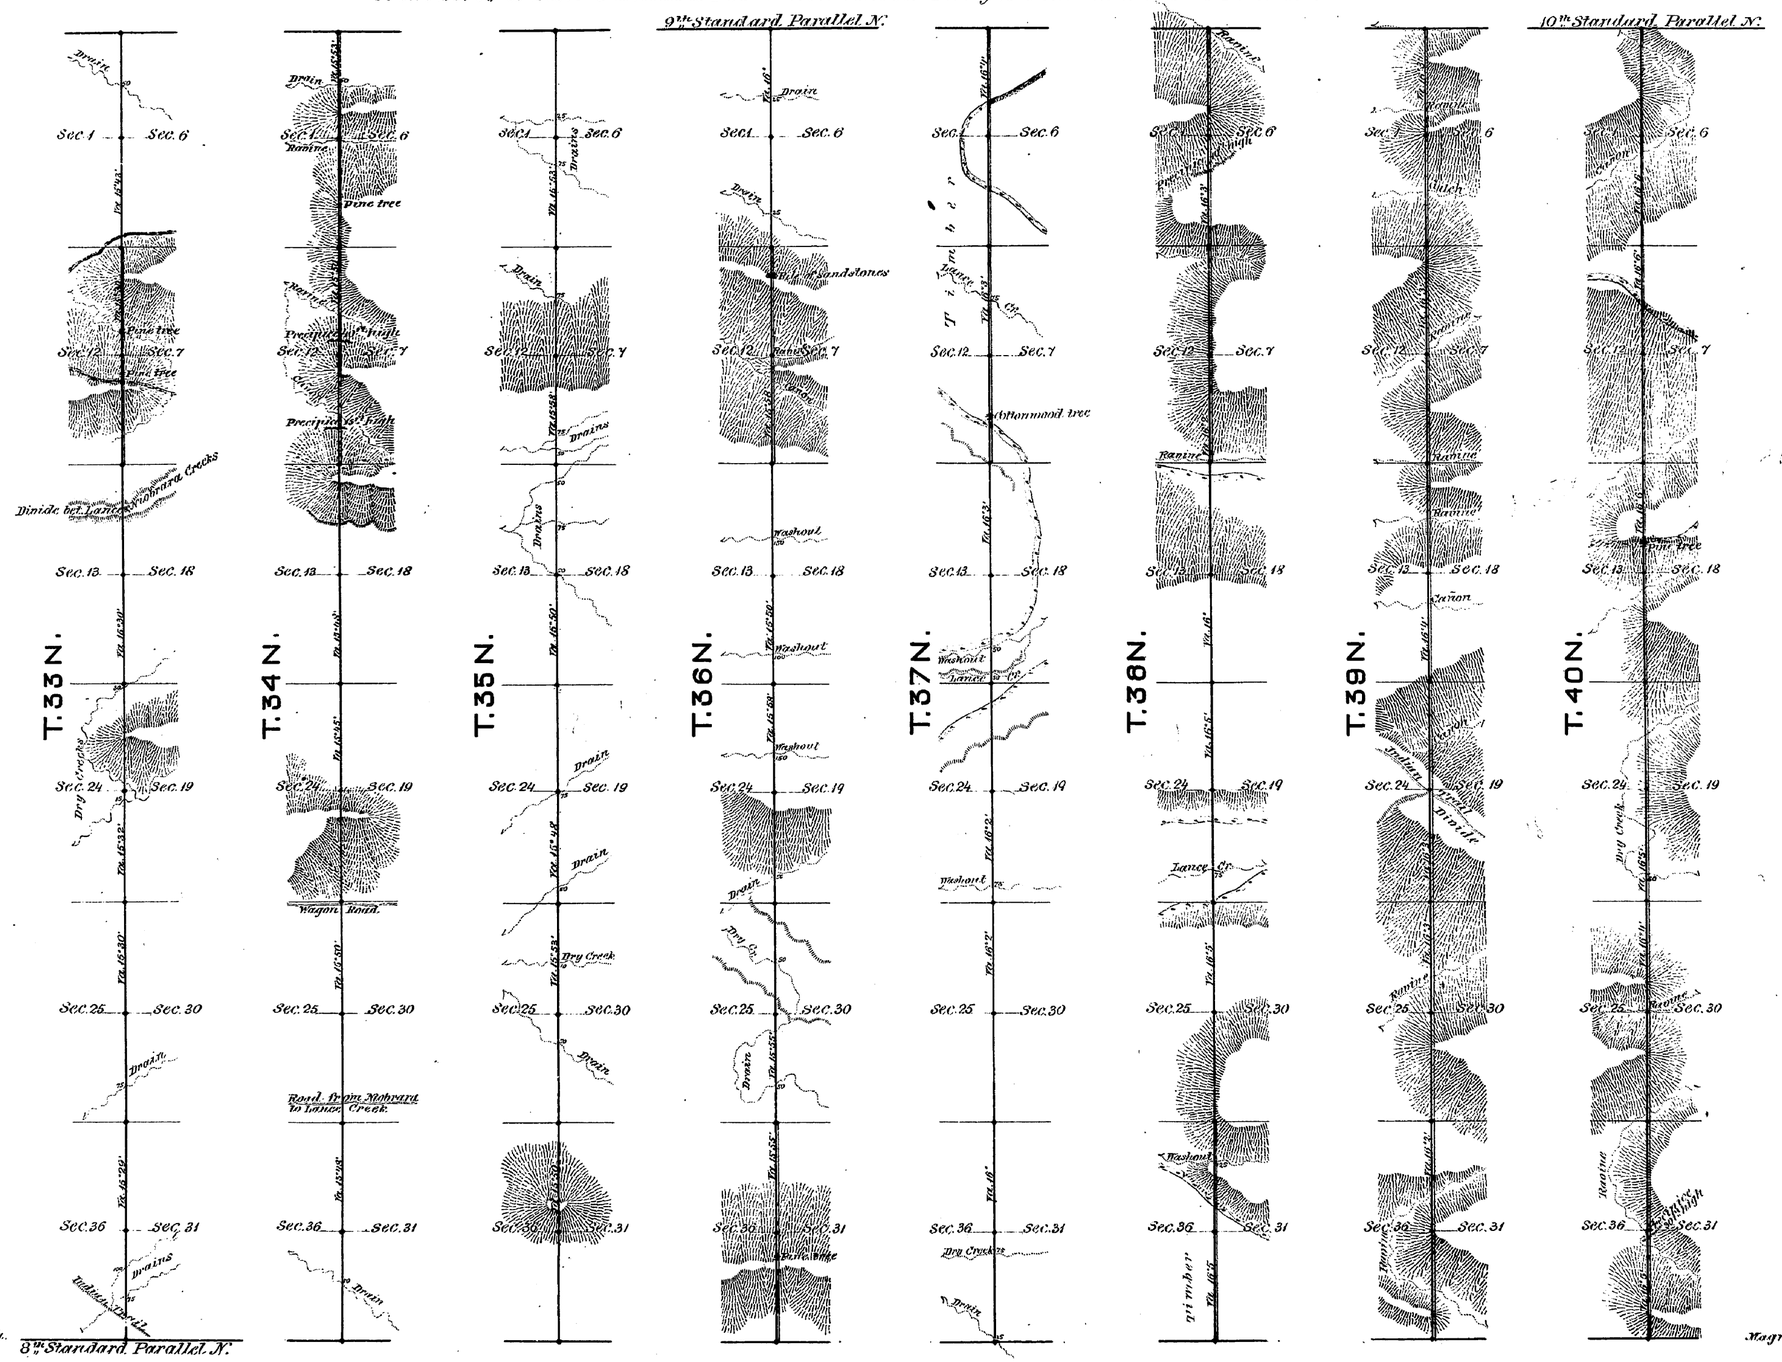

Surveys designated.	By whom surveyed	Date of contract	Amount of surveys			When surveyed.
			Mls.	Chs.	Lks.	
8th Guide Mer. West	Charles W. Brown.	July 23rd 1880	48	00	00	August 1880

I hereby certify that the above diagram of the 8th Guide Meridian West of the 6th Principal Mer.r, from the 8th to the 10th Standard Parallel N. in Wyo. Ter. is strictly conformable to the field notes of the survey thereof on file in this office, which have been examined and approved.

Surveyor Generals Office
Cheyenne, Wyo Dec. 16th 1880

Edw. C. David
Surveyor General.