Click Here for Field Notes

ORIGINAL

Accession No. 6091

TOWNSHIP No. 39 NORTH, RANGE No. 61 WEST OF THE SIXTH PRINCIPAL MERIDIAN, WYOMING.

DEPENDENT RESURVEY OF SECTIONS 1, 2, 11, 12, 13, 24 AND 25 WITH SUBDIVISION OF SECTION 2

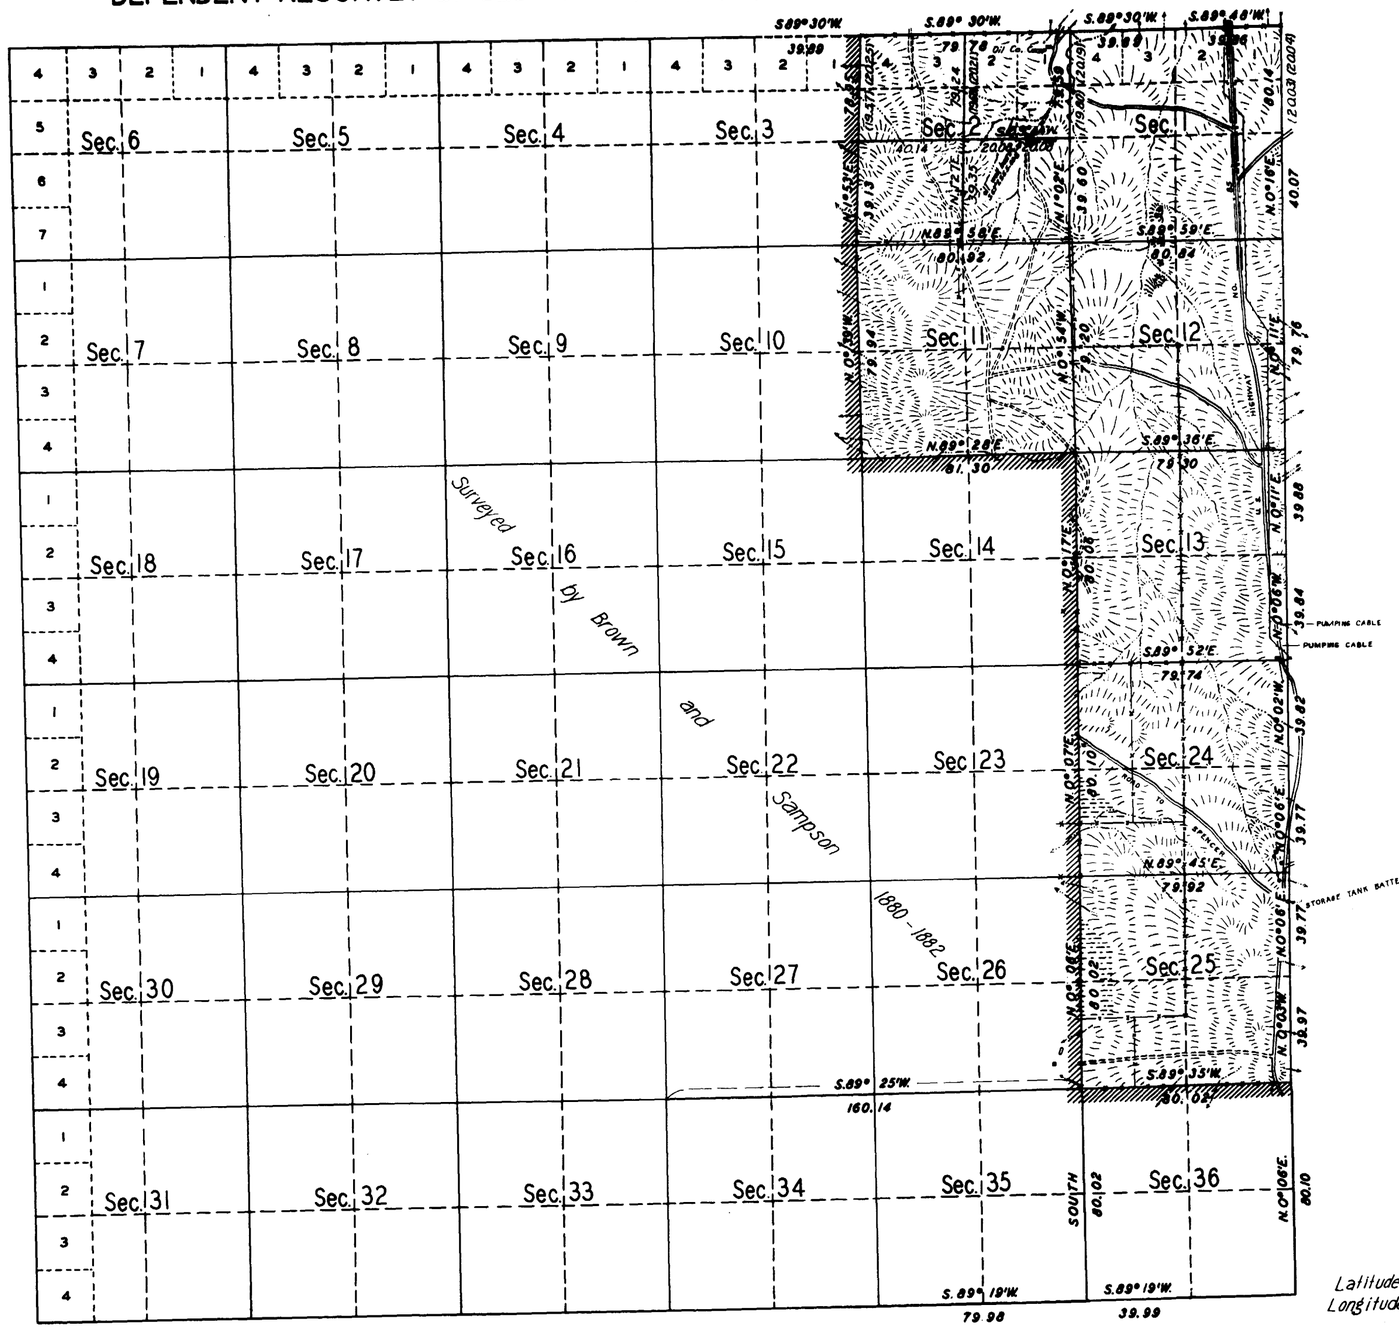
Sec. 6
Sec. 5
Sec. 4
Sec. 3
Sec. 2
Sec. 1
Sec. 7
Sec. 8
Sec. 9
Sec. 10
Sec. 11
Sec. 12
Sec. 18
Sec. 17
Sec. 16
Sec. 15
Sec. 14
Sec. 13
Sec. 19
Sec. 20
Sec. 21
Sec. 22
Sec. 23
Sec. 24
Sec. 30
Sec. 29
Sec. 28
Sec. 27
Sec. 26
Sec. 25
Sec. 31
Sec. 32
Sec. 33
Sec. 34
Sec. 35
Sec. 36
Surveyed by Brown and Sampson 1880 - 1882
S.89° 30'W.
39.99
S.89° 30'W.
79.24
S.89° 30'W.
39.99
S.89° 48'W.
39.96
S.89° 30'W.
79.24

Click Here for Field Notes

1441

TOWNSHIP Nº 32 NORTH, RANGE Nº 81 WEST of the 6th Principal MERIDIAN.

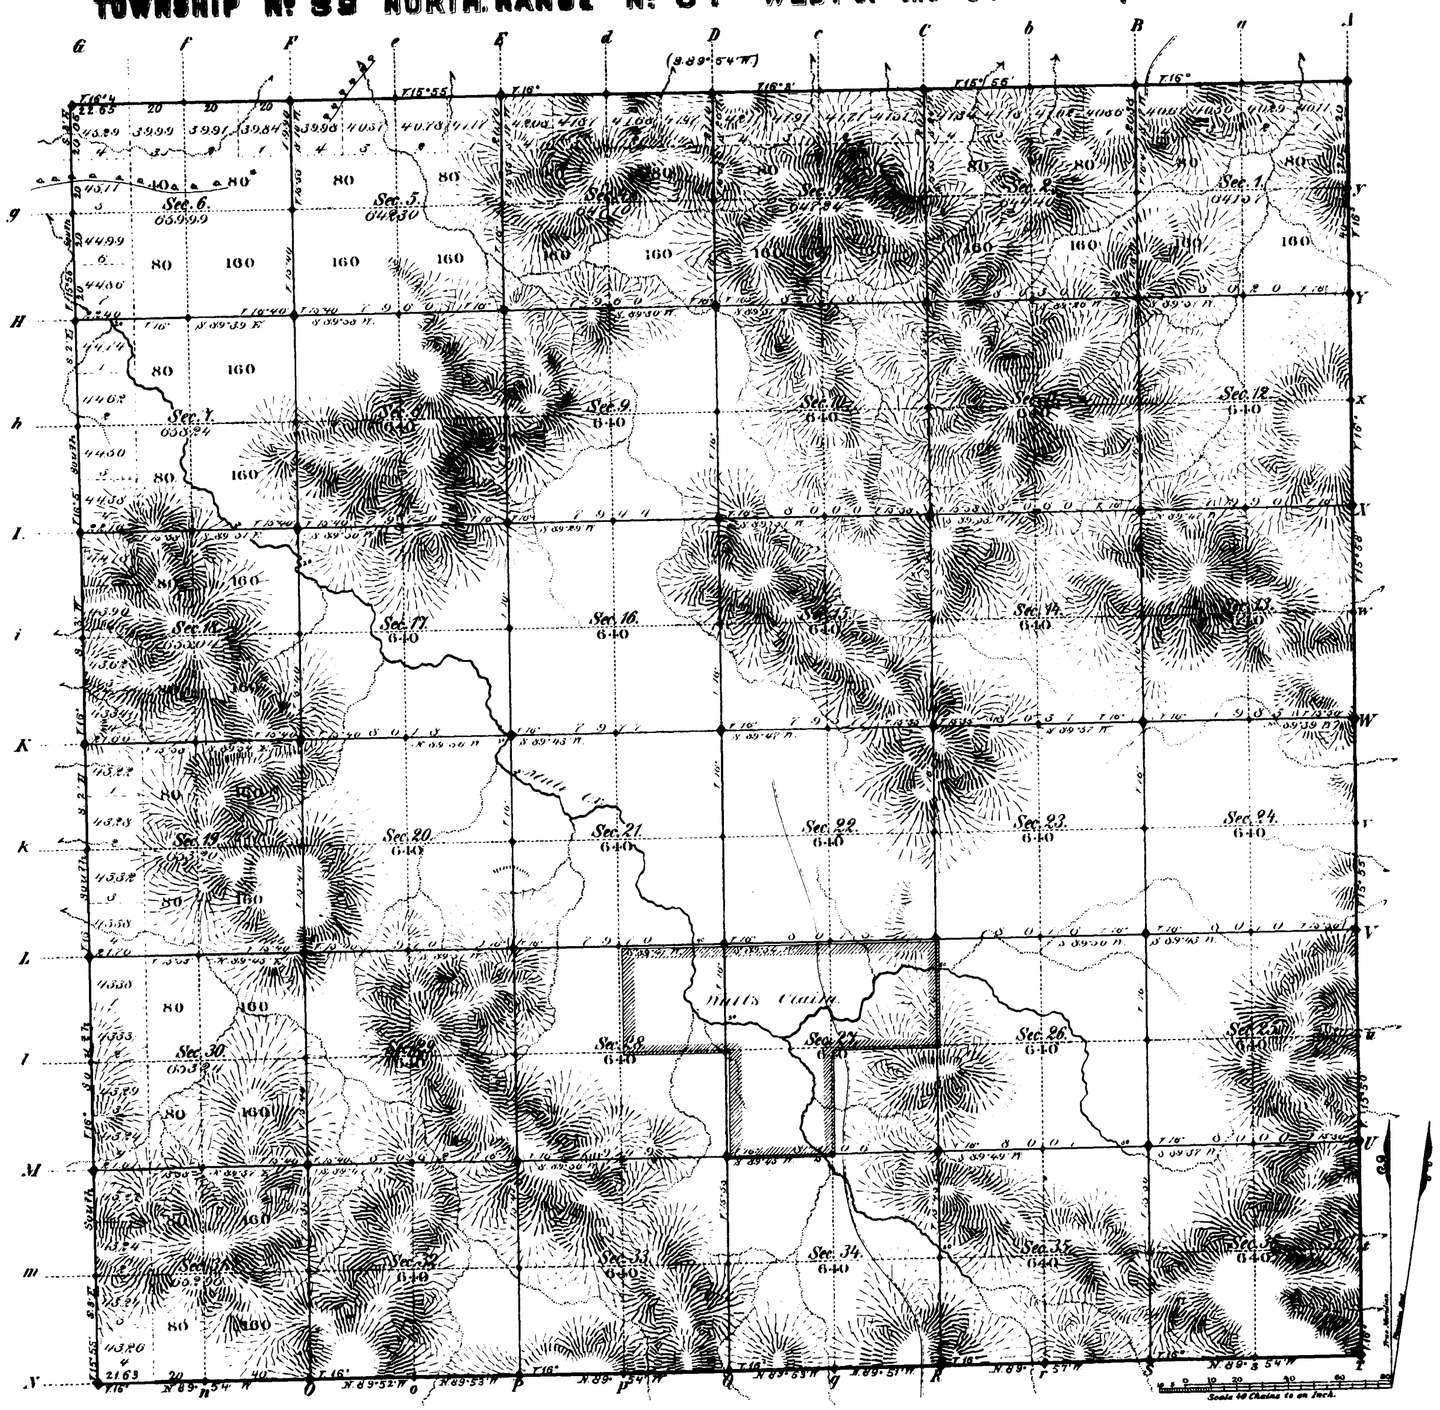

Total number of Acres. 23155.28

Surveys Designated	By Whom Surveyed	Date of Contract	Amount of Surveys Miles	Chs	Lks	When Surveyed	Magnetic Declination
Township lines	C. W. Brown	July 23, 1880	24	04	33	Sept. 23 to 29 & Oct. 4 to 8, 1880	15° 55' East
Subdivisions	W. O. Sampson	Oct. 27, 1881	60	11	48	April 6 to 15, 1882	16° 46
Connections							

The above Map of Township Nº 32 North, Range Nº 81 West of the Sixth Principal Meridian Wyoming Territory is strictly conformable to the field notes of the survey thereof on file in this Office, which have been examined and approved

Surveyor Generals Office,
Cheyenne Wyoming
December 21st 1882

Edw. C. Davis
Dep. Surv. Gen.l

A. Gast & Co. St. Louis Mo.

39 - 61

1062

(10) Indexed

661

Field Notes Tps. 37-40 N.

69

EXTERIOR LINES.

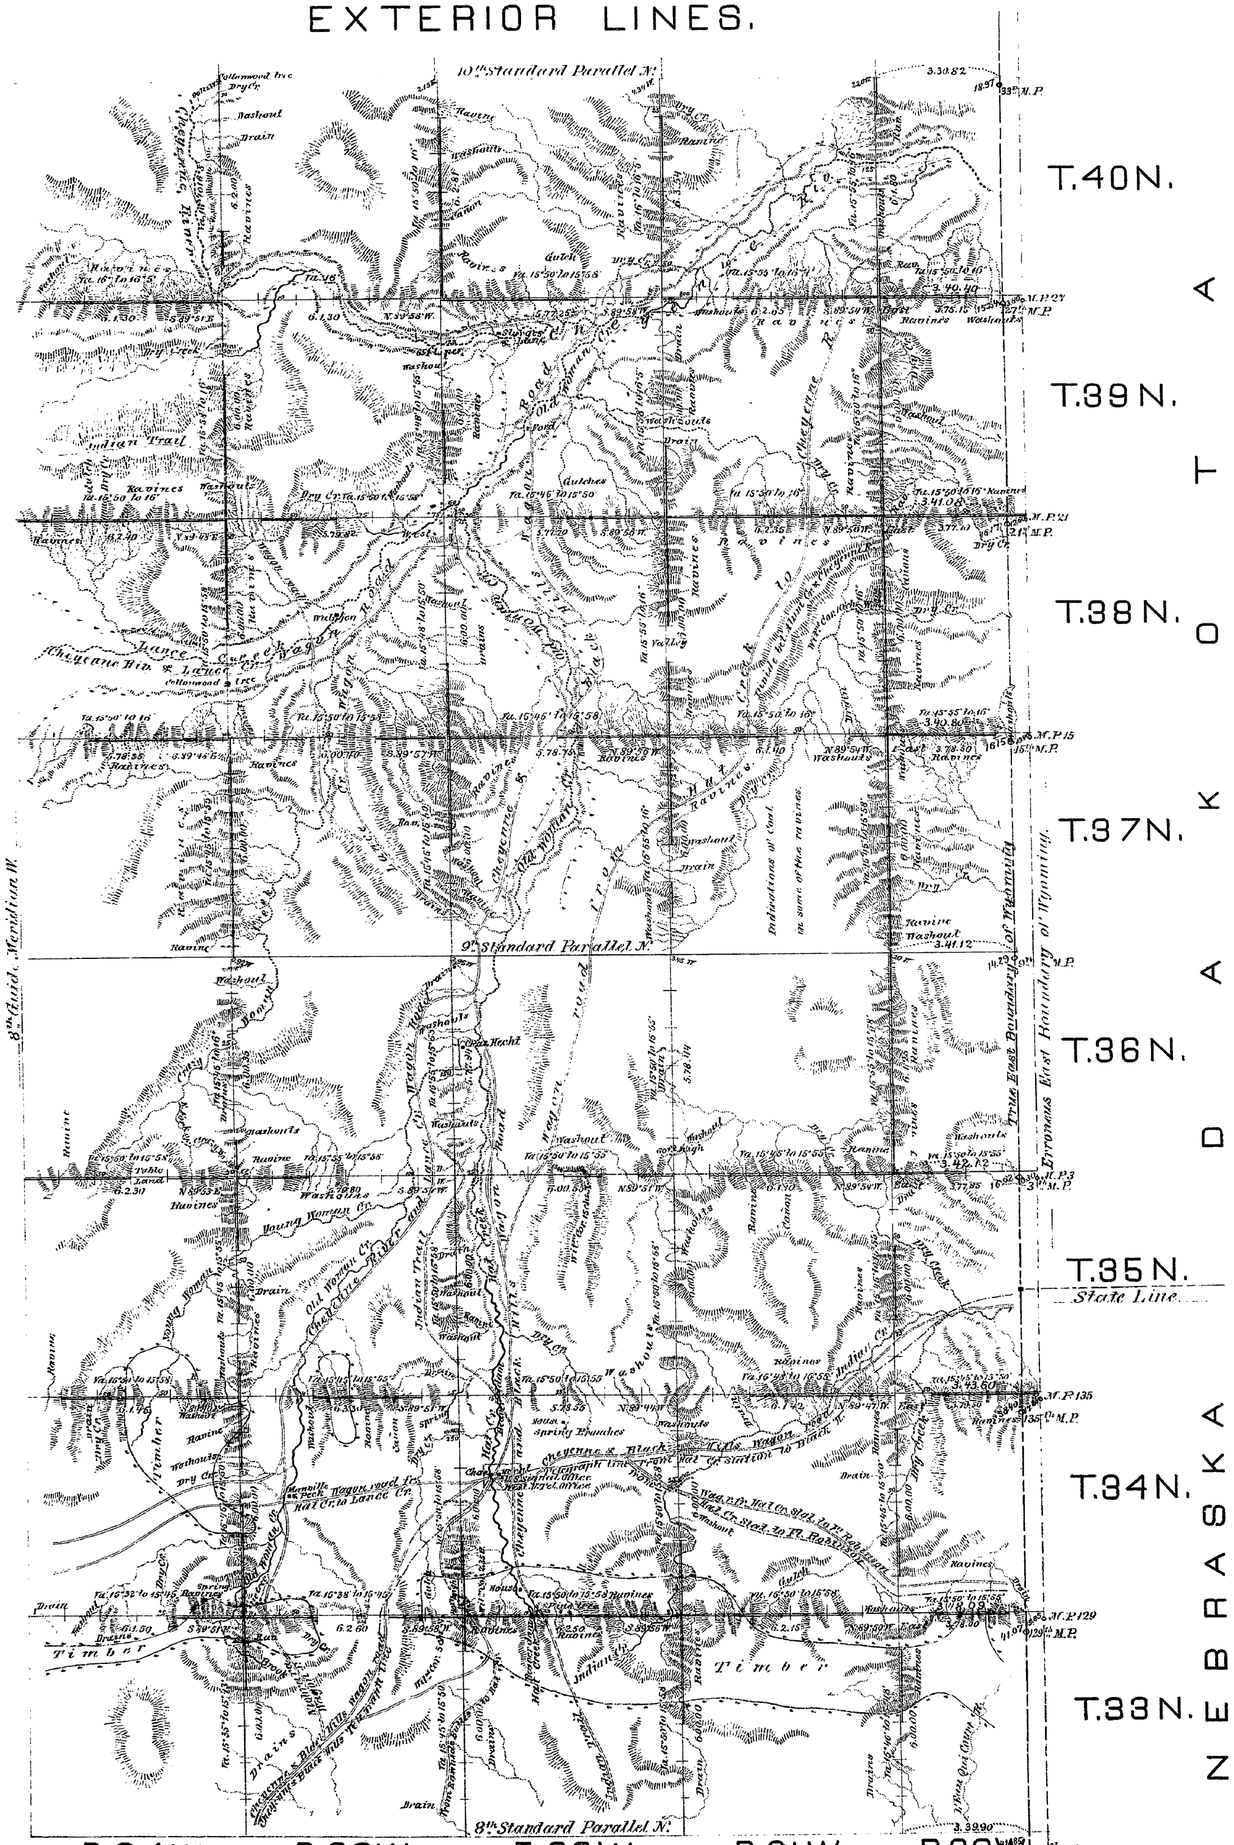

Surveys designated	By whom surveyed	Date of contract	Amount of surveys	When surveyed
Township lines	Charles H. Brown	July 23, 1880	360 m. 16 ch. 12 l.	October 1880
Connections	" " "	" " "	1 m. 19 ch. 31 l.	" " "
Corrections to R.60 W. (in red ink.)	Charles H. Brown	May 9, 1881	2 16 91	July 13-14, 1881

I hereby certify that the above diagram of the exterior lines of Townships 38 to 40 North, Ranges 60 to 64 West, of the 6th Prin.l Mer.n in Wyo.Ter. is strictly conformable to the field notes of the survey thereof on file in this Office, which have been examined and approved.

Surveyor General's Office
Cheyenne, Wyo. Dec. 16th 1880

Edw. C. David
Surveyor General.