Click Here for Field Notes

Ac. 6708

ORIGINAL

APR 19 1...

TOWNSHIP 55 NORTH, RANGE 100 WEST, OF THE 6th PRINCIPAL MERIDIAN, WYOMING

SUPPLEMENTAL SURVEY OF FRACTIONAL SECTIONS 8 AND 9

SURVEYED BY RICHARD H. KENNEDY, ENGINEER, UNDER AUTHORITY OF DEPARTMENTAL INSTRUCTIONS OF

OCTOBER 24, 1906

SURVEY COMMENCED OCTOBER 25, 1956 SURVEY COMPLETED NOVEMBER 9, 1956

SCALE IN CHAINS

0 5 10 20 30 40

TRAVERSE SEC. 8

BETWEEN LOTS 17 & 18

AND LOTS 18 & 19

POINT	COURSE	DISTANCE
1-2	N.57°08'W.	1.41
2-3	S.5°-58'W.	4.82
3-4	S.39°-50'E.	1.58
4-5	S.3°-14'W.	3.76
5-6	S.1°-49'W.	7.31
6-7	S.12°-02'W.	7.13
7-8	S.2°-26'E.	4.10
8-9	S.43°-05'E.	3.62

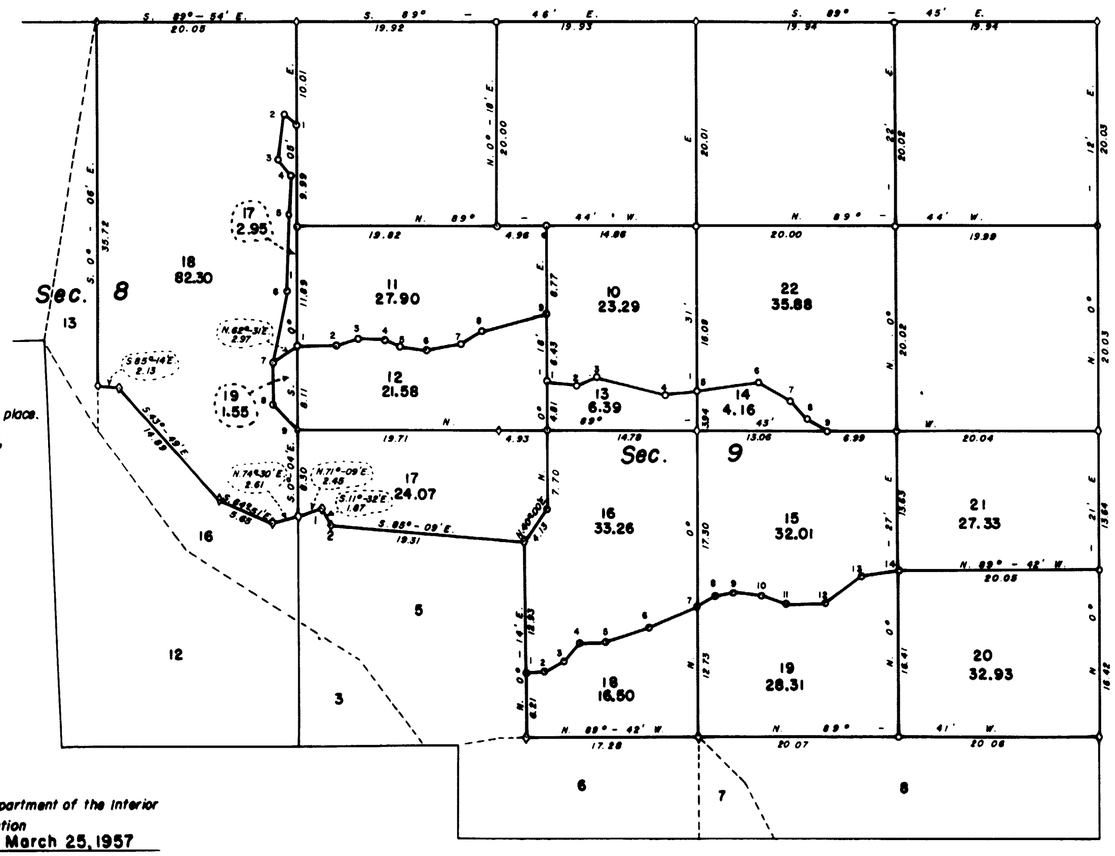

Denotes corners of previous surveys found in place.

Denotes corners set by Richard H. Kennedy, Engineer, Bureau of Reclamation.

TRAVERSE NW 1/4 SEC. 9

BETWEEN LOTS 11 AND 12

POINT	COURSE	DISTANCE
1-2	S.87°48'E.	3.84
2-3	N.71°-51'E.	2.39
3-4	S.85°-28'E.	2.57
4-5	S.65°-11'E.	1.72
5-6	S.84°-36'E.	2.70
6-7	N.79°-37'E.	3.44
7-8	N.60°-41'E.	2.60
8-9	N.74°-28'E.	6.38

TRAVERSE N 1/2 SEC. 9

BETWEEN LOTS 10 & 13

AND LOTS 22 & 14

POINT	COURSE	DISTANCE
1-2	S.83°-12'E.	3.06
2-3	N.69°-42'E.	2.13
3-4	S.74°-42'E.	6.96
4-5	N.80°-20'E.	3.09
5-6	N.85°-23'E.	6.25
6-7	S.58°-52'E.	3.47
7-8	S.41°-48'E.	2.47
8-9	S.66°-24'E.	2.35

TRAVERSE S 1/2 SEC. 9

BETWEEN LOTS 16 & 18

AND LOTS 15 & 19

POINT	COURSE	DISTANCE
1-2	N.84°-55'E.	2.02
2-3	N.59°-22'E.	2.05
3-4	N.47°-18'E.	2.42
4-5	N.85°-36'E.	2.59
5-6	N.72°-27'E.	4.50
6-7	N.67°-55'E.	5.33
7-8	N.62°-26'E.	2.00
8-9	N.76°-48'E.	1.91
9-10	S.82°-37'E.	2.82
10-11	S.68°-59'E.	2.47
11-12	N.87°-35'E.	4.04
12-13	N.53°-38'E.	4.44
13-14	N.80°-06'E.	3.81

United States Department of the Interior
Bureau of Reclamation
Washington, D.C. March 25, 1957
This plat is strictly conformable to the field notes of the survey, which have been examined and approved.

Assistant Commissioner

United States Department of the Interior
Bureau of Land Management
Washington, D.C. March 25, 1957
The survey represented by this plat having been correctly executed in accordance with the requirements of law and the regulations of this bureau is hereby accepted.
For the Director

Cadastral Engineering Staff Officer

ACCESSION NO. 26-615-335

2089-B-B

55-100

Click Here for Field Notes

Ag 6707

ORIGINAL

APR 1 1957
Bureau of Land Management
Lab. Office
Cheyenne, Wyoming

TOWNSHIP 55 NORTH, RANGE 100 WEST, OF THE 6th PRINCIPAL MERIDIAN, WYOMING

SUPPLEMENTAL SURVEY OF SECTIONS 21 AND 22 AND LOT 101

SURVEYED BY RICHARD H. KENNEDY, ENGINEER, UNDER AUTHORITY OF DEPARTMENTAL INSTRUCTIONS OF OCTOBER 24, 1906

SURVEY COMMENCED NOVEMBER 3, 1955 SURVEY COMPLETED DECEMBER 23, 1955

SCALE IN CHAINS

0 5 10 20 30 40

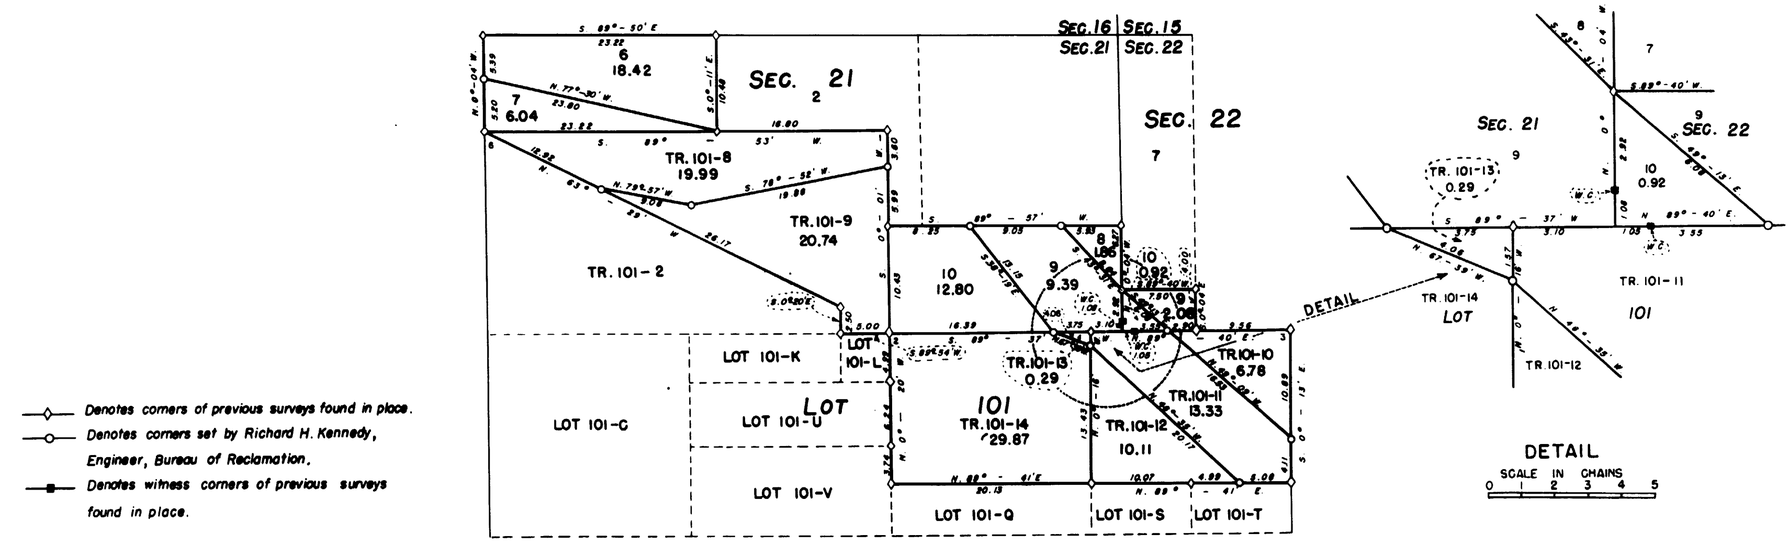

Denotes corners of previous surveys found in place.
Denotes corners set by Richard H. Kennedy, Engineer, Bureau of Reclamation.
Denotes witness corners of previous surveys found in place.

United States Department of the Interior
Bureau of Reclamation
Washington, D.C. January 29, 1957
This plat is strictly conformable to the field notes of the survey, which have been examined and approved.

Don S. Campbell
Acting Assistant Commissioner

United States Department of the Interior
Bureau of Land Management
Washington, D.C. January 29, 1957
The survey represented by this plat having been correctly executed in accordance with the requirements of law and the regulations of this bureau is hereby accepted.

For the Director
Earl G. Harrington
Cadastral Engineering Staff Officer

2089-A-A

ACCESSION NO. 26-615-332

55-100

Click Here for Field Notes

Ac. 6706

ORIGINAL

APR 12 1957

TOWNSHIP 55 NORTH, RANGE 100 WEST, OF THE 6th PRINCIPAL MERIDIAN, WYOMING

SUPPLEMENTAL SURVEY OF LOT 71

SURVEYED BY RICHARD H. KENNEDY, ENGINEER, UNDER AUTHORITY OF DEPARTMENTAL INSTRUCTIONS OF OCTOBER 24, 1906

SURVEY COMMENCED OCTOBER 17, 1956 SURVEY COMPLETED OCTOBER 24, 1956

SCALE IN CHAINS

0 1 2 3 4 5 10 15 20

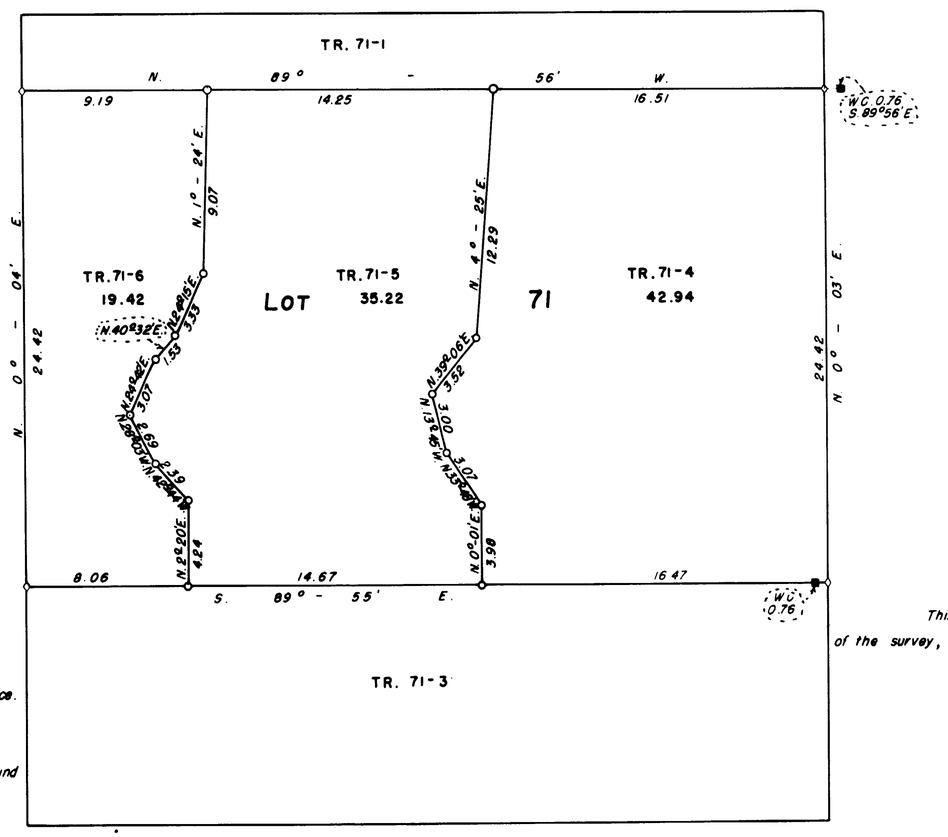

Denotes corners of previous surveys found in place.

Denotes corners set by Richard H. Kennedy, Engineer, Bureau of Reclamation.

Denotes witness corners of previous surveys found in place.

United States Department of the Interior
Bureau of Reclamation
Washington, D.C. January 29, 1957

This plat is strictly conformable to the field notes of the survey, which have been examined and approved.

Don S. Campbell
Acting Assistant Commissioner

United States Department of the Interior
Bureau of Land Management
Washington, D.C. January 29, 1957

The survey represented by this plat having been correctly executed in accordance with the requirements of law and the regulations of this bureau is hereby accepted.

For the Director

Earl G. Harrington
Cadastral Engineering Staff Officer

2089-Z

ACCESSION NO. 26-615-333

55-100

Click Here for Field Notes

Ac. 6671

ORIGINAL

TOWNSHIP 55 NORTH, RANGE 100 WEST, OF THE 6th PRINCIPAL MERIDIAN, WYOMING

SUPPLEMENTAL SURVEY OF FRACTIONAL SECTIONS 8, 9, AND 16

SURVEYED BY RICHARD H. KENNEDY, ENGINEER, UNDER AUTHORITY OF DEPARTMENTAL INSTRUCTIONS

OF OCTOBER 24, 1906

SURVEY COMMENCED OCTOBER 12, 1955 SURVEY COMPLETED DECEMBER 13, 1955

Scale in Chains

0 5 10 20 30 40

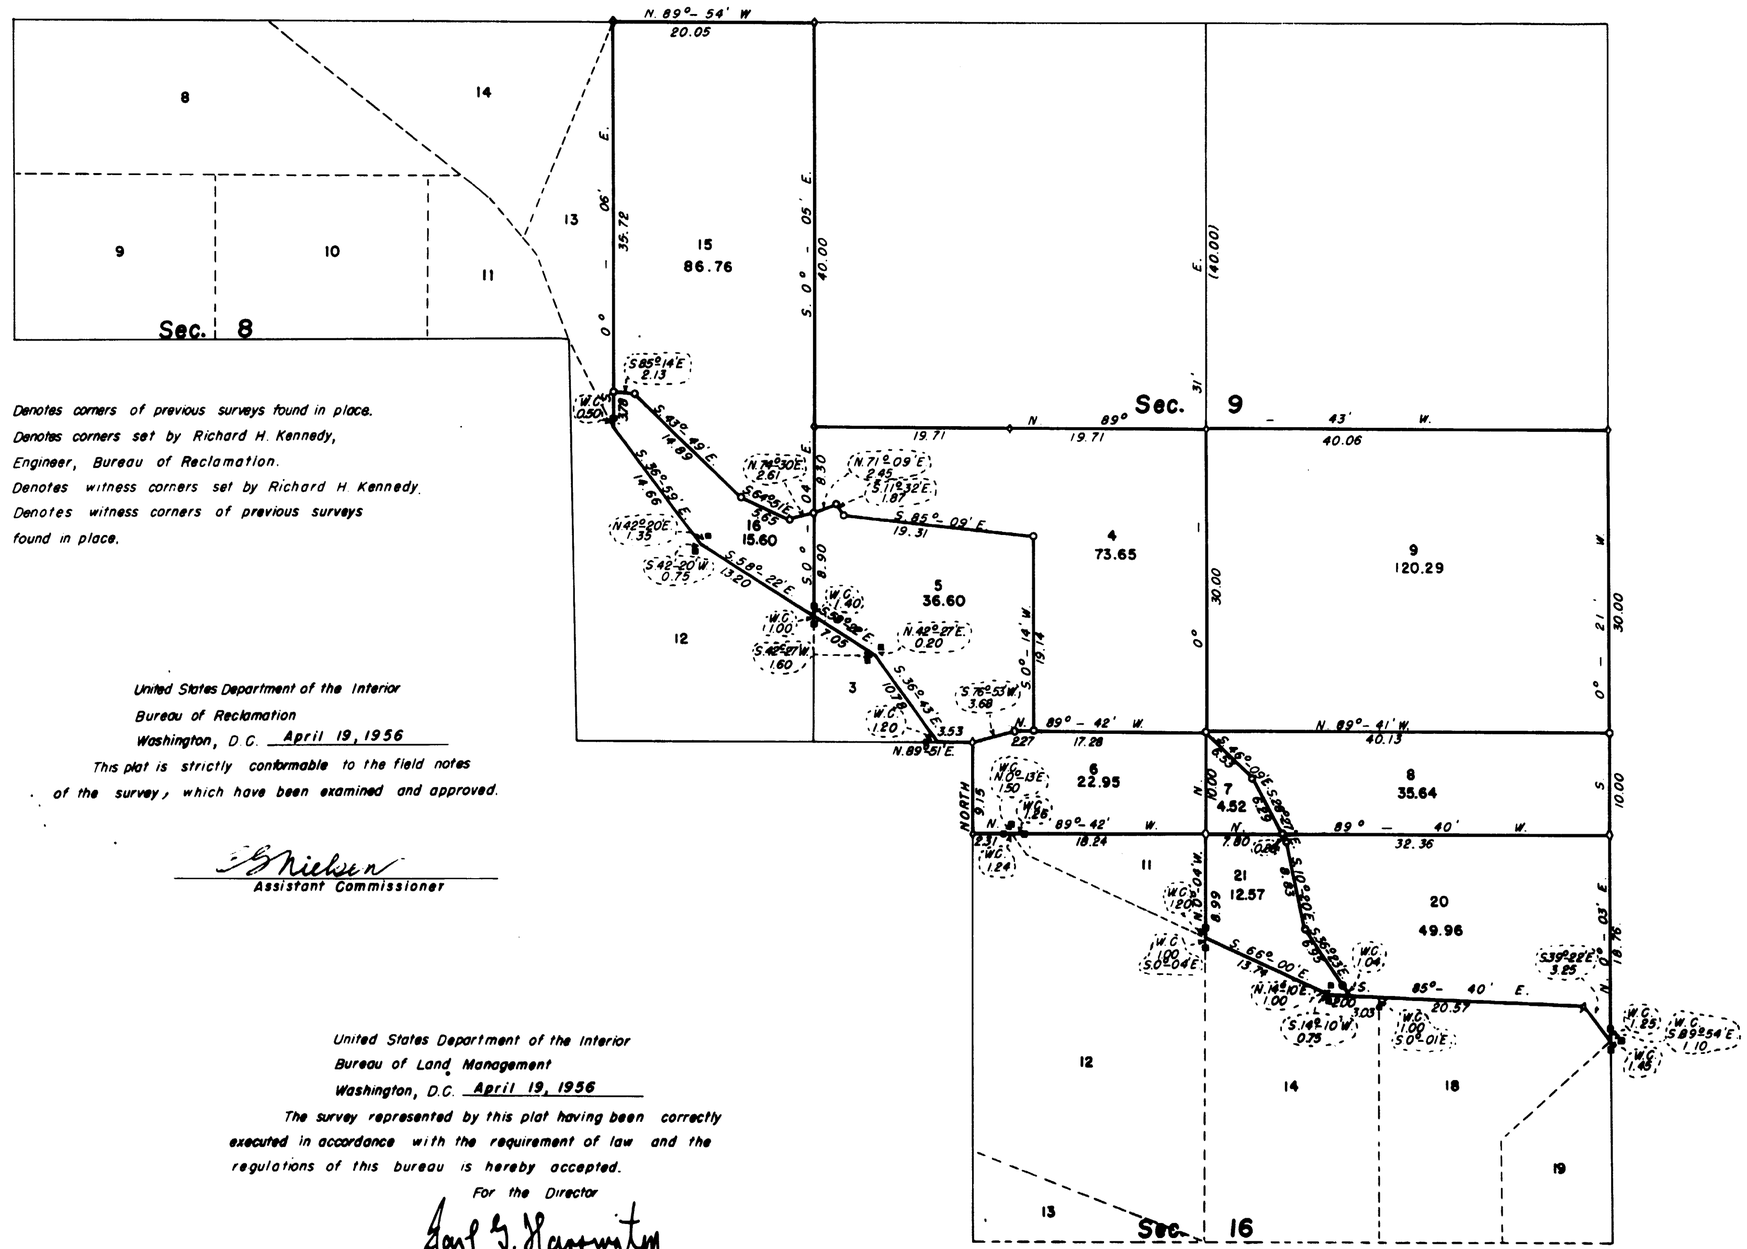

Denotes corners of previous surveys found in place.

Denotes corners set by Richard H. Kennedy, Engineer, Bureau of Reclamation.

Denotes witness corners set by Richard H. Kennedy.

Denotes witness corners of previous surveys found in place.

United States Department of the Interior
Bureau of Reclamation
Washington, D.C. April 19, 1956

This plat is strictly conformable to the field notes of the survey, which have been examined and approved.

F. B. Nielsen
Assistant Commissioner

United States Department of the Interior
Bureau of Land Management
Washington, D.C. April 19, 1956

The survey represented by this plat having been correctly executed in accordance with the requirement of law and the regulations of this bureau is hereby accepted.

For the Director

Earl G. Harrington
Cadastral Engineering Staff Officer

2089-Y

ACCESSION NO. 26-615-297

55-100

Click Here for Field Notes

Ac. 6656

ORIGINAL

RECEIVED APR 19 1956

TOWNSHIP 55 NORTH, RANGE 100 WEST, OF THE 6th PRINCIPAL MERIDIAN, WYOMING

SUPPLEMENTAL SURVEY OF LOTS 38 AND 64

SURVEYED BY RICHARD H. KENNEDY, ENGINEER, UNDER AUTHORITY OF DEPARTMENTAL INSTRUCTIONS OF OCTOBER 24, 1906

SURVEY COMMENCED OCTOBER 18, 1955 SURVEY COMPLETED OCTOBER 20, 1955

SCALE IN CHAINS

0 5 10 20 30 40

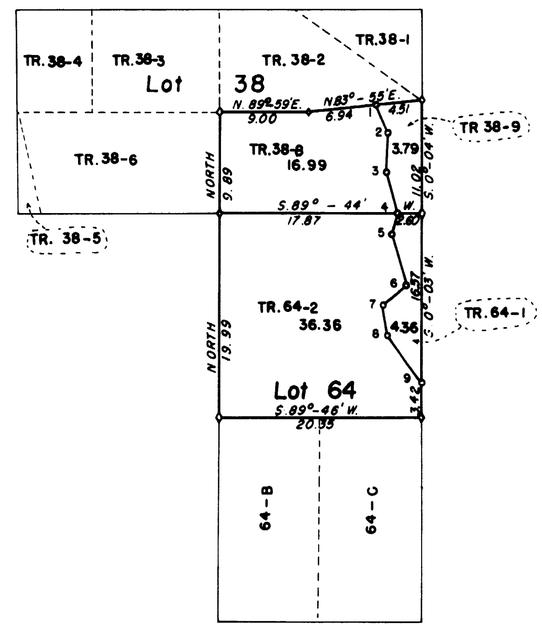

Denotes corners of previous surveys found in place.

Denotes corners set by Richard H. Kennedy, Engineer, Bureau of Reclamation.

TRAVERSE IN LOTS 38 AND 64

POINT	COURSE	DISTANCE
1-2	S.21°30'E	2.98
2-3	S.4°-56'W.	3.87
3-4	S.17°04'E.	4.11
4-5	S.18°-31'W.	2.20
5-6	S.16°42'E.	5.31
6-7	S.50°52'W.	3.22
7-8	S.10°33'E	2.93
8-9	S.38°54'E.	5.76

United States Department of the Interior
Bureau of Reclamation
Washington, D.C. February 14, 1956
This plat is strictly conformable to the field notes of the survey, which have been examined and approved.

E. G. Nielsen
Assistant Commissioner

United States Department of the Interior
Bureau of Land Management
Washington, D.C. February 14, 1956
The survey represented by this plat having been correctly executed in accordance with the requirements of law and the regulations of this bureau is hereby accepted

For the Director

Earl G. Harrington
Cadastral Engineering Staff Officer

2089-X

ACCESSION NO. 26-615-288

55-100

Click Here for Field Notes

Ac. 6654

ORIGINAL

FEB 27 1956

TOWNSHIP 55 NORTH, RANGE 100 WEST, OF THE 6th PRINCIPAL MERIDIAN, WYOMING

SUPPLEMENTAL SURVEY OF FRACTIONAL SECTION 15

SURVEYED BY RICHARD H. KENNEDY, ENGINEER, UNDER AUTHORITY OF DEPARTMENTAL INSTRUCTIONS OF

OCTOBER 24, 1906

SURVEY COMMENCED JUNE 20, 1955 SURVEY COMPLETED JUNE 22, 1955

Scale in Chains

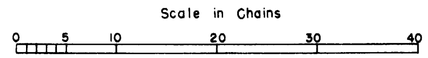

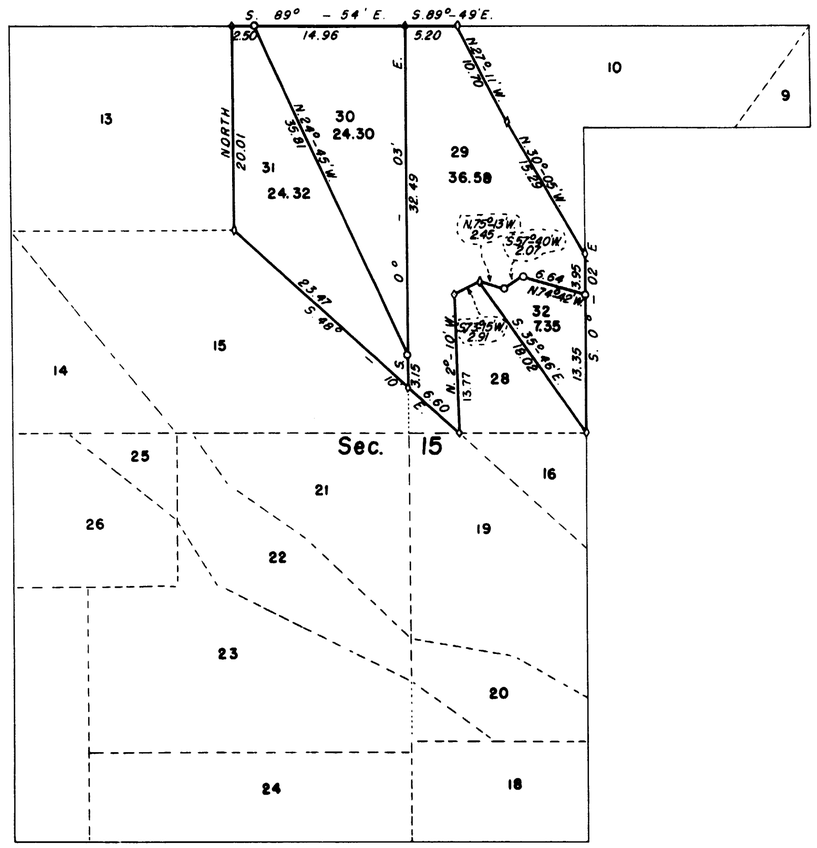

United States Department of the Interior
Bureau of Reclamation
Washington, D.C. January 20, 1956
This plat is strictly conformable to the field notes of the survey, which have been examined and approved.

F. J. Nielsen
Assistant Commissioner

United States Department of the Interior
Bureau of Land Management
Washington, D.C. January 20, 1956
The survey represented by this plat having been correctly executed in accordance with the requirements of law and the regulations of this bureau is hereby accepted.
For the Director

Earl G. Harrington
Cadastral Engineering Staff Officer

—o— Denotes corners of previous surveys found in place.
—o— Denotes corners set by Richard H. Kennedy, Engineer, Bureau of Reclamation

2089-W

ACCESSION NO. 26-615-290

55-100

Click Here for Field Notes

Acc. 6659

ORIGINAL

TOWNSHIP 55 NORTH, RANGE 100 WEST, OF THE 6th PRINCIPAL MERIDIAN, WYOMING

SUPPLEMENTAL SURVEY OF SECTION 5 AND FRACTIONAL SECTION 8

SURVEYED BY RICHARD H. KENNEDY, ENGINEER, UNDER AUTHORITY OF DEPARTMENTAL INSTRUCTIONS OF OCTOBER 24, 1906

SURVEY COMMENCED JUNE 23, 1955 SURVEY COMPLETED DECEMBER 1, 1955

SCALE IN CHAINS

0 5 10 20 40 60 80

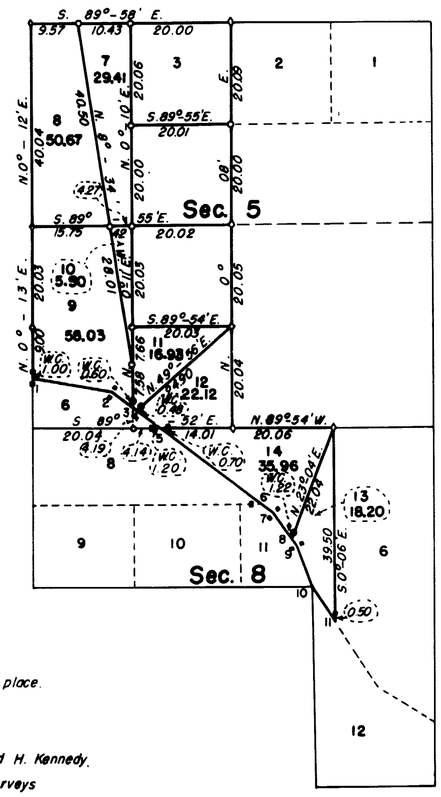

NORTH ALKALI DRAIN

S 1/2 SW1/4 Sec. 5 & Frac. Sec. 8

POINT	COURSE	DISTANCE
1 - 2	S. 80°44'E.	16.08
2 - 3	S. 51°41'E.	5.29
3 - 4	S. 51°41'E.	0.85
4 - 5	S. 51°41'E.	5.94
5 - 6	S. 51°41'E.	24.64
6 - 7	S. 51°41'E.	2.58
7 - 8	S. 43°10'E.	6.29
8 - 9	S. 43°10'E.	2.26
9 - 10	S. 20°06'E.	8.77
10 - 11	S. 27°57'E.	9.86

Denotes corners of previous surveys found in place.

Denotes corners set by Richard H. Kennedy, Engineer, Bureau of Reclamation.

Denotes witness corners set by Richard H. Kennedy.

Denotes witness corners of previous surveys found in place.

United States Department of the Interior
Bureau of Reclamation
Washington D.C. January 20, 1956
This plat is strictly conformable to the field notes of the survey, which have been examined and approved.

E. J. Nielsen
Assistant Commissioner

United States
Department of the Interior
Bureau of Land Management
Washington, D.C. January 20, 1956
The survey represented by this plat having been correctly executed in accordance with the requirements of law and the regulations of this bureau is hereby accepted
For the Director

Earl G. Harrington
Cadastral Engineering State Officer

2089-V

ACCESSION NO. 26-615-292

55-100

Click Here for Field Notes

Ac. 6638

ORIGINAL

TOWNSHIP 55 NORTH, RANGE 100 WEST, OF THE 6th PRINCIPAL MERIDIAN, WYOMING

SUPPLEMENTAL SURVEY OF FRACTIONAL SECTION 18

SURVEYED BY RICHARD H. KENNEDY, ENGINEER, UNDER AUTHORITY OF DEPARTMENTAL INSTRUCTIONS OF OCTOBER 24, 1906

SURVEY COMMENCED OCTOBER 20, 1955 SURVEY COMPLETED OCTOBER 25, 1955

SCALE IN CHAINS

0 5 10 20 30 40

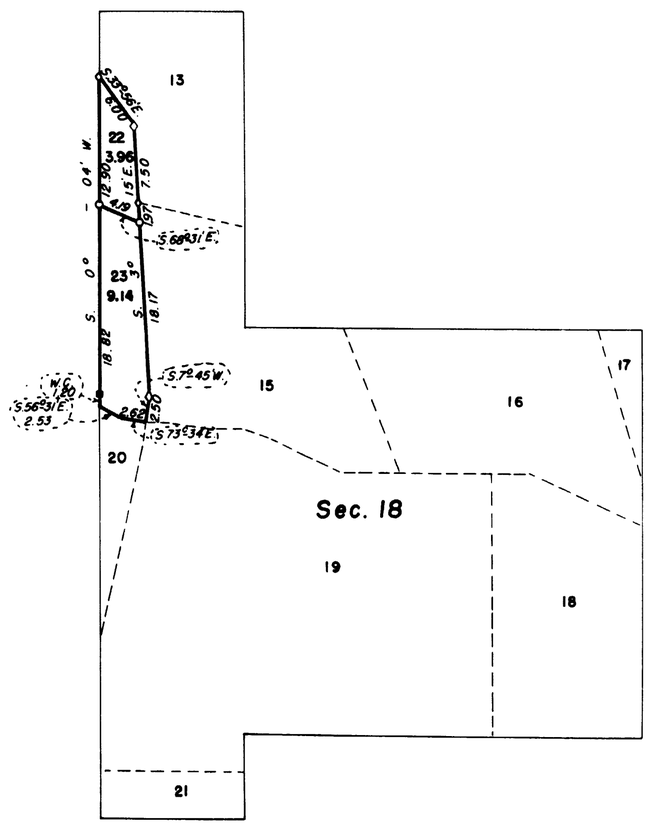

Denotes corners of previous surveys found in place.

Denotes corners set by Richard H. Kennedy, Engineer, Bureau of Reclamation.

Denotes witness corners of previous Surveys found in place.

United States
Department of the Interior
Bureau of Reclamation
Washington, D.C. Dec. 9, 1955

This plat is strictly conformable to the field notes of the survey which have been examined and approved.

E. G. Nielsen
Assistant Commissioner

JAN 3 1956
Bureau of Land Management
Land Office
Cheyenne, Wyoming

United States
Department of the Interior
Bureau of Land Management
Washington, D.C. Dec. 9, 1955

The survey represented by this plat having been correctly executed in accordance with the requirements of law and the regulations of this bureau is hereby accepted.

For the Director

Donald O. Clement
Acting Cadastral Engineering Staff Officer

2089-U

ACCESSION NO. 26-615-286

55-100

Click Here for Field Notes

Ac. 6628

ORIGINAL

TOWNSHIP 55 NORTH, RANGE 100 WEST, OF THE 6th PRINCIPAL MERIDIAN, WYOMING

SUPPLEMENTAL SURVEY OF SECTIONS 15 AND 21 AND LOTS 86 AND 101

SURVEYED BY RICHARD H. KENNEDY, ENGINEER, UNDER AUTHORITY OF DEPARTMENTAL INSTRUCTIONS OF

OCTOBER 24, 1906

SURVEY COMMENCED JANUARY 12, 1955 SURVEY COMPLETED JANUARY 20, 1955

SCALE IN CHAINS

0 5 10 20 30 40

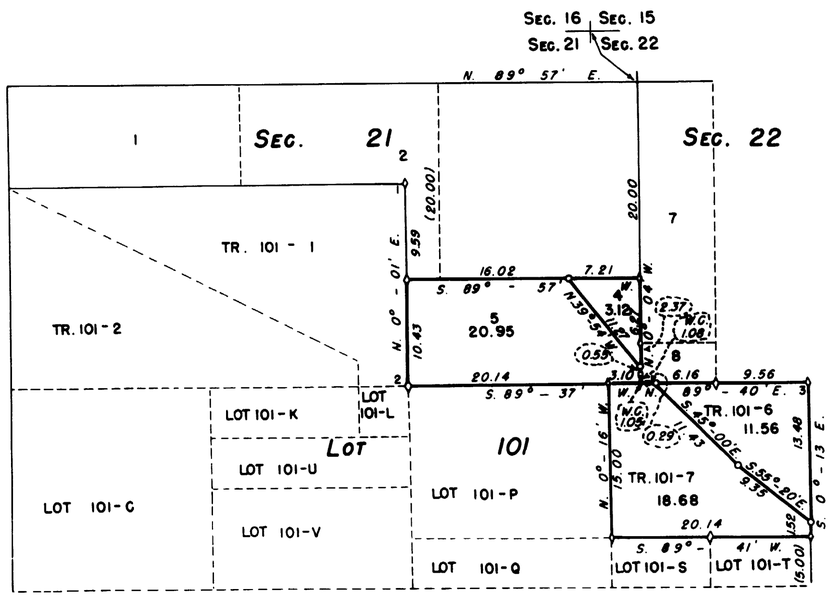

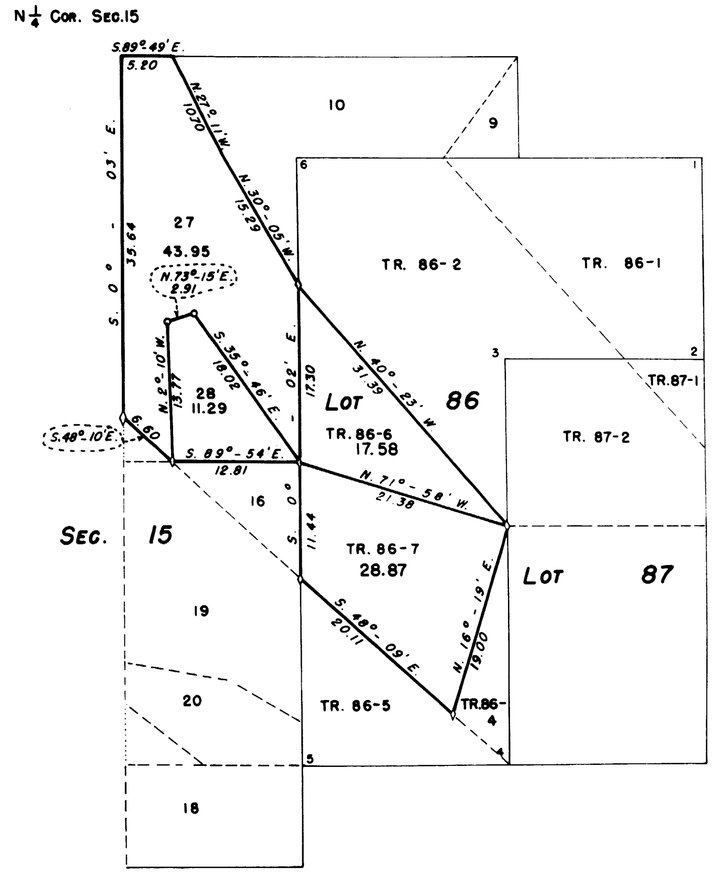

BUREAU OF RECLAMATION
WASHINGTON, D. C. JUNE 3, 1955

THIS PLAT IS STRICTLY CONFORMABLE TO THE FIELD NOTES OF THE SURVEY, WHICH HAVE BEEN EXAMINED AND APPROVED.

E. G. Nielsen
ASSISTANT COMMISSIONER

—◇— DENOTES CORNERS OF PREVIOUS SURVEYS FOUND IN PLACE.
—○— DENOTES CORNERS SET BY RICHARD H. KENNEDY, ENGINEER, BUREAU OF RECLAMATION.
—□— DENOTES WITNESS CORNERS OF PREVIOUS SURVEY FOUND IN PLACE.

UNITED STATES DEPARTMENT OF THE INTERIOR
BUREAU OF LAND MANAGEMENT
WASHINGTON, D. C. JUNE 3, 1955

THE SURVEY REPRESENTED BY THIS PLAT HAVING BEEN CORRECTLY EXECUTED IN ACCORDANCE WITH THE REQUIREMENTS OF LAW AND THE REGULATIONS OF THIS BUREAU IS HEREBY ACCEPTED.

FOR THE DIRECTOR

Donald B. Clark
ACTING CADASTRAL ENGINEERING STAFF OFFICER

2089-T

55-10

ACCESSION NO. 26-615-256

Click Here for Field Notes

Pc. 5608

ORIGINAL

RECEIVED
MAR 10 1955
Land Office
Box 578 Cheyenne, Wyo.

TOWNSHIP 55 NORTH, RANGE 100 WEST, OF THE 6th PRINCIPAL MERIDIAN, WYOMING

SUPPLEMENTAL SURVEY OF LOTS 39, 40, 41 & 42

SURVEYED BY RICHARD H. KENNEDY, ENGINEER, UNDER AUTHORITY OF DEPARTMENTAL INSTRUCTIONS

OF OCTOBER 24, 1906

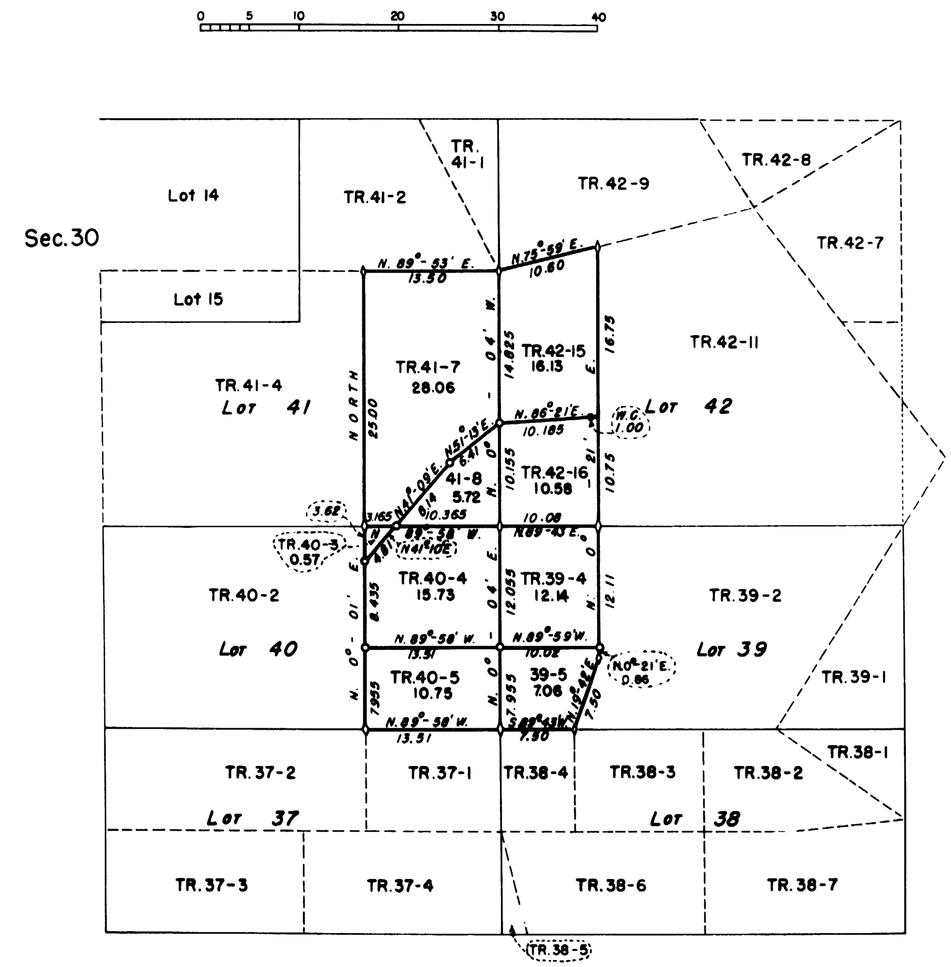

Denotes corners of previous surveys found in place.

Denotes corners set by Richard H. Kennedy, Engineer, Bureau of Reclamation.

Denotes witness corners set by this survey.

Bureau of Reclamation
Washington, D. C. Feb. 3, 1955

This plat is strictly conformable to the field notes of the survey, which have been examined and approved

E. J. Nielsen
Acting Assistant Commissioner

Bureau of Land Management
Washington, D. C. Feb. 3, 1955

The survey represented by this plat having been correctly executed in accordance with the requirements of law and the regulations of this bureau is hereby accepted.

For the Director

Earl G. Harrington
Cadastral Engineering Staff Officer

ACCESSION NO. 26-615-253

2089-S

55-100

Click Here for Field Notes

Accs. No. 6590

ORIGINAL

TOWNSHIP 55 NORTH, RANGE 100 WEST, 6 th PRINCIPAL MERIDIAN, WYOMING

SUPPLEMENTAL SURVEY OF SECTION 15

Surveyed by Richard H. Kennedy, Engineer, under authority of Departmental Instructions of October 24, 1906

Survey Commenced August 2, 1954 Survey Completed August 31, 1954

SCALE IN CHAINS

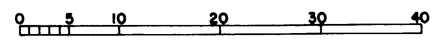

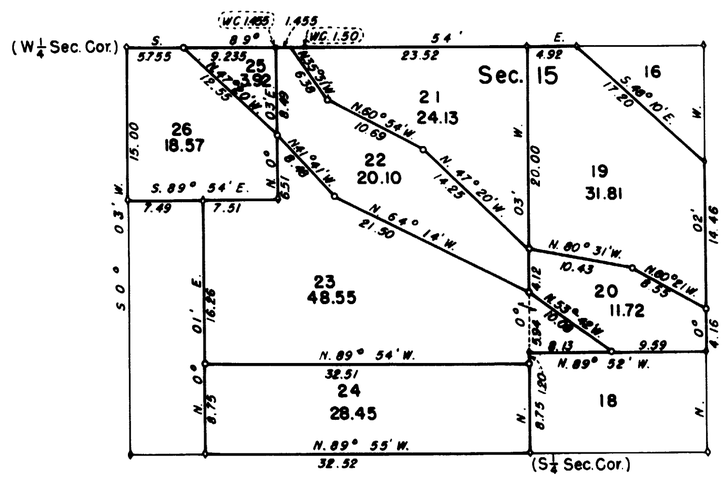

—◇— DENOTES CORNER OF PREVIOUS SURVEY FOUND IN PLACE.

—○— DENOTES CORNER SET BY RICHARD H. KENNEDY, ENGINEER, BUREAU OF RECLAMATION.

—●— DENOTES WITNESS CORNER OF PREVIOUS SURVEY FOUND IN PLACE.

BUREAU OF RECLAMATION
WASHINGTON, D. C. Oct. 19, 1954
THIS PLAT IS STRICTLY CONFORMABLE TO THE FIELD NOTES OF THE SURVEY, WHICH HAVE BEEN EXAMINED AND APPROVED.

E. V. Sundquist
ACTING COMMISSIONER

BUREAU OF LAND MANAGEMENT
WASHINGTON, D. C. Oct. 19, 1954
THE SURVEY REPRESENTED BY THIS PLAT HAVING BEEN CORRECTLY EXECUTED IN ACCORDANCE WITH THE REQUIREMENTS OF LAW AND THE REGULATIONS OF THIS BUREAU IS HEREBY ACCEPTED
FOR THE DIRECTOR

Donald B. Cannon
ACTING CADASTRAL ENGINEERING OFFICER

2089-R

55-100

ACCESSION NO 26-615-177

Acces. 6521

ORIGINAL

TOWNSHIP 55 NORTH, RANGE 100 WEST, OF THE 6th PRINCIPAL MERIDIAN, WYOMING

Click Here for Field Notes

SUPPLEMENTAL SURVEY OF SECTION 16

Surveyed by Richard H. Kennedy, Engineer, under authority of Departmental Instructions of October 24, 1906

Survey Commenced October 9, 1951 Survey Completed October 9, 1951

Scale in Chains

0 5 10 20 30 40

RECEIVED

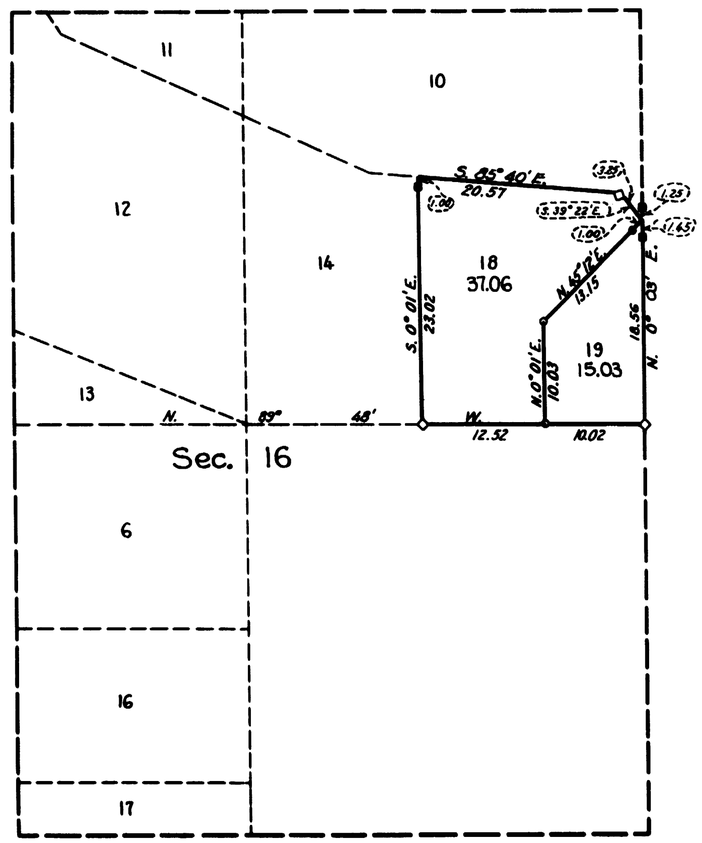

Denotes corners of previous surveys found in place.

Denotes corners set by Richard H. Kennedy, Engineer, Bureau of Reclamation.

Denotes witness corners of previous surveys found in place.

Denotes witness corners set by Richard H. Kennedy.

Bureau of Reclamation
Washington, D. C. Feb. 18, 1952

This plat is strictly conformable to the field notes of the survey, which have been examined and approved.

G. W. Gineweaver
Acting Commissioner

Bureau of Land Management
Washington, D. C. Feb. 18, 1952

The survey represented by this plat having been correctly executed in accordance with the requirements of law and the regulations of this bureau is hereby accepted.

For the Director

William H. Richards
Chief, Branch of Surveys

ACCESSION NO. 26-601-267

2089-Q

55-100

Accs. 6501.

TOWNSHIP 55 NORTH, RANGE 100 WEST, OF THE 6th PRINCIPAL MERIDIAN, WYOMING

SUPPLEMENTAL PLAT OF LOT 101

RECEIVED
APR 16 1951
Bureau of Land Management
Land and Survey Office
Cheyenne, Wyoming

Scale: 1 inch = 10 chains

0 5 10 20 30

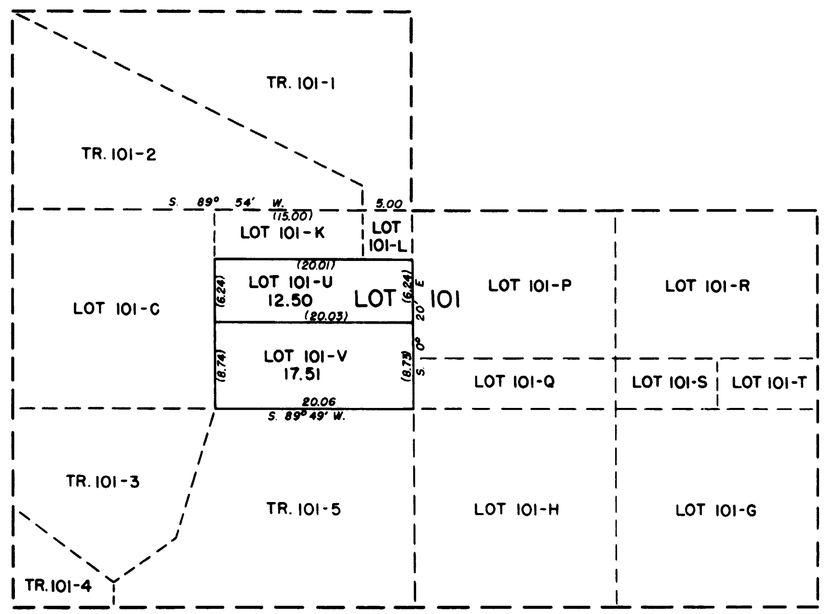

This supplemental plat is based on plat approved March 25, 1949

Bureau of Land Management
Washington, D.C. October 26, 1950

This plat, showing amened lottings is based upon the official records and, having been correctly prepared in accordance with the regulations, is hereby accepted.

For the Director

William H. Richards

Chief, Branch of Surveys

ACCESSION NO. X-W-14

2089-P

55-100

Accs. 6464.

ORIGINAL

TOWNSHIP 55 NORTH, RANGE 100 WEST, OF THE 6th PRINCIPAL MERIDIAN, WYOMING

SUPPLEMENTAL SURVEY OF SECTIONS 19, 30, 31 32, AND 33 AND LOTS 37, 38, 39, 40, 41, 42, 43, 52, 53, 55, 56, 59, 64, 65, 69, 70, 71, 72, 93, 94, 95, 101, AND 102

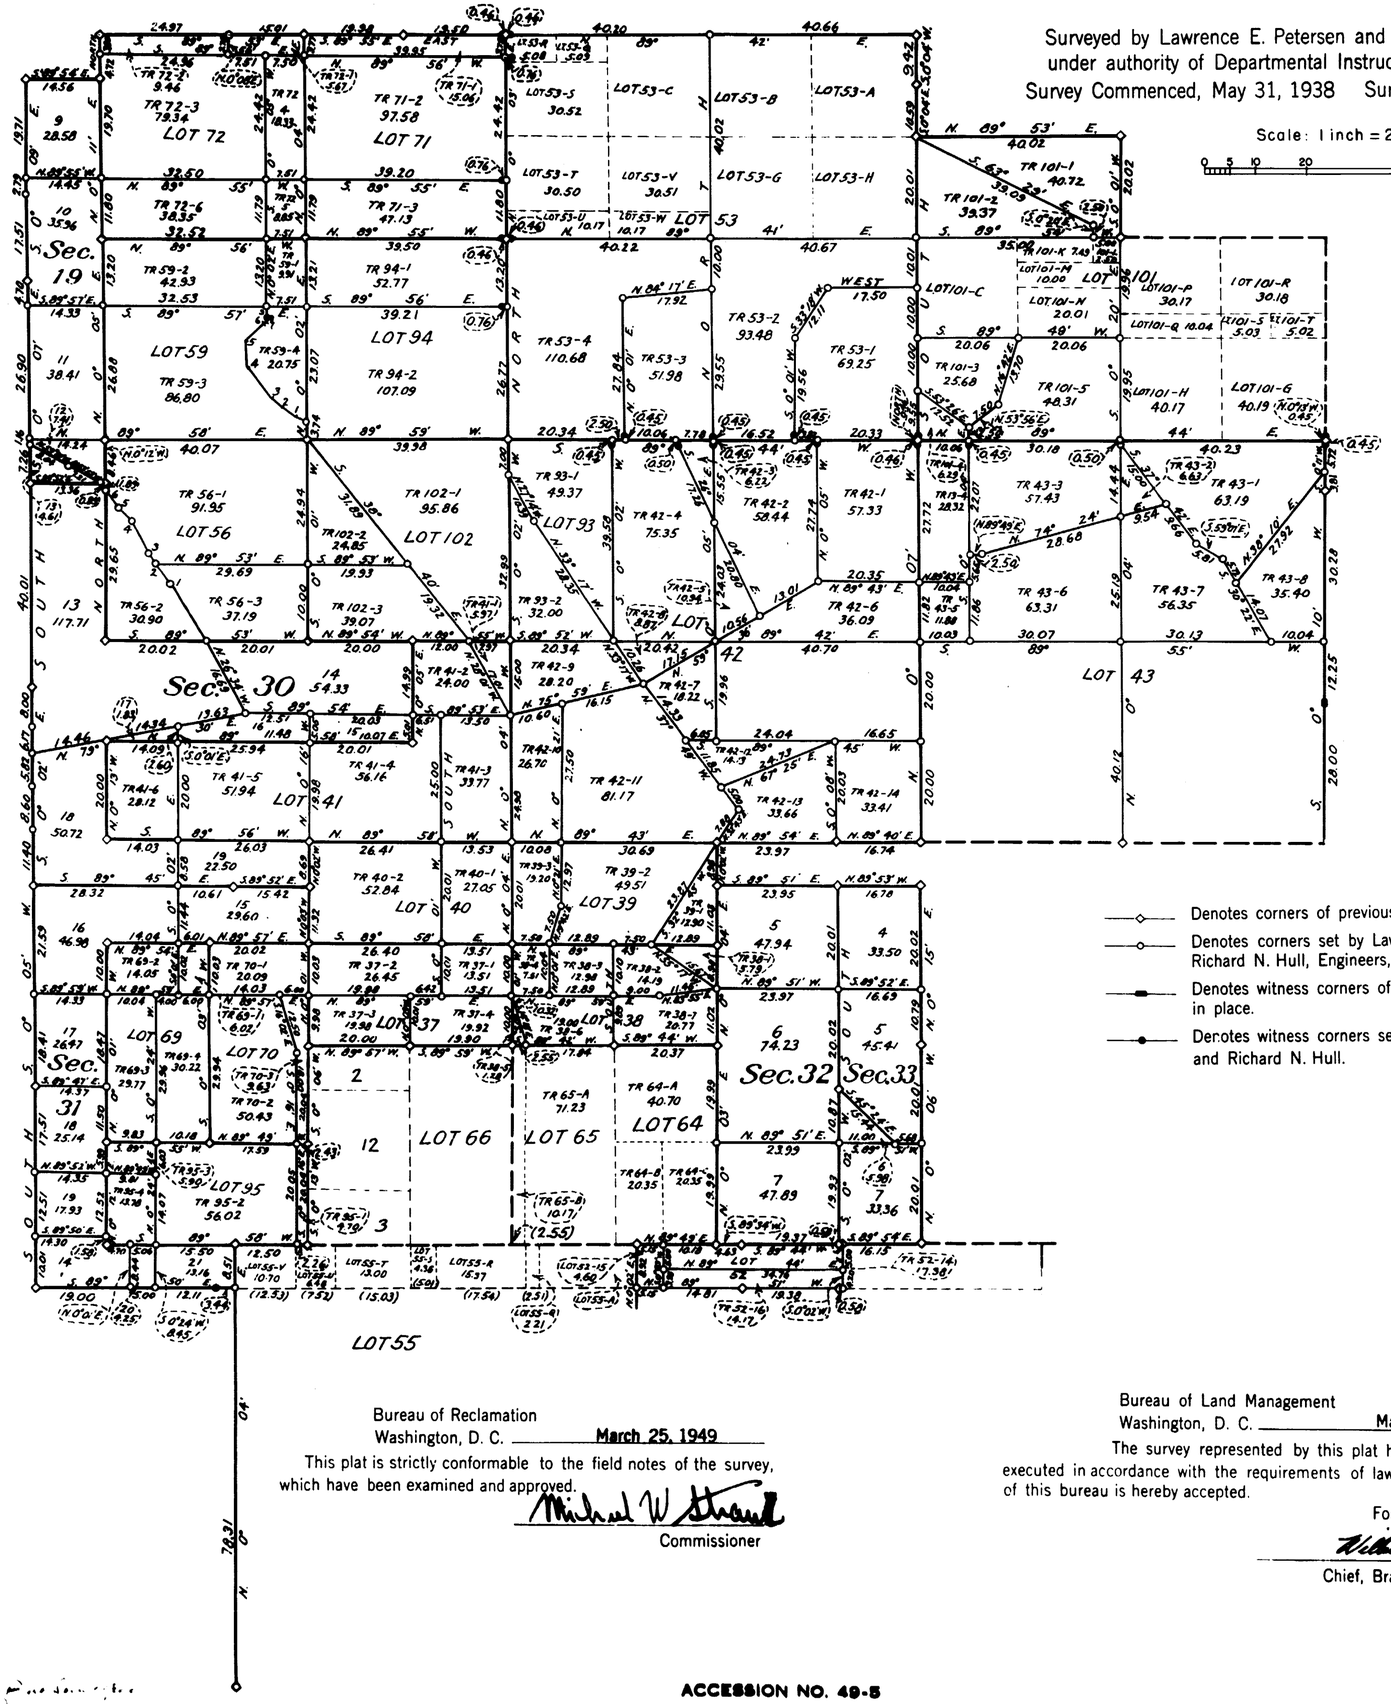

Surveyed by Lawrence E. Petersen and Richard N. Hull, Engineers, under authority of Departmental Instructions of October 24, 1906.
Survey Commenced, May 31, 1938 Survey Completed, June 25, 1948

Scale: 1 inch = 20 chains

0 5 10 20 40 60

TRAVERSE IN LOT 56

Point	Course	Distance
0-1	N. 32° 24′ W.	13.79
1-2	N. 34° 31′ W.	4.04
2-3	N. 34° 31′ W.	2.84
3-4	N. 30° 20′ W.	7.14
4-5	N. 41° 40′ W.	3.86
5-6	N. 38° 13′ W.	4.12

CENTER LINE OF LATERAL R-15-6 E½ LOT 59

Point	Course	Distance
0-1	N. 71° 43′ W.	2.49
1-2	N. 55° 06′ W.	3.20
2-3	N. 49° 27′ W.	2.71
3-4	N. 37° 13′ W.	7.88
4-5	N. 5° 18′ W.	5.64
5-6	N. 46° 01′ E.	5.44
6-7	N. 74° 17′ E.	0.96
7-8	N. 0° 02′ E.	0.42
8-9	N. 0° 02′ E.	2.36

Denotes corners of previous surveys found in place.

Denotes corners set by Lawrence E. Petersen and Richard N. Hull, Engineers, Bureau of Reclamation.

Denotes witness corners of previous surveys found in place.

Denotes witness corners set by Lawrence E. Petersen and Richard N. Hull.

Bureau of Reclamation
Washington, D. C. March 25, 1949

This plat is strictly conformable to the field notes of the survey, which have been examined and approved.

Michael W. Straub
Commissioner

Bureau of Land Management
Washington, D. C. March 28, 1949

The survey represented by this plat having been correctly executed in accordance with the requirements of law and the regulations of this bureau is hereby accepted.

For the Director

William F. Pecharda
Chief, Branch of Surveys

2089-0

55-100

ACCESSION NO. 49-5

Acces. No. 6463

ORIGINAL

TOWNSHIP 55 NORTH, RANGE 100 WEST, OF THE 6th PRINCIPAL MERIDIAN, WYOMING

SUPPLEMENTAL SURVEY OF SECTIONS 9, 10, 15, 16, AND 22 AND LOTS 86, 87, 88, AND 100

Surveyed by Lawrence E. Petersen and Richard N. Hull, Engineers, under authority of Departmental Instructions of October 24, 1906. Survey Commenced, May 31, 1938 Survey Completed, June 25, 1948

Scale: 1 inch=20 chains

0 5 10 20 40 60

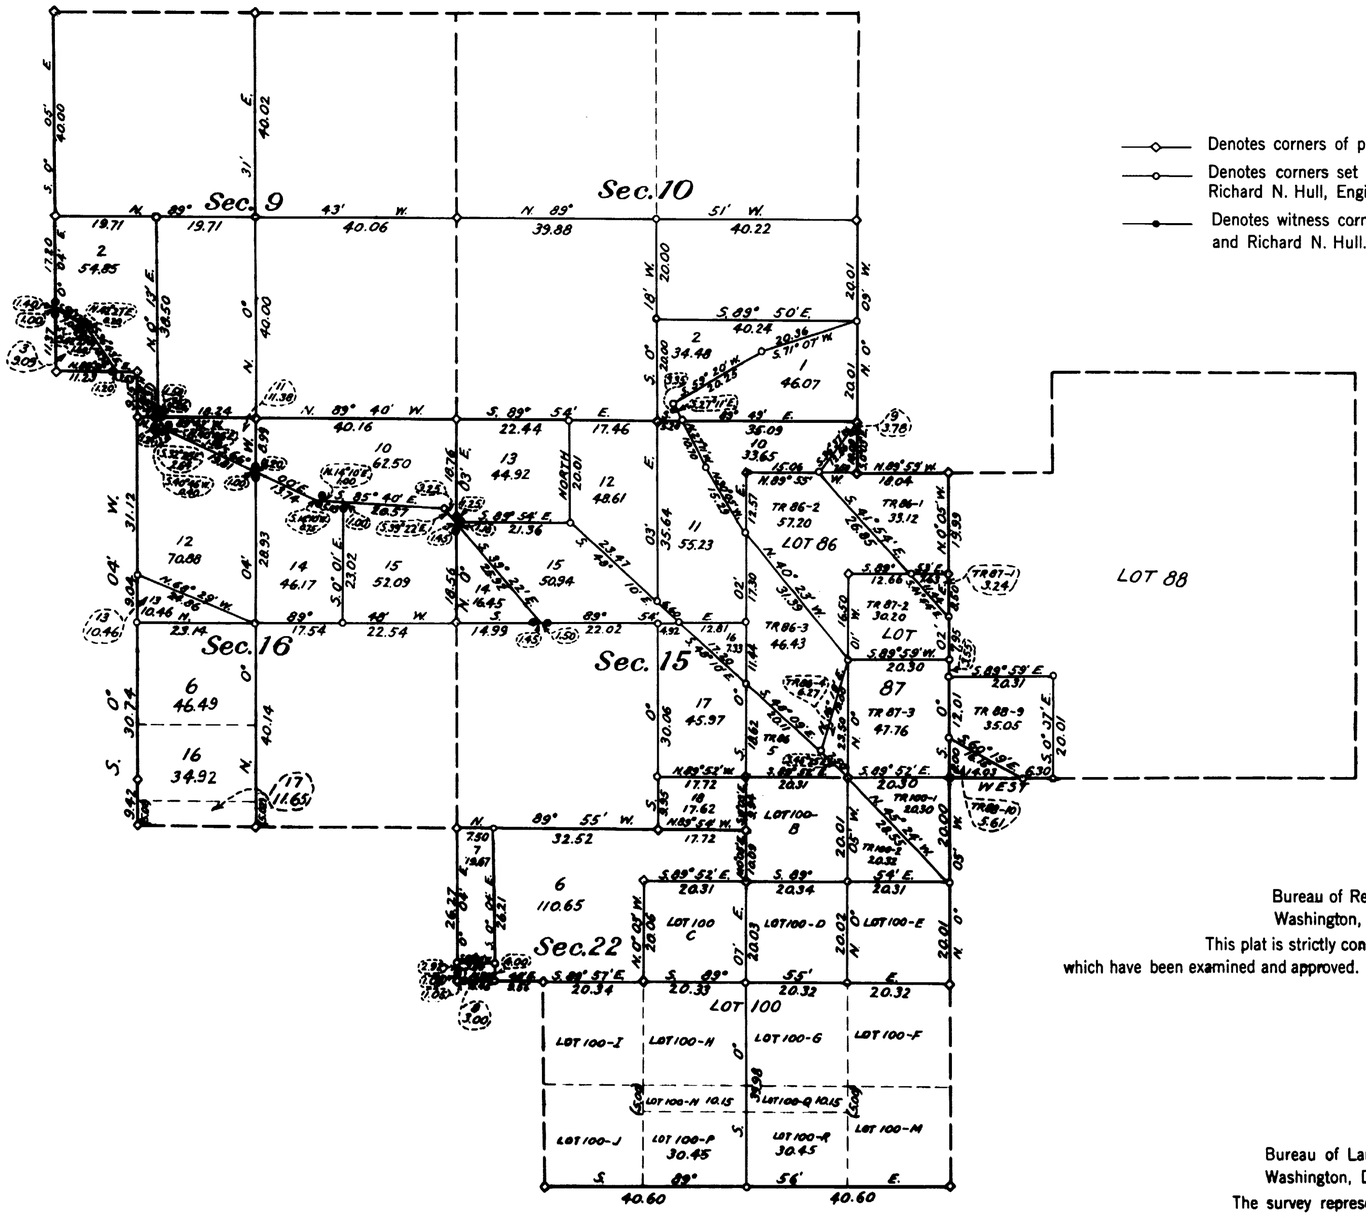

Denotes corners of previous surveys found in place.

Denotes corners set by Lawrence E. Petersen and Richard N. Hull, Engineers, Bureau of Reclamation.

Denotes witness corners set by Lawrence E. Petersen and Richard N. Hull.

Bureau of Reclamation
Washington, D. C. March 25, 1949

This plat is strictly conformable to the field notes of the survey, which have been examined and approved.

Michael W. Straus
Commissioner

Bureau of Land Management
Washington, D. C. March 28, 1949

The survey represented by this plat having been correctly executed in accordance with the requirements of law and the regulations of this bureau is hereby accepted.

For the Director

William F. Pickard
Chief, Branch of Surveys

2089-N

ACCESSION NO. 49-4

55-100

Acces. No. 6462

Click Here for Field Notes

ORIGINAL

TOWNSHIP 55 NORTH, RANGE 100 WEST, OF THE 6th PRINCIPAL MERIDIAN, WYOMING

SUPPLEMENTAL SURVEY OF SECTIONS 5, 6, 7, 8, AND 18 AND LOTS 78, 80, 82, 83, 84, 90, AND 96

Surveyed by Lawrence E. Petersen and Richard N. Hull, Engineers, under authority of Departmental Instructions of October 24, 1906. Survey Commenced, May 31, 1938 Survey Completed, June 25, 1948

Scale: 1 inch = 20 chains

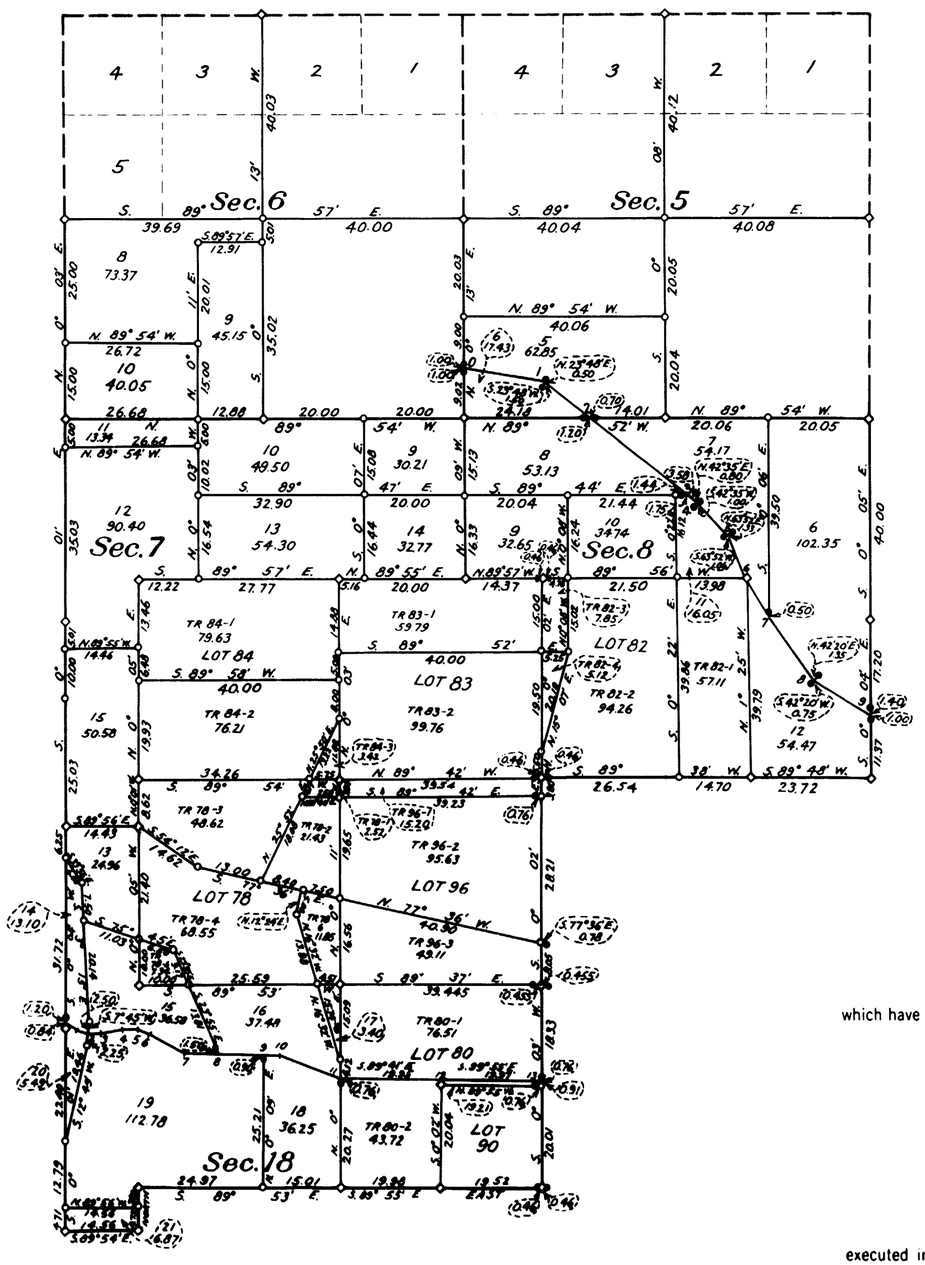

CENTER LINE OF ALKALI CREEK DRAIN

SECTION 18 & LOT 80

Point	Course	Distance
0-1	S.56°31′E.	2.53
1-2	S.73° 34′E.	2.62
2-3	N.89° 05′E.	2.62
3-4	N.80° 25′E.	4.44
4-5	N.89° 50′E.	2.84
5-6	S.71° 20′E.	2.84
6-7	S.61° 55′E	8.38
7-8	S.89° 40′E	6.18
8-9	S.89° 40′E.	8.89
9-10	S.89° 40′E.	3.56
10-11	S.65° 58′E.	12.52
11-12	S.89° 41′E.	19.95
12-13	S.89° 55′E.	19.97

NORTH ALKALI DRAIN

S½ SW¼ SECTION 5, & SECTION 8

Point	Course	Distance
0-1	S.80° 44′E	16.08
1-2	S.51° 41′E	12.08
2-3	S.51° 41′E.	24.64
3-4	S.51° 41′E.	2.58
4-5	S.43° 10′E.	8.55
5-6	S.20° 06′E.	8.77
6-7	S.27° 57′E.	9.86
7-8	S.36° 59′E.	14.66
8-9	S.58° 22′E.	13.20

Denotes corners of previous surveys found in place.

Denotes corners set by Lawrence E. Petersen and Richard N. Hull, Engineers, Bureau of Reclamation.

Denotes witness corners of previous surveys found in place.

Denotes witness corners set by Lawrence E. Petersen and Richard N. Hull.

Bureau of Reclamation
Washington, D. C. March 25, 1949

This plat is strictly conformable to the field notes of the survey, which have been examined and approved.

Michael W. Straus
Commissioner

Bureau of Land Management
Washington, D. C. March 28, 1949

The survey represented by this plat having been correctly executed in accordance with the requirements of law and the regulations of this bureau is hereby accepted.

For the Director
William H. Richards
Chief, Branch of Surveys

ACCESSION NO 49-3

2089-M

55-100

Acces. 6392

ORIGINAL

TOWNSHIP 55 NORTH, RANGE 100 WEST, OF THE 6th PRINCIPAL MERIDIAN, WYOMING

SUPPLEMENTAL PLAT OF SECTION 31

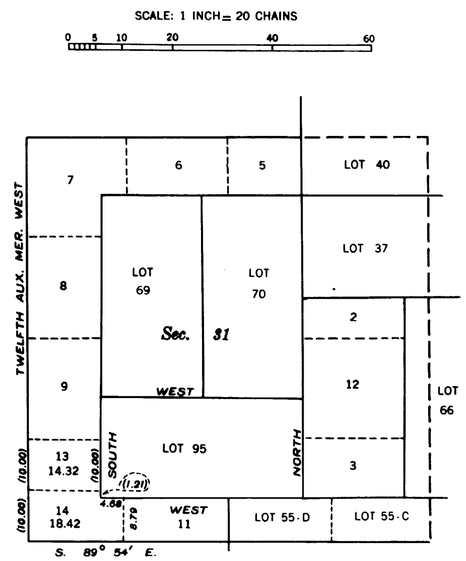

UNITED STATES
DEPARTMENT OF THE INTERIOR
General Land Office
Washington, D. C., JULY 8, 1946.

This supplemental plat of Section 31, Township 55 North, Range 100 West, of the Sixth Principal Meridian, Wyoming, based upon the plat approved January 5, 1914, showing a subdivision of original lot 10, to accommodate the preparation of Farm Unit plats, Shoshone Irrigation Project, having been correctly prepared in accordance with the regulations of this office, is hereby approved.

Thos C Havell
ACTING Assistant Commissioner.

2089-L

Recd at B. L. Office Cheyenne
July 16, 1946

55-100

6204

ORIGINAL

RESURVEY TOWNSHIP Nº 55 NORTH, RANGE Nº 100 WEST OF THE SIXTH PRINCIPAL MERIDIAN, WYOMING.

SUPPLEMENTAL PLAT OF SECTIONS 15 AND 16

Scale: 1 inch = 20 Chains

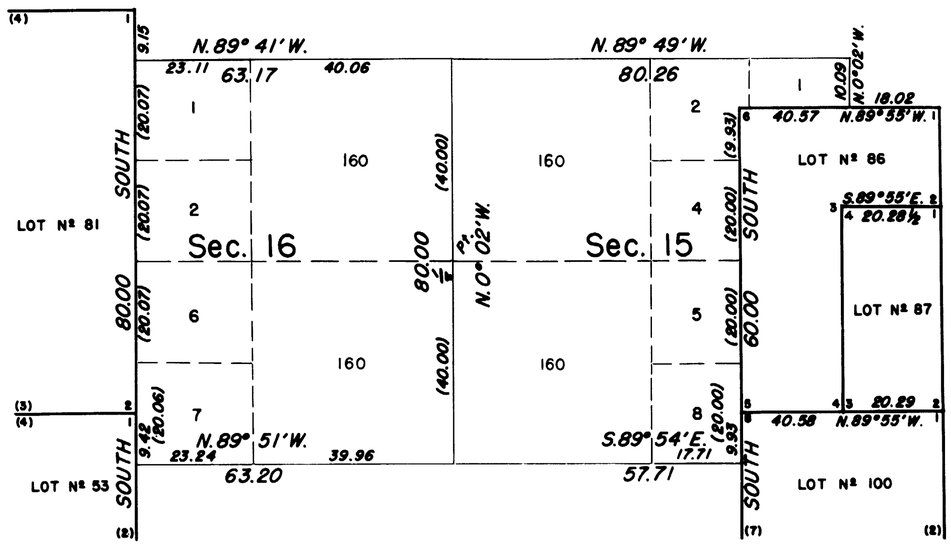

PUBLIC SURVEY OFFICE

CHEYENNE, WYOMING, MAY 14, 1941

THIS SUPPLEMENTAL PLAT OF SECTIONS 15 AND 16, TOWNSHIP NO. 55 NORTH, RANGE NO. 100 WEST OF THE SIXTH PRINCIPAL MERIDIAN, WYOMING, BASED UPON THE PLAT APPROVED OCTOBER 4, 1906; SHOWING LOT NO. 97 AND ALL PLATTED FRACTIONAL LOTS IN E½ SECTION 16, AND W½ SECTION 15, ELIMINATED, PREPARED IN ACCORDANCE WITH DIRECTIONS GIVEN IN THE COMMISSIONER'S LETTER "E" DATED APRIL 30, 1941, IS HEREBY APPROVED.

Joel Q. Naret
OFFICE CADASTRAL ENGINEER

UNITED STATES
DEPARTMENT OF THE INTERIOR
GENERAL LAND OFFICE
WASHINGTON, D.C. JUNE 5, 1941

THE CHANGES IN THE OFFICIAL PLAT OF SECTIONS 15 AND 16 REPRESENTED BY THIS SUPPLEMENTAL PLAT HAVING BEEN CORRECTLY MADE IN ACCORDANCE WITH THE REGULATIONS OF THIS OFFICE, THE PLAT IS HEREBY ACCEPTED.

Thos. O. Harrell
ACTING ASSISTANT COMMISSIONER

2089-K

55-100

ORIGINAL

REVISED INDEX OF DESCRIPTIONS OF SEGREGATED LOTS
INDEPENDENT RESURVEY OF
TOWNSHIP No. 55 NORTH, RANGE No. 100 WEST OF THE SIXTH PRINCIPAL MERIDIAN, WYOMING.

APPROVED OCTOBER 4, 1906.

Re-Survey	Original Survey.			
Lot No.	T.	R.	Sec.	Subdivisions.
37	55	100	32	S²NE⁴.
38	55	100	33	S²NW⁴.
39	55	100	33	N²NW⁴.
40	55	100	32	N²NE⁴.
41	55	100	29	S²S² & NE⁴SE⁴.
42	55	100	28	NE⁴, S², E²NW⁴.
43	55	100	27	All.
44	55	100	26	NE⁴, E²NW⁴, E²SW⁴, W²SE⁴.
45	55	100	26	E²SE⁴.
46	55	100	25	S²SW⁴.
47	54	99	6	Lots 1, 2, 3, 4, 5, 6, N²SE⁴, S²NE⁴, NE⁴SW⁴, SE⁴NW⁴.
48	55	99	31	Lots 1, 2, 3, 4, E²W², E².
49	54	100	1	Lots 1, 2, 3, 4, S²N², N²S².
50	54	100	2	Lots 1, 2, 3, 4, S²N², S².
51	54	100	3	Lots 1, 2, 3, 4, S²N², SE⁴, N²SW⁴, SE⁴SW⁴, SW⁴SW⁴
52	54	100	4	N², portions of SE⁴ and SW⁴
53	55	100	21	All.
54	55	99	30	Lots 1, 2, 3, 4, E²W², E².
55	54	100	5	W², N²NE⁴, portions of SE⁴ and S²NE⁴
56	55	100	29	NW⁴.
57	55	100	30	NE⁴.
58	55	100	19	SE⁴
59	55	100	20	SW⁴
60	55	99	19	Lots 1, 2, 3, 4, E²W², E².
61	55	100	36	All.
62	55	100	35	All.
63	55	100	34	All.
64	55	100	33	E²SW⁴.
65	55	100	33	W²SW⁴
66	55	100	32	E²SE⁴.
67	55	99	18	Lots 1, 2, 3, 4, E²W², E².
68	55	100	31	E², Lots 3 & 4, E²SW⁴.
69	55	100	32	SW⁴NW⁴, NW⁴SW⁴.
70	55	100	32	SE⁴NW⁴, NE⁴SW⁴.
71	55	100	20	NE⁴.
72	55	100	20	NW⁴
73	55	100	19	NE⁴
74	55	100	19	Lots 1 & 2, E²NW⁴.
75	55	100	18	Lots 3 & 4, E²SW⁴
76	55	100	18	SE⁴
77	55	100	18	NE⁴
78	55	100	17	NW⁴
79	55	99	7	Lots 1, 2, 3, 4, E²W², E².
80	55	100	17	N²SE⁴, SW⁴SE⁴.
81	55	100	16	All.
82	55	100	9	SW⁴
83	55	100	8	SE⁴
84	55	100	8	SW⁴
85	55	99	6	SE⁴, SE⁴SW⁴ Lot 7.
86	55	100	14	S²NE⁴, W²SE⁴
87	55	100	14	E²SE⁴
88	55	100	13	NE⁴NW⁴, S²NW⁴, NE⁴, S².
89	55	100	12	SE⁴, SE⁴SW⁴.
90	55	100	17	SE⁴SE⁴.
91	55	100	25	N²SW⁴.
92	55	100	25	W²SE⁴
93	55	100	28	W²NW⁴.
94	55	100	20	SE⁴
95	55	100	32	S²SW⁴.
96	55	100	17	NE⁴
97	55	100	15	SE⁴
98	55	100	24	All.
99	55	100	25	NW⁴, W²NE⁴
100	55	100	23	NE⁴, S², SE⁴NW⁴
101	55	100	22	S²NW⁴, S².
102	55	100	29	NE⁴
103	54	100	6	Lots 1, 2, 3, S²NE⁴, SE⁴NW⁴, SE⁴, E²SW⁴

Public Survey Office,
Cheyenne, Wyoming.
November 18, 1929.

The foregoing Revised Index of Descriptions of Segregated Lots, Resurveyed Township No. 55 North, Range No. 100 West, Sixth Principal Meridian, Wyoming, approved October 4, 1906, is prepared in accordance with directions given in Commissioner's Letter "E" 1353482 dated October 9, 1929 for the purpose of correcting errors in the original survey descriptions shown upon the Supplemental Plat (Index Diagram), approved November 23, 1906, and is hereby approved

Jos. Q. Ward.
Office Cadastral Engineer.

Department of the Interior.
General Land Office.
Washington, D.C., April 19, 1930.

The foregoing revised Index Diagram of the segregated lots in T. 55 N., R. 100 W. Sixth P. M., having been correctly made in accordance with the regulations of this office is hereby accepted.

Thos. C. Havell
Assistant Commissioner.

2089-J

55-100

accession no. 3430

Click Here for Field Notes

ORIGINAL

DEPARTMENT OF THE INTERIOR
BUREAU OF RECLAMATION

SHOSHONE IRRIGATION PROJECT

SUPPLEMENTAL PLAT

FRACTIONAL SECTION 36, LOTS 48 AND 49

TOWNSHIP 55 NORTH RANGE 100 WEST 6TH P. M. WYOMING

SURVEYED UNDER DEPARTMENTAL INSTRUCTIONS OF OCTOBER 24, 1906
BY LAWRENCE E. PETERSEN, JUNIOR ENGINEER
SCALE: 1 INCH = 10 CHAINS

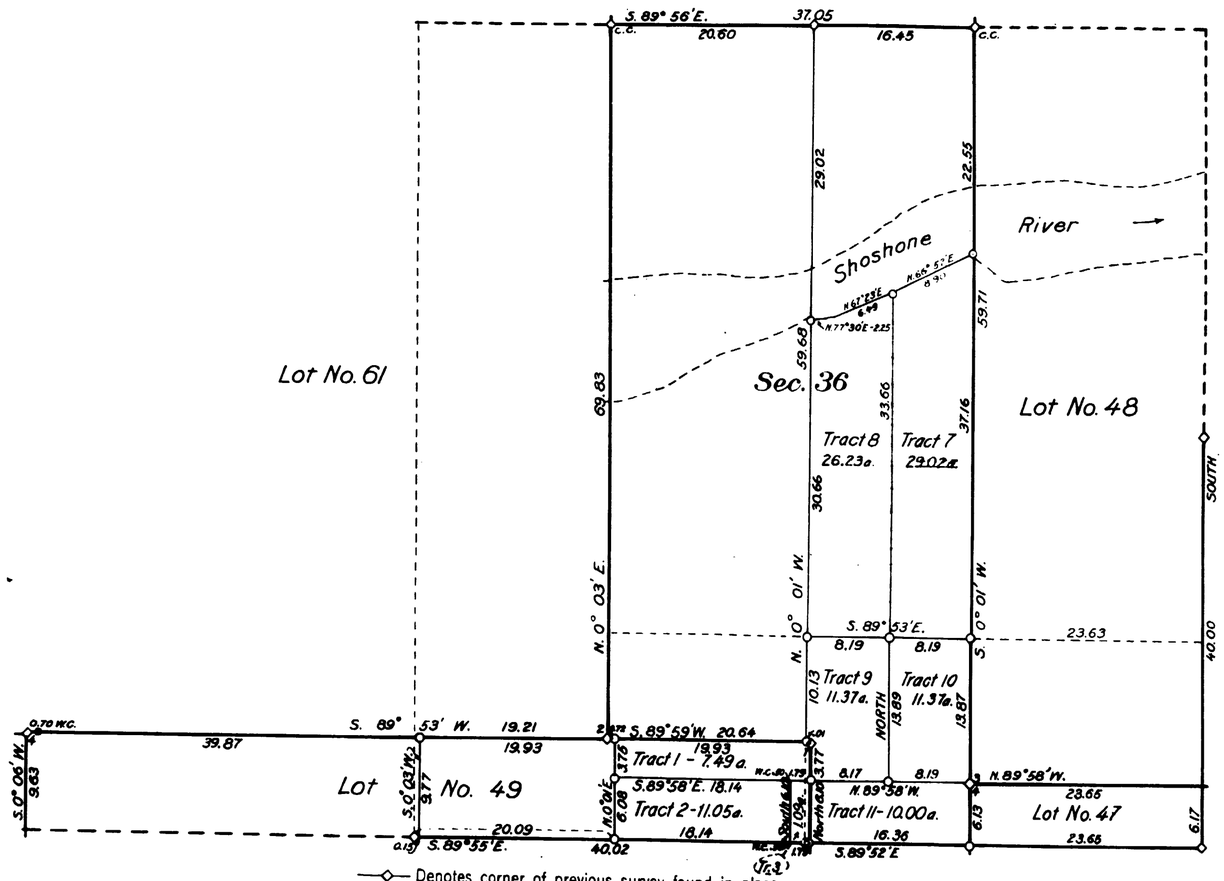

—◇— Denotes corner of previous survey found in place
—○— Denotes corner set by Lawrence E. Petersen, Jr. Engr., U. S. B. R.
—•— Denotes witness corner set by Lawrence E. Petersen

The accompanying diagram of the survey of fractional section 36, Lots 48 and 49, T. 55 N., R. 100 W., 6th P. M. Wyoming executed under authority of Departmental Instructions of October 24, 1906, is correct and according to the field notes thereof on file in this office, which have been examined and approved.

Washington D.C., May 19, 1927

Acting Commissioner

The accompanying diagram of the survey of fractional section 36, Lots 48 and 49, T. 55 N., R. 100 W., 6th P. M. Wyoming is conformable to the field notes thereof on file in this office, which have been examined and accepted.

General Land Office

Washington, D. C. May 26, 1927

Assistant Commissioner

ACCESSION NO. 21867

55-100

2089-1

Click Here for Field Notes

3429

DEPARTMENT OF THE INTERIOR
ALBERT B. FALL SECRETARY
UNITED STATES RECLAMATION SERVICE
A. P. DAVIS DIRECTOR

SHOSHONE PROJECT

SUPPLEMENTAL PLAT

SECTIONS 1 AND 12 AND LOT 85

TOWNSHIP 55 NORTH RANGE 100 WEST 6TH P. M. WYOMING

SURVEYED BY PAUL A. JONES, ASSISTANT ENGINEER

UNDER AUTHORITY OF DEPARTMENTAL INSTRUCTIONS OF OCTOBER 24, 1906

SCALE: 4 INCHES = 1 MILE

MARCH 1921

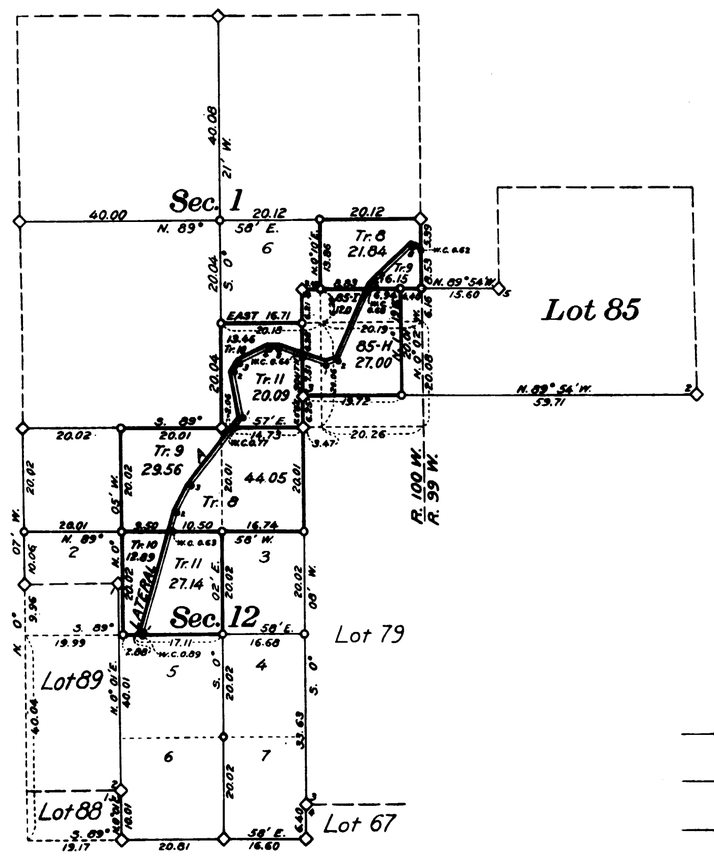

MEANDER OF LATERAL A

— Section 12 —

S.M.C. – 1	N. 47°32' E.	0.95
1 – A.M.C.	N. 16° 56' E.	20.26
A.M.C. – 2	N. 16° 56' E.	3.93
2 — 3	N. 26°50' E.	5.84
3 – M.C.	N. 38°34' E.	14.12

— Section 1 —

M.C. – 1	N. 38°34' E.	2.68
1 — 2	N. 8°30' W.	8.71
2 — 3	N. 29°35' E.	2.64
3 — 4	N. 64°20' E.	6.18
4 — 5	S. 87°33' E.	1.95
5 – M.C.	S. 71° 23' E.	5.85

— Lot 85 —

M.C. – 1	S. 71° 23' E.	4.46
1 — 2	N. 68°47' E.	1.59
2 – M.C.	N. 26°28' E.	14.90

— Section 1 —

M.C. – 6	N. 26°28' E.	0.39
6 — 7	N. 44°16' E.	3.03
7 — 8	N. 47°09' E.	9.46
8 – M.C.	S. 77°43' E.	2.16

—◇— DENOTES CORNER OF PREVIOUS SURVEY FOUND IN PLACE.

—○— DENOTES CORNER SET BY PAUL A. JONES, ASSISTANT ENGINEER, U. S. R. S.

—•— DENOTES WITNESS CORNER SET BY PAUL A. JONES.

THE ACCOMPANYING DIAGRAM OF THE SURVEY OF SECTIONS 1 AND 12 AND LOT 85 IN T. 55 N., R. 100 W., 6TH P. M. WYOMING, EXECUTED UNDER AUTHORITY OF DEPARTMENTAL INSTRUCTIONS OF OCTOBER 24, 1906 IS CORRECT AND ACCORDING TO THE FIELD NOTES THEREOF ON FILE IN THIS OFFICE, WHICH HAVE BEEN EXAMINED AND APPROVED.

U. S. RECLAMATION SERVICE

WASHINGTON, D. C. JUL 13 1921 1921

Morris Bien

ACTING DIRECTOR

THE ACCOMPANYING DIAGRAM OF THE SURVEY OF SECTIONS 1 AND 12 AND LOT 85 IN T. 55 N., R. 100 W., 6TH P. M. WYOMING, IS CONFORMABLE TO THE FIELD NOTES THEREOF ON FILE IN THIS OFFICE, WHICH HAVE BEEN EXAMINED AND ACCEPTED.

DEPARTMENT OF THE INTERIOR
GENERAL LAND OFFICE

WASHINGTON, D. C. [illegible] 1921

William Spry

COMMISSIONER

ACCESSION NO. 19046

2089-H

55-100

3428 ORIGINAL (4-675a) Accepted March 12, 1920-GLO

Supplemental Plat No. 6

Resurvey Township No. 55 North, Range No. 100 West of the Sixth Principal Meridian, Wyoming

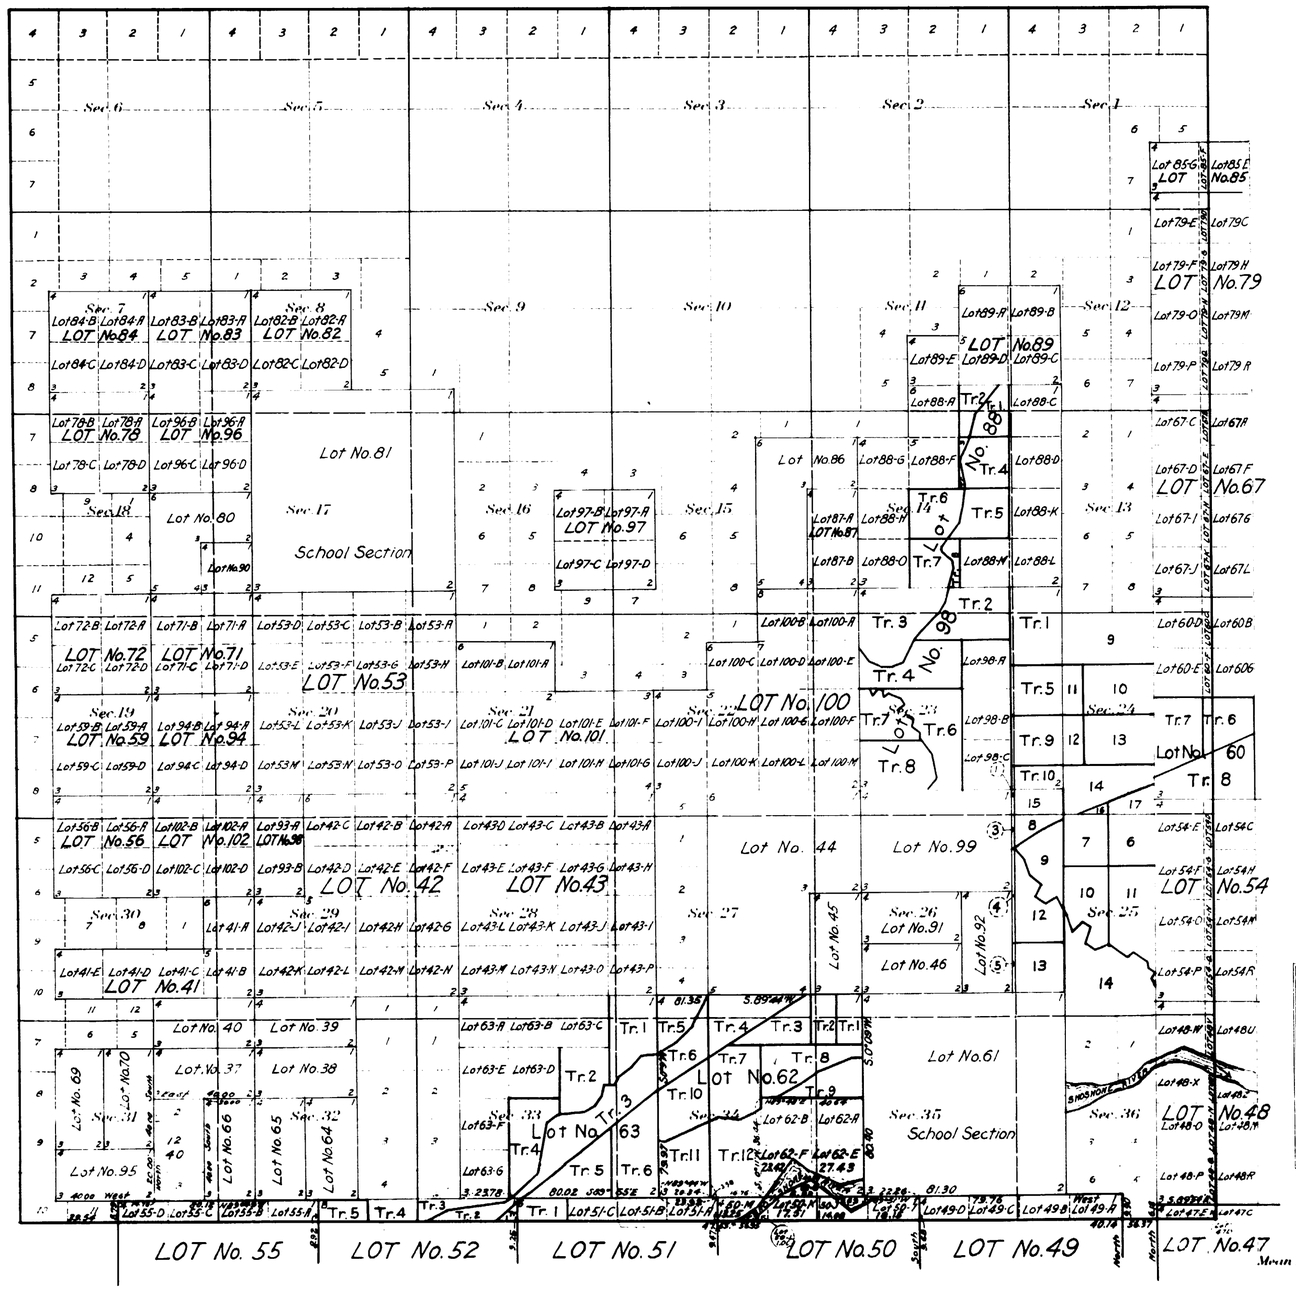

This Supplemental Plat of T. 55 N., R. 100 W., resurvey and plat approved October 4, 1906, showing assemblage of township with designations taken from all current plats, is prepared in accordance with directions given in Commissioner's letter "E" dated August 5, 1919, for the purpose of showing the subdivisions of Lots Nos. [illegible] and [illegible] fractional remainders of the Shoshone River, properly designating Lot 12 of [illegible], is hereby approved.

U.S. Surveyor General's Office,
Cheyenne, Wyoming.

Charles L. Decker
Surveyor General.

Areas in Acres	
Public Land	
Indian Reservation	
Indian Allotments	
Mineral Claims	
Water Surface	
Total Area	

Scale 40 Chains to an inch

Mean Magnetic Declination

Surveys Designated	By Whom Surveyed	Group No.	Group Date	Amount of Surveys Mls.	chs.	lks.	When Surveyed Begun	Completed

The above map of Township No. Range No. of the Meridian is strictly conformable to the field notes of the survey thereof on file in this office which have been examined and approved

U. S. Surveyor General's Office

Surveyor General.

2089-G

55-100

3427

Click Here for Field Notes

DEPARTMENT OF THE INTERIOR
UNITED STATES RECLAMATION SERVICE
A. P. DAVIS DIRECTOR AND CHIEF ENGINEER

SHOSHONE PROJECT

SUPPLEMENTAL PLAT

LOT 88

TOWNSHIP 55 NORTH RANGE 100 WEST 6TH P. M., WYO.

SURVEYED BY J. R. IAKISCH, ASSISTANT ENGINEER, U. S. R. S.
UNDER AUTHORITY OF DEPARTMENTAL INSTRUCTIONS OF OCTOBER 24, 1906.

SCALE: 8 INCHES = 1 MILE

MARCH - APRIL 1916

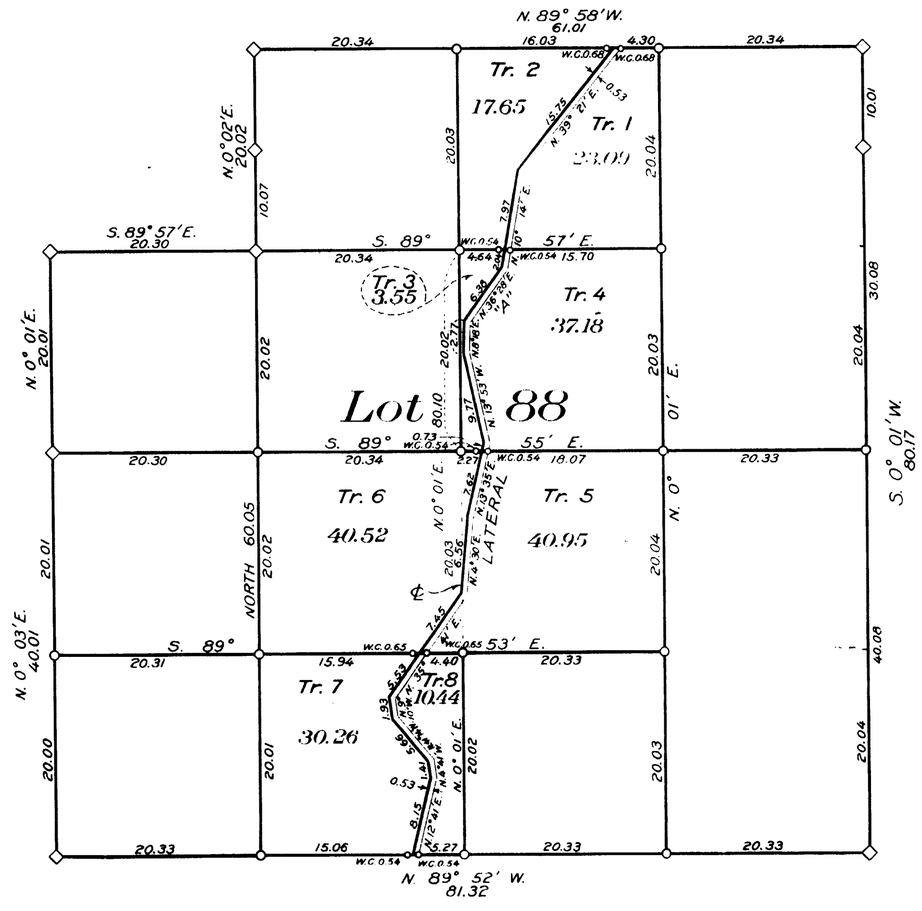

—◇— DENOTES CORNER OF PREVIOUS SURVEY FOUND IN PLACE.

—○— DENOTES CORNER SET BY J. R. IAKISCH, ASSISTANT ENGINEER, U. S. R. S.

THE ACCOMPANYING DIAGRAM OF THE SURVEY OF LOT 88 IN T. 55 N. R. 100 W., 6TH P. M., WYOMING, EXECUTED UNDER AUTHORITY OF DEPARTMENTAL INSTRUCTIONS OF OCTOBER 24, 1906, IS CORRECT AND ACCORDING TO THE FIELD NOTES THEREOF ON FILE IN THIS OFFICE, WHICH HAVE BEEN EXAMINED AND APPROVED

DEPARTMENT OF THE INTERIOR
U. S RECLAMATION SERVICE

WASHINGTON, D C. APRIL 2, 1918

Morris Bien
ACTING DIRECTOR

THE ACCOMPANYING DIAGRAM OF THE SURVEY OF LOT 88 IN T. 55 N., R. 100 W., 6TH P. M., WYOMING IS COMFORMABLE TO THE FIELD NOTES THEREOF ON FILE IN THIS OFFICE, WHICH HAVE BEEN EXAMINED AND ACCEPTED.

DEPARTMENT OF THE INTERIOR
GENERAL LAND OFFICE

WASHINGTON, D. C., May 1, 1918

COMMISSIONER

2089-F

ACCESSION NO. 17790

55-100

3426

(4-675a)

Supplemental Plat No. 4

Resurvey Township No. 55 North, Range No. 100 West of the Sixth Principal Meridian, Wyoming

G F E e D d C c B b A a

g Sec. 6 Sec. 5 Sec. 4 Sec. 3 Sec. 2 Sec. 1 y

H Y

h Sec. 7 Sec. 8 Sec. 9 Sec. 10 Sec. 11 Sec. 12 x

I X

i Sec. 18 Sec. 17 Sec. 16 Sec. 15 Sec. 14 Sec. 13 w

RESURVEYED BY BRUNT & BANDY 1905

K W

k Sec. 19 Sec. 20 Sec. 21 Sec. 22 Sec. 23 Sec. 24 v

L V

l Sec. 30 Sec. 29 Sec. 28 Sec. 27 Sec. 26 Sec. 25 u

M U

m Sec. 31 Sec. 32 Sec. 33 Sec. 34 Sec. 35 Sec. 36 t

N T

n O o P p Q q R r S s

This Supplemental Plat of Tract 48, T. 55 N., R. 100 W. (Resurvey approved October 4, 1906) is prepared to give designations and areas to lots, as shown on supplemental plat approved January 5, 1914 and lying wholly within T. 55 N., R. 100 W., made fractional by the meandering of the Shoshone River, and is hereby approved.

For details of the meandering of the Shoshone River, see Supplemental Plat of T. 55 N., R. 99 W., approved this date.

U.S. Surveyor General's Office
Cheyenne, Wyoming
May 9, 1916

Charles L. Decker
Surveyor General

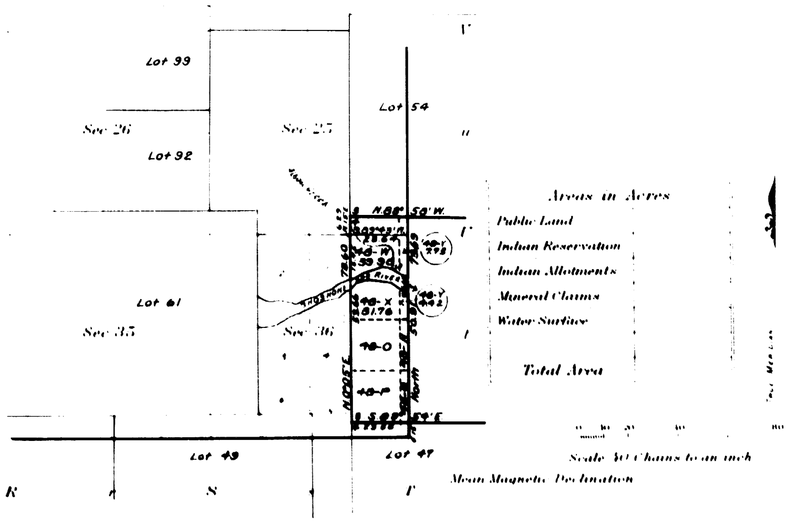

Surveys Designated	By Whom Surveyed	Contract No.	Contract Date	Amount of Surveys Mls.	Chs.	Lks.	When Surveyed Begun	Completed

The above map of Township No. Range No. of the Meridian is strictly conformable to the field notes of the survey thereof on file in this office which have been examined and approved.

U.S. Surveyor General's Office

Surveyor General

55-100

Accepted by Commr July 26, 1916

2089-E

Click Here for Elim. Tract Notes

3424

(4-675 a)

Supplemental Plat

Resurvey Township No. 55 North, Range No. 100 West of the Sixth Principal Meridian, Wyoming

Tracts eliminated 57, 58, 68, 73, 76, 77, 103

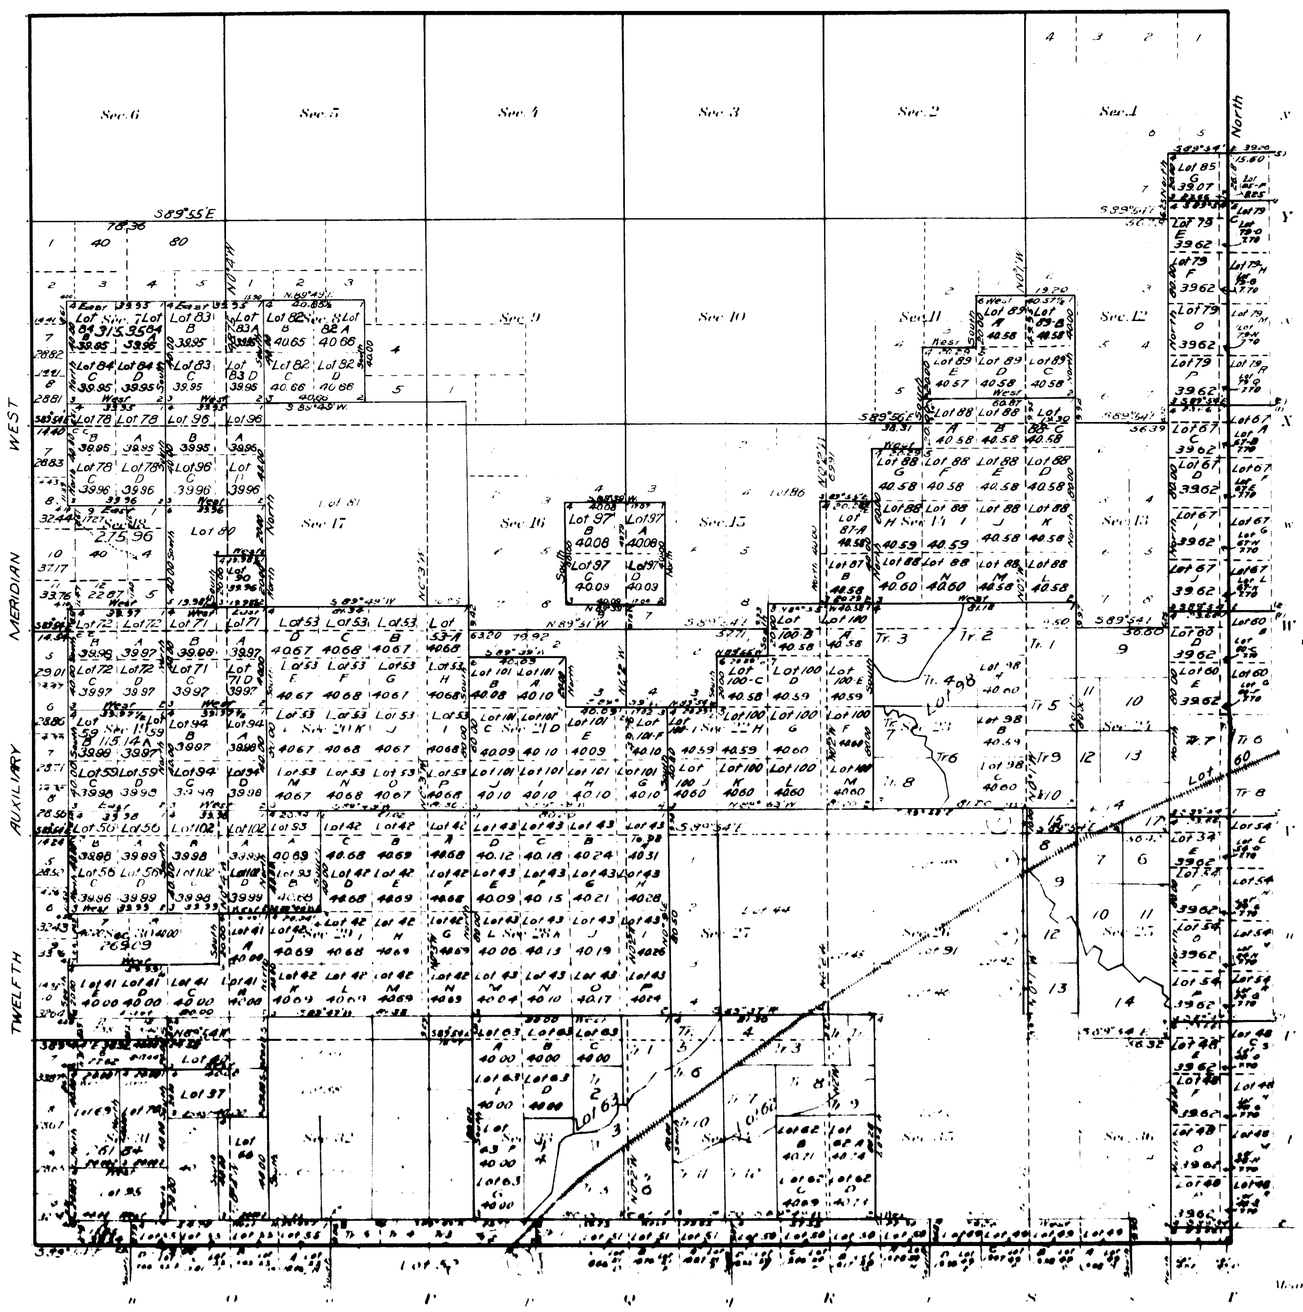

Office of U.S. Surveyor General
Cheyenne, Wyoming
January 5, 1914

This Supplemental Plat, showing subdivision of segregated tracts of State Land in resurveyed T. 55 N. R. 100 W., survey and Plat approved October 4, 1906, into their legal subdivisions or aliquot parts, has been prepared in compliance with instructions contained in G.L.O. letter "E," dated December 5, 1913, and is hereby approved.

Charles L. Decker
Surveyor General

Areas in Acres
Public Land
Indian Reservation
Indian Allotments
Mineral Claims
Water Surface

Total Area

Scale 40 Chains to an inch

Mean Magnetic Declination

Surveys Designated | By Whom Surveyed | Amount of Surveys | When Surveyed

The above map of Township No. ... Range No. ... of the ... Meridian ... is strictly conformable to the field notes of the survey thereof on file in this office which have been examined and approved.

U.S. Surveyor General's Office

Charles L. Decker
Surveyor General

2089 C

55-100

Click Here for Field Notes

3423

96

58-a

DEPARTMENT OF THE INTERIOR

UNITED STATES RECLAMATION SERVICE

F. H. NEWELL DIRECTOR A. P. DAVIS CHIEF ENGINEER

SHOSHONE PROJECT WYOMING

SUPPLEMENTAL PLAT

LOTS 62 63 AND 98
AND
FRACTIONAL SECTIONS 23 24 25 AND 26
TOWNSHIP 55 NORTH RANGE 100 WEST 6TH P. M.

SURVEYED BY WALTER A. STEBBINS, ASSISTANT ENGINEER, U. S. R. S.

DEPARTMENTAL INSTRUCTIONS OF OCTOBER 24, 1906

NOVEMBER 1911

RECEIVED S. G. O.
NOV 18 1912
CHEYENNE, WYO.

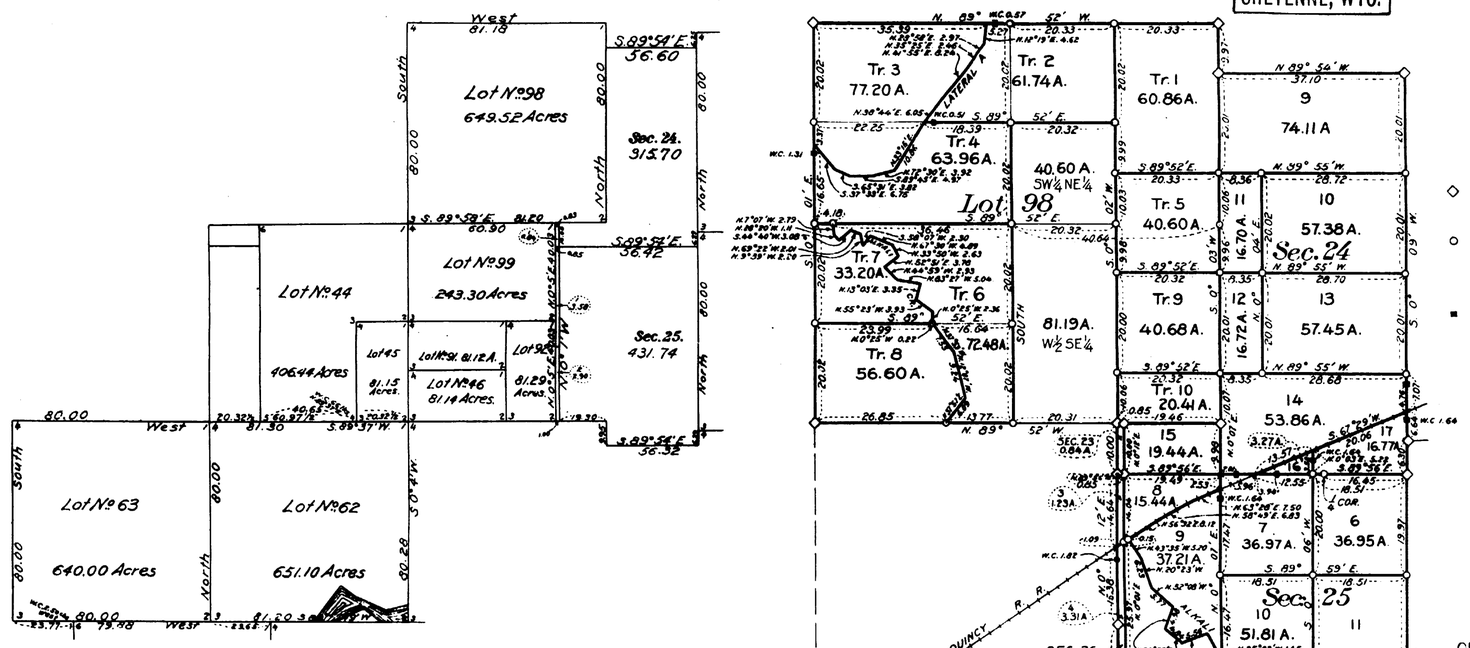

COPIED FROM PLAT APPROVED OCTOBER 4. 1906

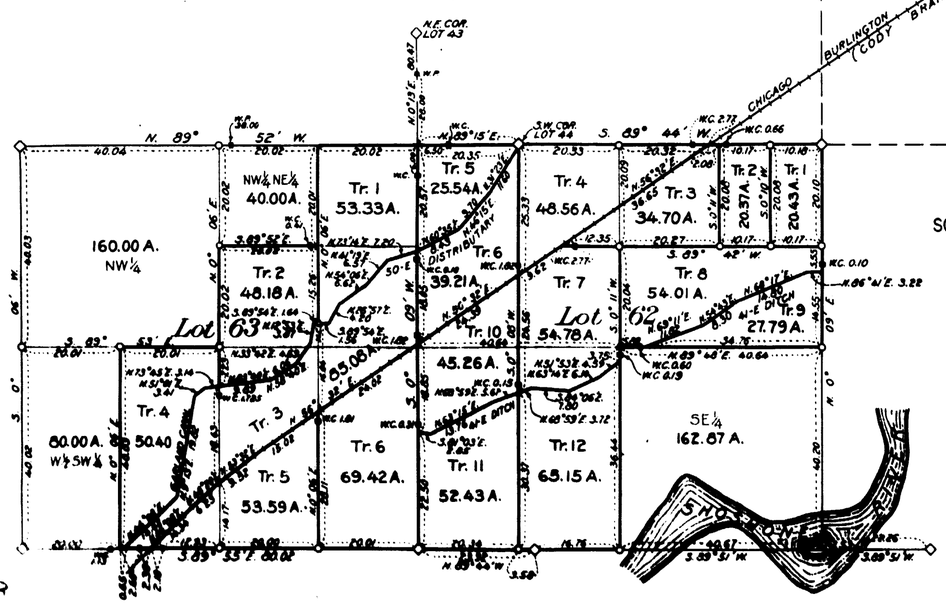

SCALE: 4 INCHES = 1 MILE

ACCESSION NO. 14063

◇ DENOTES CORNER OF SURVEY APPROVED OCTOBER 4, 1906

○ DENOTES CORNER SET BY WALTER A. STEBBINS, ASSISTANT ENGINEER, U. S. R. S.

▪ DENOTES WITNESS CORNER SET BY WALTER A. STEBBINS.

THE ACCOMPANYING DIAGRAM OF THE SURVEY OF LOTS 62, 63 AND 98 AND FRACTIONAL SECTIONS 23, 24, 25 AND 26 IN T. 55 N., R. 100 W., 6TH P. M., EXECUTED UNDER AUTHORITY OF DEPARTMENTAL INSTRUCTIONS OF OCTOBER 24, 1906 IS CORRECT AND ACCORDING TO THE FIELD NOTES THEREOF ON FILE IN THIS OFFICE, WHICH HAVE BEEN EXAMINED AND APPROVED.

U. S. RECLAMATION SERVICE

WASHINGTON D.C. October 14, 1912.

A. P. Davis

ACTING DIRECTOR

THE ACCOMPANYING DIAGRAM OF THE SURVEY OF LOTS 62, 63, AND 98, AND FRACTIONAL SECTIONS 23, 24, 25, AND 26 IN T. 55 N., R. 100 W., 6TH P. M., IS COMFORMABLE TO THE FIELD NOTES THEREOF ON FILE IN THIS OFFICE, WHICH HAVE BEEN EXAMINED AND ACCEPTED.

DEPARTMENT OF THE INTERIOR
GENERAL LAND OFFICE

WASHINGTON D.C. Nov. 15, 1912

Fred Dennett

COMMISSIONER

2089 P

55-100

36 **Click Here for Field Notes** **Click Here for Field Notes to Private Land Claims**

58
See 58-a

3422

(4-675a)

Resurvey Township No. 55 North Range No. 100 West of the 6th Principal Meridian Wyoming.

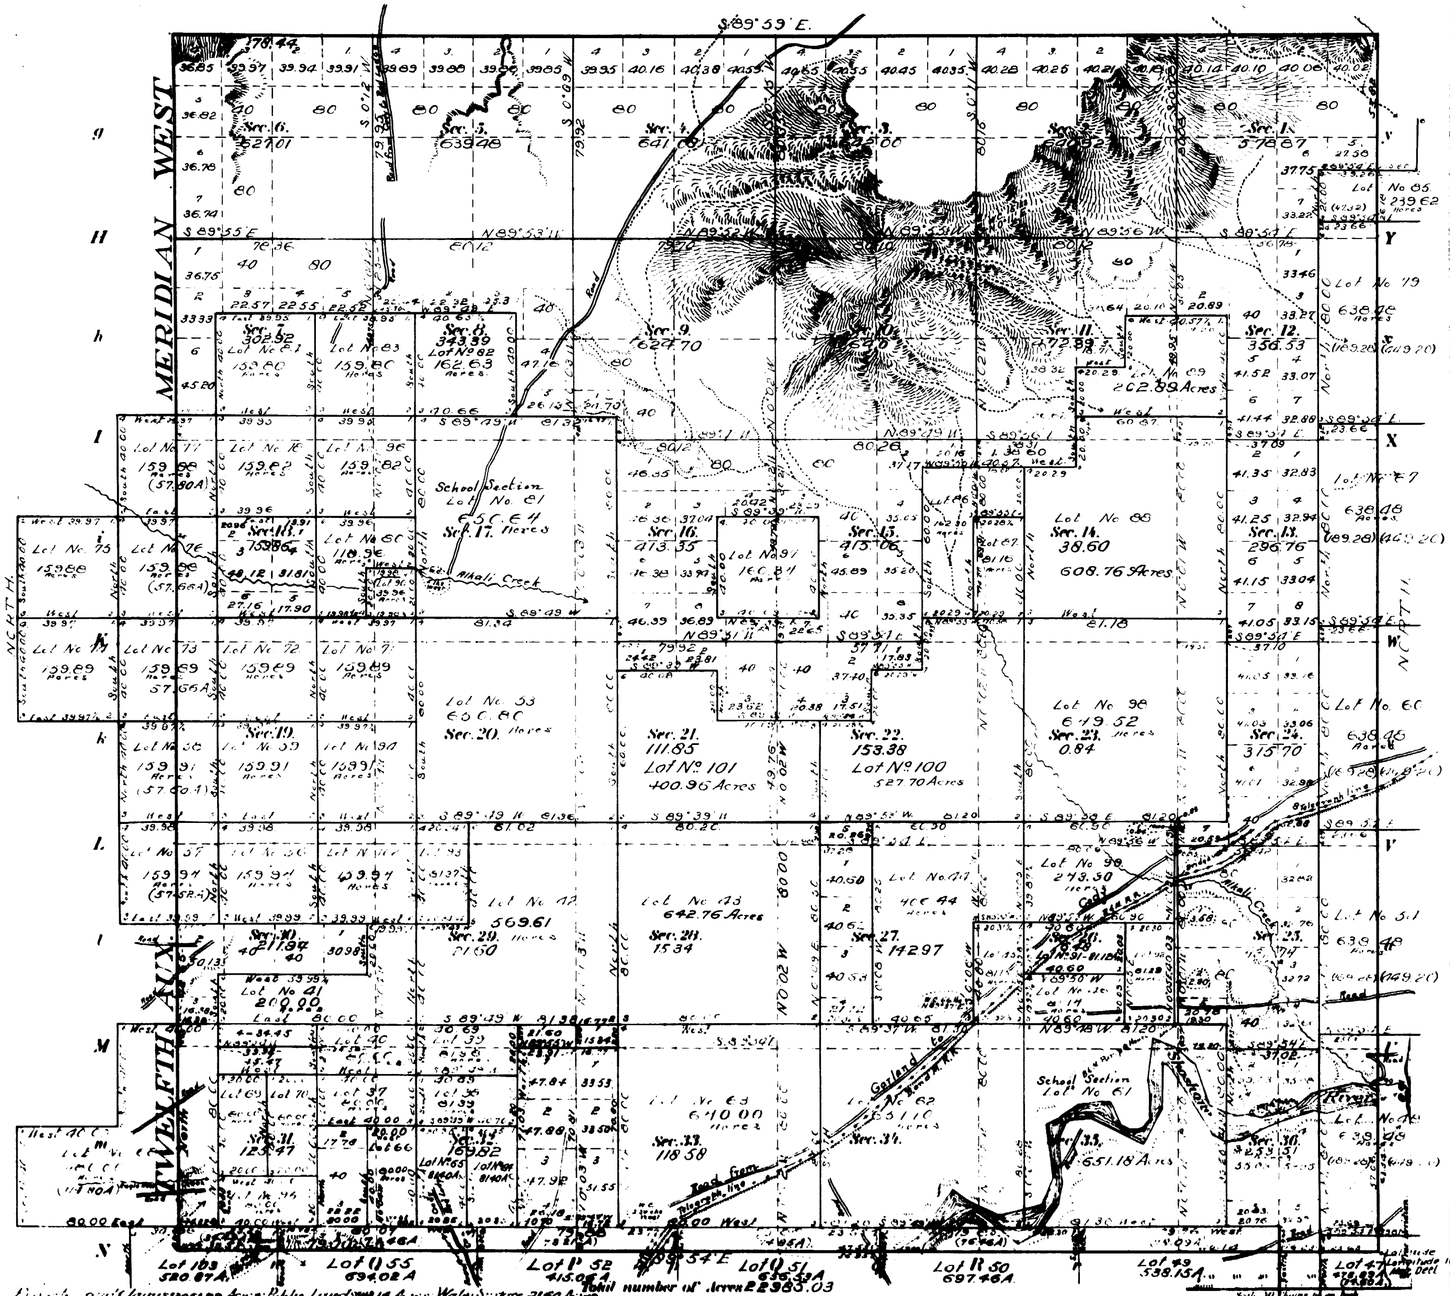

Meanders of

Posts	Courses	Ch. Lks.	Posts	Courses	Ch. Lks.	Posts	Courses	Ch. Lks.

Private Land Claims.

Number	Areas Totals	Areas In Township
37	80.00 Acres	80.00 Acres
38	81.39 "	81.39 "
39	81.38 "	81.38 "
40	80.00 "	80.00 "
41	200.00 "	200.00 "
42	569.61 "	569.61 "
43	642.76 "	642.76 "
44	406.44 "	406.44 "
45	81.15 "	81.15 "
46	81.14 "	81.14 "
47 (55-99)	478.89 "	14.60 "
48 (55-99)	638.48 "	189.28 "
49 (54-100)	538.15 "	78.09 "
50 (54-100)	697.46 "	76.46 "
51 (54-100)	656.53 "	74.85 "
52 (54-100)	415.06 "	73.21 "
54 (55-99)	638.48 "	189.28 "
55 (54-100)	694.02 "	71.46 "
56	159.94 "	159.94 "
57 (55-101)	159.94 "	57.52 "
58 (55-101)	159.91 "	57.60 "
59	159.91 "	159.91 "
60 (55-99)	638.48 "	189.28 "
61	651.18 "	651.18 "
62	651.10 "	651.10 "
63	640.00 "	640.00 "
64	81.40 "	81.40 "
65	81.40 "	81.40 "
66	80.00 "	80.00 "
67 (55-99)	638.48 "	189.28 "
68 (55-101)	480.00 "	114.80 "
69	80.00 "	80.00 "
70	80.00 "	80.00 "
71	159.89 "	159.89 "
72	159.89 "	159.89 "
73 (55-101)	159.89 "	57.66 "
74 (Ts Plat)	159.89 "	00.00 "
75	159.88 "	00.00 "
76 (55-101)	159.88 "	57.66 "
77 (55-101)	159.88 "	57.80 "
78	159.82 "	159.82 "
79 (55-99)	638.48 "	189.28 "
80	118.96 "	118.96 "
81	650.64 "	650.64 "
82	162.63 "	162.63 "
83	159.80 "	159.80 "
84	159.80 "	159.80 "
85 (55-99)	239.62 "	47.32 "
86	162.30 "	162.30 "
87	81.16 "	81.16 "
88	608.76 "	608.76 "
89	202.89 "	202.89 "
90	39.96 "	39.96 "
91	81.12 "	81.12 "
92	81.29 "	81.29 "
93	81.37 "	81.37 "
94	159.91 "	159.91 "
95	80.00 "	80.00 "
96	159.82 "	159.82 "
97	160.34 "	160.34 "
98	649.52 "	649.52 "
99	243.30 "	243.30 "
100	527.70 "	527.70 "
101	400.96 "	400.96 "
102	159.94 "	159.94 "
103 (Resurvey)	520.87 "	34.49 "
53 (Resurvey)	650.80 "	650.80 "
Total		13051.29

Private Land Claims 1305.89 Acres. Public Land 21680.14 Acres. Water Surface 297.00 Acres.

Surveys Designated	By Whom Surveyed	Date of Contract	Amount of Surveys M	Ch	Lks	When Surveyed
V S & W						
Township lines			77	77	44	July 20-Sept 15, 1905.
Subdivisions			18	13	34	Sept 29-Oct 5, 1905
Connections			4	01	59	" " "
Meanders			7	17	04	October 7-8, 1905
Private Land Claims			13	60	57	September 17-29, 1905
Township Line		February 11, 1904	6	00	00	April 6, 1904

The above Map of Township No. 55 North of Range No. 100 West of the 6th Principal Meridian, Wyoming, is strictly conformable to the field notes of the Survey thereof on file in this Office, which have been examined and approved.

Surveyor General's Office.
Cheyenne, Wyoming, October 4, 1906.

Chief Clerk.

Chief Surveyor.

GJR & CWS

THE NORRIS PETERS CO. LITHO. WASHINGTON

Approved to the extent of [illegible] Sec. 18 1907. Subject to Plat generally to South Line. Cancelled Oct 21, 1907

2089 A

55-100

Click Here for Field Notes

3223

36

56-a

DEPARTMENT OF THE INTERIOR

UNITED STATES RECLAMATION SERVICE

F. H. NEWELL DIRECTOR A. P. DAVIS CHIEF ENGINEER

SHOSHONE PROJECT WYOMING

SUPPLEMENTAL PLAT

LOTS 43 46 51 52 55 AND 69

TOWNSHIP 54 NORTH RANGE 100 WEST 6TH P. M. WYOMING

LOTS 51 52 AND 55 OVERLAPPING INTO TOWNSHIP 55 NORTH RANGE 100 WEST

SURVEYED BY WALTER A. STEBBINS, ASSISTANT ENGINEER. U. S. R. S

DEPARTMENTAL INSTRUCTIONS OF OCTOBER 24, 1906

NOVEMBER 1911

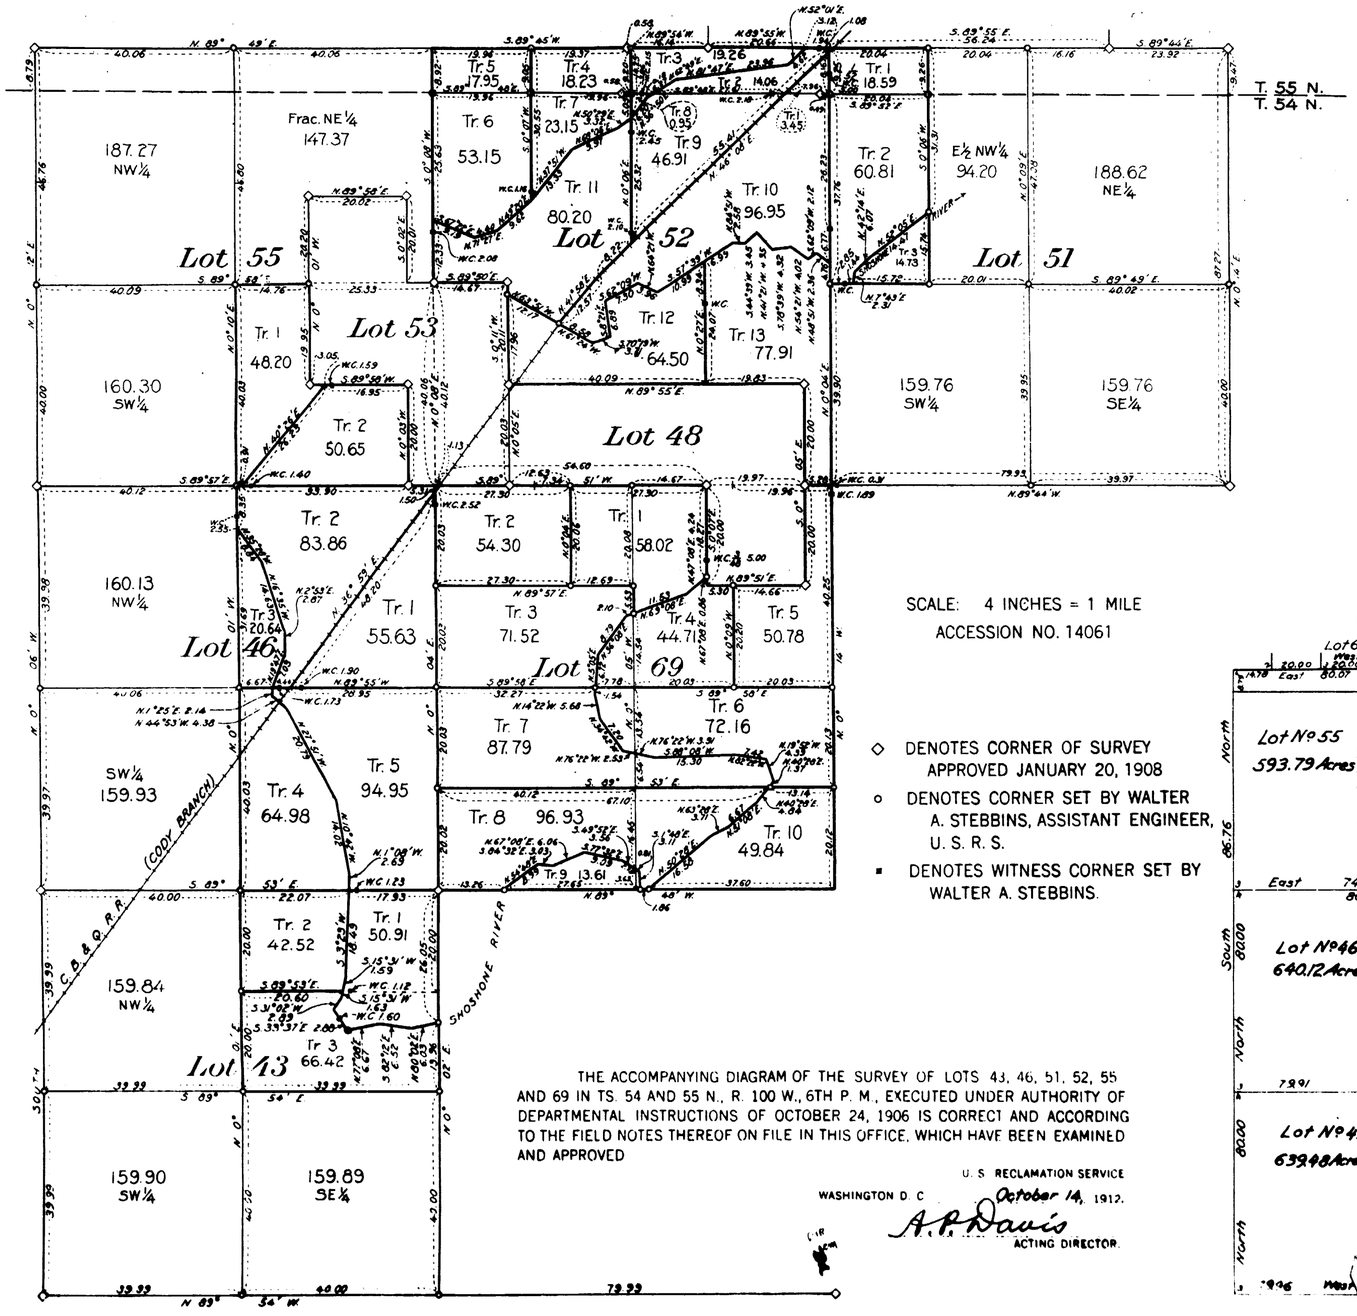

SCALE: 4 INCHES = 1 MILE

ACCESSION NO. 14061

◇ DENOTES CORNER OF SURVEY APPROVED JANUARY 20, 1908

○ DENOTES CORNER SET BY WALTER A. STEBBINS, ASSISTANT ENGINEER, U. S. R. S.

▪ DENOTES WITNESS CORNER SET BY WALTER A. STEBBINS.

THE ACCOMPANYING DIAGRAM OF THE SURVEY OF LOTS 43, 46, 51, 52, 55 AND 69 IN TS. 54 AND 55 N., R. 100 W., 6TH P. M., EXECUTED UNDER AUTHORITY OF DEPARTMENTAL INSTRUCTIONS OF OCTOBER 24, 1906 IS CORRECT AND ACCORDING TO THE FIELD NOTES THEREOF ON FILE IN THIS OFFICE, WHICH HAVE BEEN EXAMINED AND APPROVED

U. S. RECLAMATION SERVICE

WASHINGTON D. C. October 14, 1912.

A. P. Davis

ACTING DIRECTOR.

RECEIVED S. G. O.
NOV 18 1912
CHEYENNE, WYO.

THE ACCOMPANYING DIAGRAM OF THE SURVEY OF LOTS 43, 46, 51, 52, 55 AND 69 IN TS. 54 AND 55 N., R. 100 W., 6TH P. M., IS COMFORMABLE TO THE FIELD NOTES THEREOF ON FILE IN THIS OFFICE, WHICH HAVE BEEN EXAMINED AND ACCEPTED.

DEPARTMENT OF THE INTERIOR
GENERAL LAND OFFICE

WASHINGTON, D. C. Nov. 15, 1912

Fred Dennett

COMMISSIONER

COPIED FROM PLAT APPROVED JANUARY 20, 1908

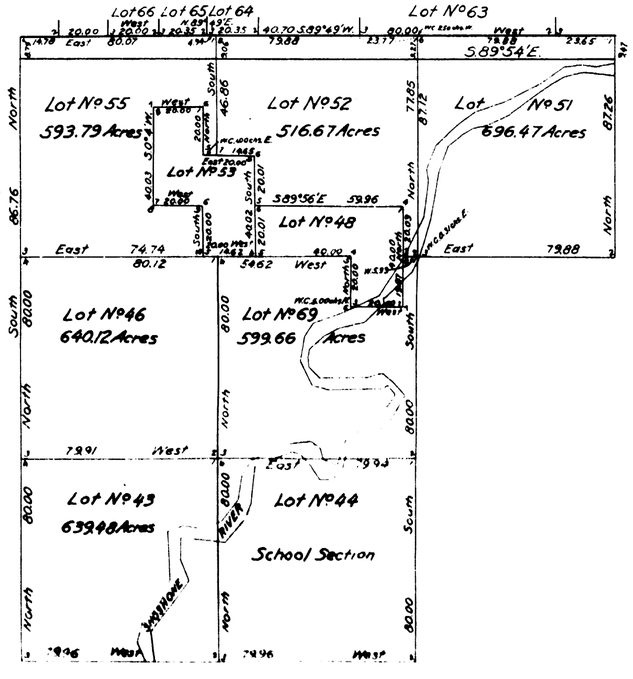

Page B

54-100

accession no 3425

Supplemental Plat
of
Resurvey Township Nº 55 North Range Nº 100 West of the 6th Principal Meridian, Wyoming.

Contract Nº 303 Brunt and Bandy, May 27, 1905.

Resurvey		Original Survey						
Lot Nº	Area	T.	R.	Sec.	Subdivision	Entry Kind	Entry Nº	Entryman
37	80.00	55	100	32	S½ NE¼	H	1699	Otis D. Lisenger
38	81.39	"	"	33	S½ NW¼	H	1700	Fay J. Hiscock
39	81.38	"	"	"	N½ NW¼	H	1695	Roy R. Smithers
40	80.00	"	"	32	N½ NE¼	H	1694	William P. Clayton
41	200.00	"	"	29	S½S½ & NE¼SE¼	SL		Wyoming
42	569.61	"	"	28	NE¼ & S½ & E½NW¼	"		"
43	642.76	"	"	27	ALL	"		"
44	406.44	"	"	26	NE¼ & E½NW¼ & E½SW¼ & W½SE¼	FRS	11911	Aztec Land & Cattle Co
45	81.15	"	"	"	E½SE¼	SAH	930	Fred N. Pearson
46	81.14	"	"	25	S½SW¼	"	7072	"
47	478.89	54	99	6	N½ & N½S½	SL		Wyoming
48	638.48	55	"	31	ALL	"		"
49	538.15	54	100	1	N½ & N½S½	"		"
50	697.46	"	"	2	ALL	"		"
51	656.53	"	"	3	N½ & N½S½ & S½SW¼ & SE¼NW¼	"		"
52	415.06	"	"	4	NE¼ & N½SE¼ & N½NW¼ & SE¼NW¼	"		"
53	650.80	55	"	21	ALL	"		"
54	638.48	"	99	30	"	"		"
55	694.02	54	100	5	"	"		"
56	159.94	"	"	29	NW¼	H	1564	John H. McGuffey
57	159.94	"	"	30	NE¼	H	1563	Alvin McGuffey
58	159.91	"	"	19	SE¼	H	1559	India C. Hess
59	159.91	"	"	20	SW¼	H	1554	Richard Rosseau
60	638.48	55	99	19	ALL	SL		Wyoming
61	651.18	"	"	36	"	SS		"
62	651.10	"	"	35	"	SL		"
63	640.00	"	"	34	"	"		"
64	81.40	"	"	33	E½SW¼	H	1692	Warren W. Pitkin
65	81.40	"	"	"	W½SW¼	H	1702	Roy G. Savage
66	80.00	"	"	32	E½SE¼	H	1701	Joseph G. Smith
67	638.48	"	"	18	ALL	SL		Wyoming
68	480.00	"	100	31	"	"		"
69	80.00	"	"	32	SW¼NW¼ & NW¼SW¼	H	1722	Arthur Nichols
70	80.00	"	"	"	SE¼NW¼ & NE¼SW¼	H	1721	C.E. Workman
71	159.89	"	"	20	NE¼	H	1540	M. McKimthrockmorton
72	159.89	"	"	"	NW¼	H	1541	Phill A. Mattingly
73	159.89	"	"	19	NE¼	H	1551	N. Pennington
74	159.89	"	"	"	NW¼	H	1696	E.A. Drake
75	159.88	"	"	18	SW¼	H	1562	Clarence R. Holt
76	159.88	"	"	"	SE¼	H	1580	John A. Baxter
77	159.88	"	"	"	NE¼	H	1613	Mary J. Ramsdell
78	159.82	"	"	17	NW¼	H	1579	Wilbur S. Gail
79	638.48	"	99	7	ALL	SL		Wyoming
80	118.96	"	100	"	N½SE¼ & SW¼SE¼	H	1568	Hogan H. Russell
81	650.64	"	"	16	ALL	SS		Wyoming
82	162.63	"	"	9	SW¼	H	1624	Arthur R. Judson
83	159.80	"	"	8	SE¼	H	1625	Jess M. Lysinger
84	159.80	"	"	"	SW¼	H	1623	H.C. Danielson
85	239.62	"	99	6	SE¼ & S½SW¼	SL		Wyoming
86	162.50	"	100	14	S½NE¼ & W½SE¼	H	1608	John B. Miller
87	81.16	"	"	"	E½SE¼	SL		Wyoming
88	608.76	"	"	13	NE¼NW¼ & S½NW¼ & NE¼ & S½	"		"
89	202.89	"	"	12	SE¼ & SE¼SW¼	"		"
90	39.96	"	"	17	SE¼SE¼	"		"
91	81.12	"	"	25	N½SW¼	SAH	706	Fred N. Pearson
92	81.29	"	"	"	W½SE¼	"	"	"
93	81.37	"	"	28	W½NW¼	H	1573	Leroy Pollock
94	159.91	"	"	20	SE¼	H	1547	W.S. Mattingly
95	80.00	"	"	32	S½SW¼	[illegible]		E.T. Lanchbury
96	159.82	"	"	17	NE¼	H	1542	I. Pennington
97	160.34	"	"	15	SE¼	H	1615	Otto C. Glaser
98	649.52	"	"	24	ALL	SL		Wyoming
99	243.30	"	"	25	NW¼ & W½NE¼	FRS	11911	Aztec Land & Cattle Co.
100	527.70	"	"	23	NE¼ & SE¼SW¼ & S½	SL		Wyoming
101	400.96	"	"	22	S½NW¼ & S½	"		"
102	159.94	"	"	29	NE¼	H	1604	S.T. Mattingly
103	520.87	54	100	6	E½ & E½W½	SL		Wyoming

The above supplemental plat of the resurvey of T.55 N. R.100 W. exhibiting the areas surveyed, segregated and lotted by the original public survey has been prepared in strict conformity to the field notes of the accepted resurvey on file in this office which have been examined and approved

Surveyor General's Office
Cheyenne, Wyo. Nov. 23, 1906

Nephew P. Johnson
Sur Genl for Wyoming

2089 D

55-100

Click Here for Field Notes

3421

TOWNSHIP No. 55 NORTH. RANGE No. 100 WEST of the 6th Principal MERIDIAN.

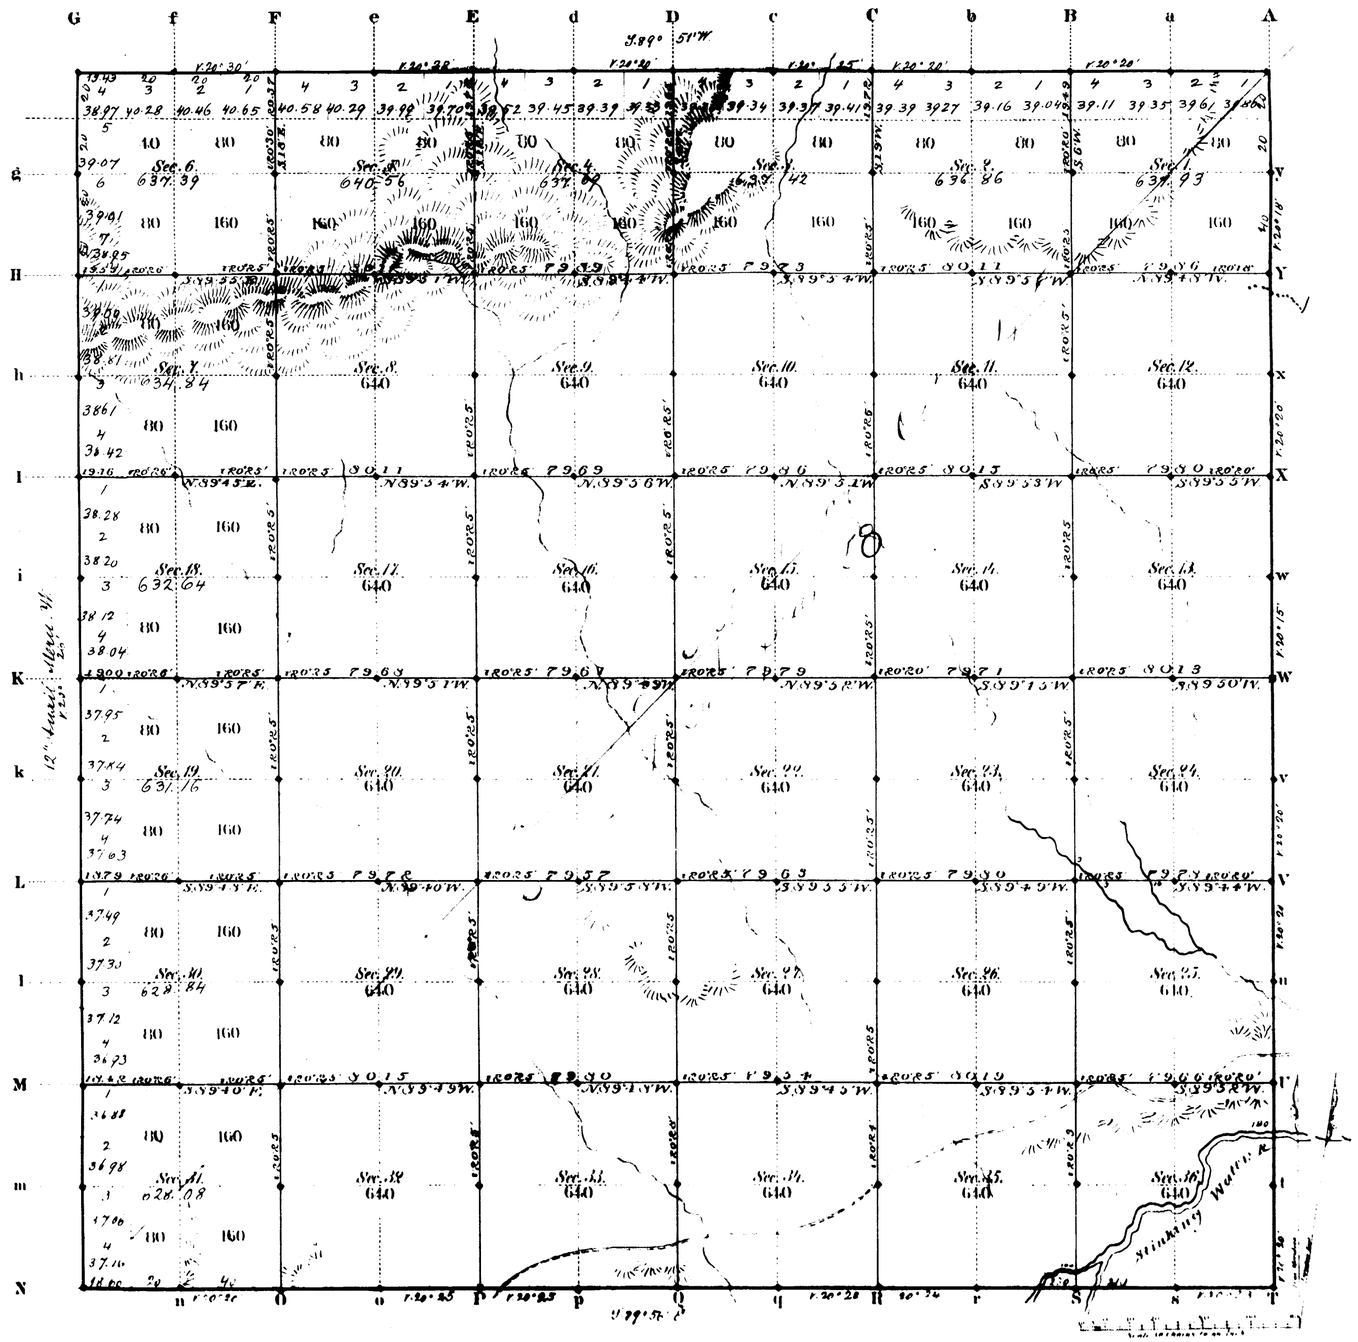

Total number of Acres 22,983.41

Surveys Designated	By Whom Surveyed	Date of Contract	Amount of Surveys Mi.	Ch.	Lkt.	When Surveyed	Magnetic Declination
Township lines	Chas Holcomb	July 19, 1882	11	72	20	Sept. 14, 1883	20° 23' East
Subdivisions	E. A. Forney	" "	59	70	00	Oct 10-18 "	20° 23' "
Connections							
6th Township L	E. A. Horney	" " "	5	79	43	Sept 14 1883	
12th Auxil. M. W.	" "	" " "	6	00	00	Sept 14 1883	

The above Map of Township No. 55 North Range No. 100 West of the Sixth Principal Meridian Wyoming Territory is strictly conformable to the field notes of the survey thereof on file in this Office, which have been examined and approved.

Surveyor General's Office, Edw. C. David, Pres. Genl.

Cheyenne Wyoming

[illegible] 1883

36

Indexed

52

4851

RESURVEY
TOWNSHIP EXTERIORS

Scale: 1 inch = 160 chains.

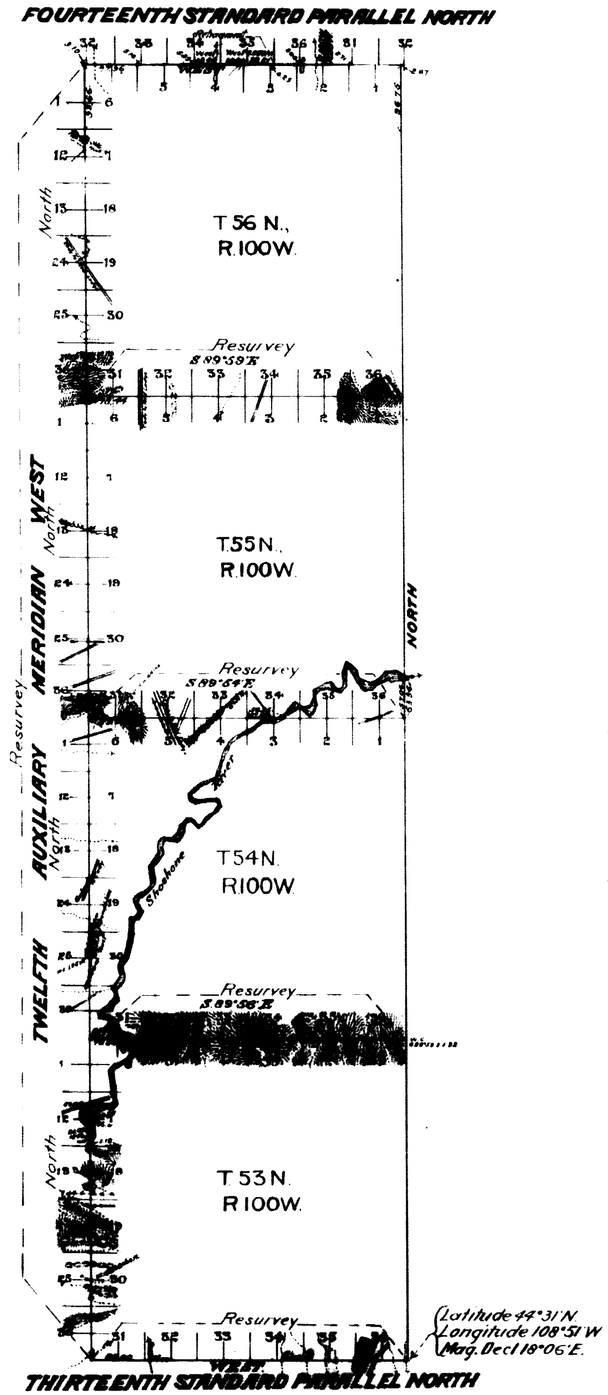

Table of Mileage.

Surveys Designated	Amount Mls.	Chs.	Lks	When Surveyed
Standard lines, resurveyed.	30	13	66	July 12 14, 16 22, 1905
" " retraced	1	37	67	Sept 30, Oct 4, 1905
Township " resurveyed	17	76	79	July 24, Aug 8 Sept 12-15, 1905
Connections		3	10	

This Plat
of the Resurvey of
the Thirteenth Standard Parallel North through Range 100 West; the Twelfth Auxiliary Meridian West through Tps. 53, 54, 55 and 56 North, the North boundaries of Tps. 53, 54 and 55 North Range 100 West and of the Retracement of the Fourteenth Standard Parallel North through part of Range 100 West of the Sixth Principal Meridian, Wyoming, is strictly conformable to the field notes of the resurvey thereof by
Arthur H. Brunt and Richard E. Bandy, U.S.D.S.,
under their Contract No. 303, dated May 27, 1905,
which have been examined, approved and filed in this office.

U.S. Surv. Gen'ls. Office
Cheyenne, Wyoming
October 4, 1906

Alpheus P. Hanson
U.S. Surv. Gen'l.

2903

Survey accepted by the Assistant Commissioner in Mastella
E. Mch 18, 1907

(26) Indexes accession no. 3565

Click Here for Field Notes

EXTERIOR LINES.

Magnetic Variation East. Scale 3 miles to 1 inch

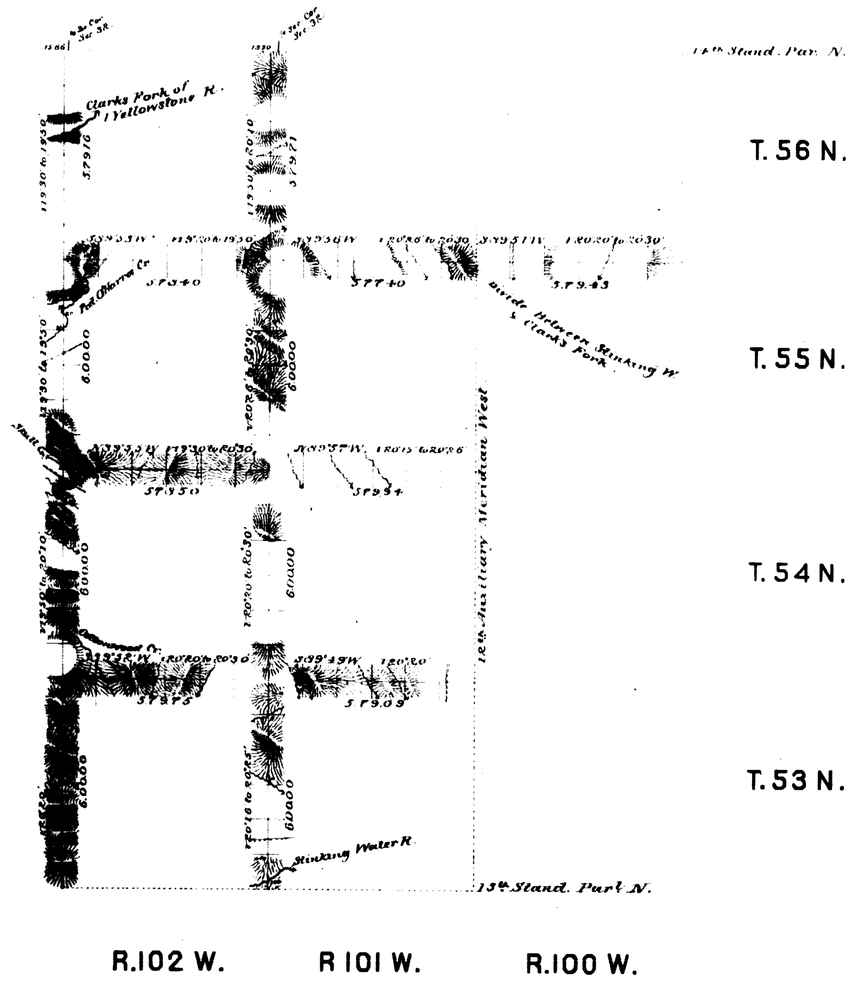

Surveys Designated	By Whom Surveyed	Date of Contract	Amount of Surveys			When Surveyed
			Miles	Chains	Links	
Exterior lines	C.A. Honey	July 19th 1882	39	71	39	Sept. 9-19th 1883
Connections	" "	" " "		34	16	" " "

I hereby certify that the above diagram of the Exterior lines of T. 56 N. R. 100 W. and Tps 53, 54, 55 & 56 N. Ranges 101 & 102 West of the 6th Principal Meridian Wyoming Territory is strictly conformable to the field notes of the survey thereof on file in this Office which have been examined and approved.

Surveyor Generals Office
Cheyenne Wyoming
March 17th 1884

Edw. C. Lacey Sur. Gen.

2115

(25) Indexed

3231

Click Here for Field Notes

EXTERIOR LINES

Scale 3 miles to 1 inch. Magnetic Variation E.

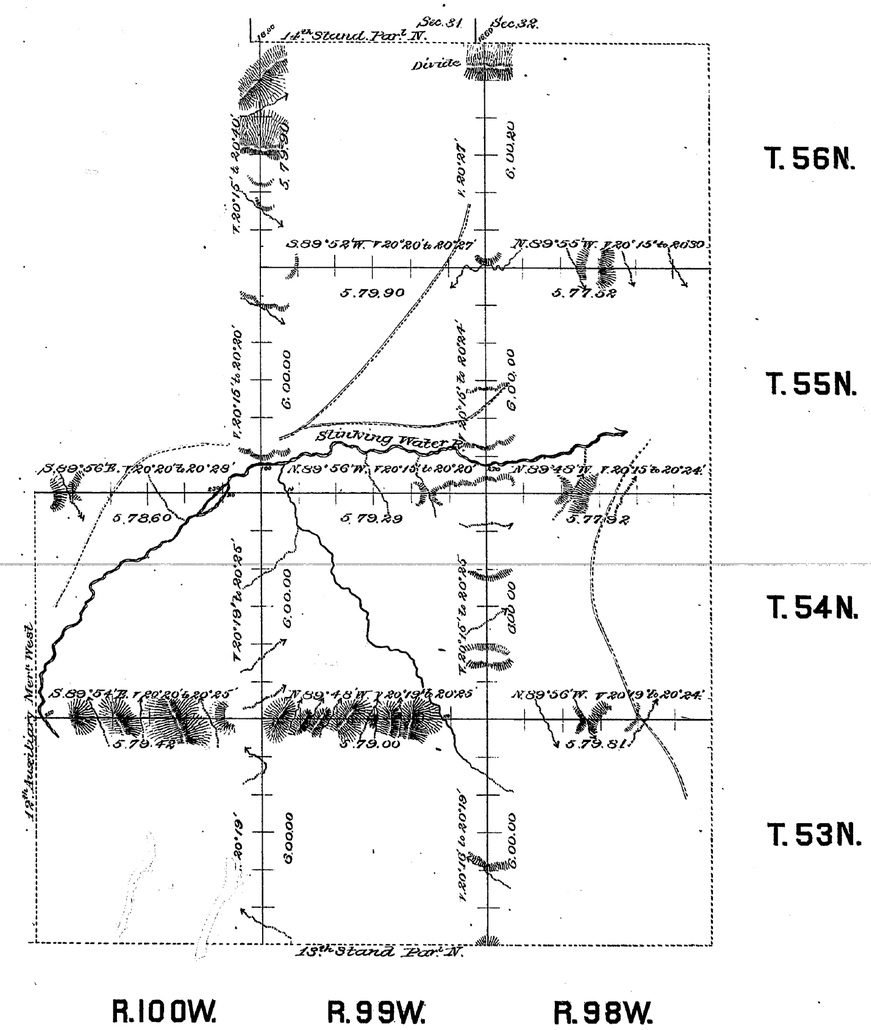

Surveys Designated	By Whom Surveyed	Date of Contract	Amount of Surveys mls	chs	lks	When Surveyed
Exterior lines	Charles Holcomb	July 19th 1882	95	71	56	Sep. 6-15, 1883
Connections	" "	" " "		34	60	" " "

I hereby certify that the above diagram of the Exterior lines of Townships 53, 54, 55 & 56 N., Ranges 98 & 99 W., and T'p's, 53 & 54 N., R. 100 W. of the 6th P.M. Wyo. Ter. is strictly conformable to the field notes of the survey thereof on file in this office, which have been examined and approved.

Surveyor General's Office,
Cheyenne, Wyoming. February 16th 1884 Edw. C. David Surveyor General

2005

Click Here for Field Notes

3564

12TH AUXILIARY MERIDIAN WEST.

In Tps. 55 & 56 N., between Ranges 100, & 101 W. of 6th P.M., W.T.

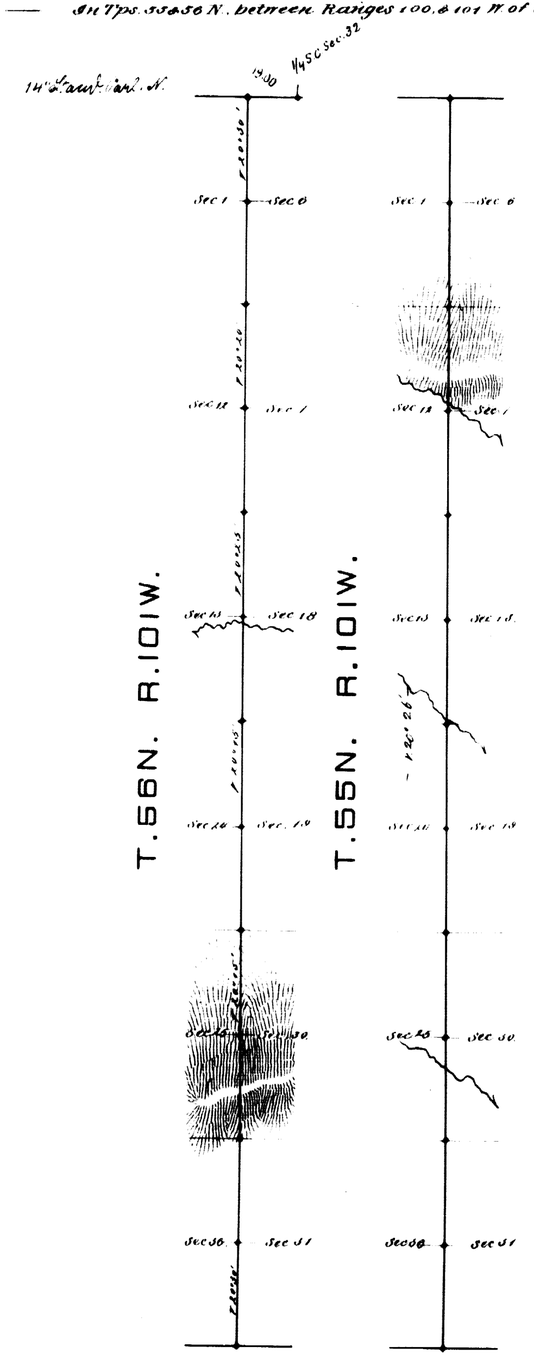

Mag Var E.

Scale 40 chains to 1 inch

Survey Designated	By Whom Surveyed	Date of Contract	Amount of Surveys	When Surveyed
12th Auxil. M.W.	C. A. Honey	July 19, '82.	11 79 35	Sept. 8, 9, [illegible]
Connections	" " "	" " "	00 19 00	" " "

I hereby certify that the above diagram of the 12th Auxiliary Meridian West, in Tps. 55 & 56 N., between Ranges 100 & 101, West of the 6th P.M., Wyo. Ter., is strictly conformable to the field notes of the survey thereof on file in this Office, which have been examined and approved.

Surveyor General's Office
Cheyenne Wyoming March 17th 1884

Edw. C. Lavin
Surr. Genl.

2114