8491 Click Here for Field Notes

ORIGINAL

TOWNSHIP 30 NORTH, RANGE 108 WEST, OF THE 6TH PRINCIPAL MERIDIAN, WYOMING.

DEPENDENT RESURVEY

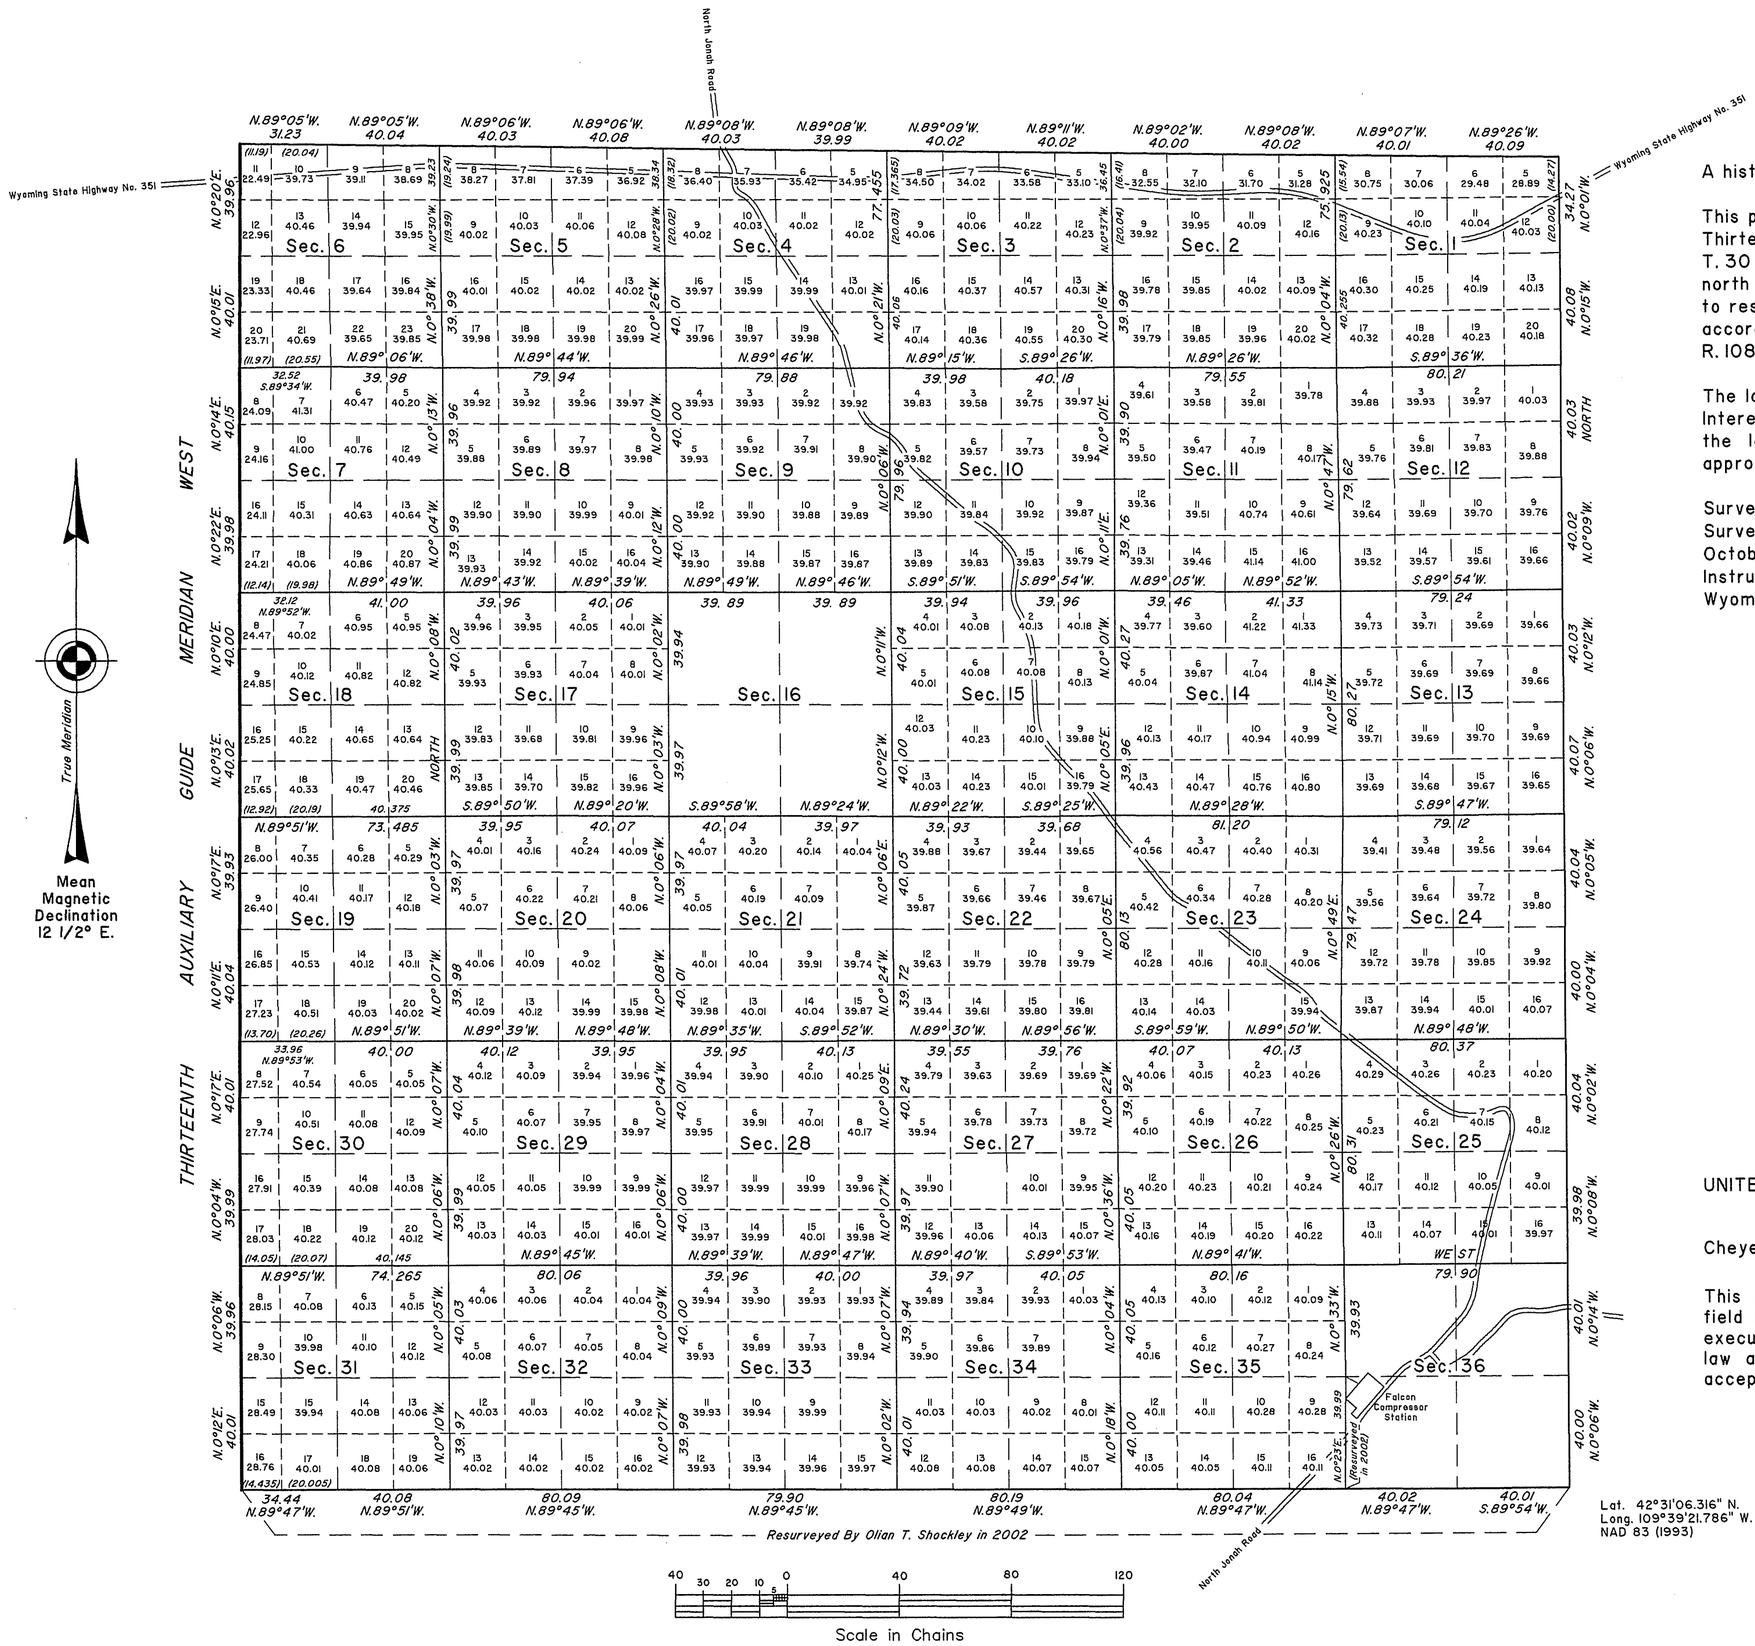

A history of surveys is contained in the field notes.

This plat represents the dependent resurvey of the Thirteenth Auxiliary Guide Meridian West, through T. 30 N., between Rs. 108 and 109 W., the east and north boundaries, and the subdivisional lines designed to restore the corners in their true original locations according to the best available evidence, T. 30 N., R. 108 W., Sixth Principal Meridian, Wyoming.

The lots and areas shown hereon pertain to Federal Interest estate only. Except as indicated hereon, the lottings and areas are as shown on the plat approved May 31, 1895.

Survey executed by Olian T. Shockley, Cadastral Surveyor, beginning July 28, 2005, and completed October 20, 2005, pursuant to Supplemental Special Instructions dated April 8, 2004, for Group No. 688, Wyoming.

UNITED STATES DEPARTMENT OF THE INTERIOR
BUREAU OF LAND MANAGEMENT

Cheyenne, Wyoming November 17, 2008

This plat is strictly conformable to the approved field notes, and the survey, having been correctly executed in accordance with the requirements of law and the regulations of this Bureau, is hereby accepted.

For the Director

John P. Lee

John P. Lee
Chief Cadastral Surveyor for Wyoming

Lat. 42°31'06.316" N.
Long. 109°39'21.786" W.
NAD 83 (1993)

O.T.S./K.L.A.C.

2698 A

OFFICIALLY FILED: November 17, 2008