Click Here for Field Notes

4543

# Township No. 32 North, Range No. 110 West of the 6th Principal Meridian.

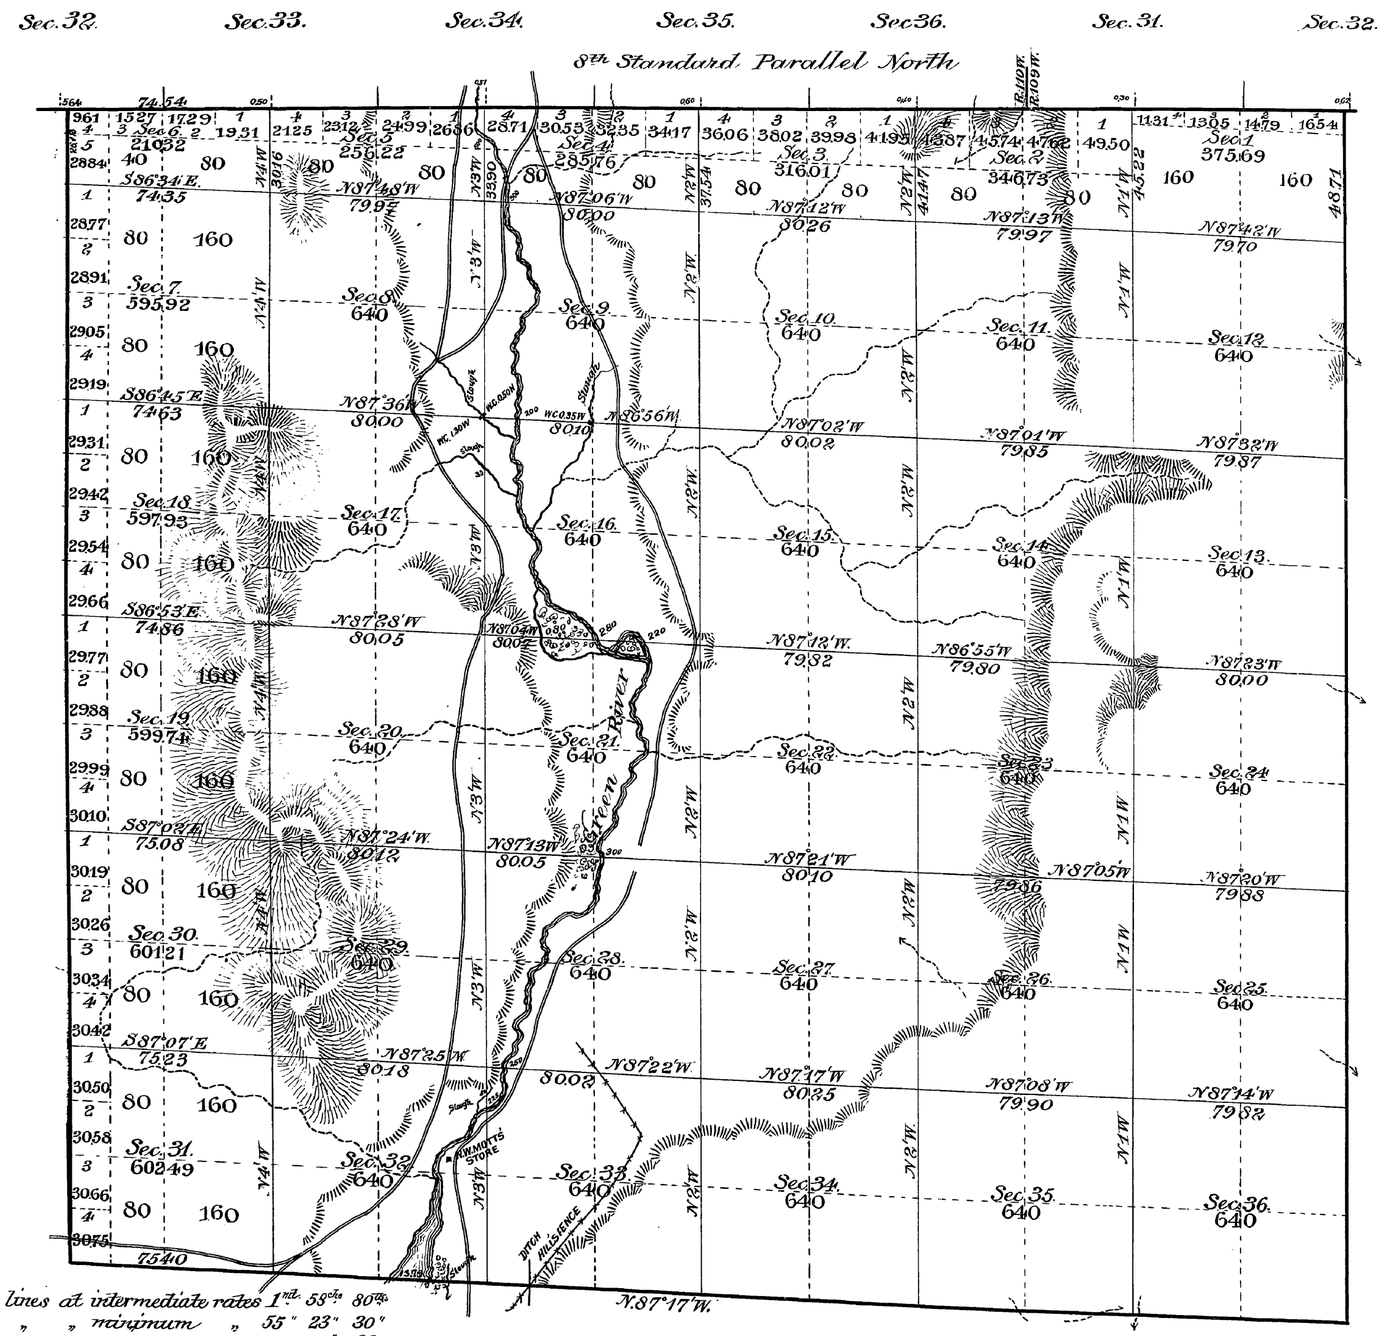


Subdivision lines at intermediate rates 1 rd. 53 lks. 80 lks.
" " " minimum " 55 " 23 " 30 "
Correction " " " " 7 " 35 "

Total number of Acres 21788.02

| Surveys Designated | By Whom Surveyed | Date of Contract | Amount of Surveys Mls | Chs | Lks | When Surveyed | Magnetic Declination |
|---|---|---|---|---|---|---|---|
| Subdivisions | J. E. Shannon | Feb. 19 1892 | 57 | 2 | 10 | July 29-Aug 4 1892 | 17° 20' - 17° 40' East |
| Connections | " " | " " | 0 | 7 | 95 | " " " | |

2638

The above Map, of Township No. 32 North, of Range No. 110 West of the 6th Principal Meridian, Wyoming, is strictly conformable to the field notes of the survey thereof on file in this Office, which have been examined and approved.

Surveyor General's Office,
Cheyenne Wyo. March 3rd 1893

Wm A. Richards
Sur. Gen.

32 - 110

4536

# EXTERIOR LINES.

*Scale, 2 miles to 1 inch. Magnetic Variation East.*

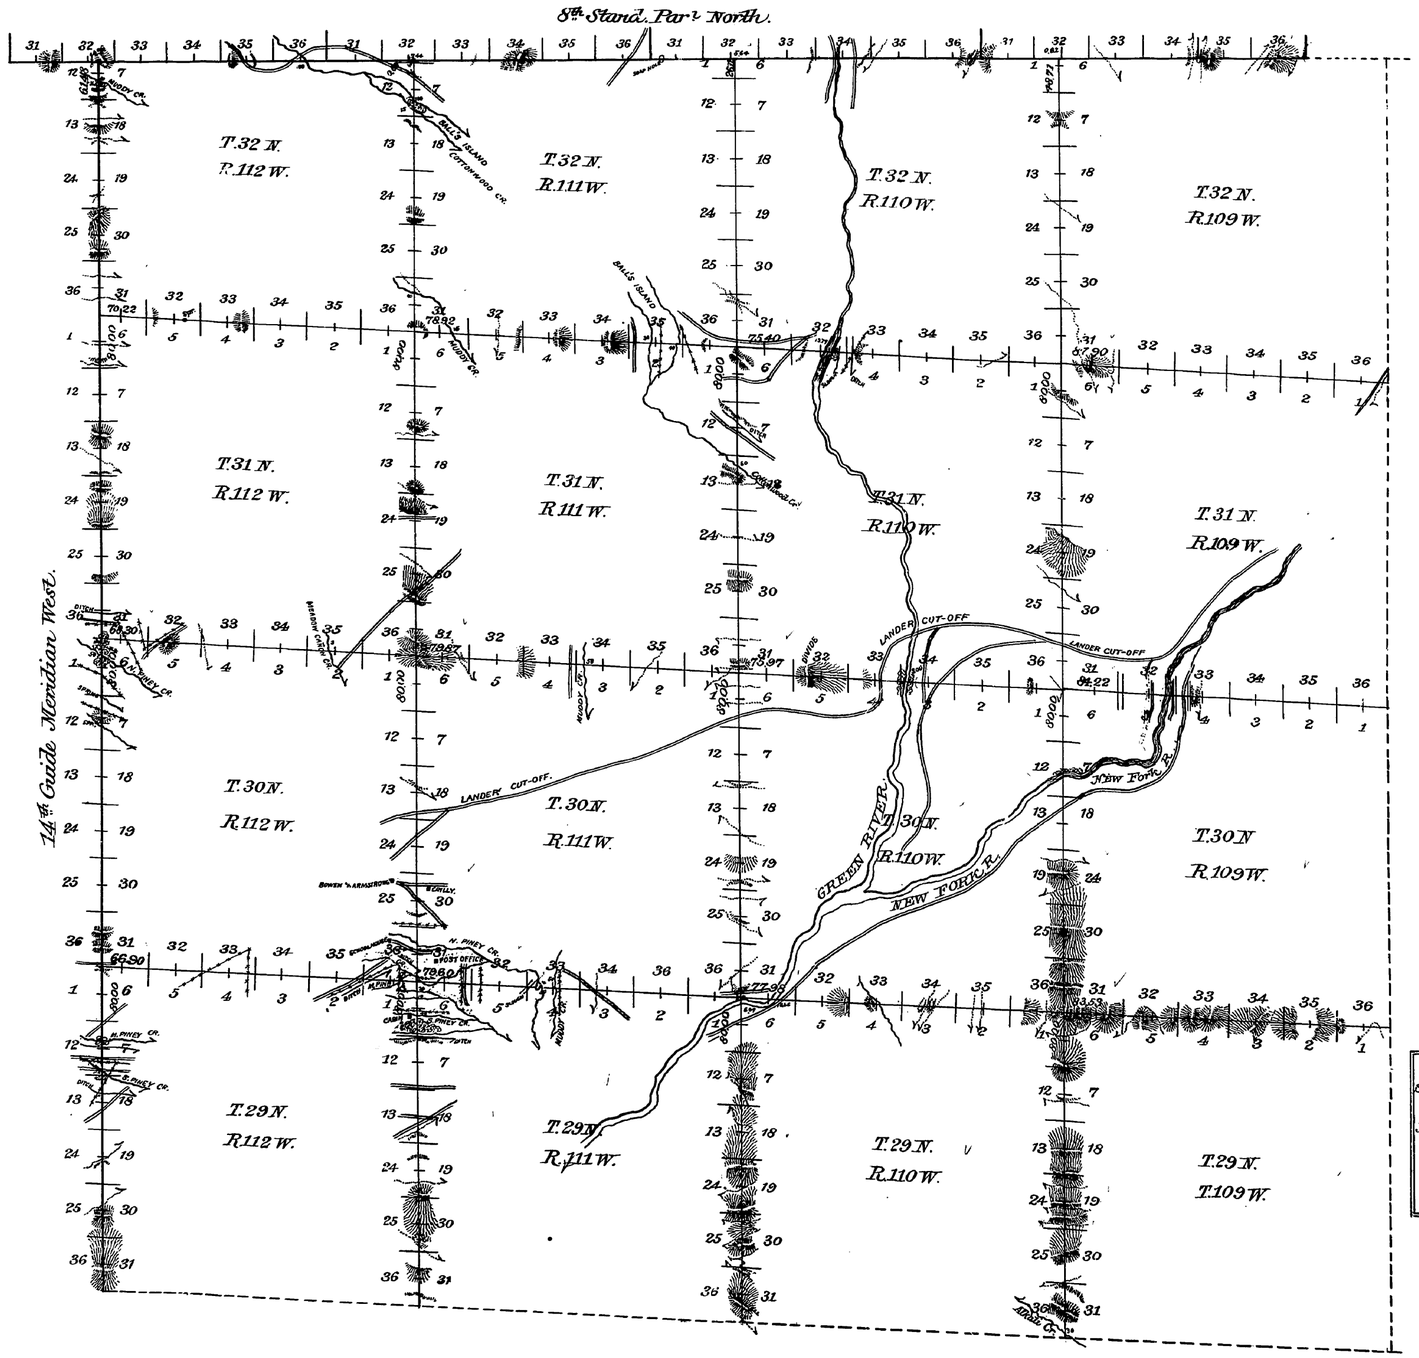


| | M | Chs | Lks |
|---|---|---|---|
| Standard lines at intermediate rates | 2 | 06 | 00 |
| " " " minimum " | 21 | 74 | 00 |
| Meander " " intermediate " | 2 | 17 | 20 |
| " " " maximum " | 20 | 44 | 28 |
| Exterior " " intermediate " | 19 | 00 | 83 |
| " " " maximum " | 122 | 43 | 50 |

| Surveys Designated. | By Whom Surveyed. | Date of Contract. | Amount of Surveys. Mls. | Chs. | Lks. | When Surveyed. | Magnetic Declination. |
|---|---|---|---|---|---|---|---|
| Exterior lines | J.E. Shannon | Feb. 19th 1892 | 141 | 44 | 33 | | |
| 8th Stand. Par. N. | " " " | " " " | 24 | 00 | 00 | May 13-14, 1892 | 17°40' East. |
| 14th Guide M. W. | " " " | " " " | 22 | 61 | 48 | May 15-17, 1892 | 17°30' East. |

I hereby certify that the above diagram of the Exterior lines of Townships 29, 30, 31 and 32 North, Ranges 109, 110, 111 and 112 West of the 6th Principal Meridian, Wyoming, is strictly conformable to the field notes of survey thereof on file in this office, which have been examined and approved.

U.S. Surveyor General's Office,
Cheyenne, Wyoming,
March 6th 1893.

Wm. A. Richards
U.S. Surveyor General.

2633