1976

ORIGINAL

PART OF WEST BOUNDARY OF

SHOSHONE INDIAN RESERVATION

WYOMING

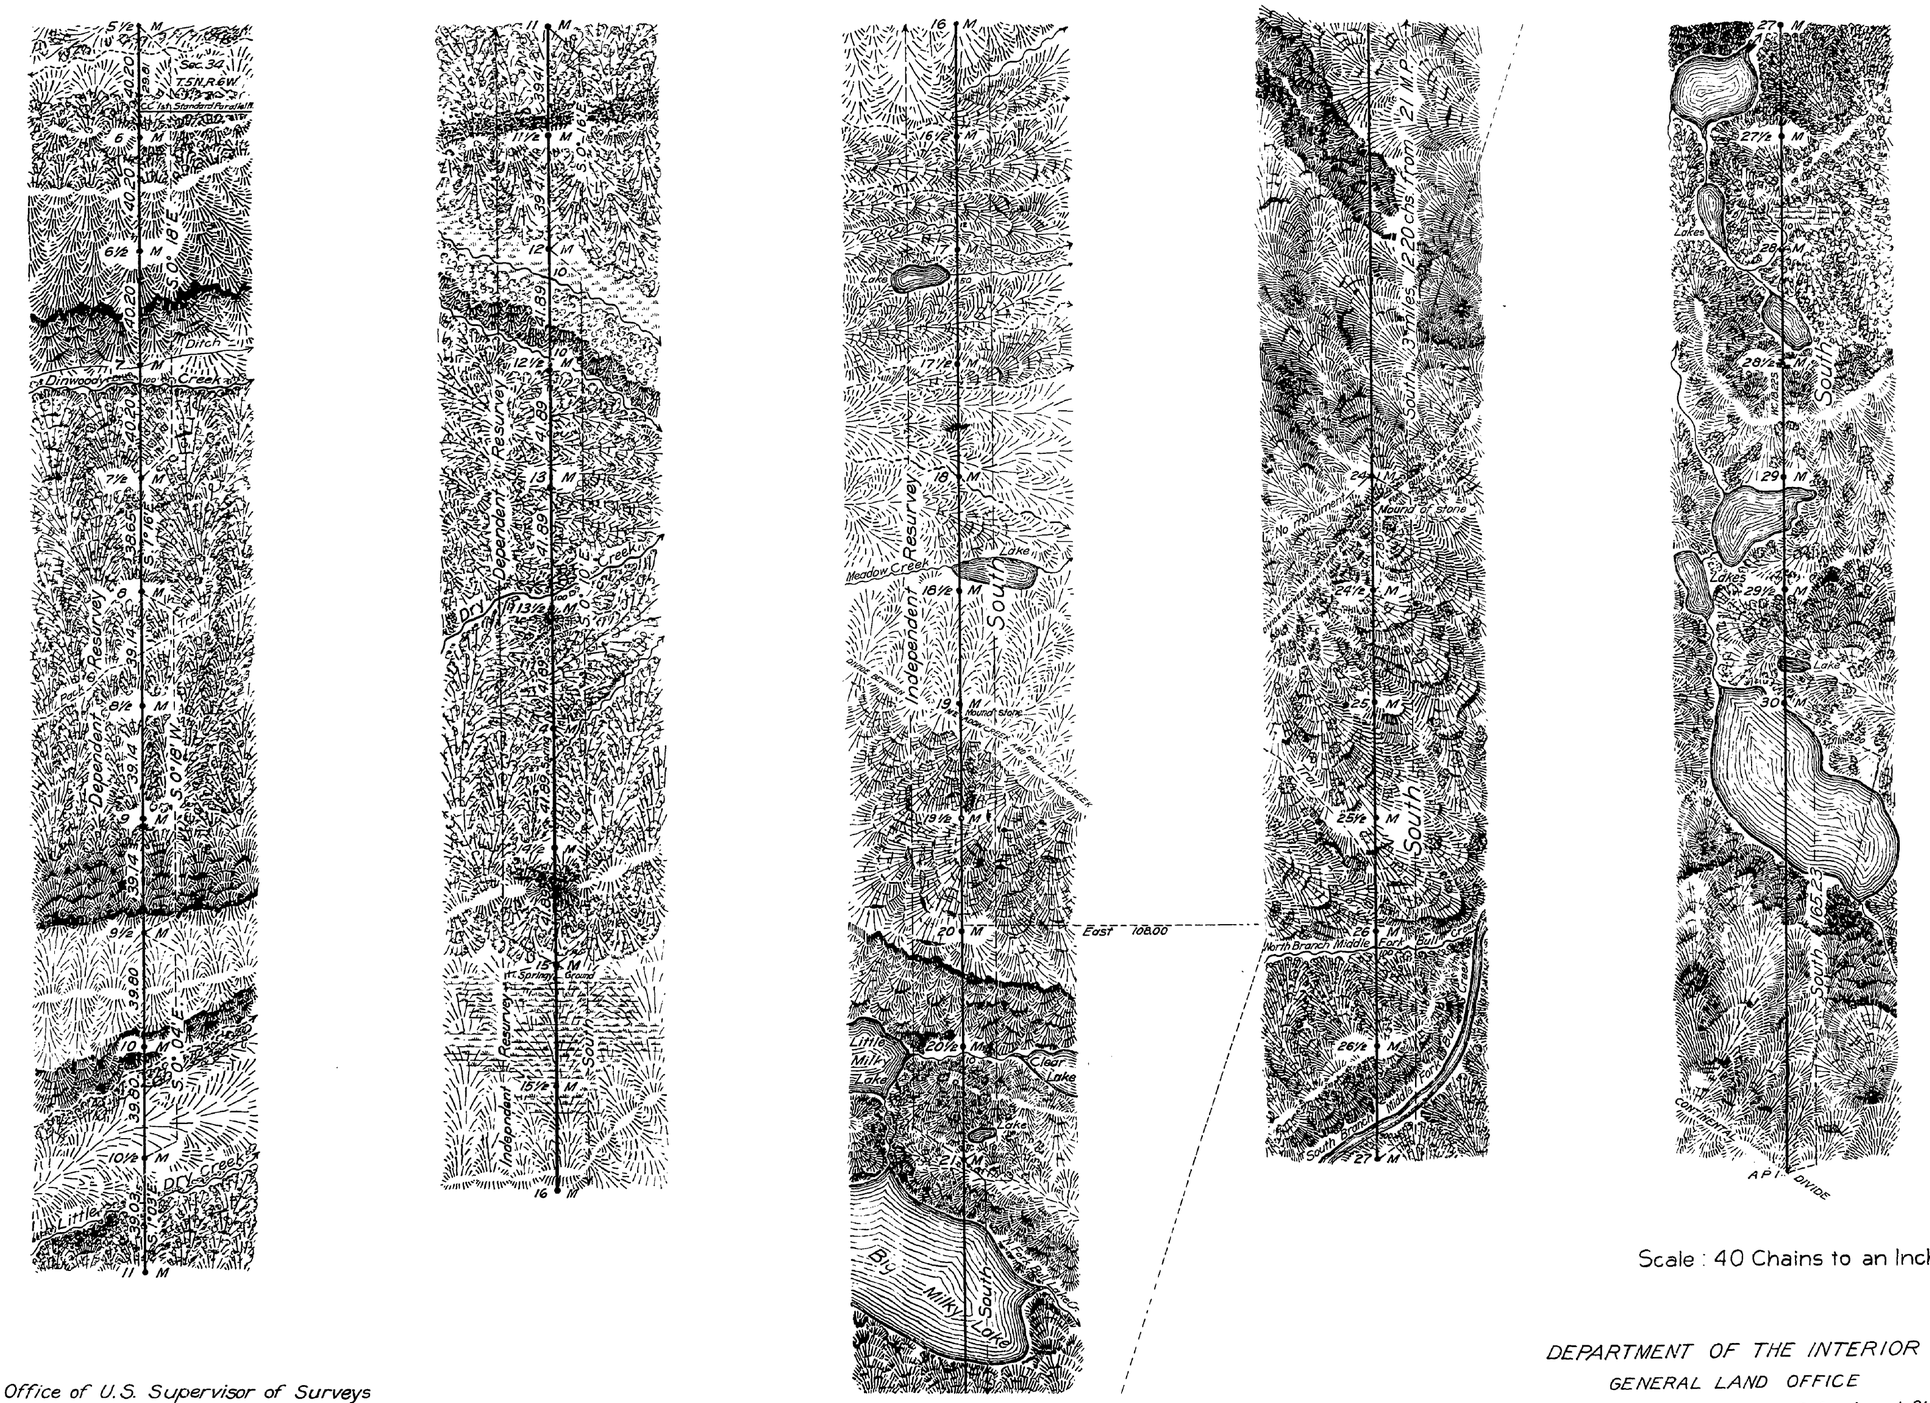

Office of U.S. Supervisor of Surveys

Denver, Colorado, May 9, 1928

The above plat of a part of the West Boundary of Shoshone Indian Reservation, Wyoming, is strictly conformable to the field notes of the survey thereof which have been examined and approved

Martin A. Johnson
U.S. Supervisor of Surveys

LINES DESIGNATED	BY WHOM SURVEYED	GROUP No.	GROUP DATE	MILEAGE MLS.	MILEAGE CHS.	WHEN SURVEYED BEGUN	WHEN SURVEYED COMPLETED
Survey W. Boundary	Mark D. King	90	February 1, 1926 March 10, 1927	5	67.80	July 10, 1926	August 27, 1927
Resurvey W. Boundary	"	"	"	15	45.66	"	"
Triangulated Distances	"	"	"	5	17.43	"	"

DEPARTMENT OF THE INTERIOR

GENERAL LAND OFFICE

Washington, D.C., August 24, 1928

The survey represented by this plat having been correctly executed in accordance with the requirements of law and the regulations of this office, is hereby accepted.

John McPhail
Acting Assistant Commissioner

AMT

5-A

Filed in Public Survey Office
Feb. 14, 1929