33

Indexed

24

1675

TOWNSHIP EXTERIORS

Scale 1 inch to 160 chains

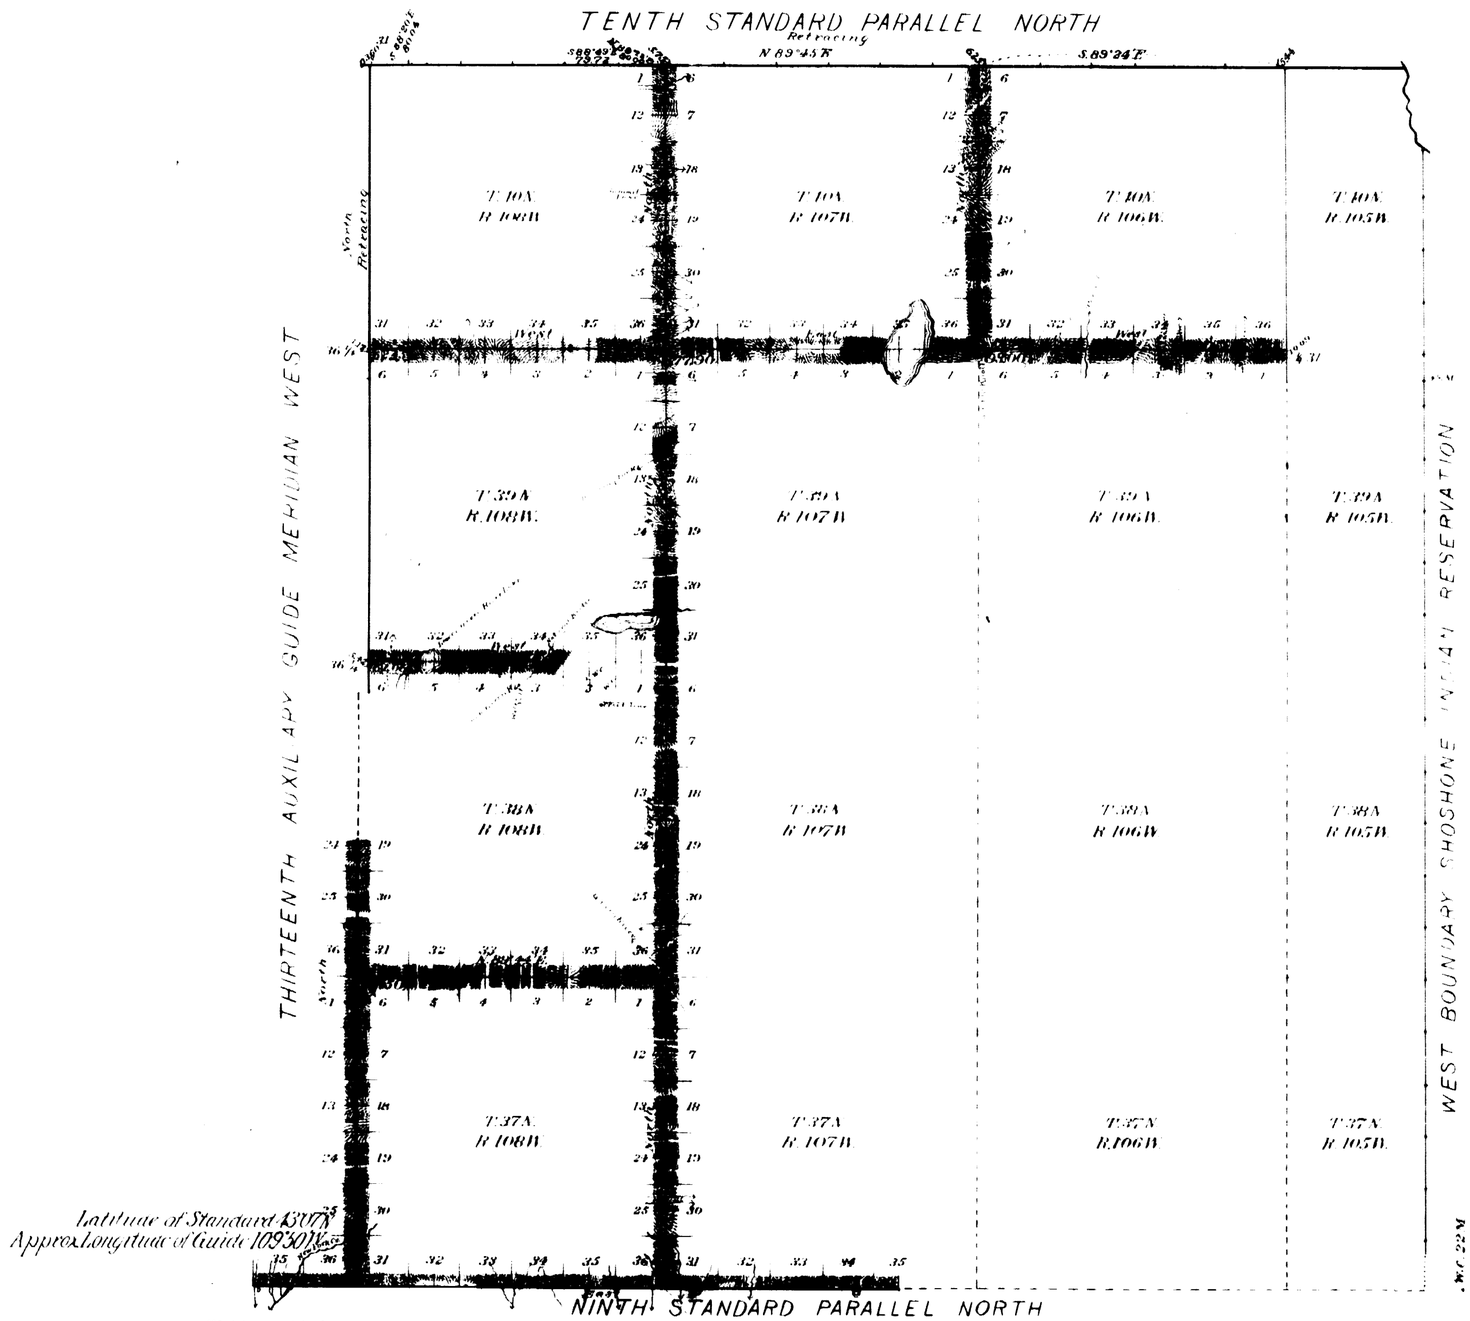

This Plat
of the
Survey of the 9th Standard Parallel North in
Rgs 107, 108 and 109 W.
The 13th Auxiliary Guide Meridian W. through
Tps 37 and 38 North,
The East boundaries of Tps. 37, 38, 39 and 40 N.;
R 108 W. and T. 40 N.; R 107 W.
The North boundaries of Tps 37, 38 and 39 N.; R
108 W. and T. 39 N.; Rgs 106 and 107 W.
the
Retracing of the 10th Standard Parallel N.
through Rgs. 106, 107 and 108 West and the
East boundaries of Tps 39 and 40 N.; R 109 West
of the Sixth Principal Meridian,
Wyoming,
is strictly conformable to the field notes of
the survey thereof
by
Edward A. Buck, U.S. Deputy Surveyor
under his
Contract No. 260,
dated May 22nd 1896,
which have been examined, approved and
filed in this office

Surveyor General's Office
Cheyenne Wyoming
July 15th, 1897.

John Charles Thompson
U.S. Surv'r Genl.

Table of Mileage

Lines Designated	Amount Mls	Chs	Lks.	When Surveyed
Standard lines	21	00	00	June 18 July 8, 1896
Township "	58	32	41	July 10 Aug 5, 1896
Connecting "		28	63	" "

2730