8453 **Click Here for Field Notes** ORIGINAL

TOWNSHIP 20 NORTH, RANGE 93 WEST, OF THE SIXTH PRINCIPAL MERIDIAN, WYOMING.

DEPENDENT RESURVEY

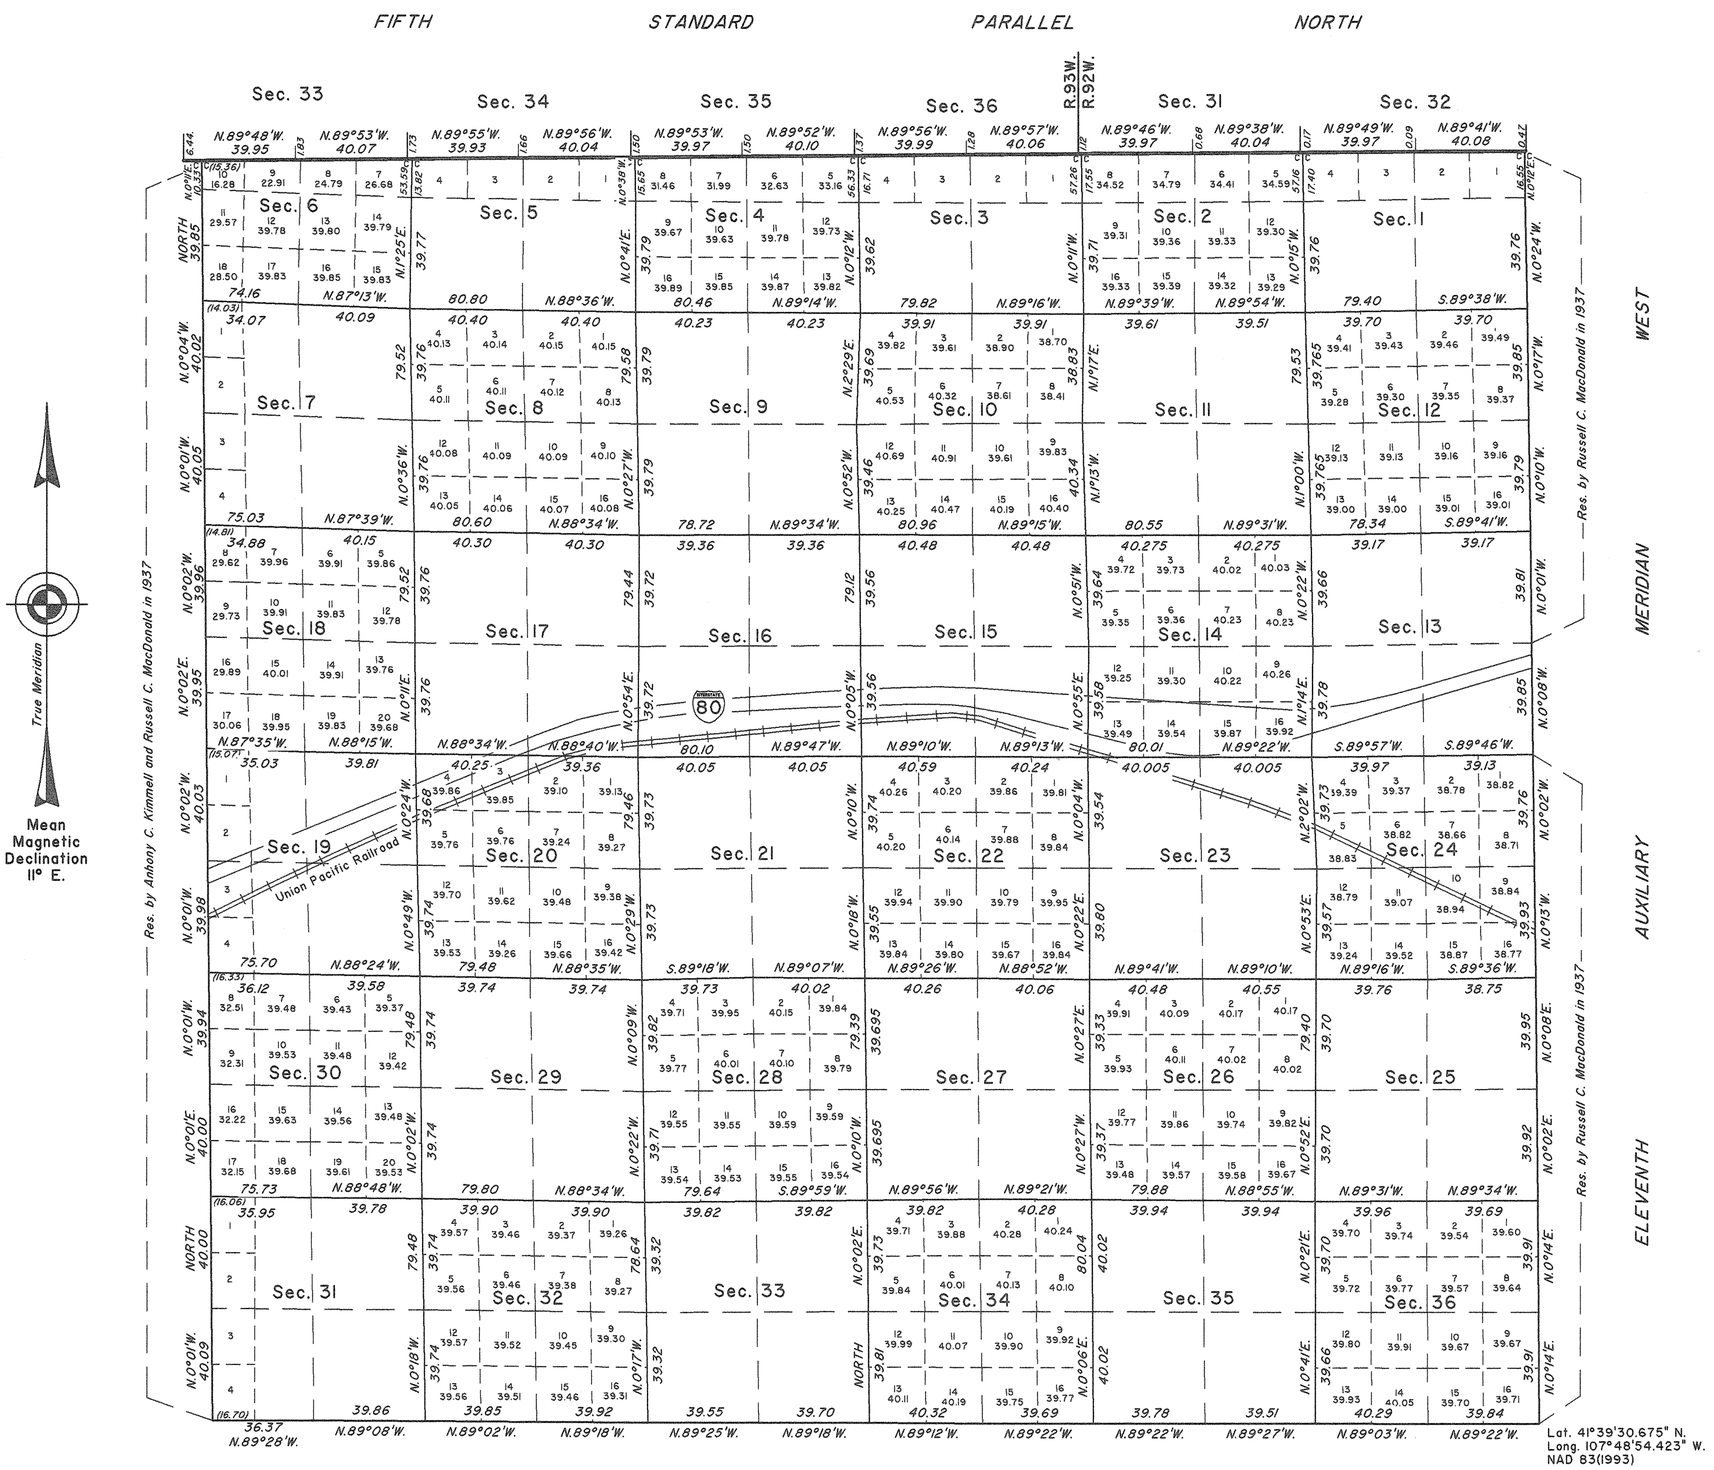

Lat. 41°39'30.675" N.
Long. 107°48'54.423" W.
NAD 83(1993)

Scale in Chains

A history of surveys is contained in the field notes.

This plat represents the dependent resurvey of a portion of the Fifth Standard Parallel North, through Ranges 92 and 93 West, a portion of the Eleventh Auxiliary Meridian West, through Township 20 North, between Ranges 92 and 93 West, the South Boundary, and the subdivisional lines, designed to restore the corners in their true original locations according to the best available evidence, T. 20 N., R. 93 W., Sixth Principal Meridian, Wyoming.

Except as indicated hereon, the lotting and areas are as shown on the plat approved October 22, 1875.

Survey executed by Sonja S. Sparks, Cadastral Surveyor, beginning February 28, 2006, and completed April 24, 2007, pursuant to Special Instructions and Assignment Instructions dated February 28, 2006, for Group No. 754, Wyoming.

UNITED STATES DEPARTMENT OF THE INTERIOR
BUREAU OF LAND MANAGEMENT

Cheyenne, Wyoming August 7, 2007

This plat is strictly conformable to the approved field notes, and the survey, having been correctly executed in accordance with the requirements of law and the regulations of this Bureau, is hereby accepted.

For the Director

John P. Lee
Chief Cadastral Surveyor for Wyoming

S.S.S./C.I.D./K.L.A.C.

387 A

OFFICIALLY FILED: August 7, 2007