8473

Click Here for Field Notes

ORIGINAL

TOWNSHIP 21 NORTH, RANGE 94 WEST, OF THE SIXTH PRINCIPAL MERIDIAN, WYOMING.

DEPENDENT RESURVEY

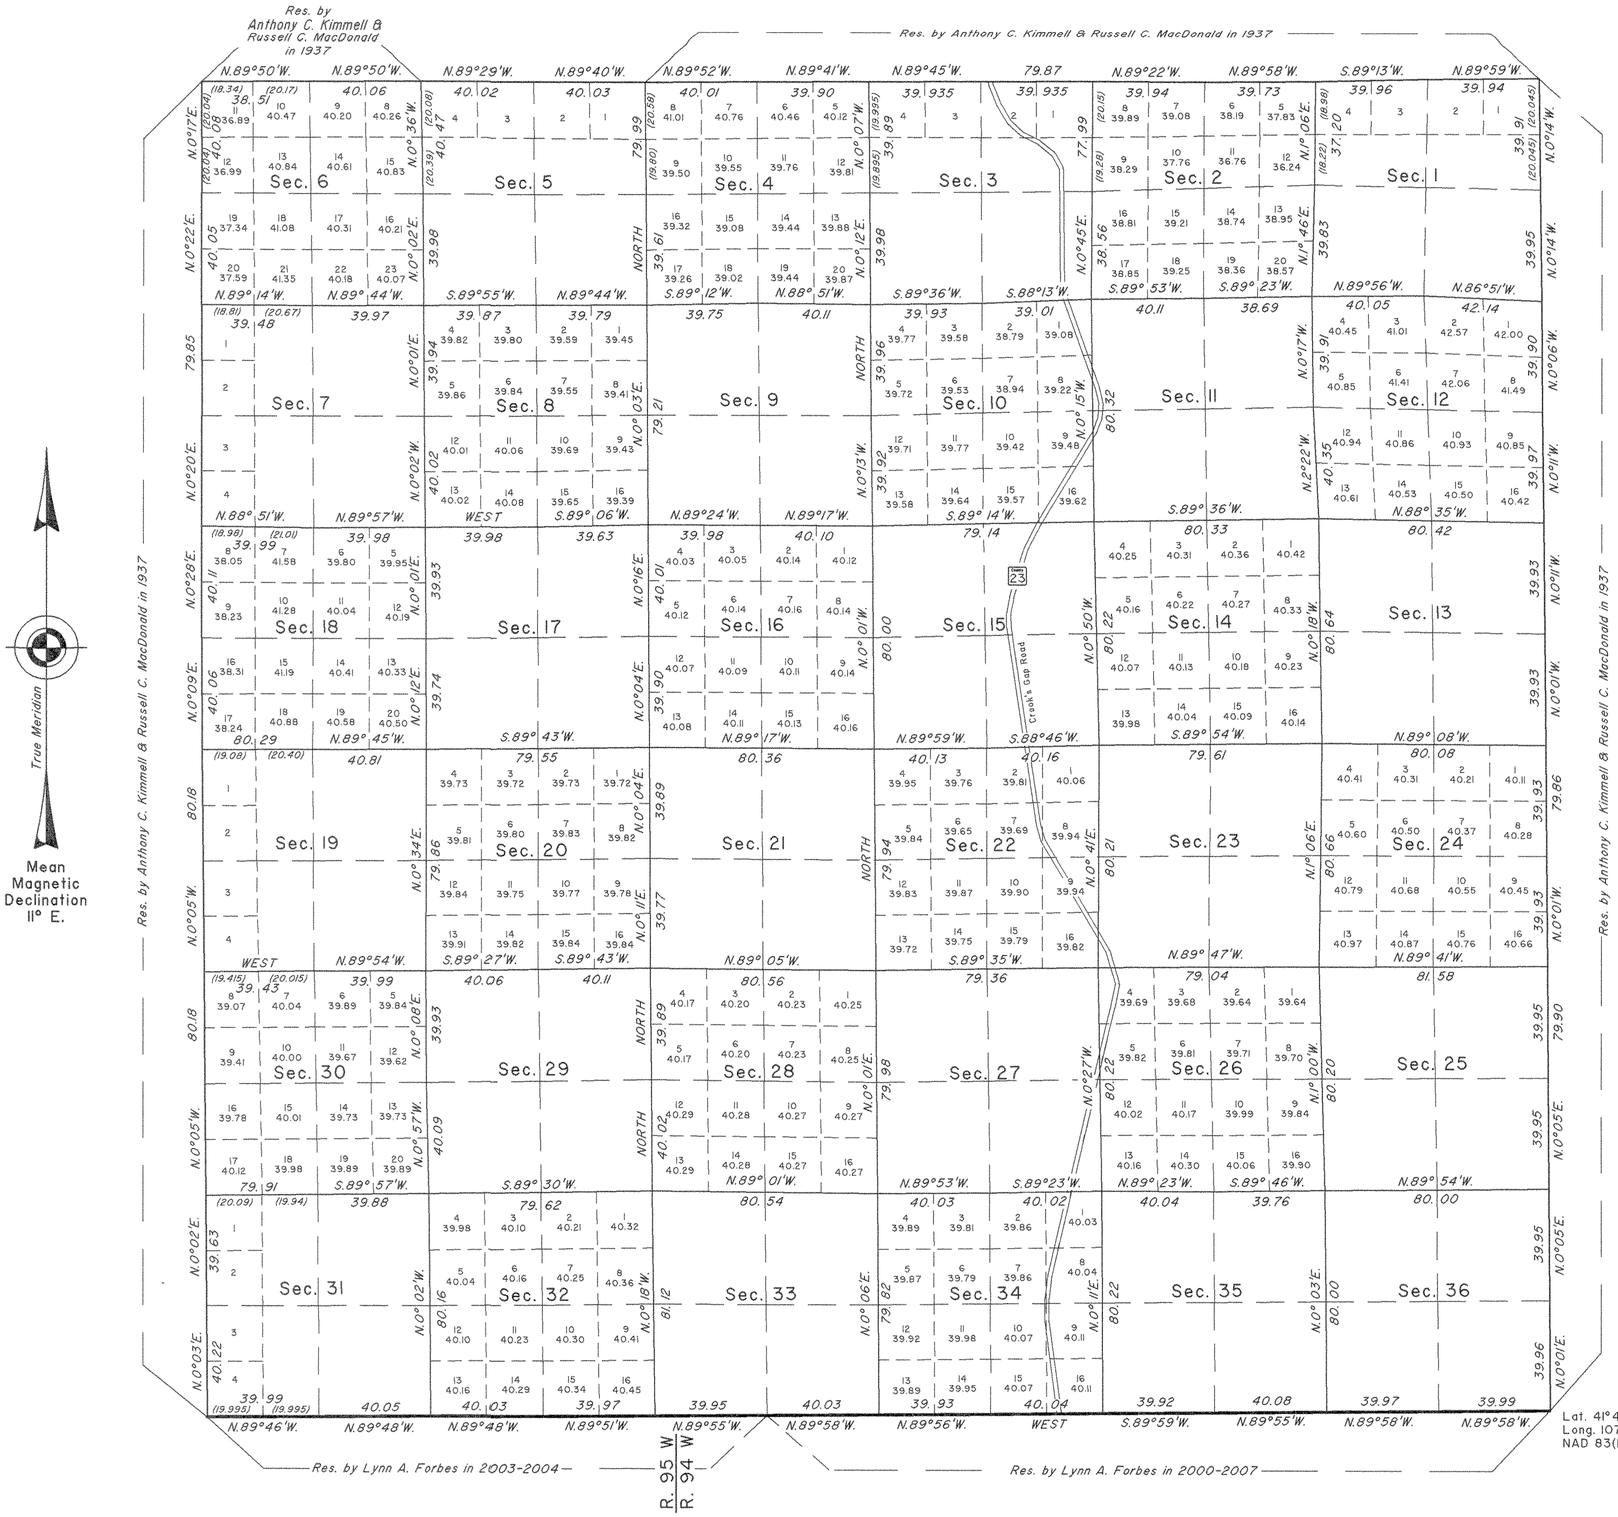

A history of surveys is contained in the field notes.

This plat represents the dependent resurvey of a portion of the north boundary, and the subdivisional lines, designed to restore the corners in their true original locations according to the best available evidence, T. 21 N., R. 94 W., Sixth Principal Meridian, Wyoming.

Except as indicated hereon, the lottings and areas are as shown on the plat approved October 6, 1883.

Survey executed by Sonja S. Sparks, Cadastral Surveyor, beginning September 28, 2006, and completed October 25, 2007, pursuant to Special Instructions and Assignment Instructions dated August 29, 2006, for Group No. 763, Wyoming.

Lat. 41°44'28.203"N.
Long. 107°58'11.706"W.
NAD 83(1993)

UNITED STATES DEPARTMENT OF THE INTERIOR
BUREAU OF LAND MANAGEMENT

Cheyenne, Wyoming February 26, 2008

This plat is strictly conformable to the approved field notes, and the survey, having been correctly executed in accordance with the requirements of law and the regulations of this Bureau, is hereby accepted.

For the Director

John P. Lee

John P. Lee
Chief Cadastral Surveyor for Wyoming

S.S.S./K.L.A.C.

1753 A

OFFICIALLY FILED: February 26, 2008